
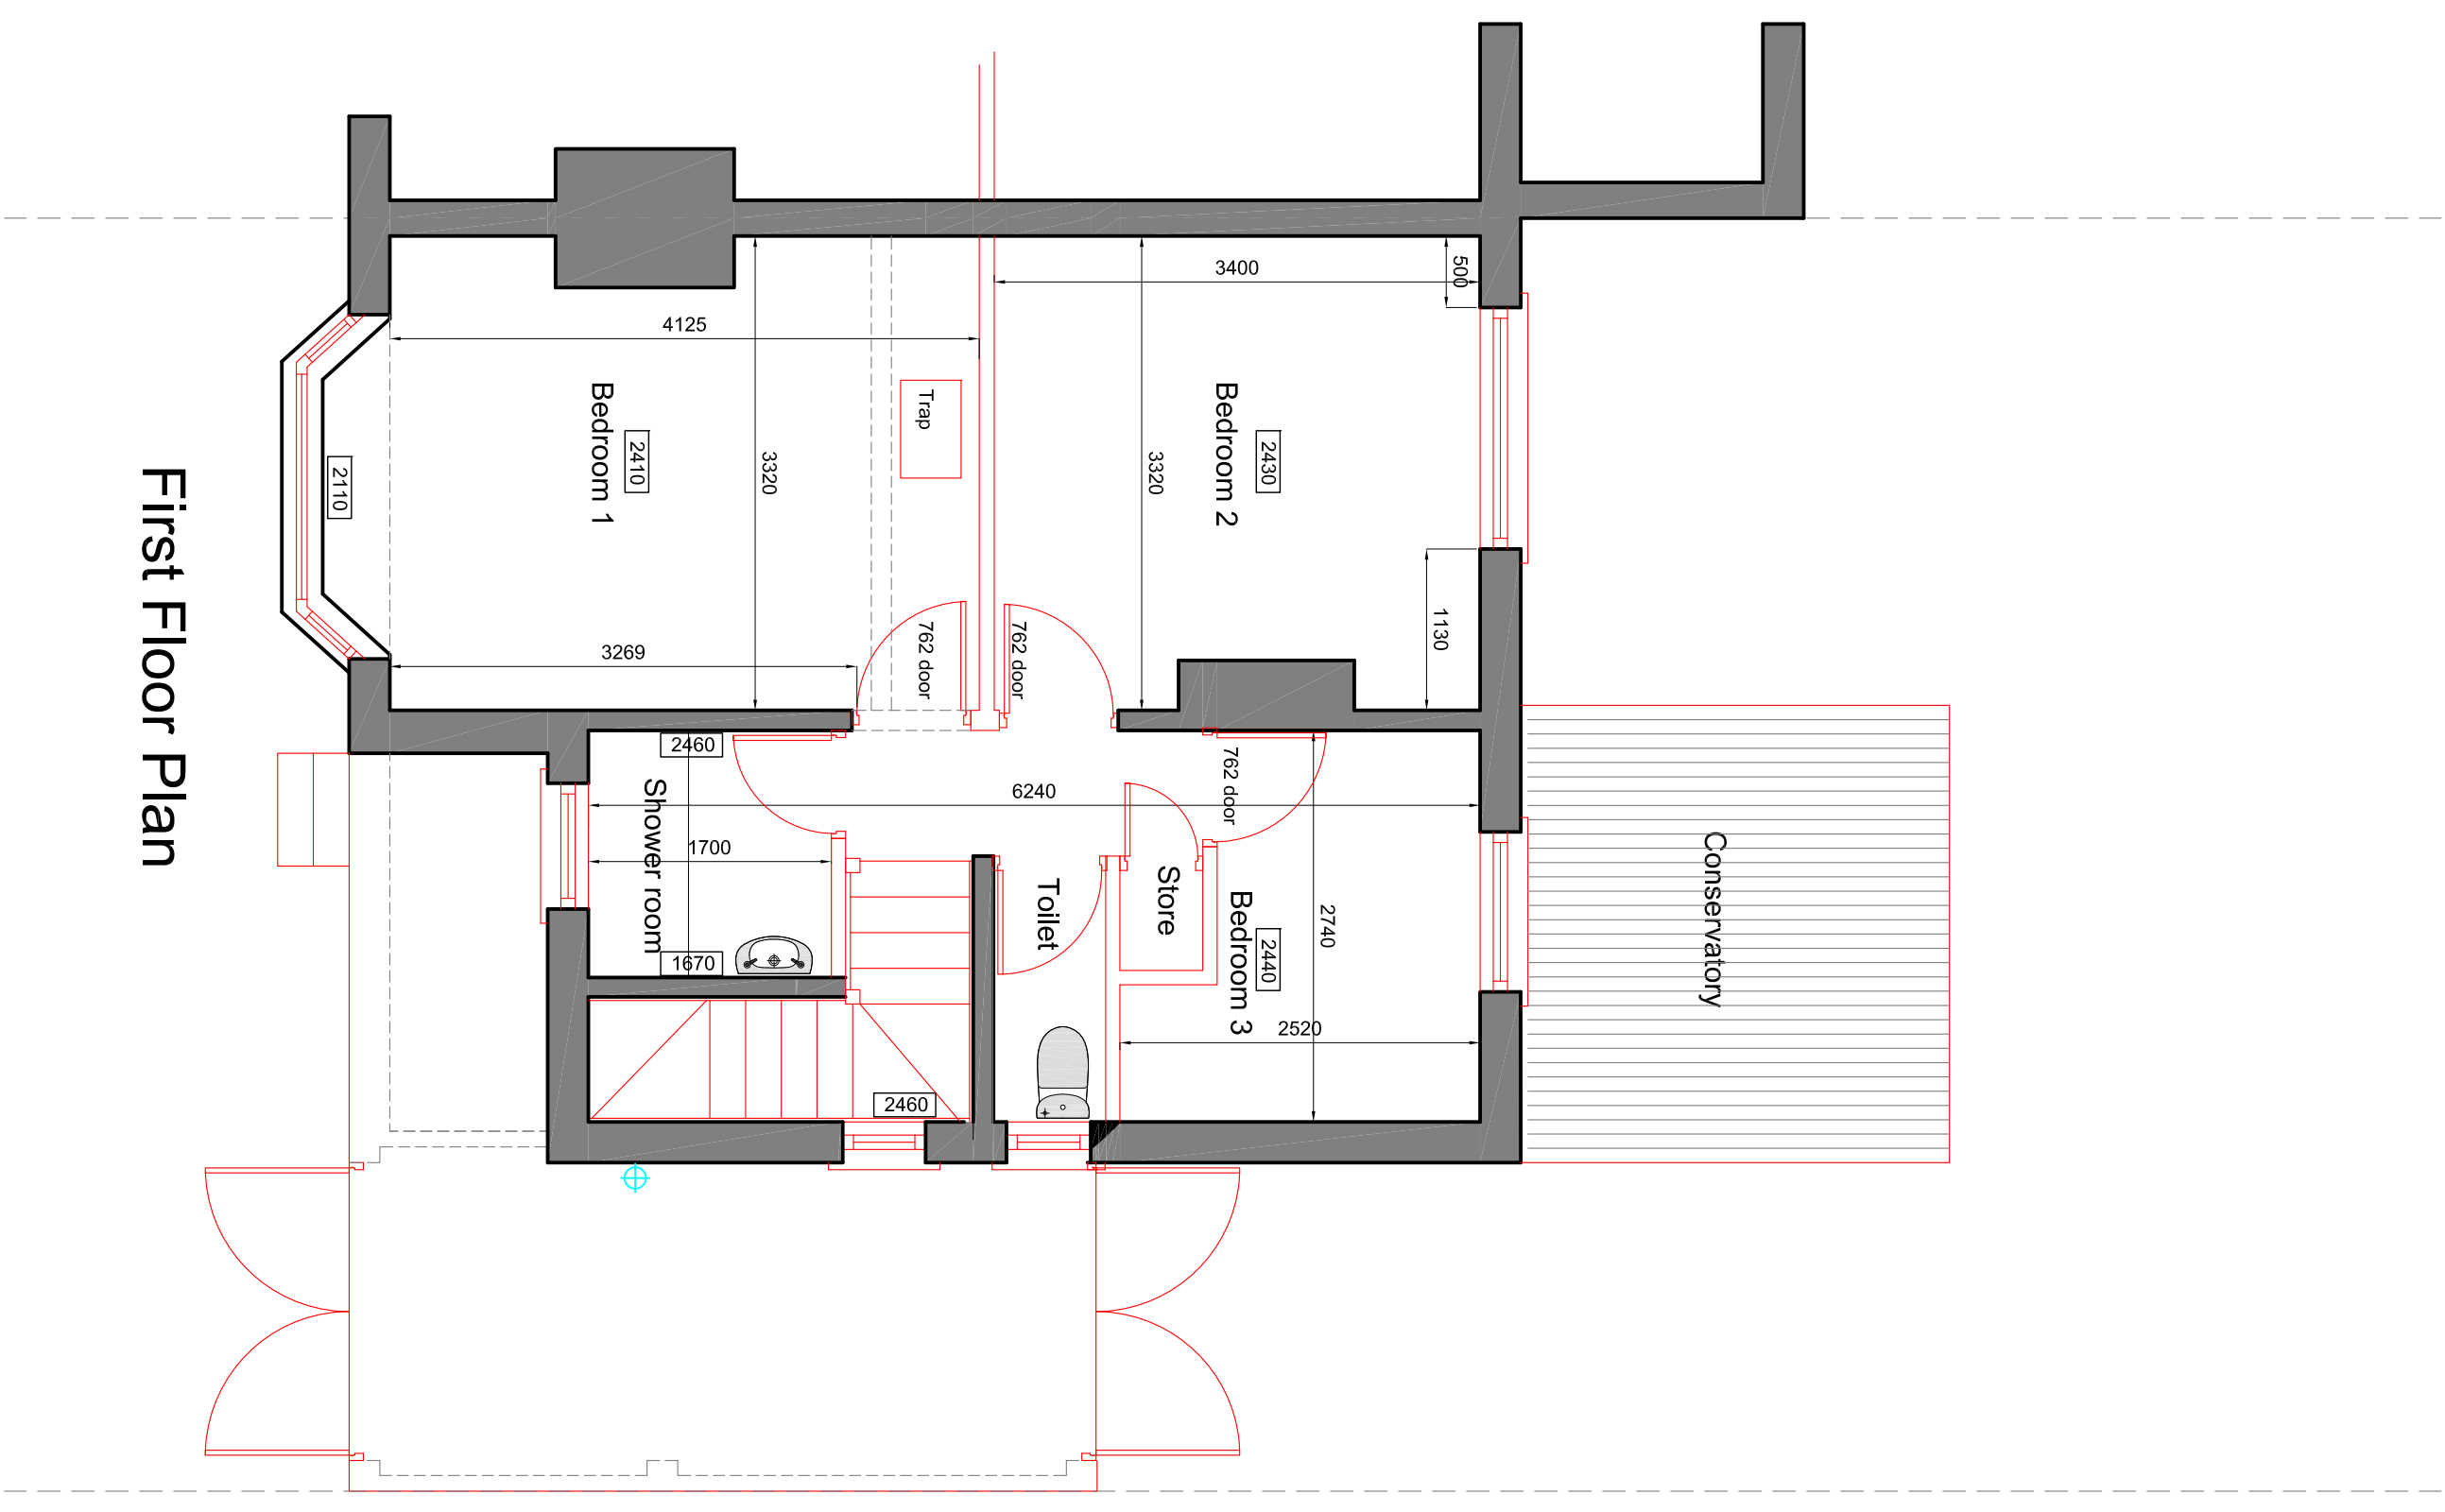


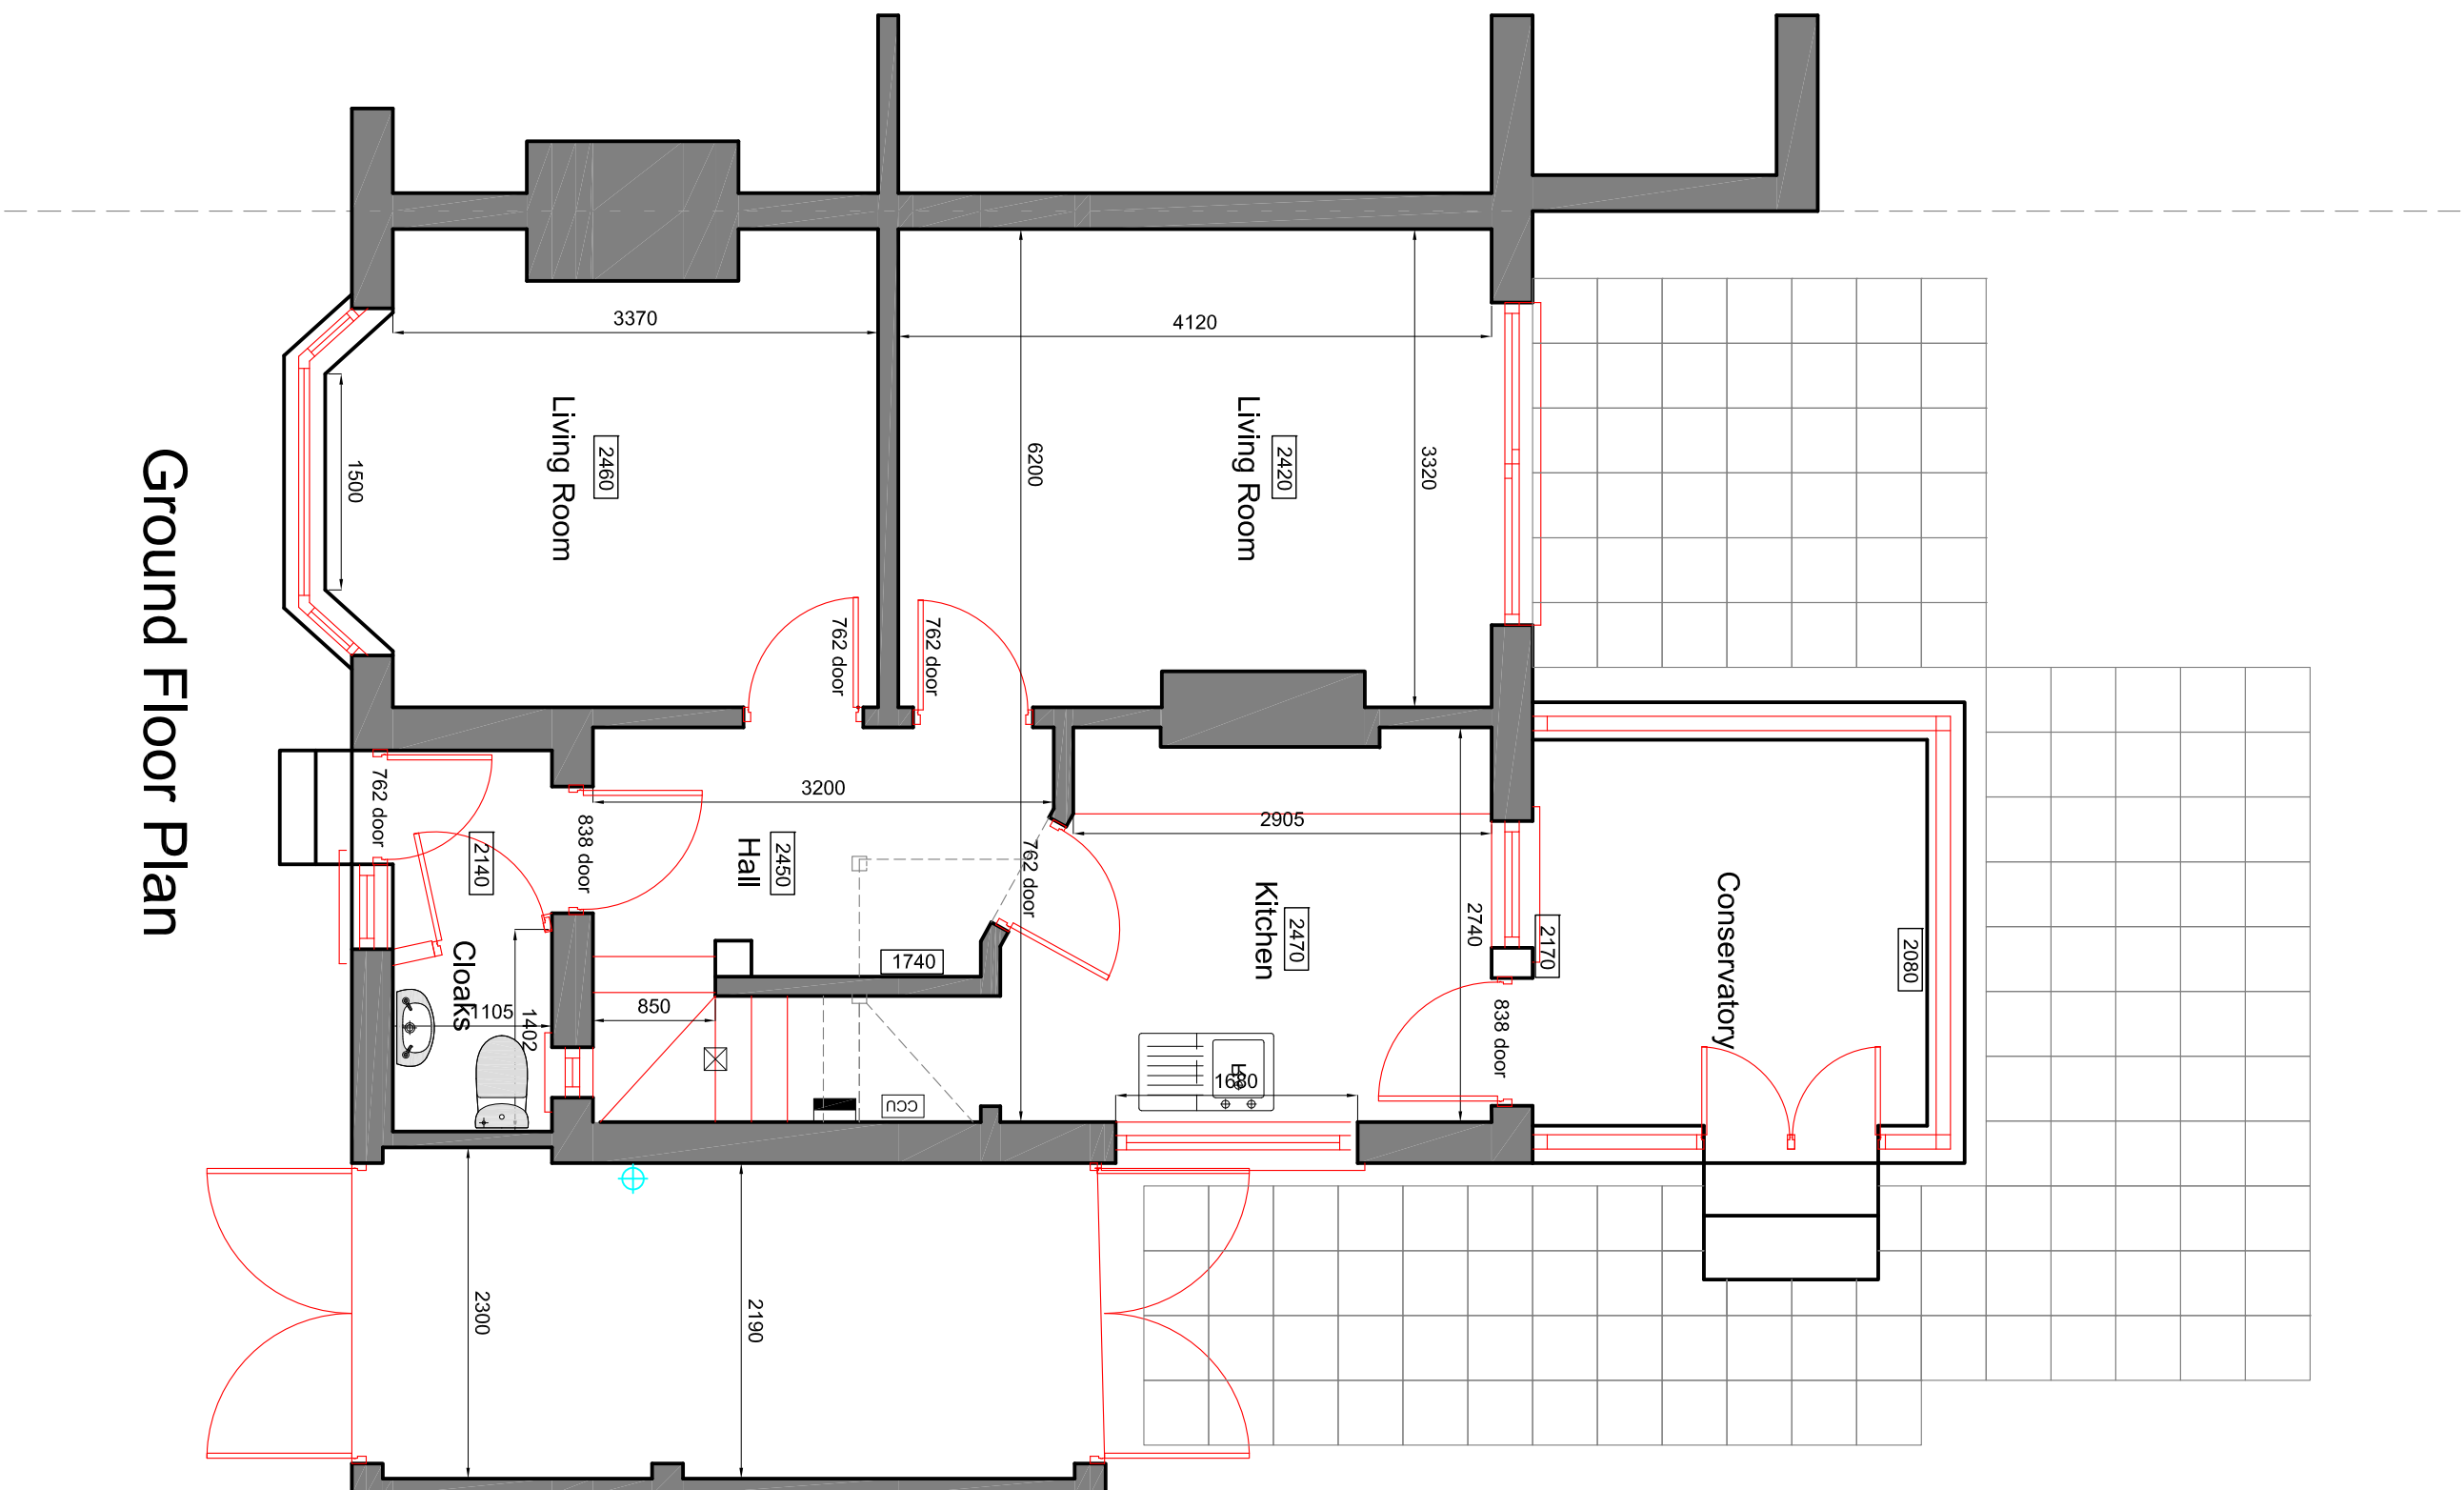

ICL SURVEYING

SUITE 2A SOVEREIGN HOUSE, STOCKPORT RD., CHEADE, SK8 2EL
 TEL: 0161 478652 www.iclsurveying.co.uk info@iclsurveying.co.uk

This drawing is copyright and should not be used or reproduced without written consent of ICL Surveying Ltd.
 All dimensions to be checked on site by contractor prior to commencement of works.

CLIENT:	Mt & Mrs R Saffer	Dwg No:	3450/E01	Scale:	1:50
PROJECT:	7 Haresfield Drive, Didsbury.	Drawn:	RW1	Date:	March 2022
DRAWING:	Ex Floor Plans for Prop Extensions & Alterations	Checked:	nvi	Rev:	.

[illegible]