




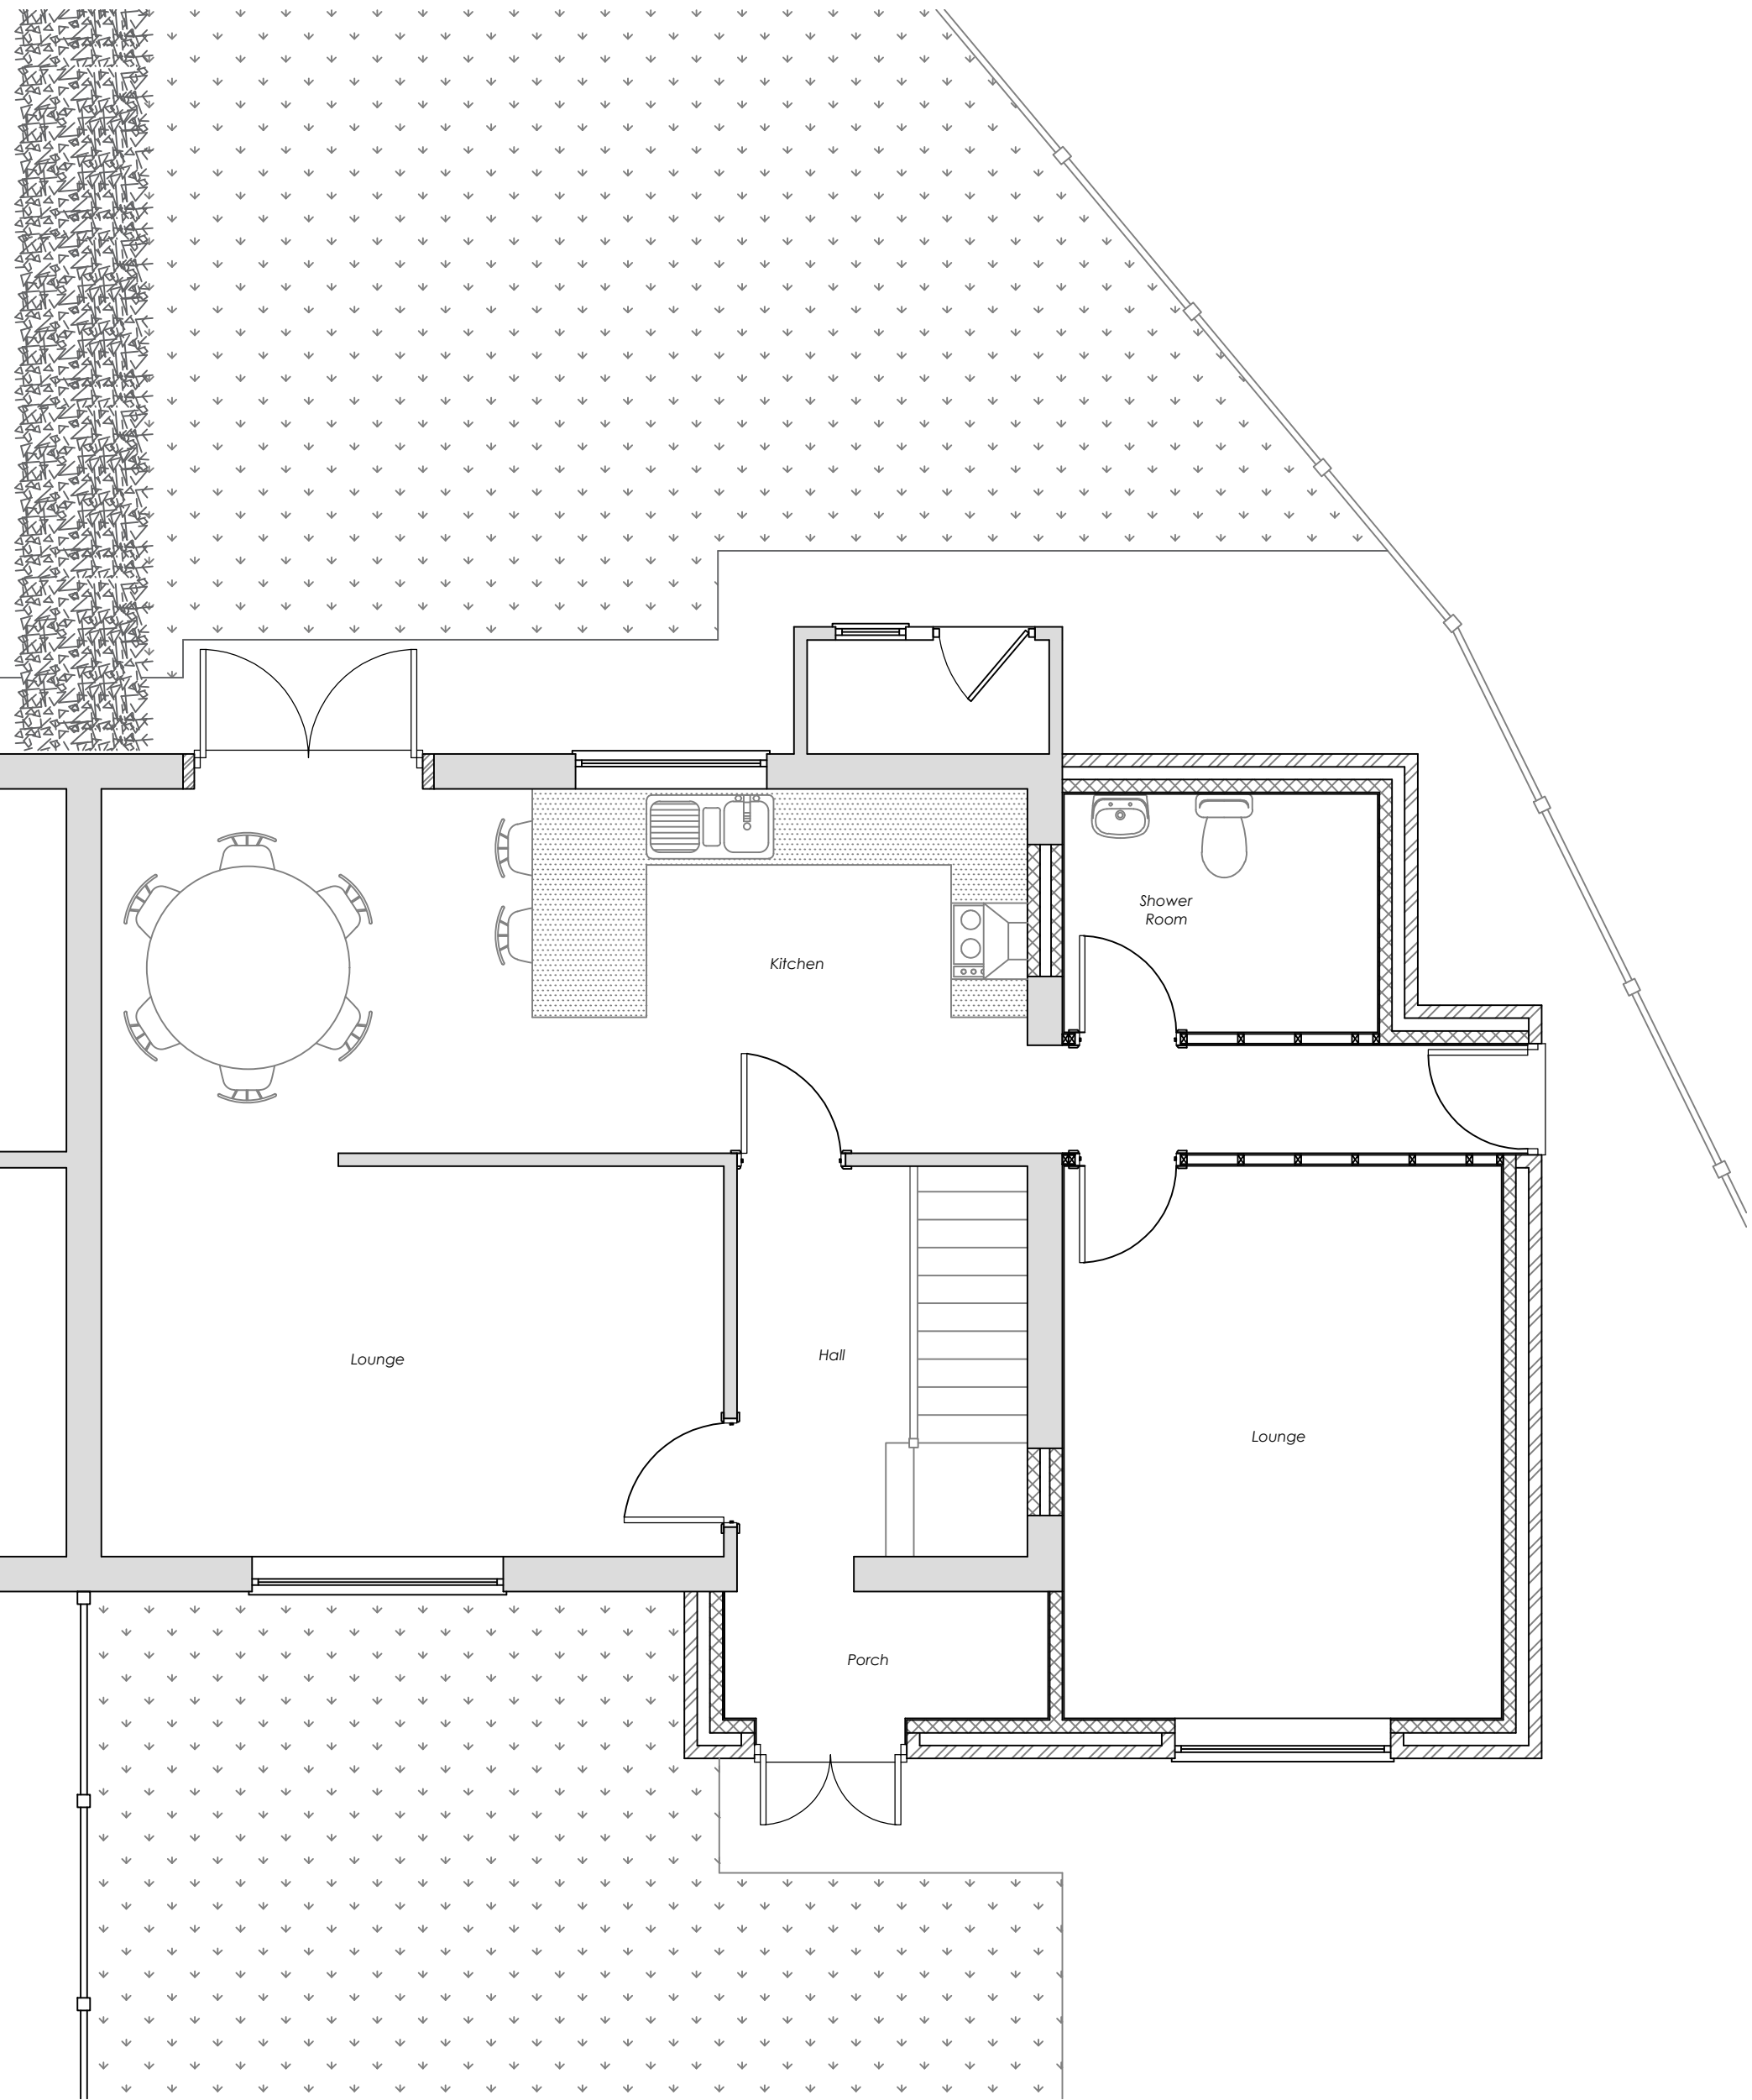


Proposed Ground Floor Layout
Scale 1:50

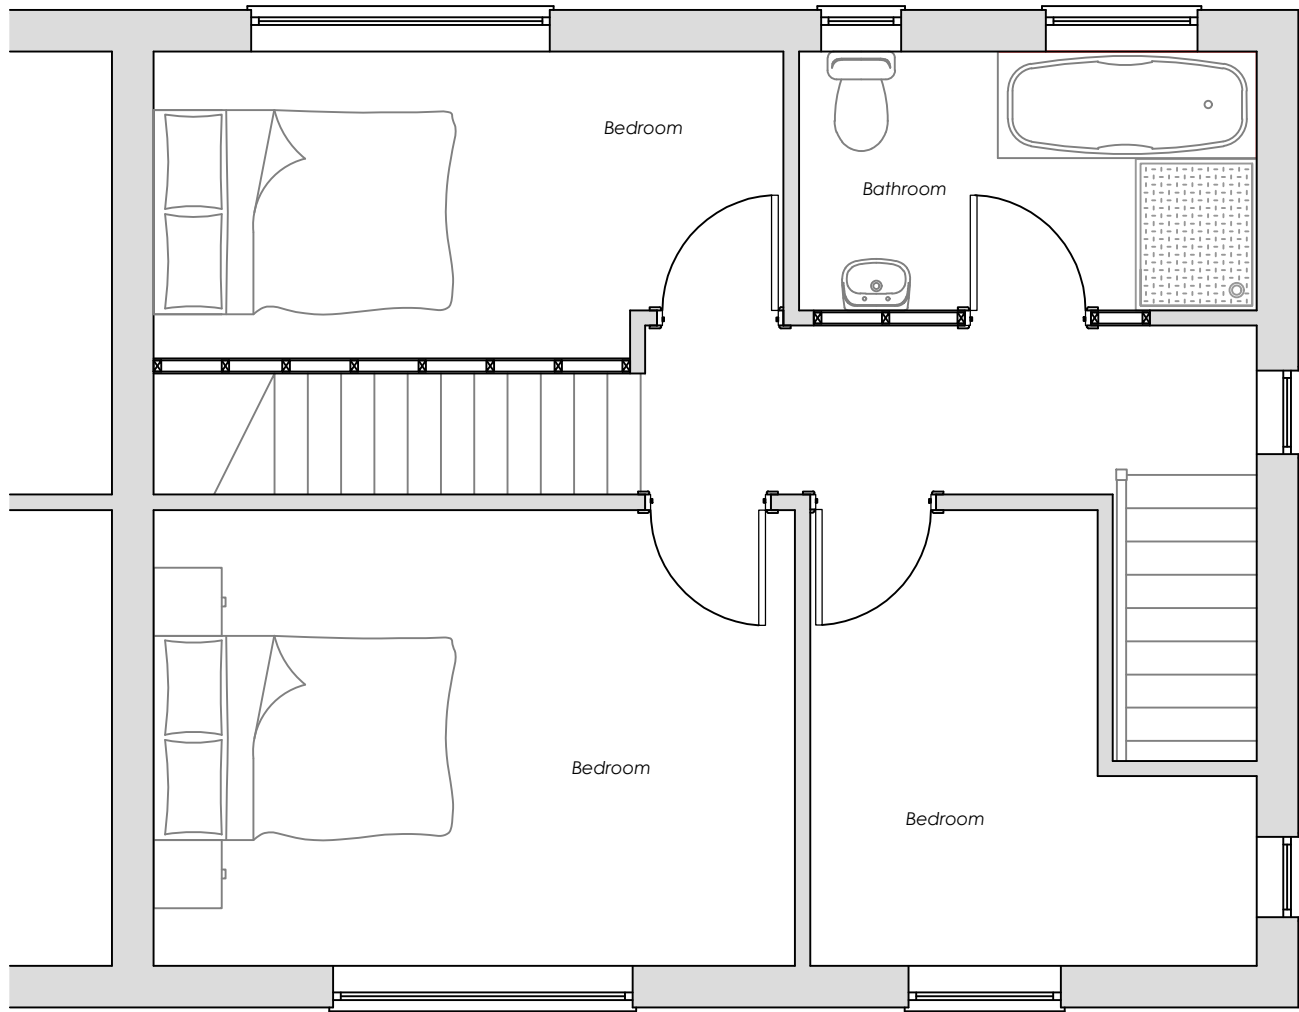


Proposed First Floor Layout
Scale 1:50

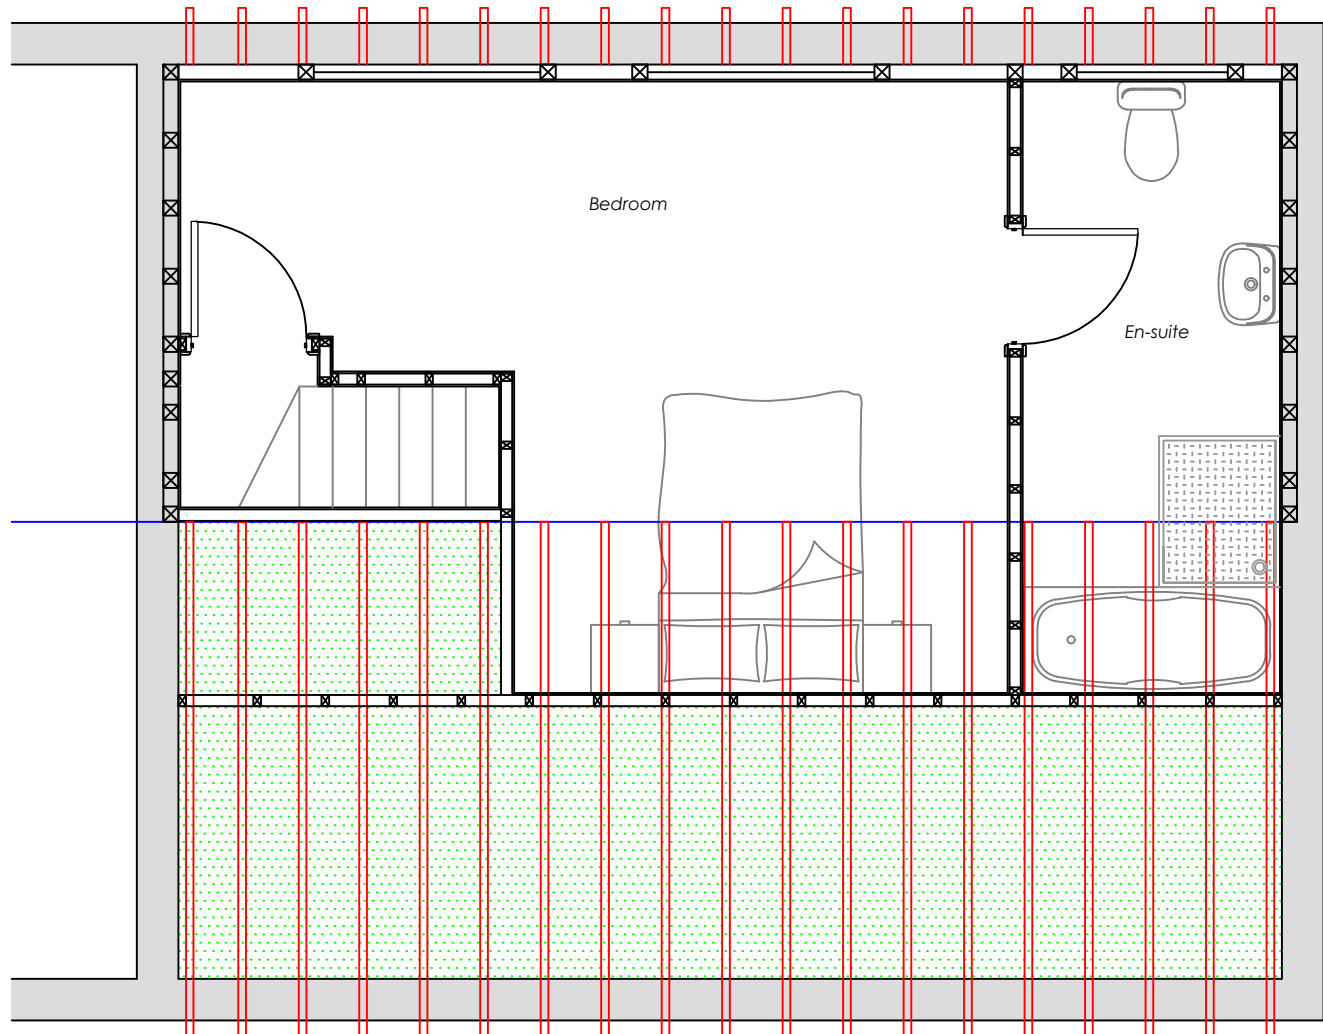


Proposed Loft Floor Layout
Scale 1:50

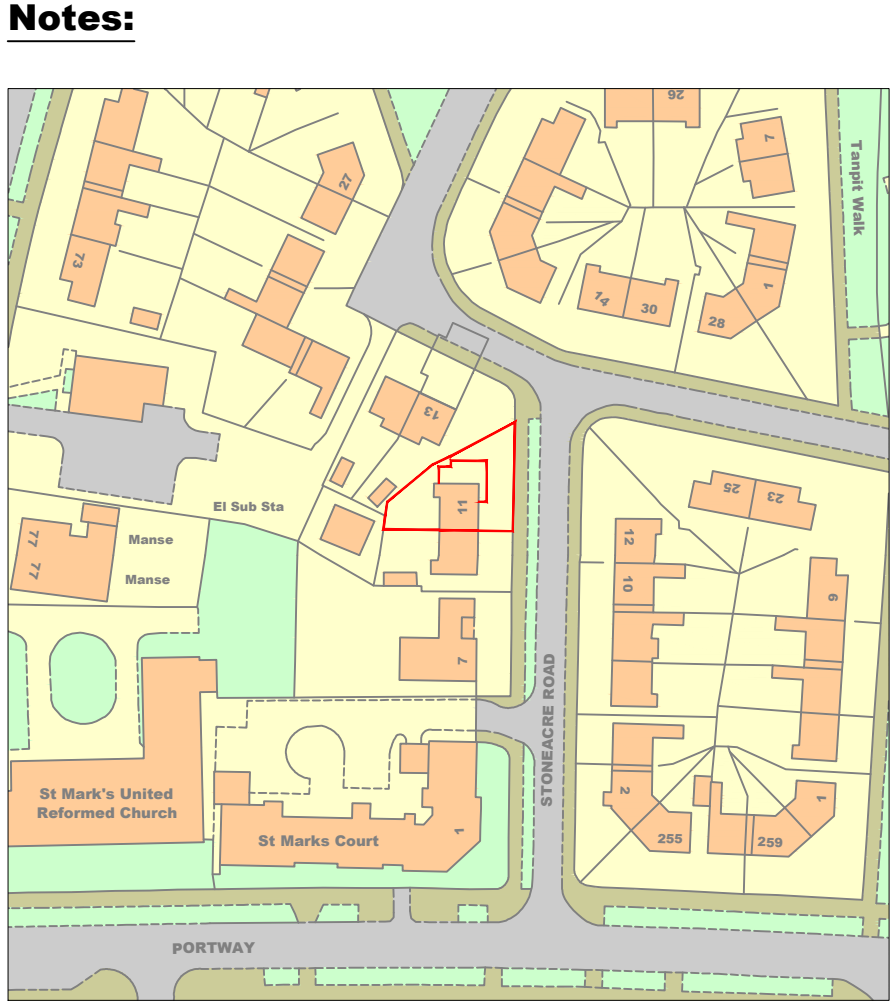


Location Plan
Scale 1:1250

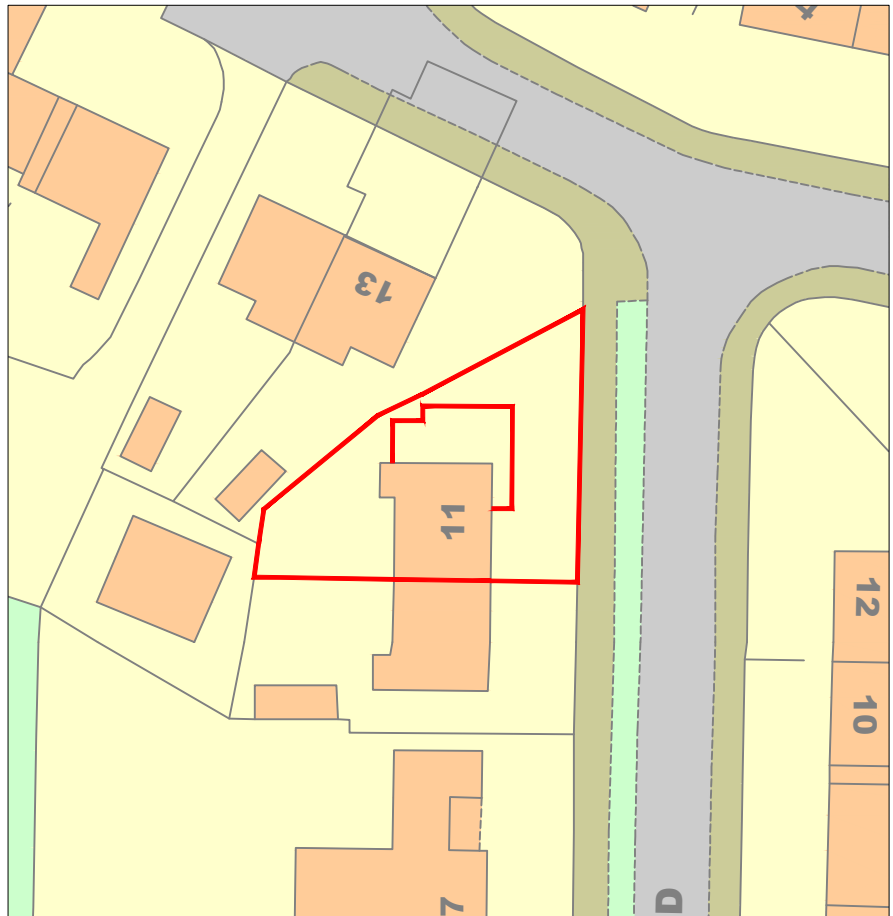


Site Location
Scale 1:500

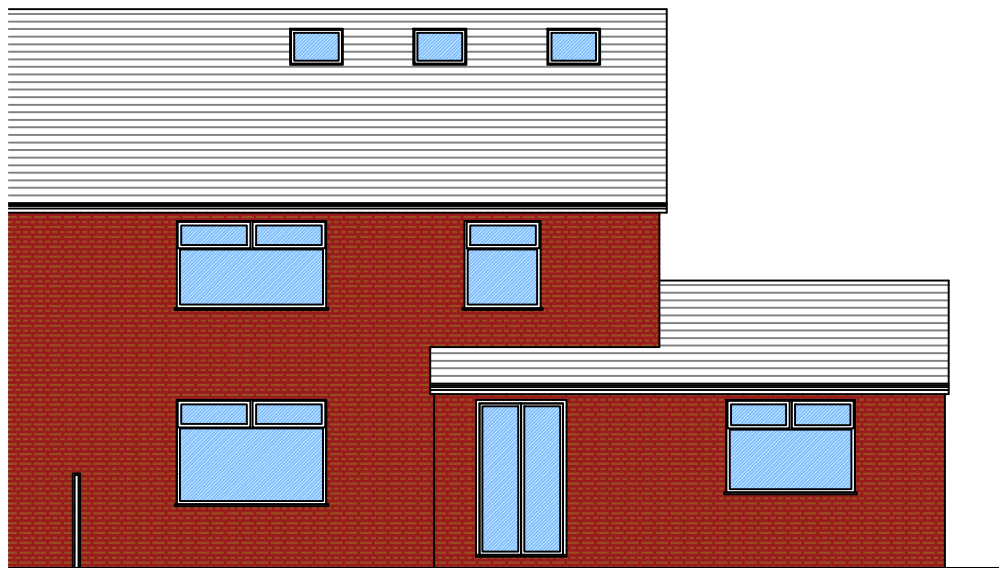


Proposed Front Elevation
Scale 1:100

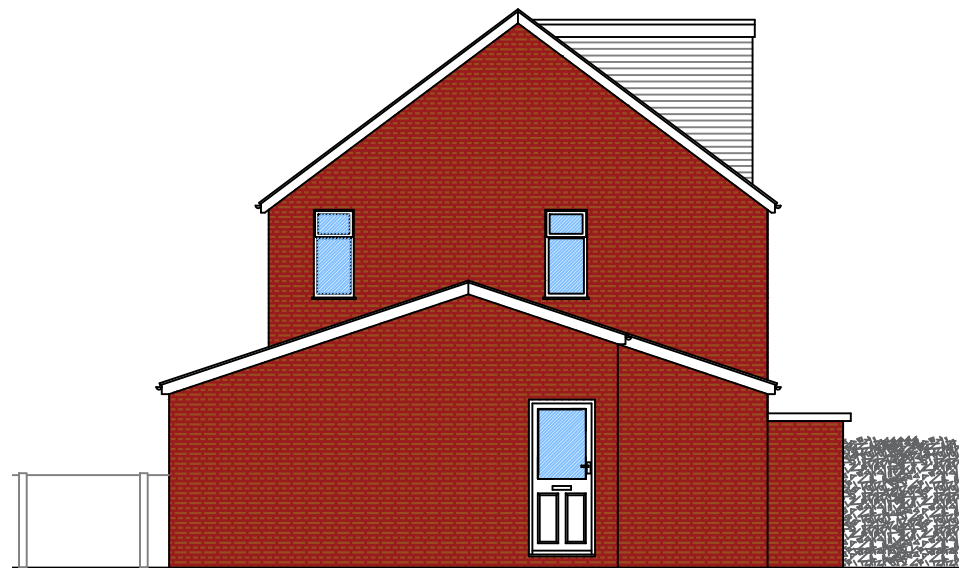


Proposed Side Elevation
Scale 1:100

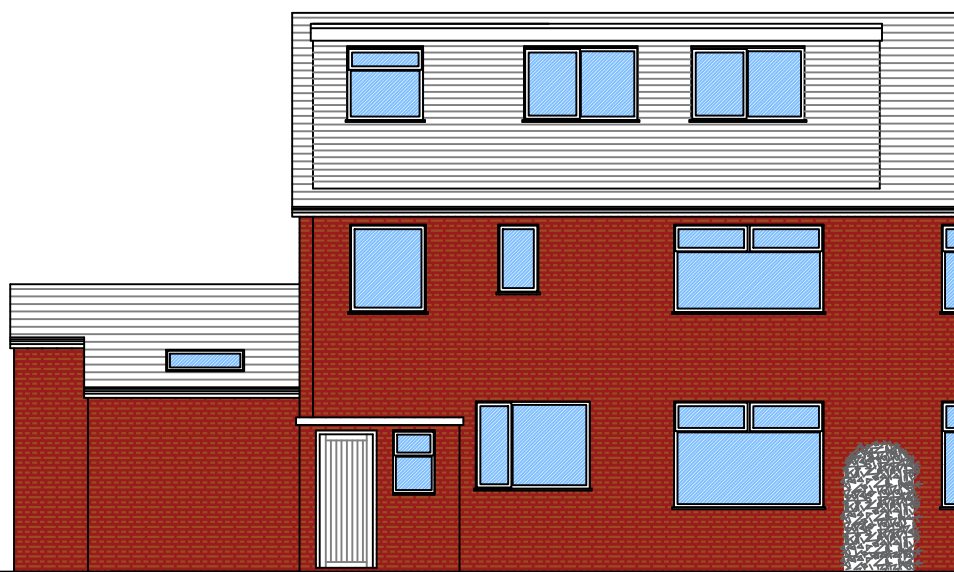

Proposed Side Elevation
Scale 1:100

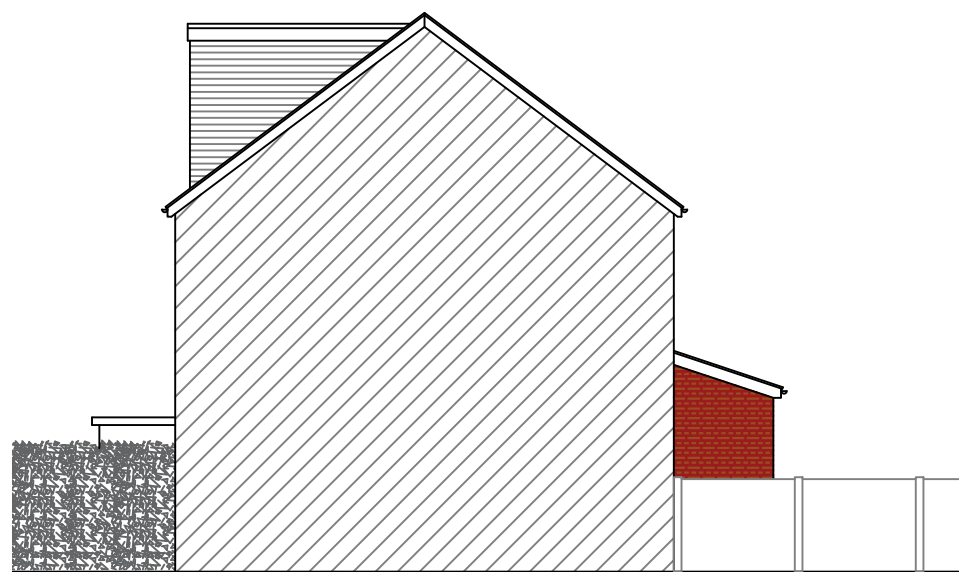

Proposed Side Elevation
Scale 1:100

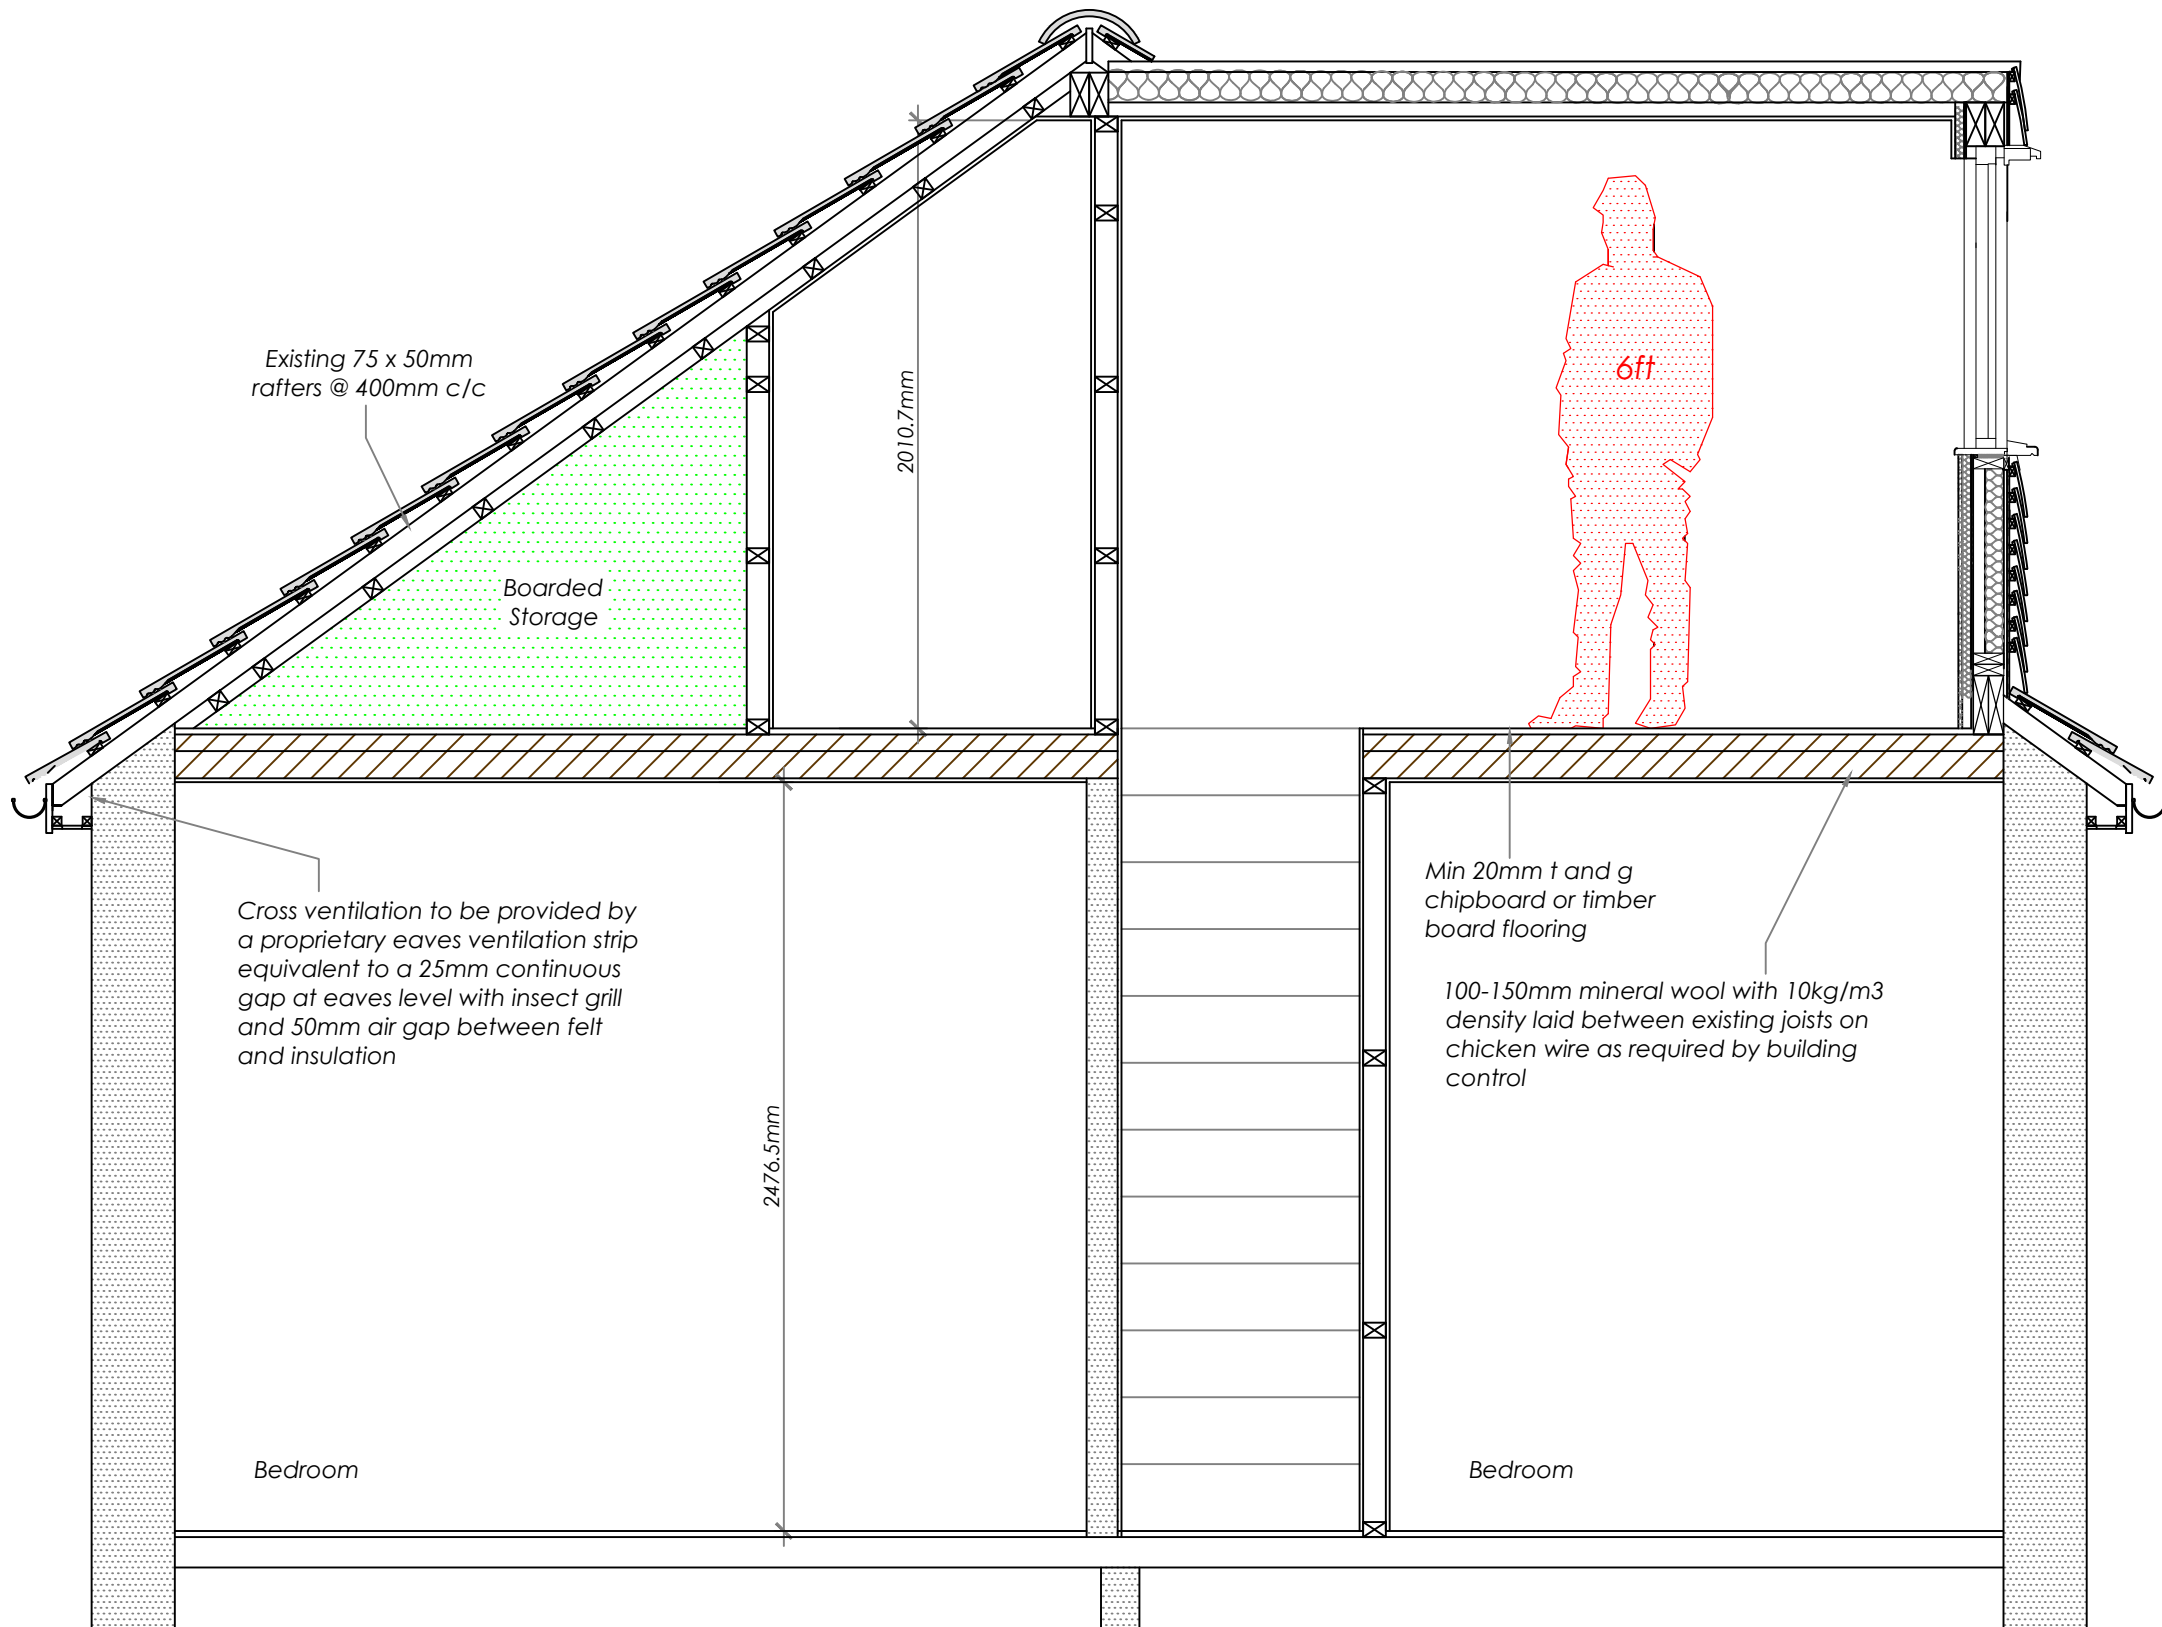

Proposed Loft Cross Section
Scale 1:25

Revision Details	

Project / Title:
**Planning Permission for
Proposed Single Storey Rear Extension
& Loft Conversion**

Client:
**Mr S Dunn
11 Stoneacre Road
Wythenshawe, Manchester M22 1BP**

Drawn: MJD Scale: As Shown Date: 21.12.21
AutoCAD Location D:\Bentley Planning & PM\Planning Apps\

No. SSRE-11SR-002 Rev. A



Office: 1 Anfield Road, Sale, Cheshire M33 2AY Telephone: +44 (0) 161 282 5310 Mobile: +44 (0) 7903 720 144 E-mail: Bentleypandm@gmail.com