


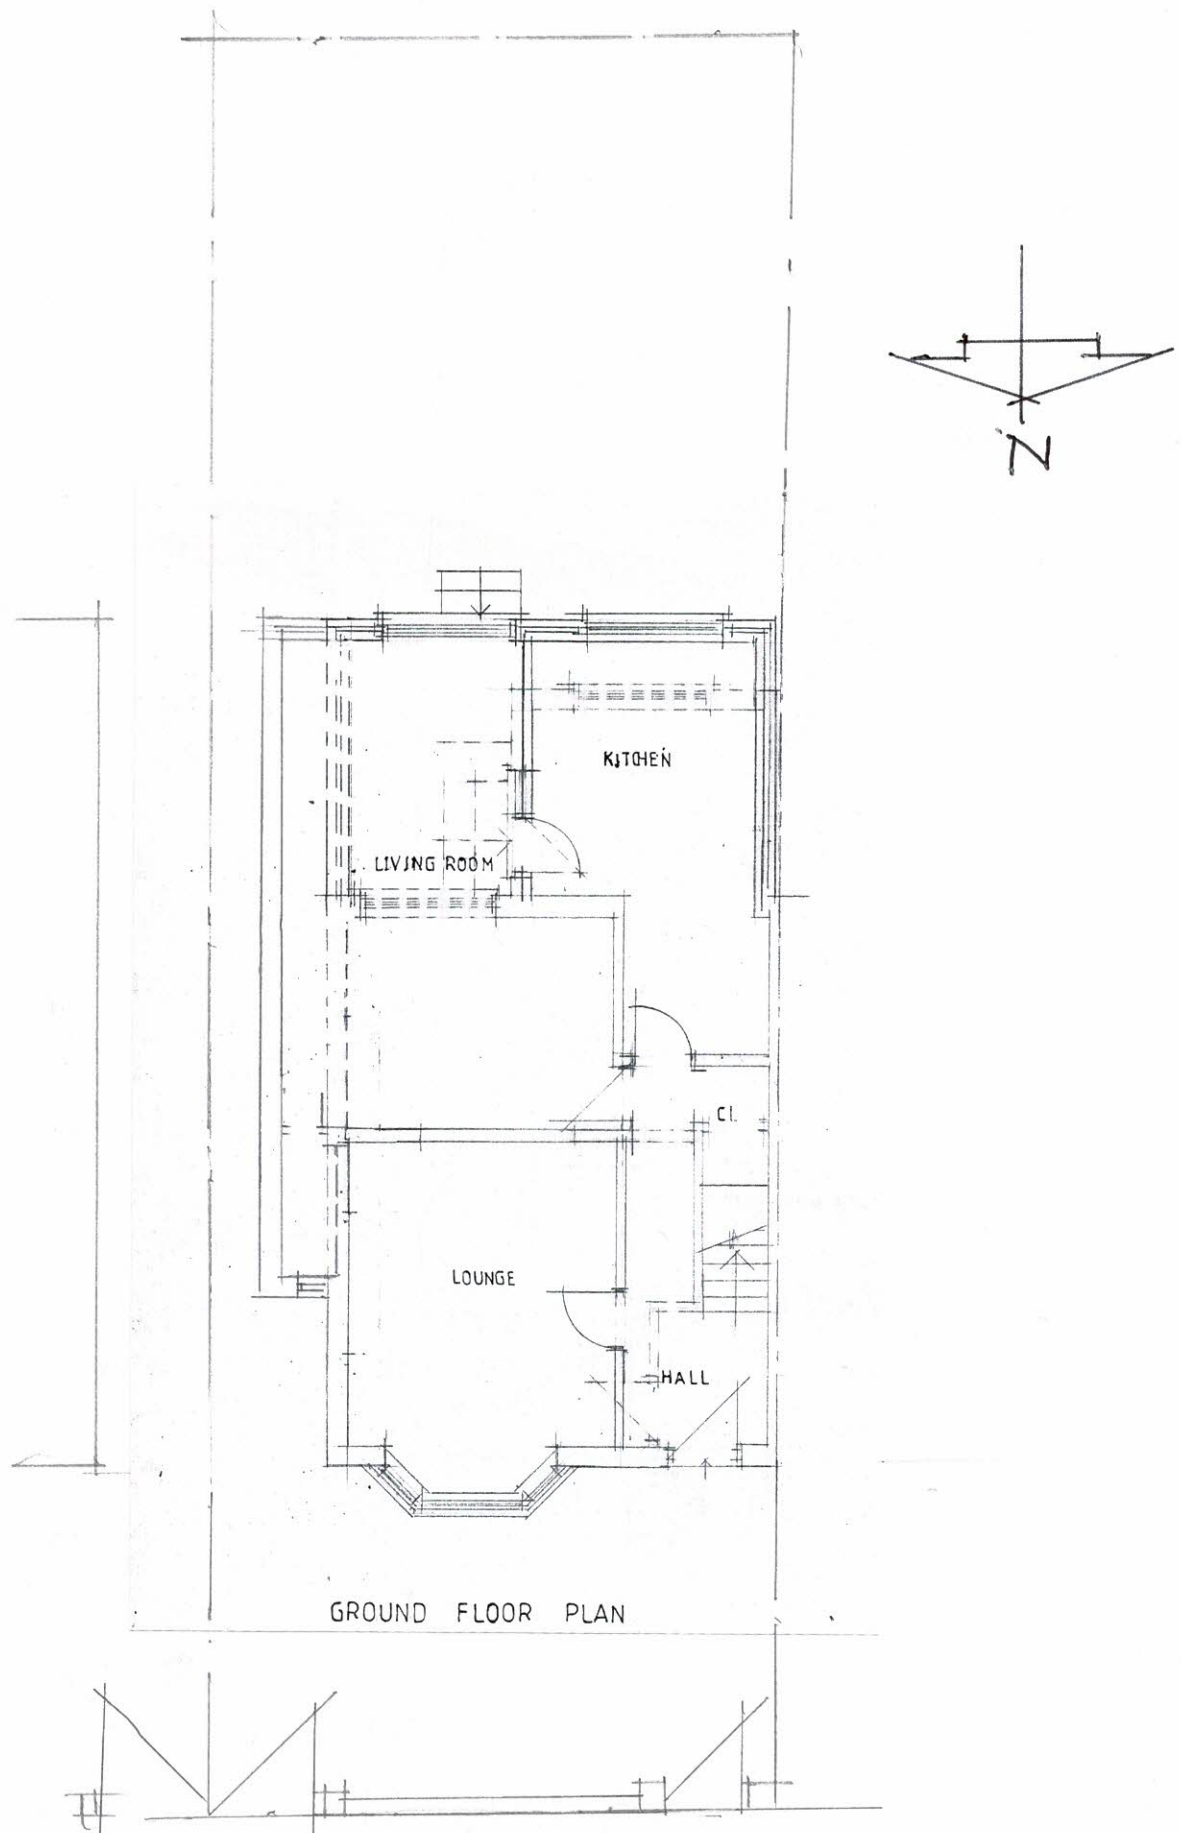

42 KINGSWOOD ROAD
 FALLOUTFIELD M14 6SA

SITE PLAN AS PROPOSED
 Scale 1:100 P.A.
 REG NO 1572/21/03