


NOTES – GENERAL ARRANGEMENT PLANS

1.0 GENERAL


- 1.1 This drawing to be read in conjunction with all relevant Architect's, Engineer's and Specialist's drawings and specifications.
- 1.2 All work to be carried out in accordance with current good practice, Building Regulations and subsequent amendments, the project specification and relevant British Standards and Codes of Practice. Materials and components to be suitable for their intended use.
- 1.3 All dimensions to be checked on site prior to construction work taking place. No dimension is to be scaled off. IF IN DOUBT ASK.
- 1.4 Roof pitches and dimensions in particular to be verified on site by builder/truss manufacturer



EXISTING FRONT ELEVATION
(SCALE 1:50)

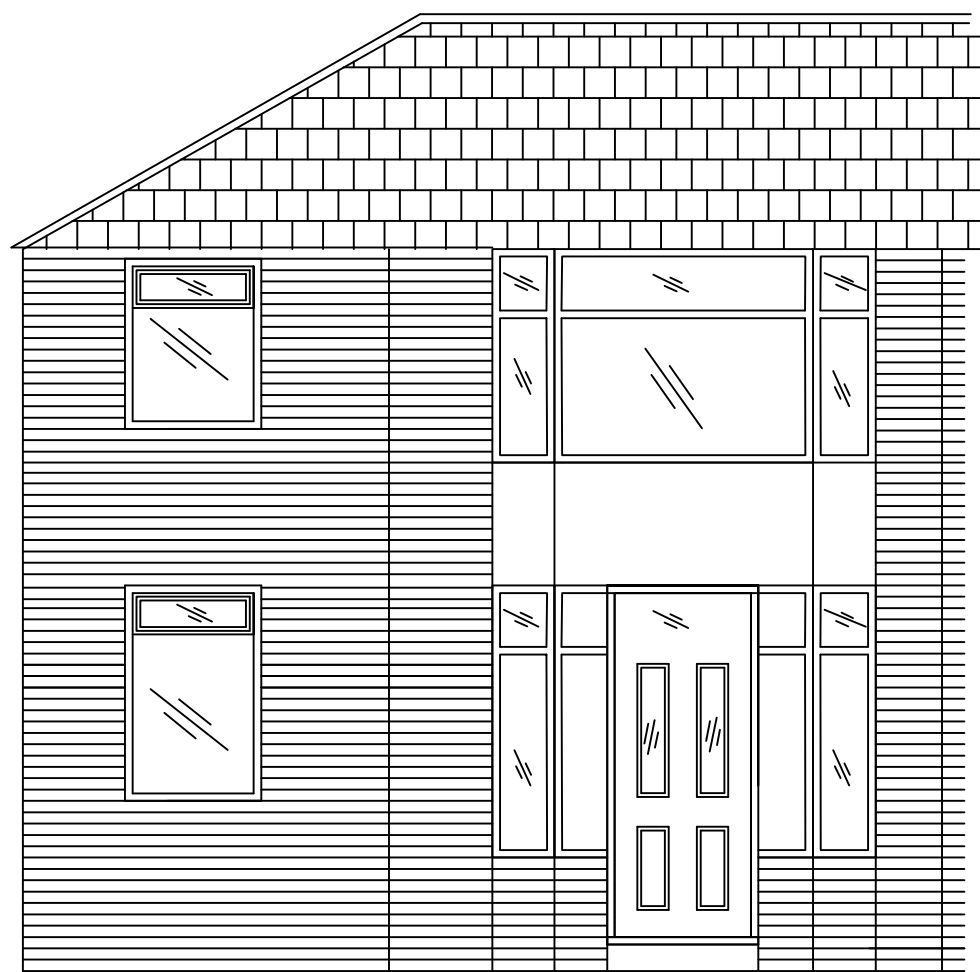


EXISTING REAR ELEVATION
(SCALE 1:50)

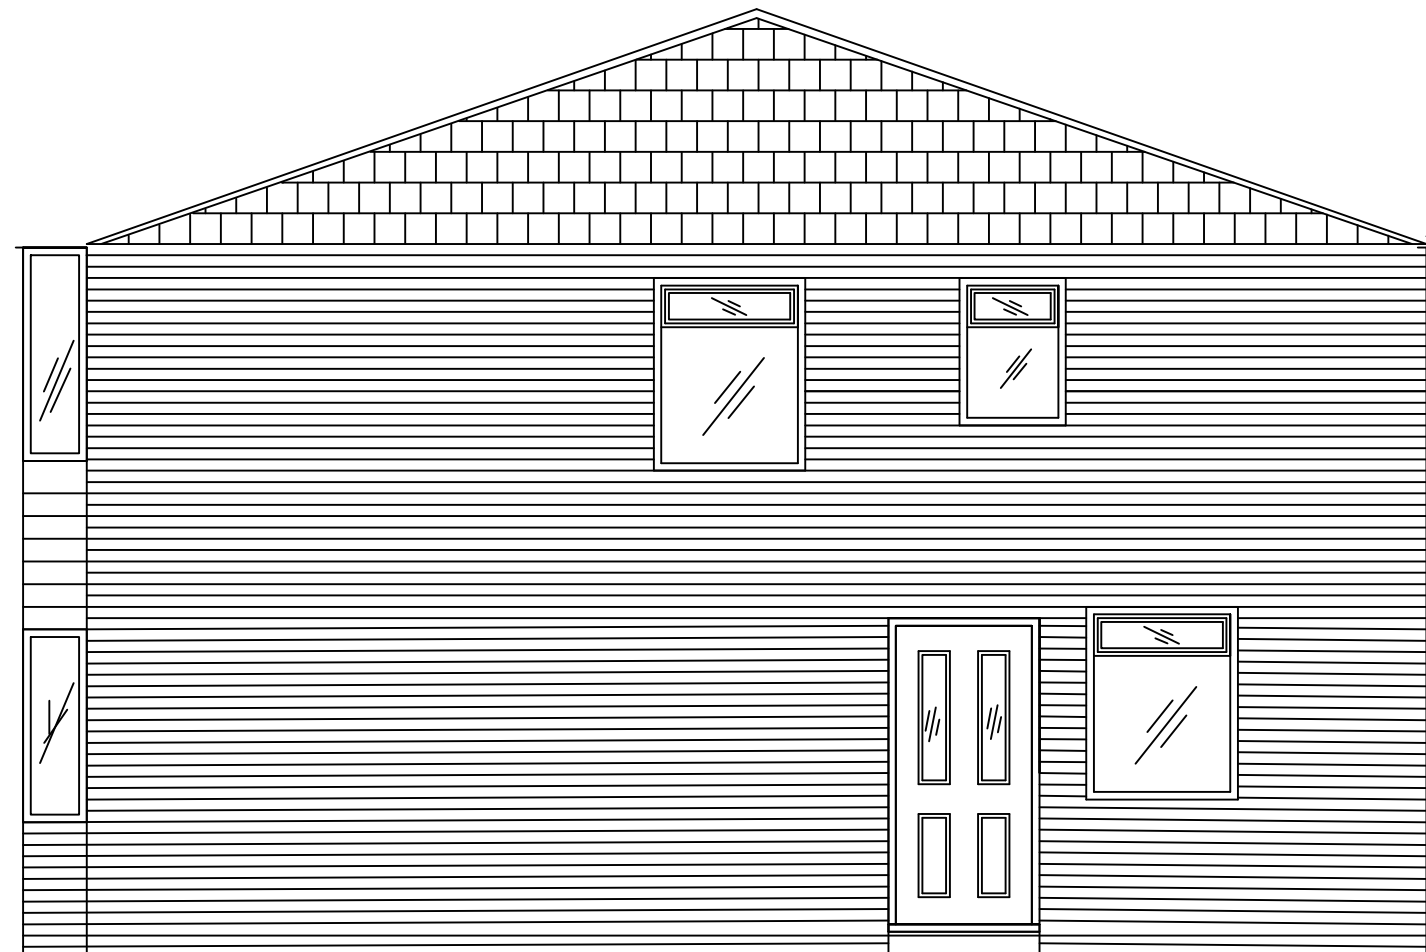

EXISTING SIDE ELEVATION
(SCALE 1:50)




SITE LOCATION PLAN
(SCALE 1:1250)

 


PROPOSED FRONT ELEVATION
(SCALE 1:50)



PROPOSED REAR ELEVATION
(SCALE 1:50)

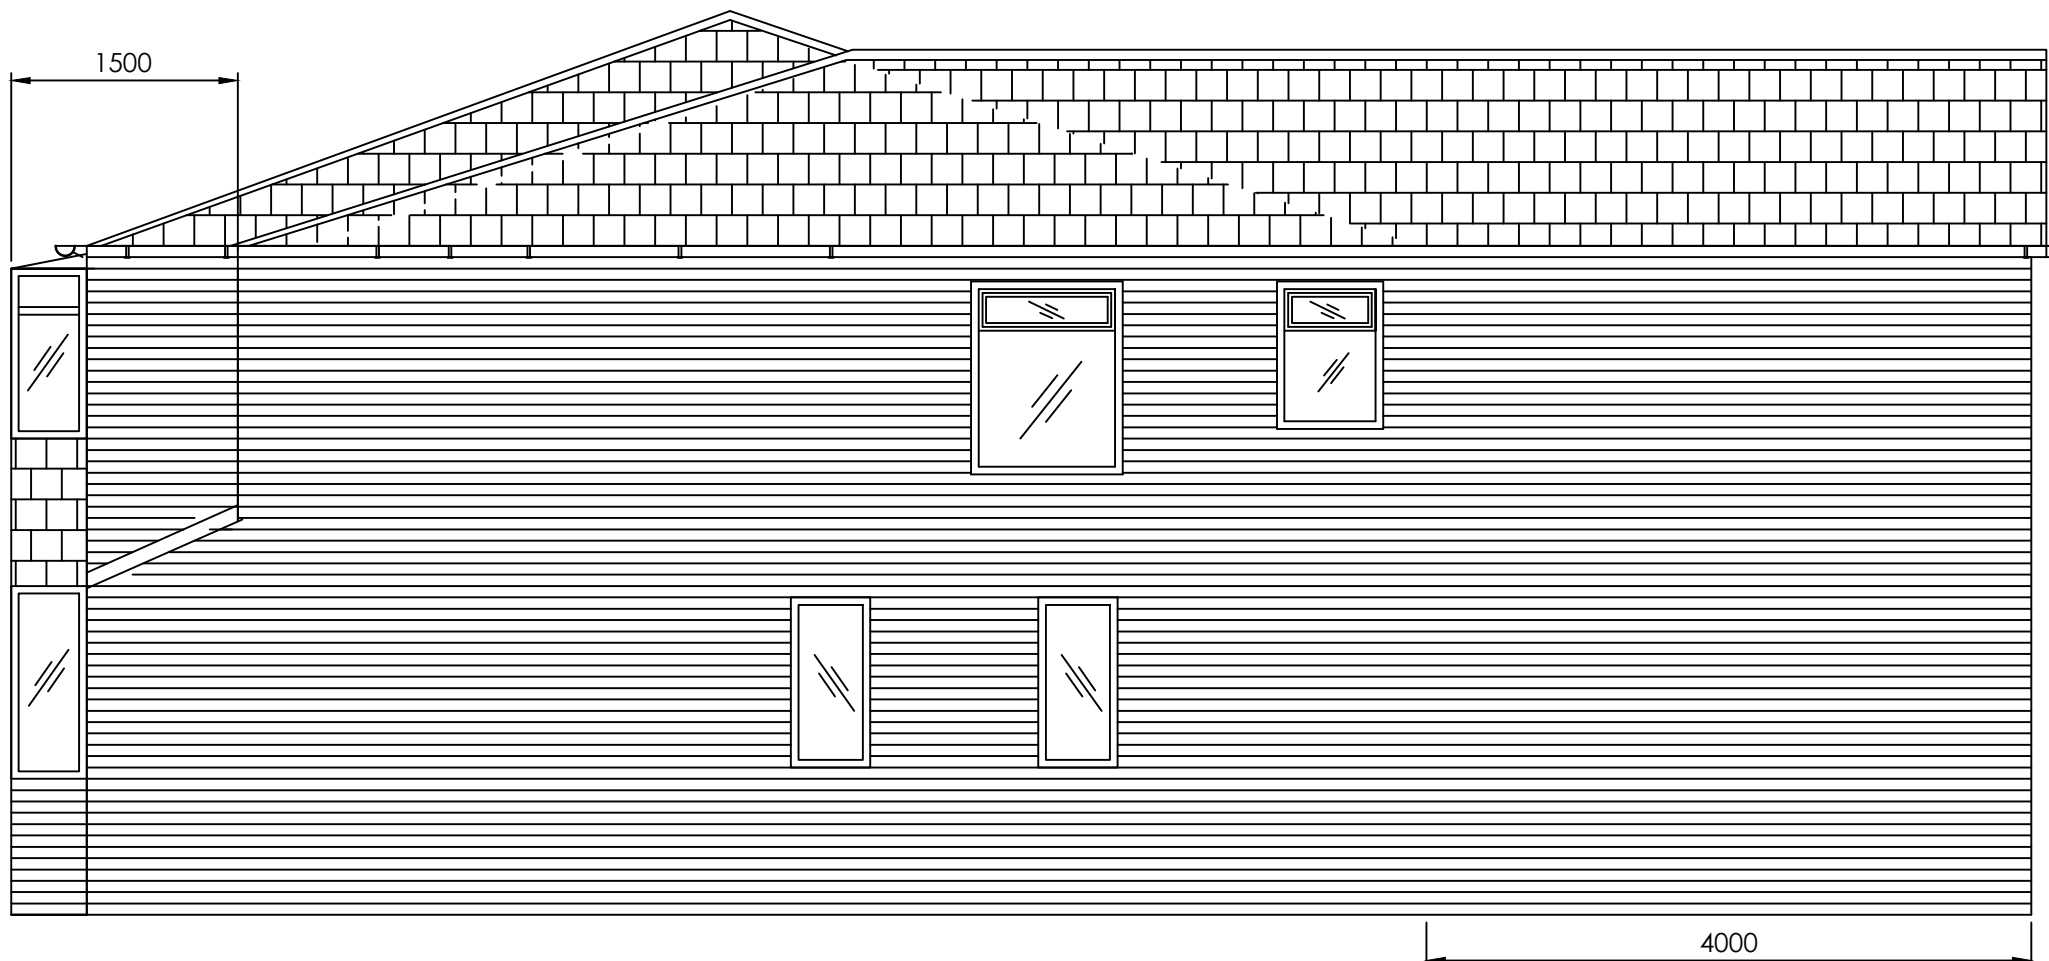

PROPOSED SIDE ELEVATION
(SCALE 1:50)

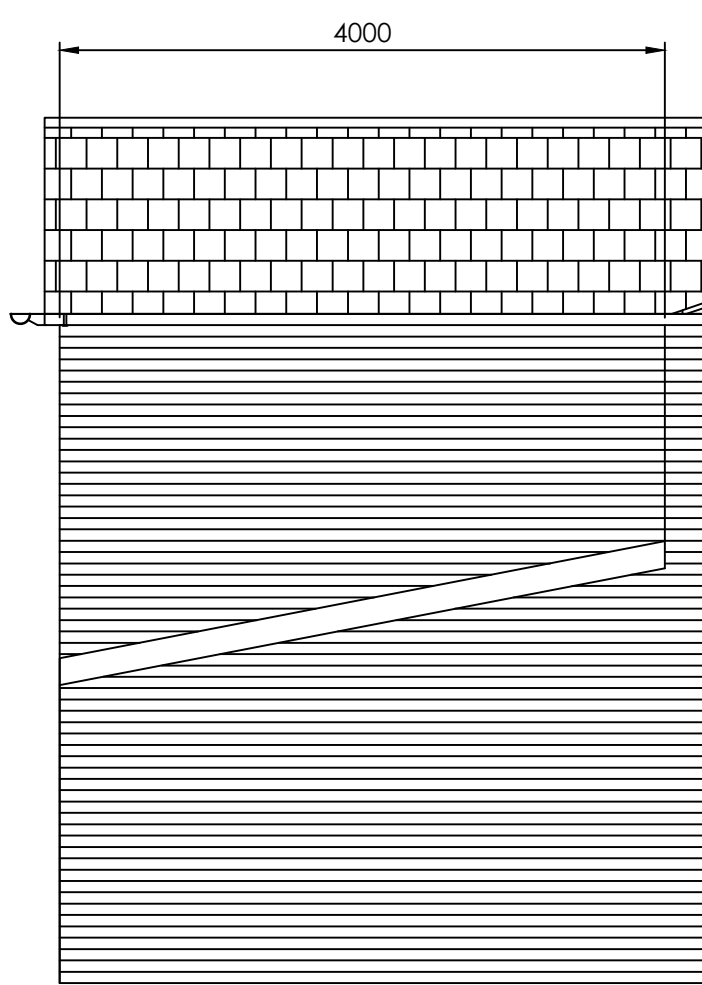

PROPOSED SIDE ELEVATION
(SCALE 1:50)



SITE LAYOUT PLAN
(SCALE 1:500)

PLANNING APPROVAL

CLIENT

MR SHERAZ ALTAF
408 MAULDETH RD
CHORLTON
M21 7RA

PROJECT

PROPOSED TWO STOREY SIDE &
SINGLE GROUND FLOOR EXTENSION

TITLE

ELEVATIONS
EXISTING & PROPOSED

DRAWING No. MC-228-02

DRAWN

REV. C1

SCALE

AS INDICATED

DATE

FEB 2022