



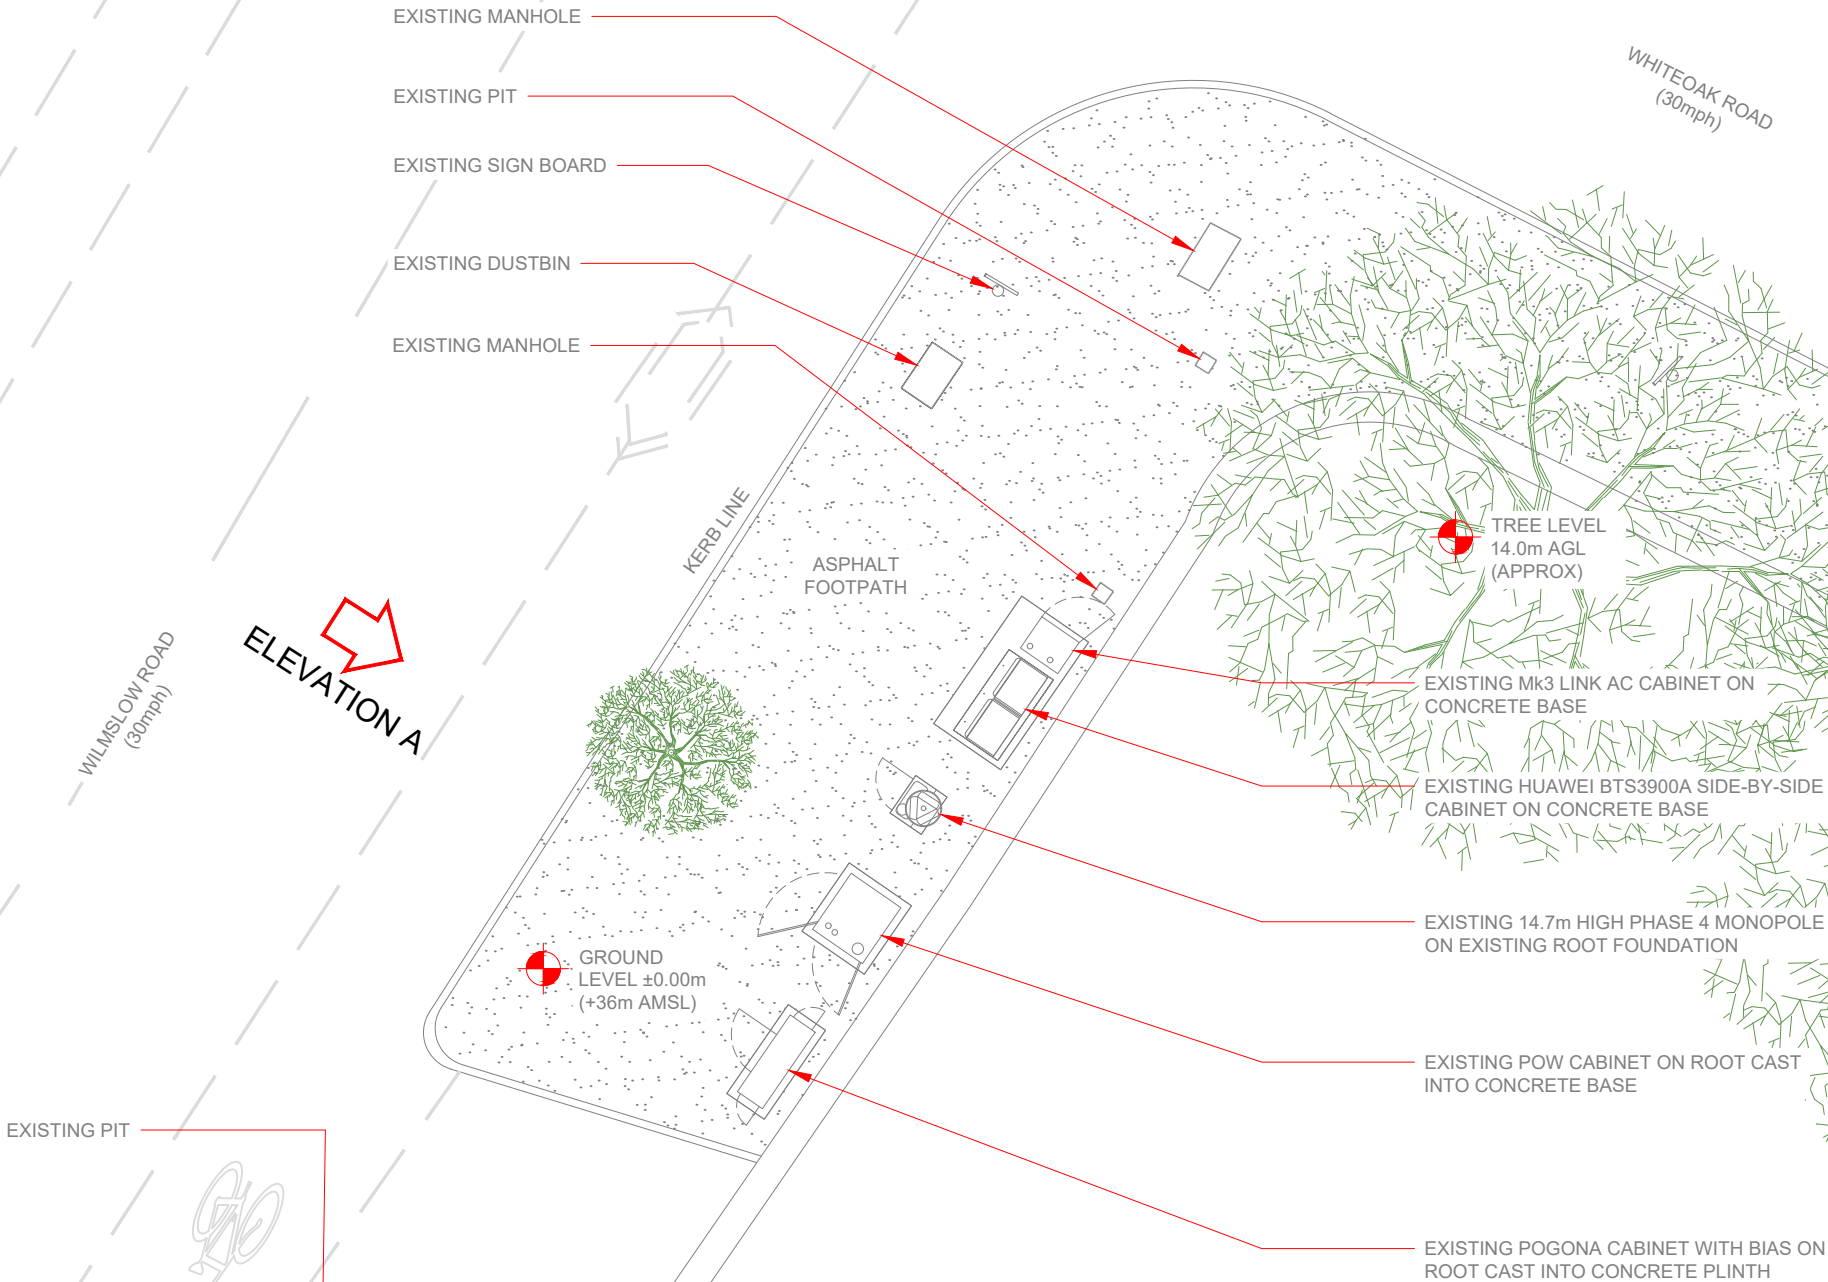

EXISTING SITE PLAN

 

3G Antenna ID	Existing 3G Bearing
uA1	30°
uB1	150°
uC1	270°

NOTES:
1. ALL DIMENSIONS IN MM UNLESS OTHERWISE NOTED.

Master:	MBNL / EE / H3G:	Project:	Purpose of Issue:	Issue:
M001	H3G	UNILATERAL	Planning	A
Date:	19/11/2021	Revision / Upgrade Description:		
Drawn:	K. Soper	First Issue		
Checked:	T. Clifford	ACQ		
Approved:	M. Venner			



Hutchison 3G UK Limited
Star House, 20 Grenfell Road
Maidenhead, SL6 1EH
Tel: 01628 765 000
Fax: 01628 765 001

H3G Base Station Information line:
0845 6043000
Available 8am-8pm Monday to Friday


**BEACONCOMMS**

UNIT E3 PITTS CLEAVE INDUSTRIAL ESTATE, TAVISTOCK, DEVON, PL19 0PW
sales@beaconcomms.co.uk

Tel: +44 (0)1822 610610

Site Name:	WILMSLOW ROAD (2)		
Site ID:	786137		
Address:	WILMSLOW ROAD (2) WILMSLOW ROAD MANCHESTER GREATER MANCHESTER M14 6AB		
Title:	100 EXISTING SITE PLAN		
Project:	H3G UNILATERAL		
Purpose of Issue:	DETAILED DESIGN		
EE Cell ID:	MBNL Cell ID:	3UK Cell ID:	
76217	MAN096	M0403	
Master Drawing No:			Issue:
786137_MAN096_76217_M0403_M001			A

100mm
50mm
10mm

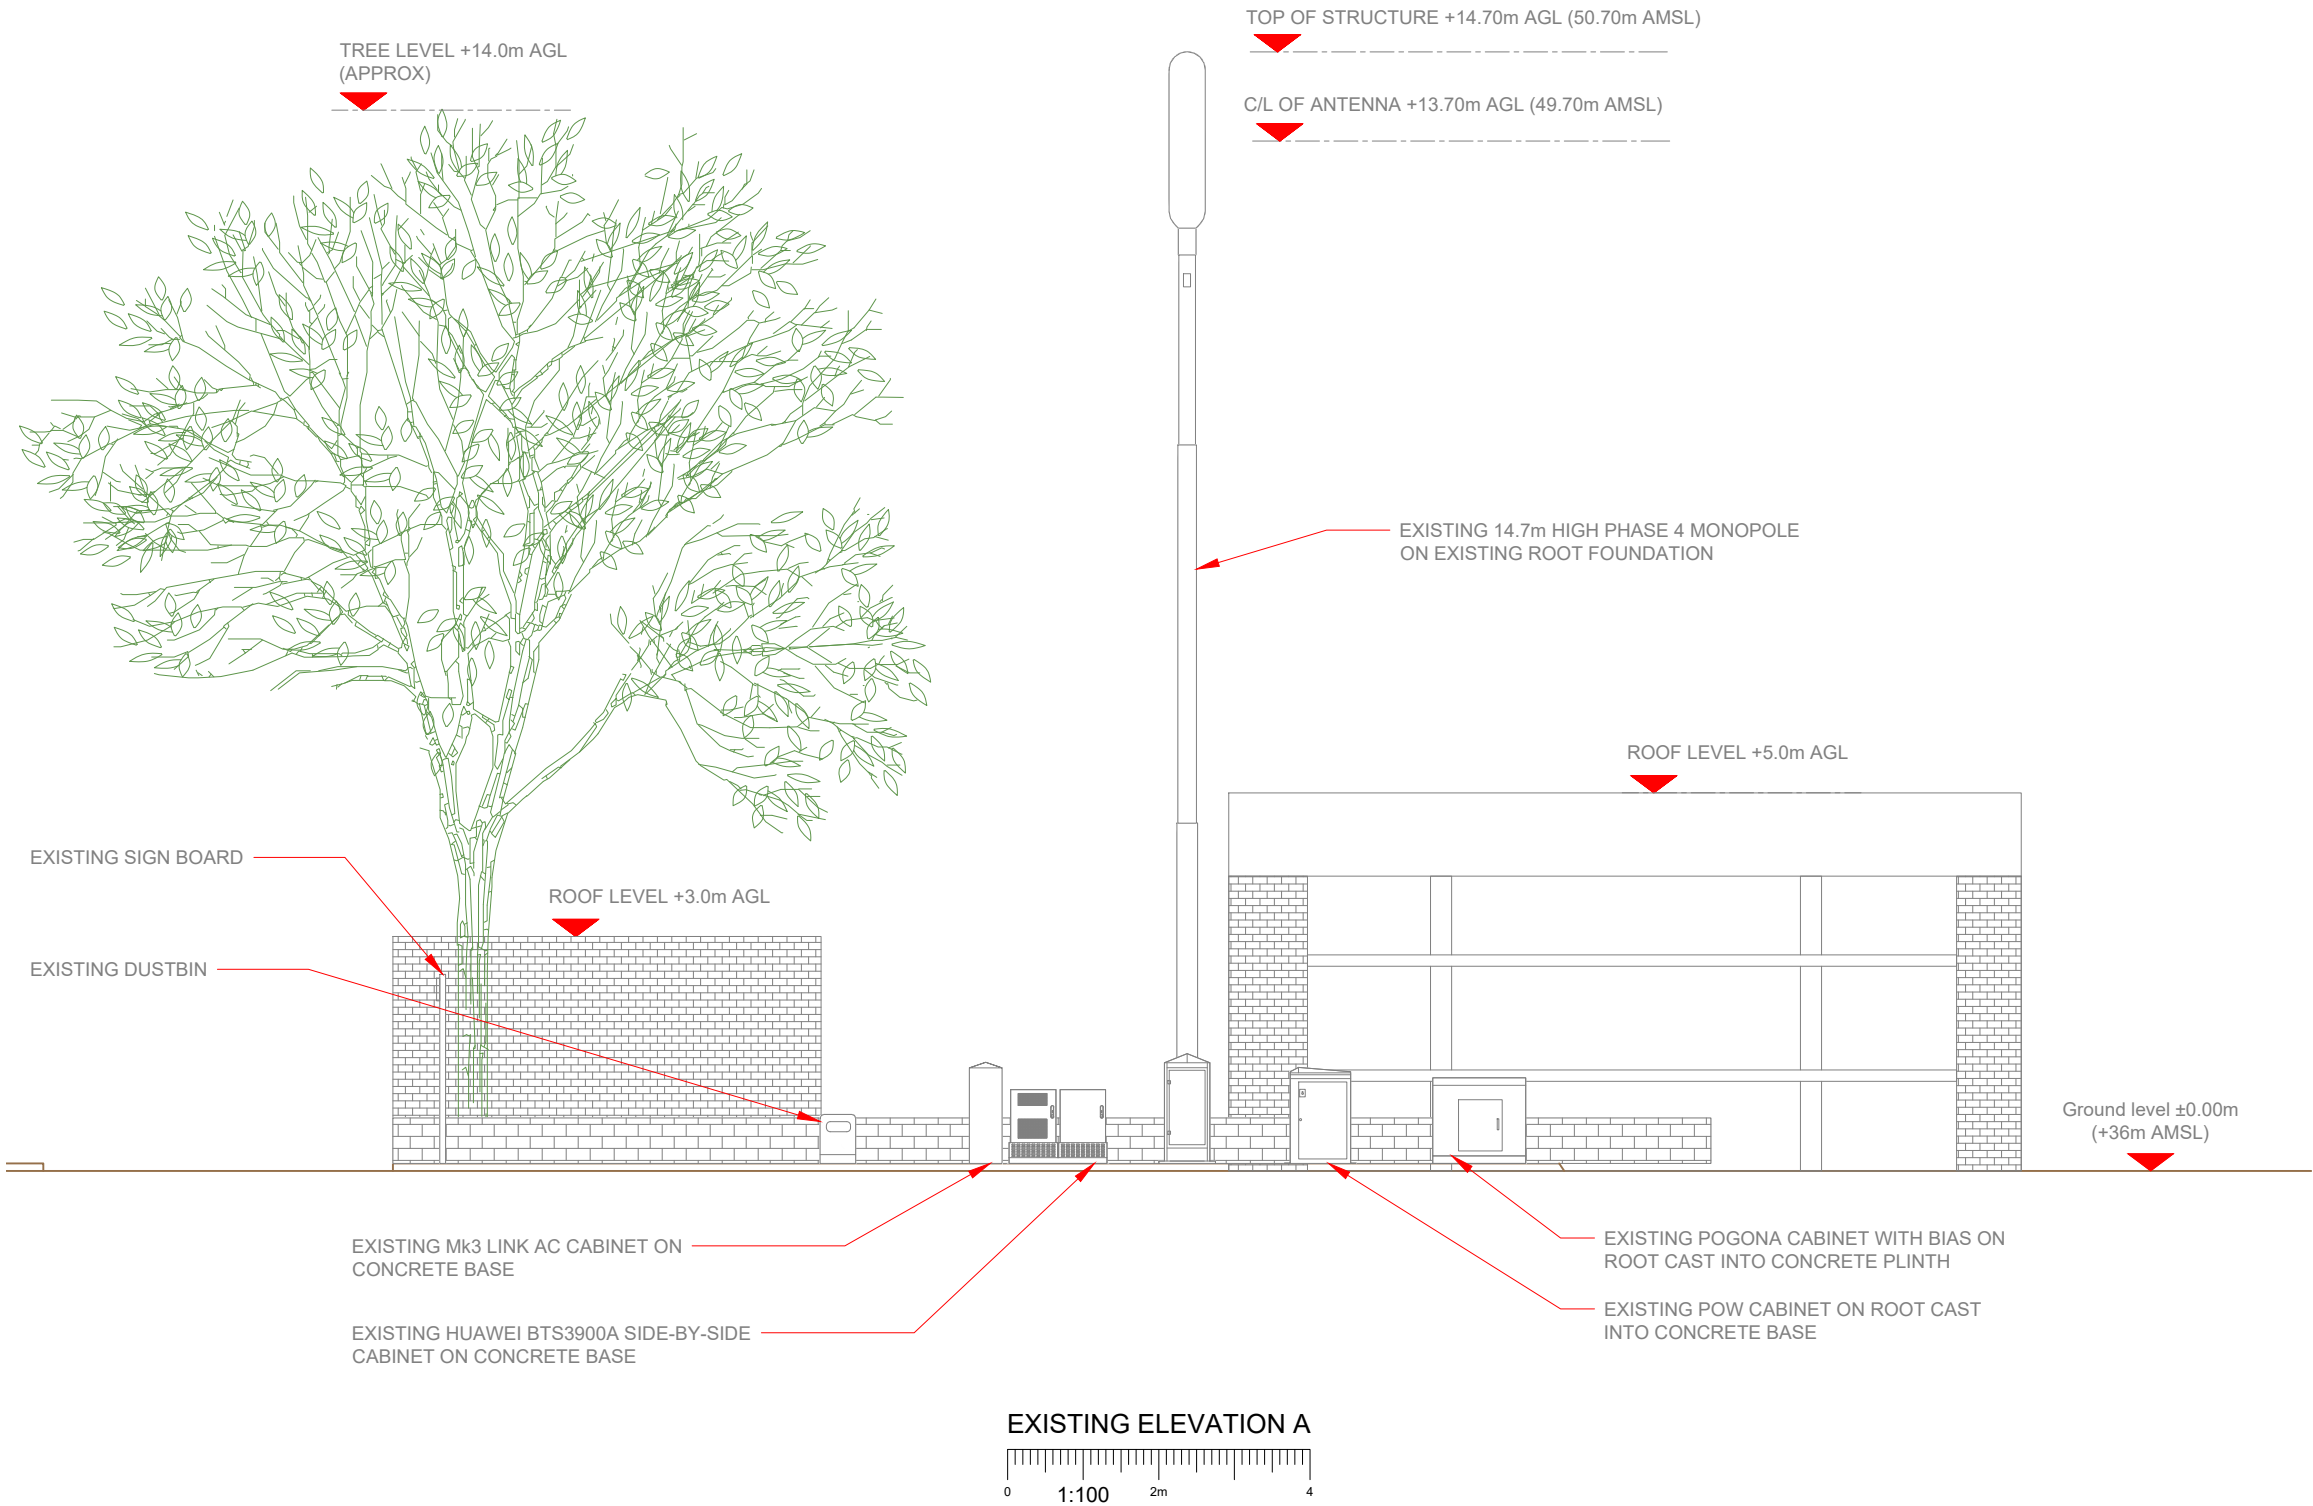

3G Antenna ID	Existing 3G Bearing
uA1	30°
uB1	150°
uC1	270°

NOTES:				
1. ALL DIMENSIONS IN MM UNLESS OTHERWISE NOTED.				
Master:	MBNL / EE / H3G:	Project:	Purpose of Issue:	Issue:
M001	H3G	UNILATERAL	Planning	A
Date:	19/11/2021	Revision / Upgrade Description:		
Drawn:	K. Soper	First Issue		
Checked:	T. Clifford			
Approved:	M. Venner	ACQ		



Hutchison 3G UK Limited
Star House, 20 Grenfell Road
Maidenhead, SL6 1EH
Tel: 01628 765 000
Fax: 01628 765 001

H3G Base Station Information line:
0845 6043000
Available 8am-8pm Monday to Friday

BEACONCOMMS

UNIT E3 PITTS CLEAVE INDUSTRIAL ESTATE, TAVISTOCK, DEVON, PL19 0PW
sales@beaconcomms.co.uk Tel: +44 (0)1822 610610

Site Name:	WILMSLOW ROAD (2)		
Site ID:	786137		
Address:	WILMSLOW ROAD (2) WILMSLOW ROAD MANCHESTER GREATER MANCHESTER M14 6AB		
Title:	150 EXISTING ELEVATION A		
Project:	H3G UNILATERAL		
Purpose of Issue:	DETAILED DESIGN		
EE Cell ID:	MBNL Cell ID:	3UK Cell ID:	
76217	MAN096	M0403	
Master Drawing No:		Issue:	
786137_MAN096_76217_M0403_M001		A	



3G Antenna ID	Existing 3G Bearing
uA1	30°
uB1	150°
uC1	270°

NOTES:

1. ALL DIMENSIONS IN MM UNLESS OTHERWISE NOTED.

100mm

50mm

10mm



WILMSLOW ROAD
(30MPH)

ELEVATION A

EXISTING MANHOLE

EXISTING PIT

EXISTING SIGN BOARD

EXISTING DUSTBIN

EXISTING MANHOLE

KERB LINE

ASPHALT
FOOTPATH

WHITEOAK ROAD
(30MPH)

TREE LEVEL
14.0m AGL
(APPROX)

GROUND
LEVEL ±0.00m
(+36m AMSL)

EXISTING Mk3 LINK AC CABINET ON
CONCRETE BASE TO BE REMOVED

EXISTING HUAWEI BTS3900A SIDE-BY-SIDE
CABINET ON CONCRETE BASE TO BE
RELOCATED TO PROPOSED SITE LOCATION

EXISTING 14.7m HIGH PHASE 4 MONOPOLE ON
EXISTING ROOT FOUNDATION TO BE REMOVED

EXISTING POW CABINET ON ROOT CAST
INTO CONCRETE BASE TO BE REMOVED

EXISTING POGONA CABINET WITH BIAS ON ROOT
CAST INTO CONCRETE PLINTH TO BE REMOVED

PROPOSED MAX CONFIGURATION SITE PLAN



Hutchison 3G UK Limited
Star House, 20 Grenfell Road
Maidenhead, SL6 1EH
Tel: 01628 765 000
Fax: 01628 765 001


H3G Base Station Information line:
0845 6043000
Available 8am-8pm Monday to Friday

**BEACONCOMMS**

UNIT E3 PITTS CLEAVE INDUSTRIAL ESTATE, TAVISTOCK, DEVON, PL19 0PW
sales@beaconcomms.co.uk

Tel: +44 (0)1822 610610

Site Name:	WILMSLOW ROAD (2)		
Site ID:	786137		
Address:	WILMSLOW ROAD (2) WILMSLOW ROAD MANCHESTER GREATER MANCHESTER M14 6AB		
Title:	215 PROPOSED MAX CONFIGURATION SITE PLAN - SHEET 1		
Project:	H3G UNILATERAL		
Purpose of Issue:	DETAILED DESIGN		
EE Cell ID:	76217	MBNL Cell ID:	MAN096
		3UK Cell ID:	M0403
Master Drawing No: 786137_MAN096_76217_M0403_M001			Issue: A

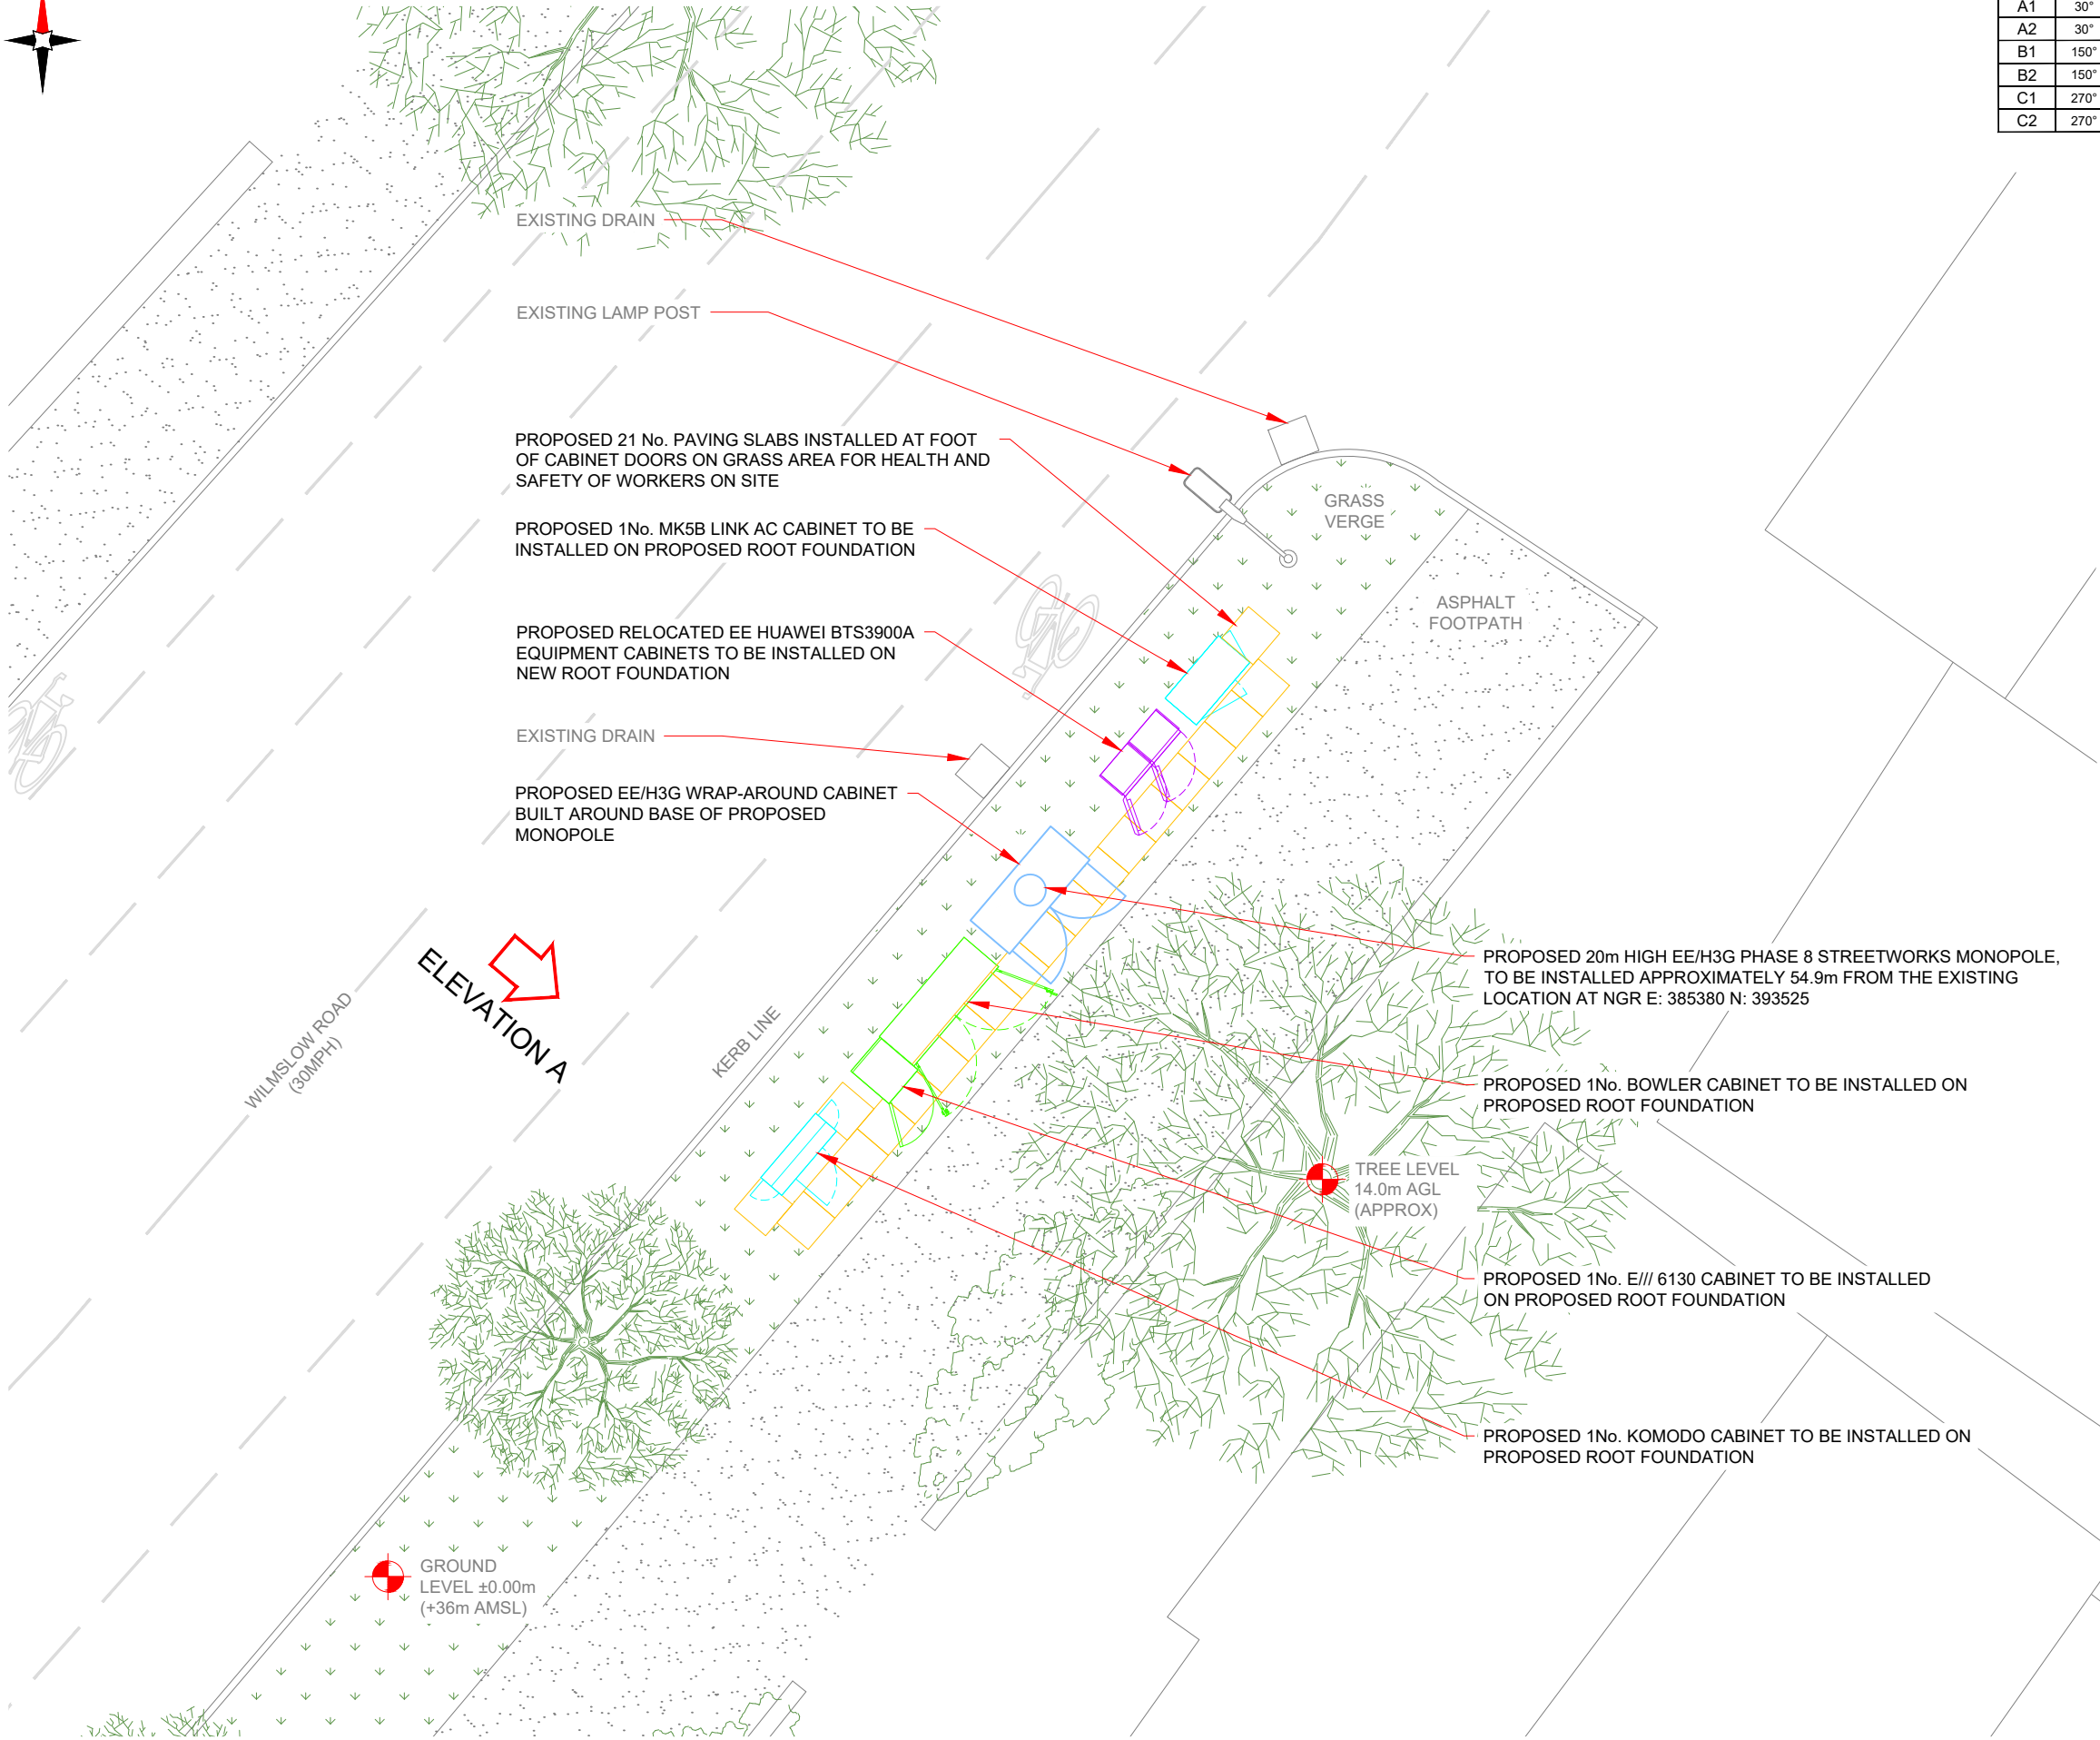

Antenna Aperture ID	Proposed 4G/5G Bearing	Operator: Shared/ EE/H3G
A1	30°	H3G
A2	30°	EE/H3G
B1	150°	H3G
B2	150°	EE/H3G
C1	270°	H3G
C2	270°	EE/H3G

NOTES:

1. ALL DIMENSIONS IN MM UNLESS OTHERWISE NOTED.

Master:	MBNL / EE / H3G:	Project:	Purpose of Issue:	Issue:
M001	H3G	UNILATERAL	Planning	A
Date:	19/11/2021	Revision / Upgrade Description:		
Drawn:	K. Soper	First Issue		
Checked:	T. Clifford			
Approved:	M. Venner	ACQ		



Hutchison 3G UK Limited
Star House, 20 Grenfell Road
Maidenhead, SL6 1EH
Tel: 01628 765 000
Fax: 01628 765 001

H3G Base Station Information line:
0845 6043000
Available 8am-8pm Monday to Friday

**BEACONCOMMS**

UNIT E3 PITTS CLEAVE INDUSTRIAL ESTATE, TAVISTOCK, DEVON, PL19 0PW
sales@beaconcomms.co.uk

Tel: +44 (0)1822 610610

Site Name:	WILMSLOW ROAD (2)		
Site ID:	786137		
Address:	WILMSLOW ROAD (2) WILMSLOW ROAD MANCHESTER GREATER MANCHESTER M14 6AB		
Title:	216 PROPOSED MAX CONFIGURATION SITE PLAN - SHEET 2		
Project:	H3G UNILATERAL		
Purpose of Issue:	DETAILED DESIGN		
EE Cell ID:	MBNL Cell ID:	3UK Cell ID:	
76217	MAN096	M0403	
Master Drawing No:			Issue:
786137_MAN096_76217_M0403_M001			A

0	NOTES:
0	
1	1. ALL DIMENSIONS IN MM UNLESS OTHERWISE NOTED.



Hutchison 3G UK Limited
 Star House, 20 Grenfell Road
 Maidenhead, SL6 1EH
 Tel: 01628 765 000
 Fax: 01628 765 001

H3G Base Station Information line:
 0845 6043000
 Available 8am-8pm Monday to Friday


Site Name: WILMSLOW ROAD (2)

Address: WILMSLOW ROAD (2)
WILMSLOW ROAD
MANCHESTER GREATER
MANCHESTER
M14 6AB

Project:	H3G UNILATERAL
----------	----------------

EE Cell ID: 76217	MBNL Cell ID: MAN096	3UK Cell ID: M0403
-----------------------------	--------------------------------	------------------------------

Master Drawing No:	Issue:
786137_MAN096_76217_M0403_M001	A

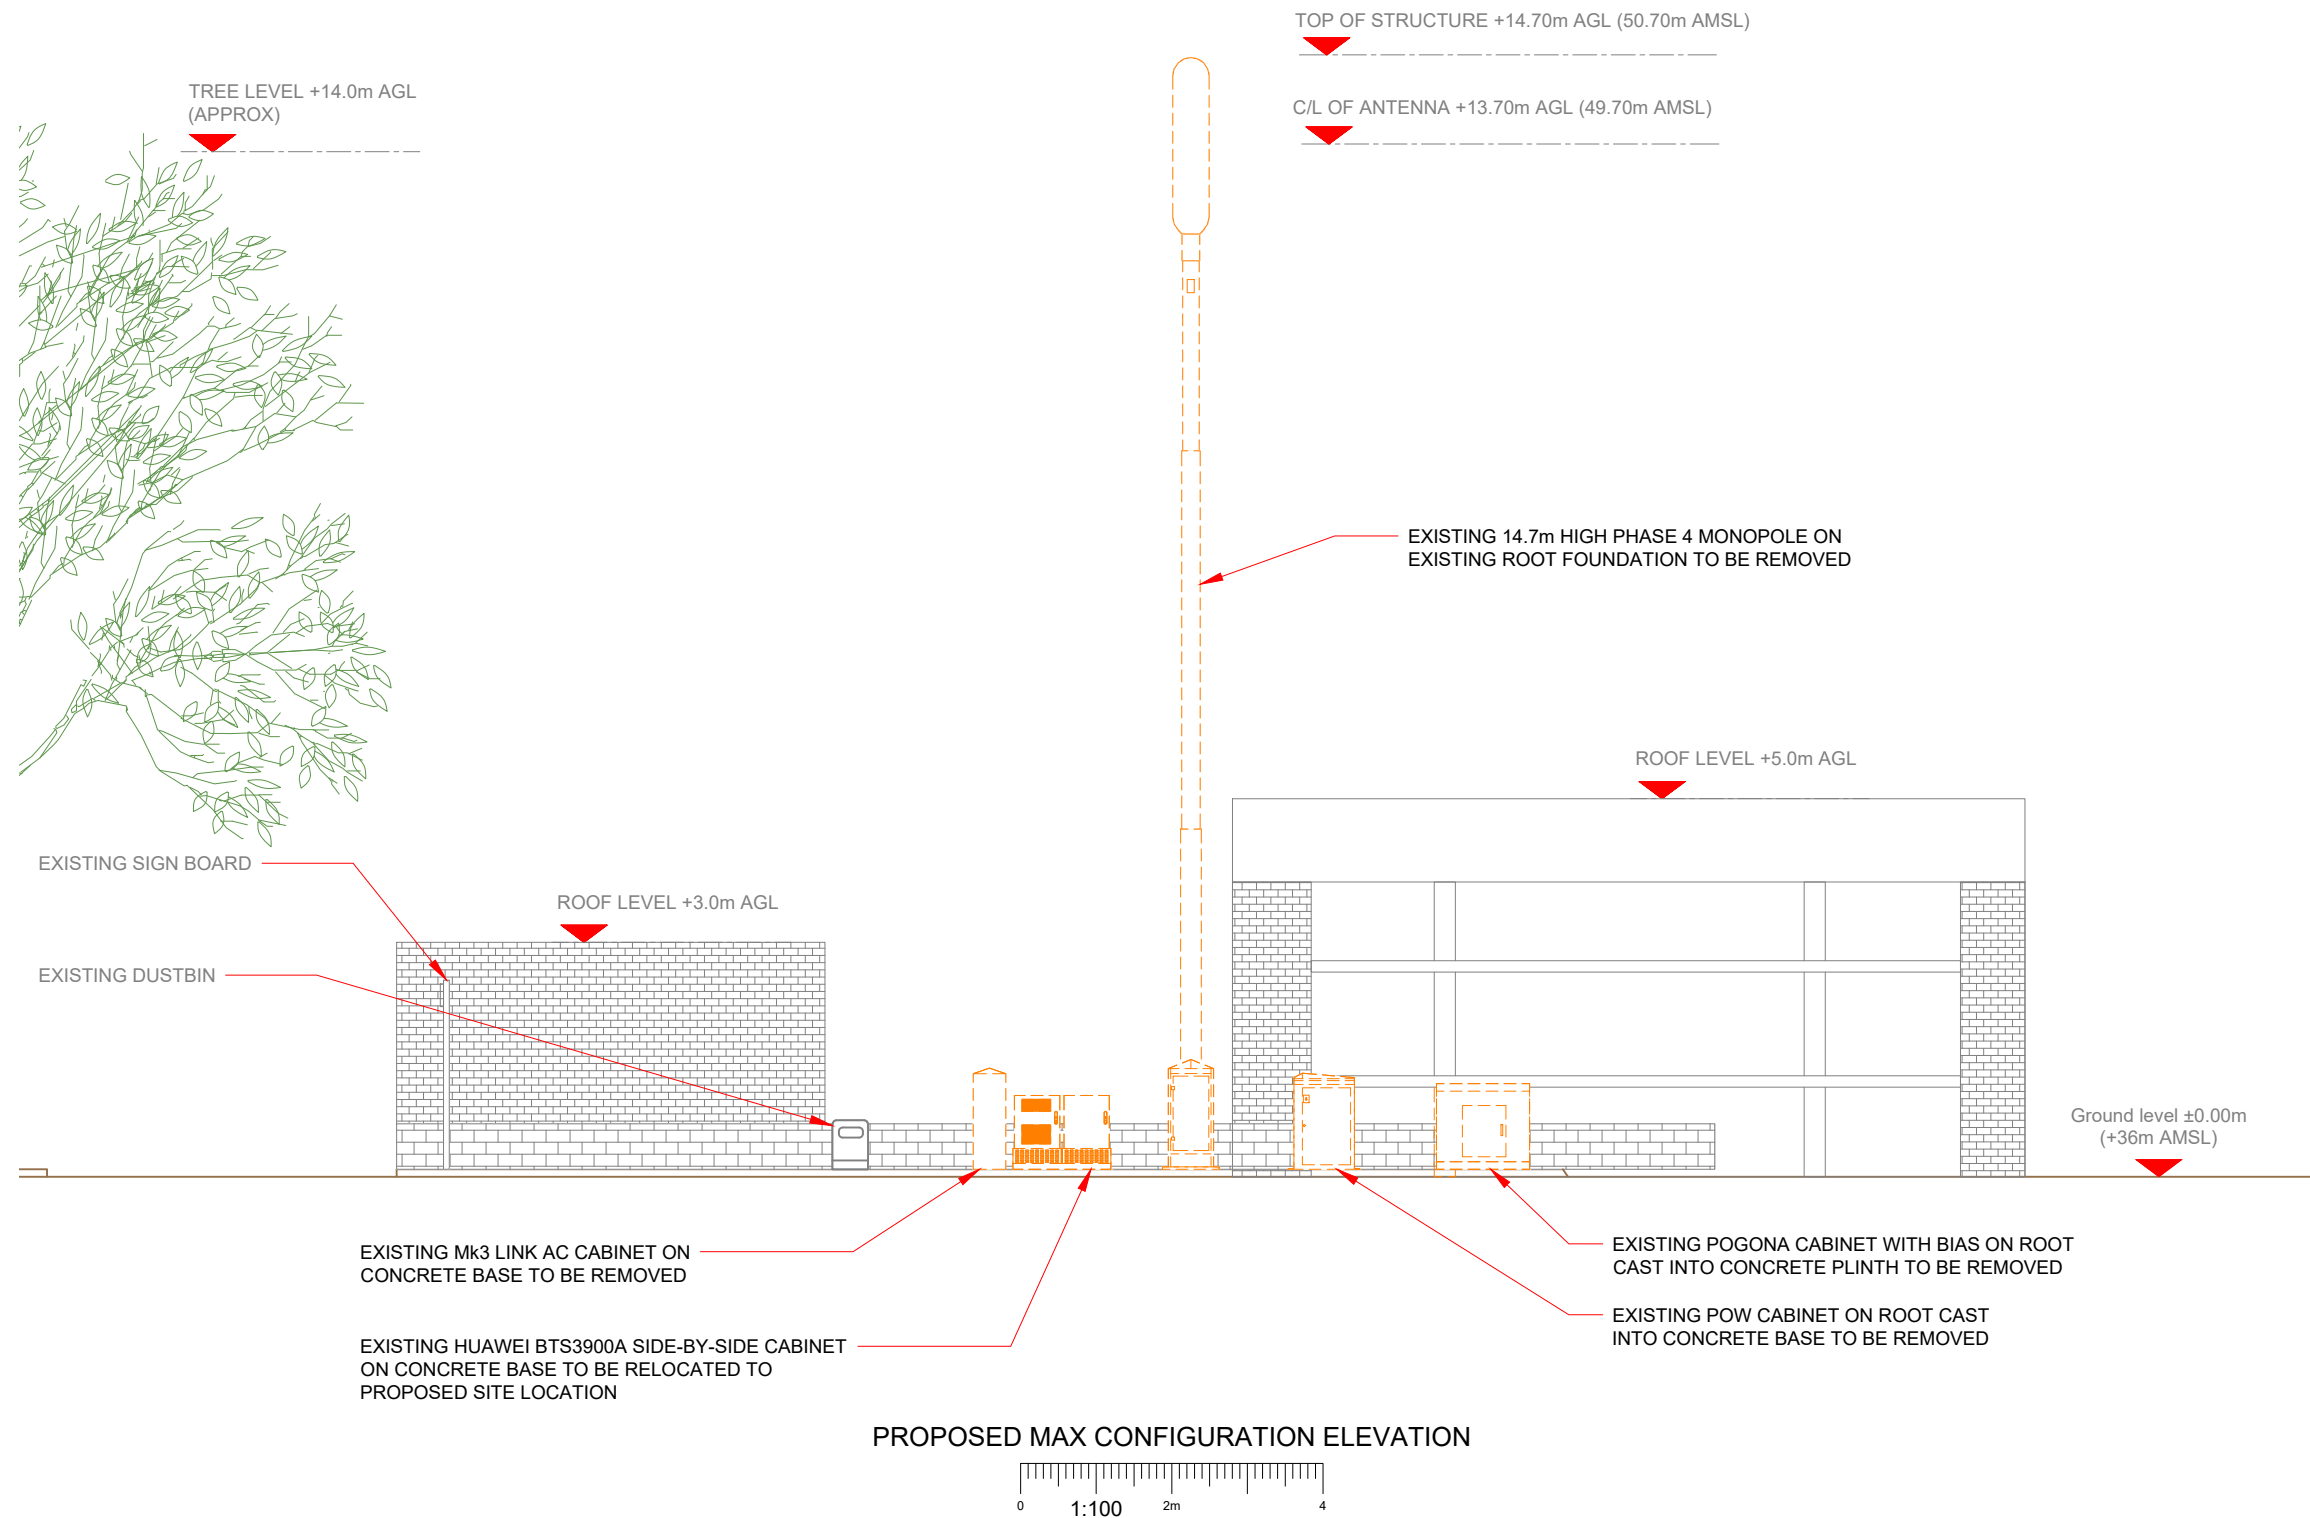

NOTES:				
1. ALL DIMENSIONS IN MM UNLESS OTHERWISE NOTED.				
Master:	MBNL / EE / H3G:	Project:	Purpose of Issue:	Issue:
M001	H3G	UNILATERAL	Planning	A
Date:	19/11/2021	Revision / Upgrade Description:		
Drawn:	K. Soper	First Issue		
Checked:	T. Clifford			
Approved:	M. Venner	ACQ		
		Hutchison 3G UK Limited Star House, 20 Grenfell Road Maidenhead, SL6 1EH Tel: 01628 765 000 Fax: 01628 765 001 H3G Base Station Information line: 0845 6043000 Available 8am-8pm Monday to Friday		
 BEACONCOMMS UNIT E3 PITTS CLEAVE INDUSTRIAL ESTATE, TAVISTOCK, DEVON, PL19 0PW sales@beaconcomms.co.uk Tel: +44 (0) 1822 610610				
Site Name:		WILMSLOW ROAD (2)		
Site ID:		786137		
Address:		WILMSLOW ROAD (2) WILMSLOW ROAD MANCHESTER GREATER MANCHESTER M14 6AB		
Title: 266 PROPOSED MAX CONFIGURATION ELEVATION - SHEET 2				
Project:		H3G UNILATERAL		
Purpose of Issue:		DETAILED DESIGN		
EE Cell ID:	MBNL Cell ID:	3UK Cell ID:		
76217	MAN096	M0403		
Master Drawing No:				Issue:
786137_MAN096_76217_M0403_M001				A

