


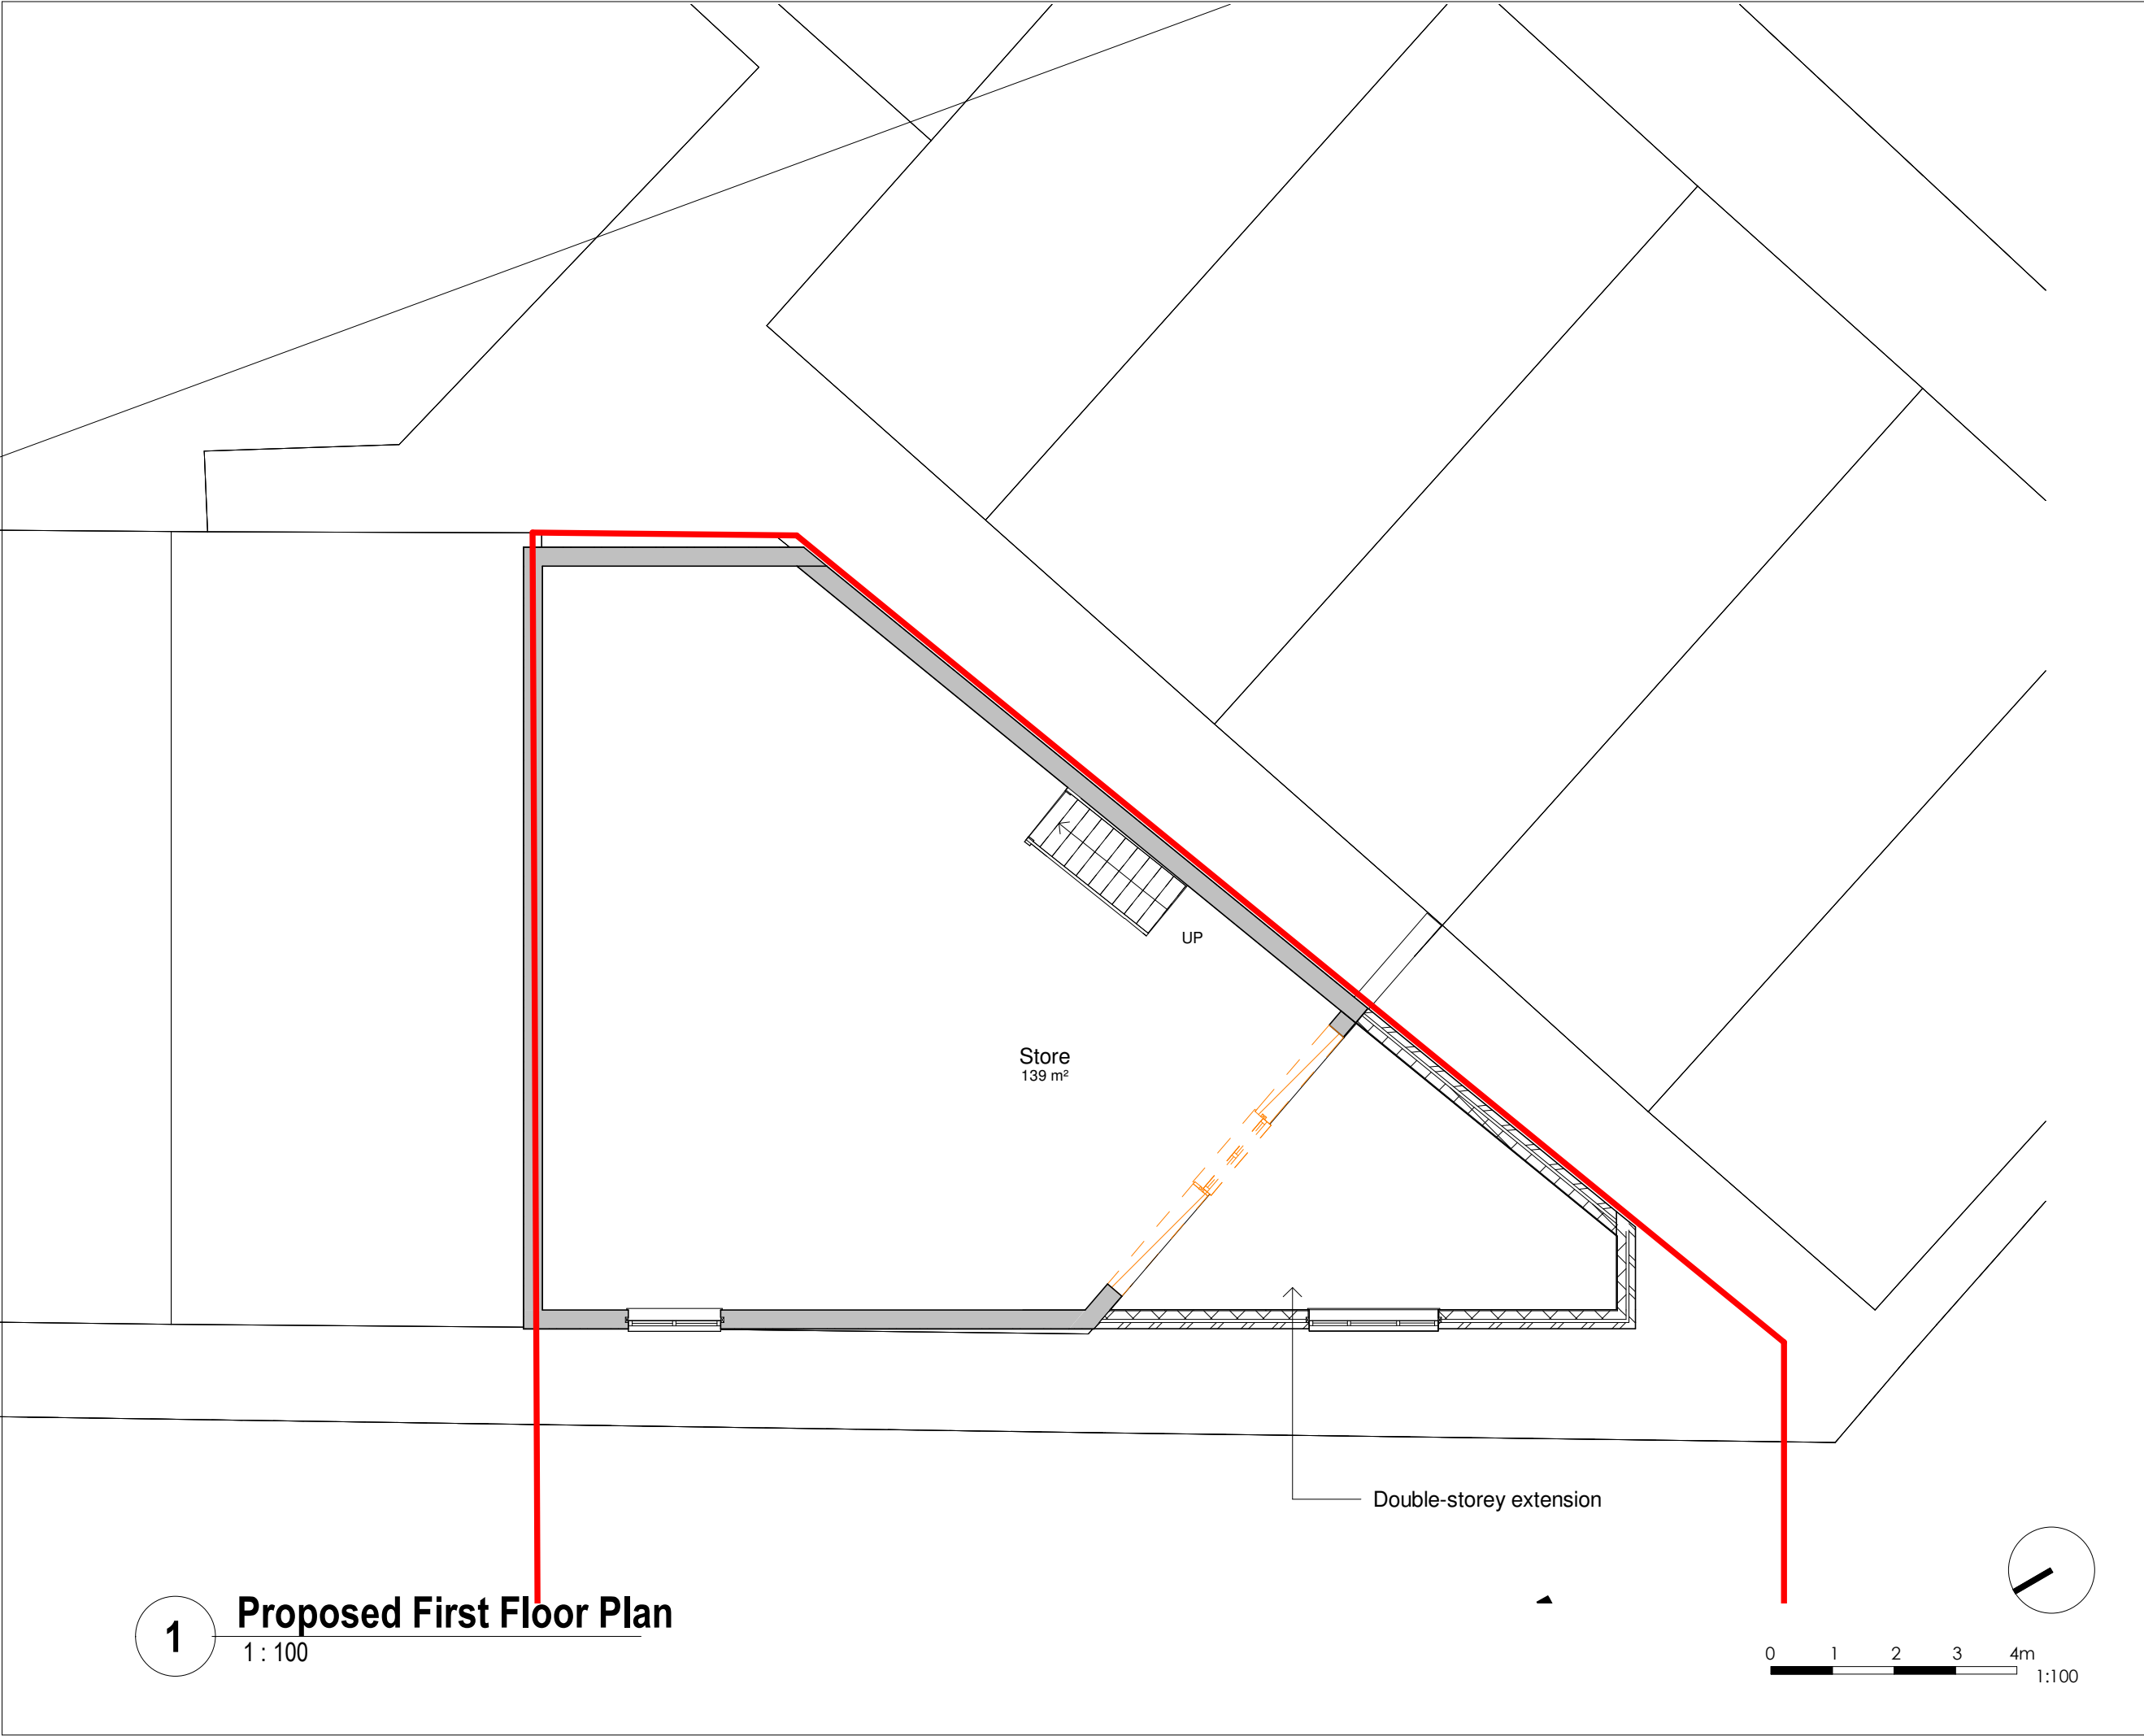

D	17/11/21	SH	SH	Revised annotations	
C	08/10/21	SA	SH	Red Line & Car Park	
B	21/09/21	HG	SH	Bin store added	
A	16/08/21	HG	SH	Amended plans	
-	12/08/21	HG	SH	Initial Issue	
No.	Date	Dwn	Chk	App	Revision or reason for issue

Client
-

Project Title
30A Moulton St, Cheetham Hill,
Manchester M8 8FQ

Scale / North Point
1 : 100

Drawing Title
Proposed First Floor Plan

Drawing Number A1383(02)AP003	Revision D
Drawing Status Preliminary	