




Proposed Front Elevation
Scale: 1:100



Proposed Side Elevation
Scale: 1:100

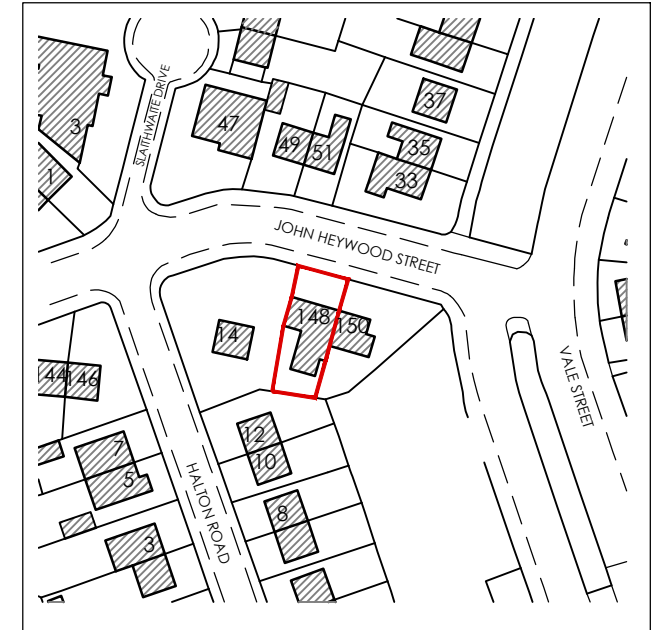

Site Location Plan
Scale: 1:1250




Key

Site Boundary



Proposed Rear Elevation
Scale: 1:100

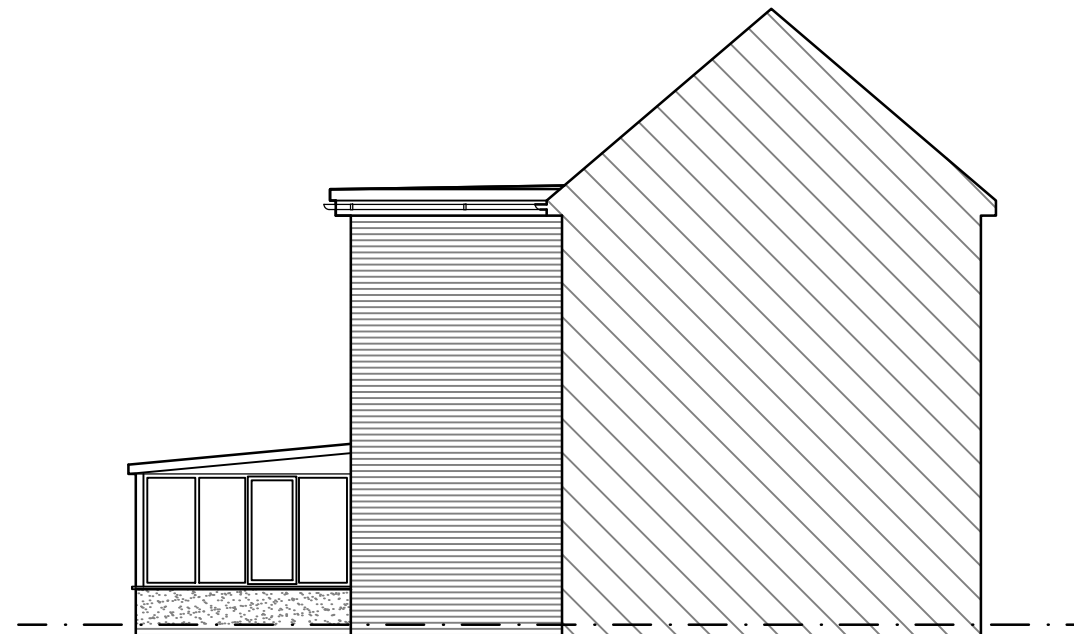

Proposed Side Elevation
Scale: 1:100

REV	Notes	Date	By
B	Scheme revised to a single storey	03.01.22	smh
A	Roofline amended	27.10.21	smh

CRISP
architecture

Email: studio@crisparchitecture.co.uk

Chartered Institute of
Architectural Technologists
Chartered Practice

Project: 148 John Heywood Street
Manchester, M11 4HW

Drawing Title: Proposed Elevations

Project No: 2104	File Identifier: 2104_72_07
Drawing No: 72_07	Revision: B
Drawn By: SMH	Checked By: SMH
Scale: 1:50 @ A3	Date: 18/10/2021

Purpose of Issue: FEASIBILITY

Drawing Status: PLANNING