


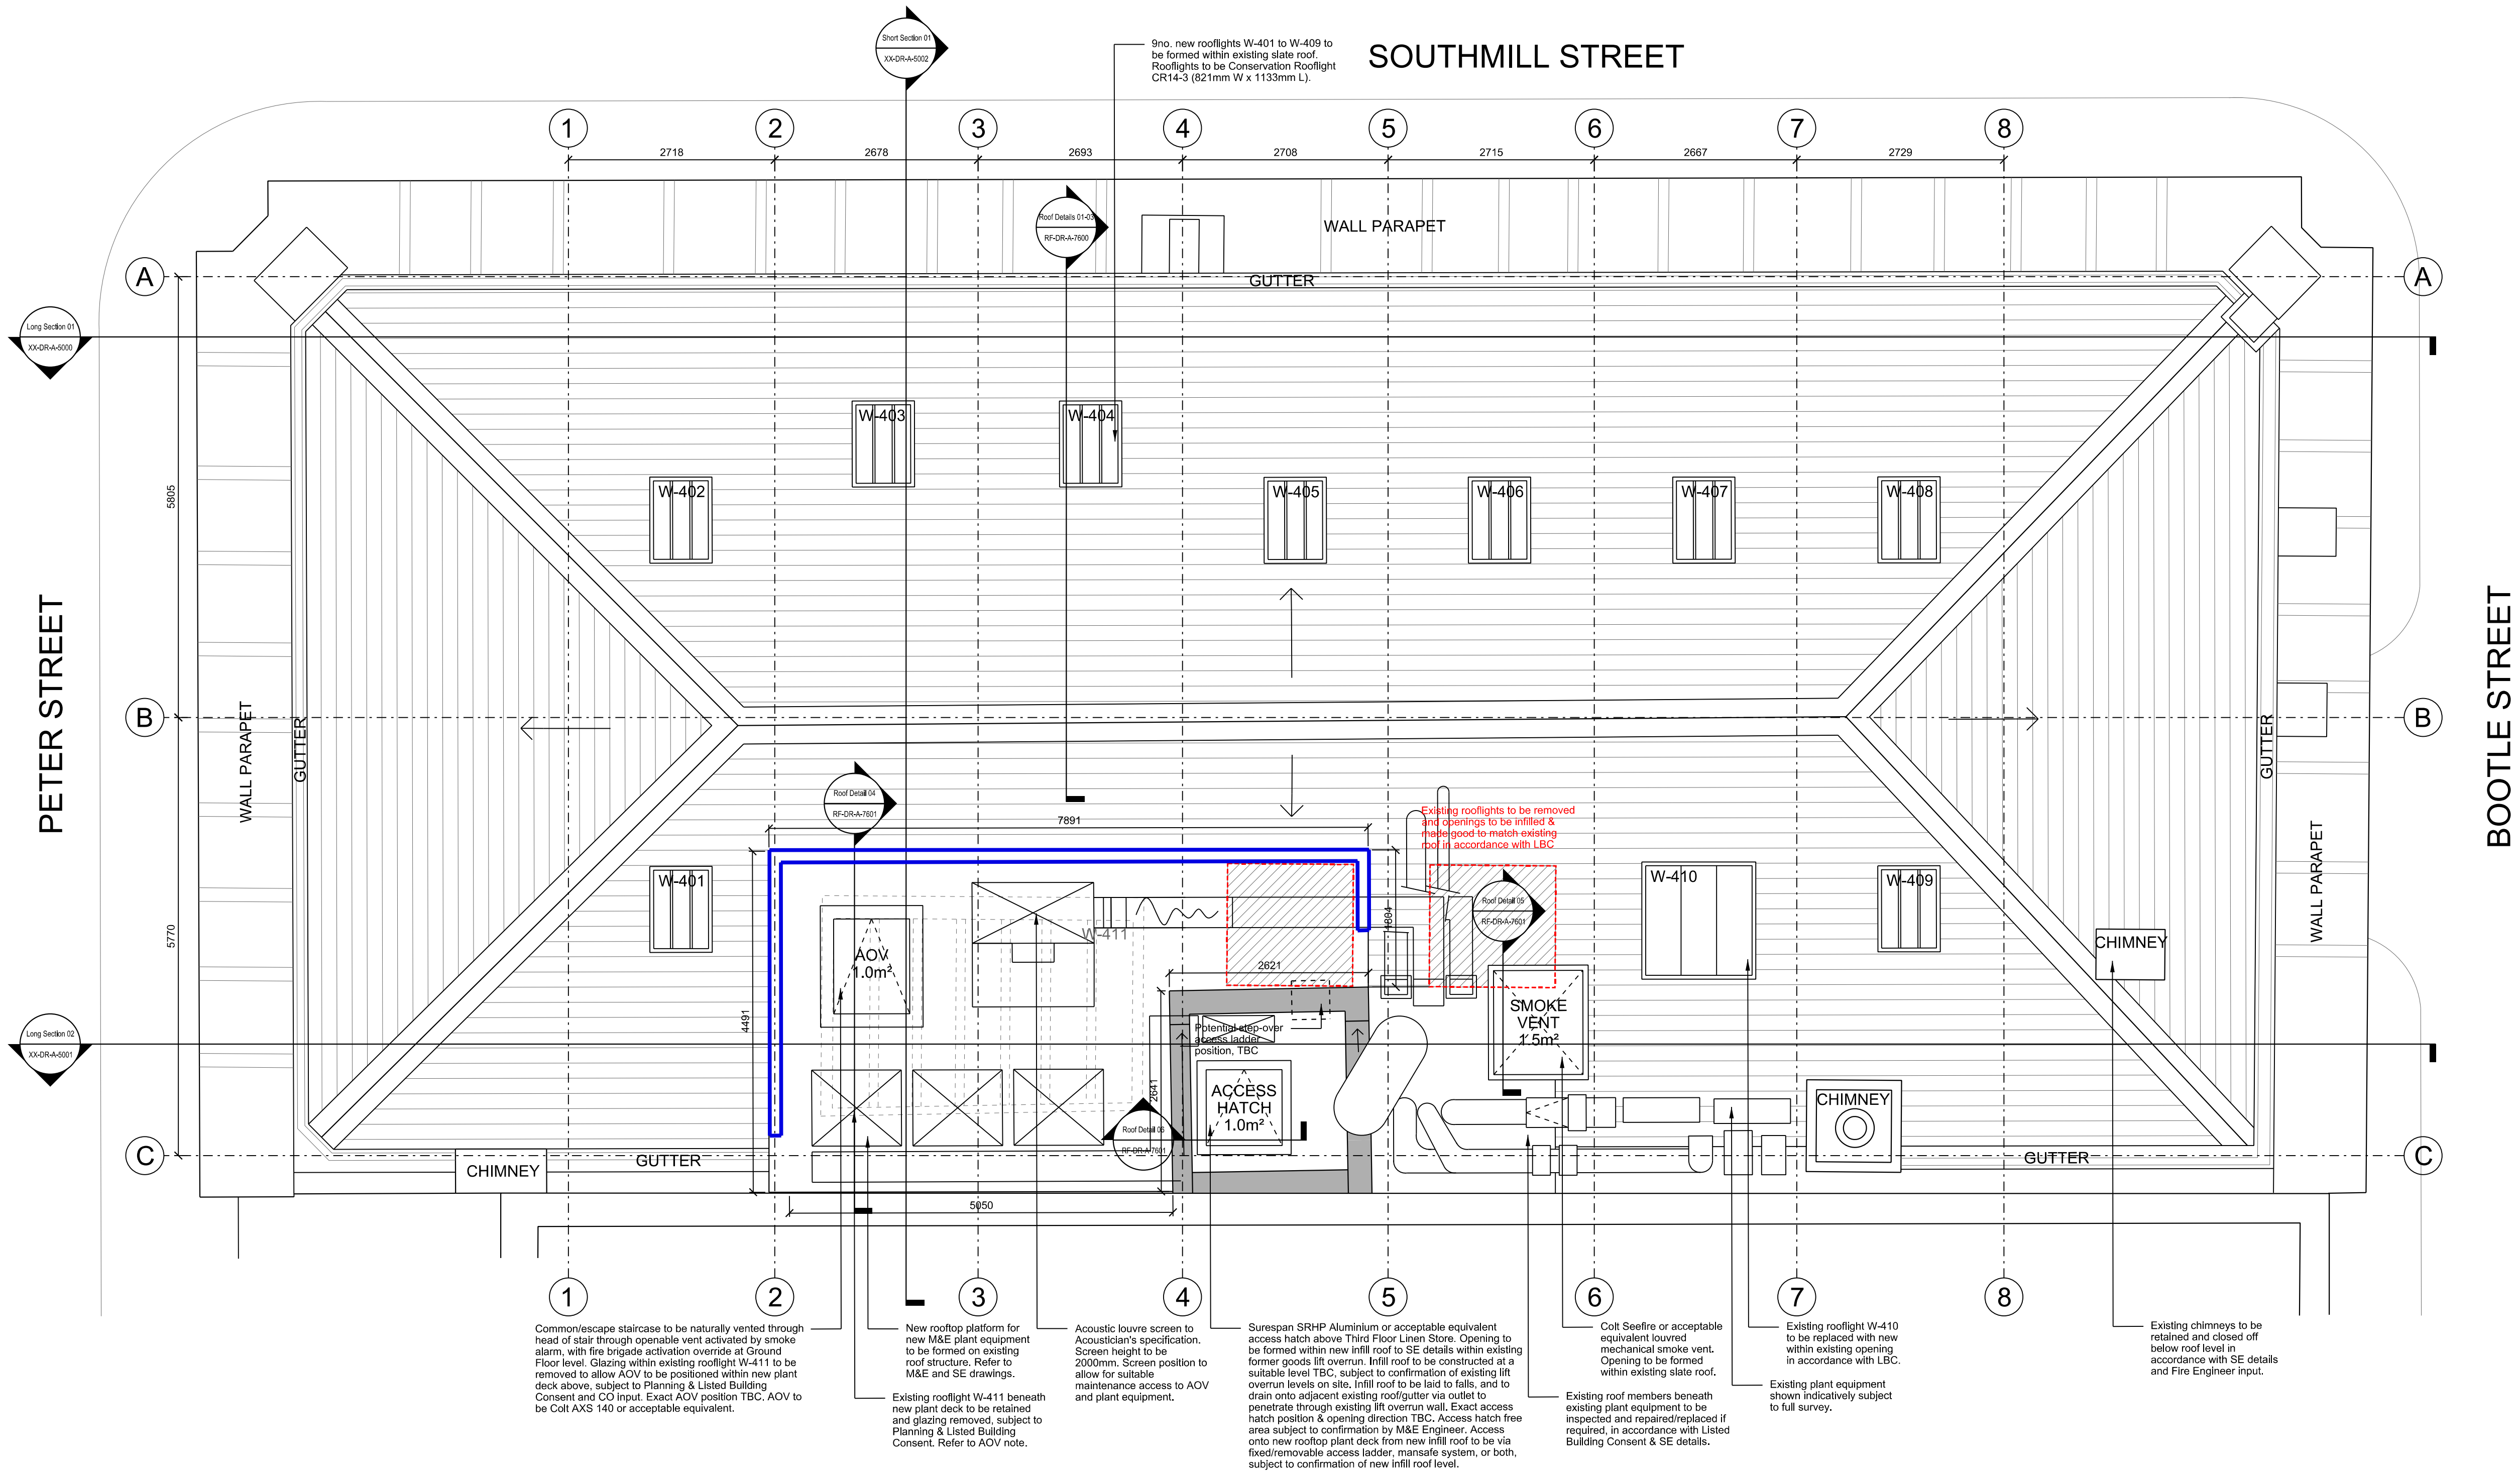

KEY:

- Site boundary
- Existing element to be retained
- Existing element to be demolished in accordance with Listed Building Consent
- New infill element in accordance with SE details

ROOF NOTES:

Existing roof members to be inspected and repaired/replaced if required, in accordance with Listed Building Consent & SE details.

Roof build-up to achieve overall min. 0.18W/m²K U-value, subject to Building Control confirmation.

All levels and dimensions to be checked and verified on site.

P05	17.02.22	SW	MS	Updated to latest roof plant layout, and repositioning of acoustic screen.
P04	17.11.21	MS	GJ	Existing former goods lift overrun retained; new rooftop plant deck design amended to suit & to avoid existing plant equipment.
P03	11.01.21	MS	GJ	Gridlines added, acoustic screen shown indicatively, roof demolitions shown, rooflight W-411 treatment amended, notes updated.
P02	23.10.20	MS	GJ	Updated to comments.
P01	19.10.20	MS	GJ	First issue.
Rev: Date: By: Chk By: Rev Note:				

**FALCONER
CHESTER
HALL**

London | Liverpool | Manchester | www.fcharchitects.com | +44(0)151 243 5800

FCH

Project Title 47 Peter Street, Manchester				Rev
Client KRO Hospitality				P05
Drawing Title Proposed Roof Plan				Drawn By MS
Drawing No. P20048-FCH-XX-RF-DR-A-3006				Checked By GJ
Status S3	Issue suitable for: COMMENT	Date 19.10.20	Scale 1:50 @ A1	
Job No. P20-048	Drawing Stage TENDER			

Neighbouring Building
(No. 49 Peter Street)