



NE Approach From Visitor Parking




4 East Elevation
1:100



3 North Elevation
1 : 100

Notes: - This drawing is copyright. - Do not scale dimensions from this drawing. - This drawing is to be read in conjunction with all other relevant drawings. - All discrepancies on this drawing are to be reported to the architect. - Do not modify any element of this drawing. - Use drawing only for purpose(s) issued. - This drawing may contain colour. Scale: 1:100	North Point
---	-------------

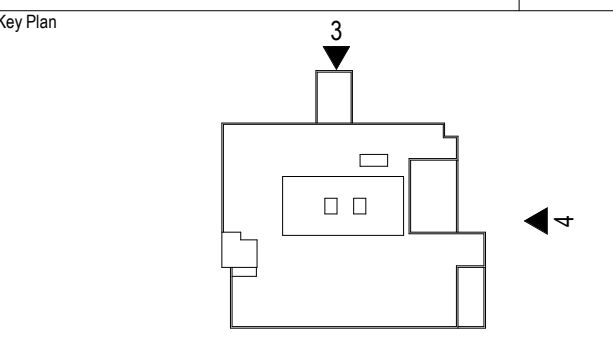

	HAZ-xx To warn of significant hazards or information that is unusual To be read in conjunction with all other consultant's information Refer to CDM Schedule XXXX-III-WB-XX-SH-A-200-0000
---	---

The following external model files are included within this drawing:

C04	06/12/21	Standard panel colours updated for planning approval.	KA	TK
C03	28/10/21	Signage working updated	KA	TK
C02	08/10/21	Ground floor redesign including omission of outdoor pharmacy	AG	TK
C01	18/06/21	Early Warning 022 - Pharmacy Extension. Construction reinitiated	JW	TK
PC4	17/07/19	Elevations updated	KA	TK
PD3	03/09/19	Issued interim for comment	KA	TK
PD1	11/03/19	Interim for Comment	JW	TK
P01	05/03/18	External envelope areas updated		
Rev	Date	Revision Notes	Drawn	Reviewed

Client: **LIBRARY**

**MORGAN
SINDALL**



**Intelligence
Buildings
Infrastructure**

www.ibgroup.com

PROJECT
GORTON COMMUNITY HUB

Drawing Title
Planning Elevations - Sheet 2 of 2

Job Number 50786	Date 04/03/2019	Drawn By KA
Scale@A0 1:100	Purpose CONSTRUCTION ISSUE	Reviewed By TK
Drawing Number GCH-IBI-XX-XX-DR-A-100-0021	Revision C04	Suitability S4