


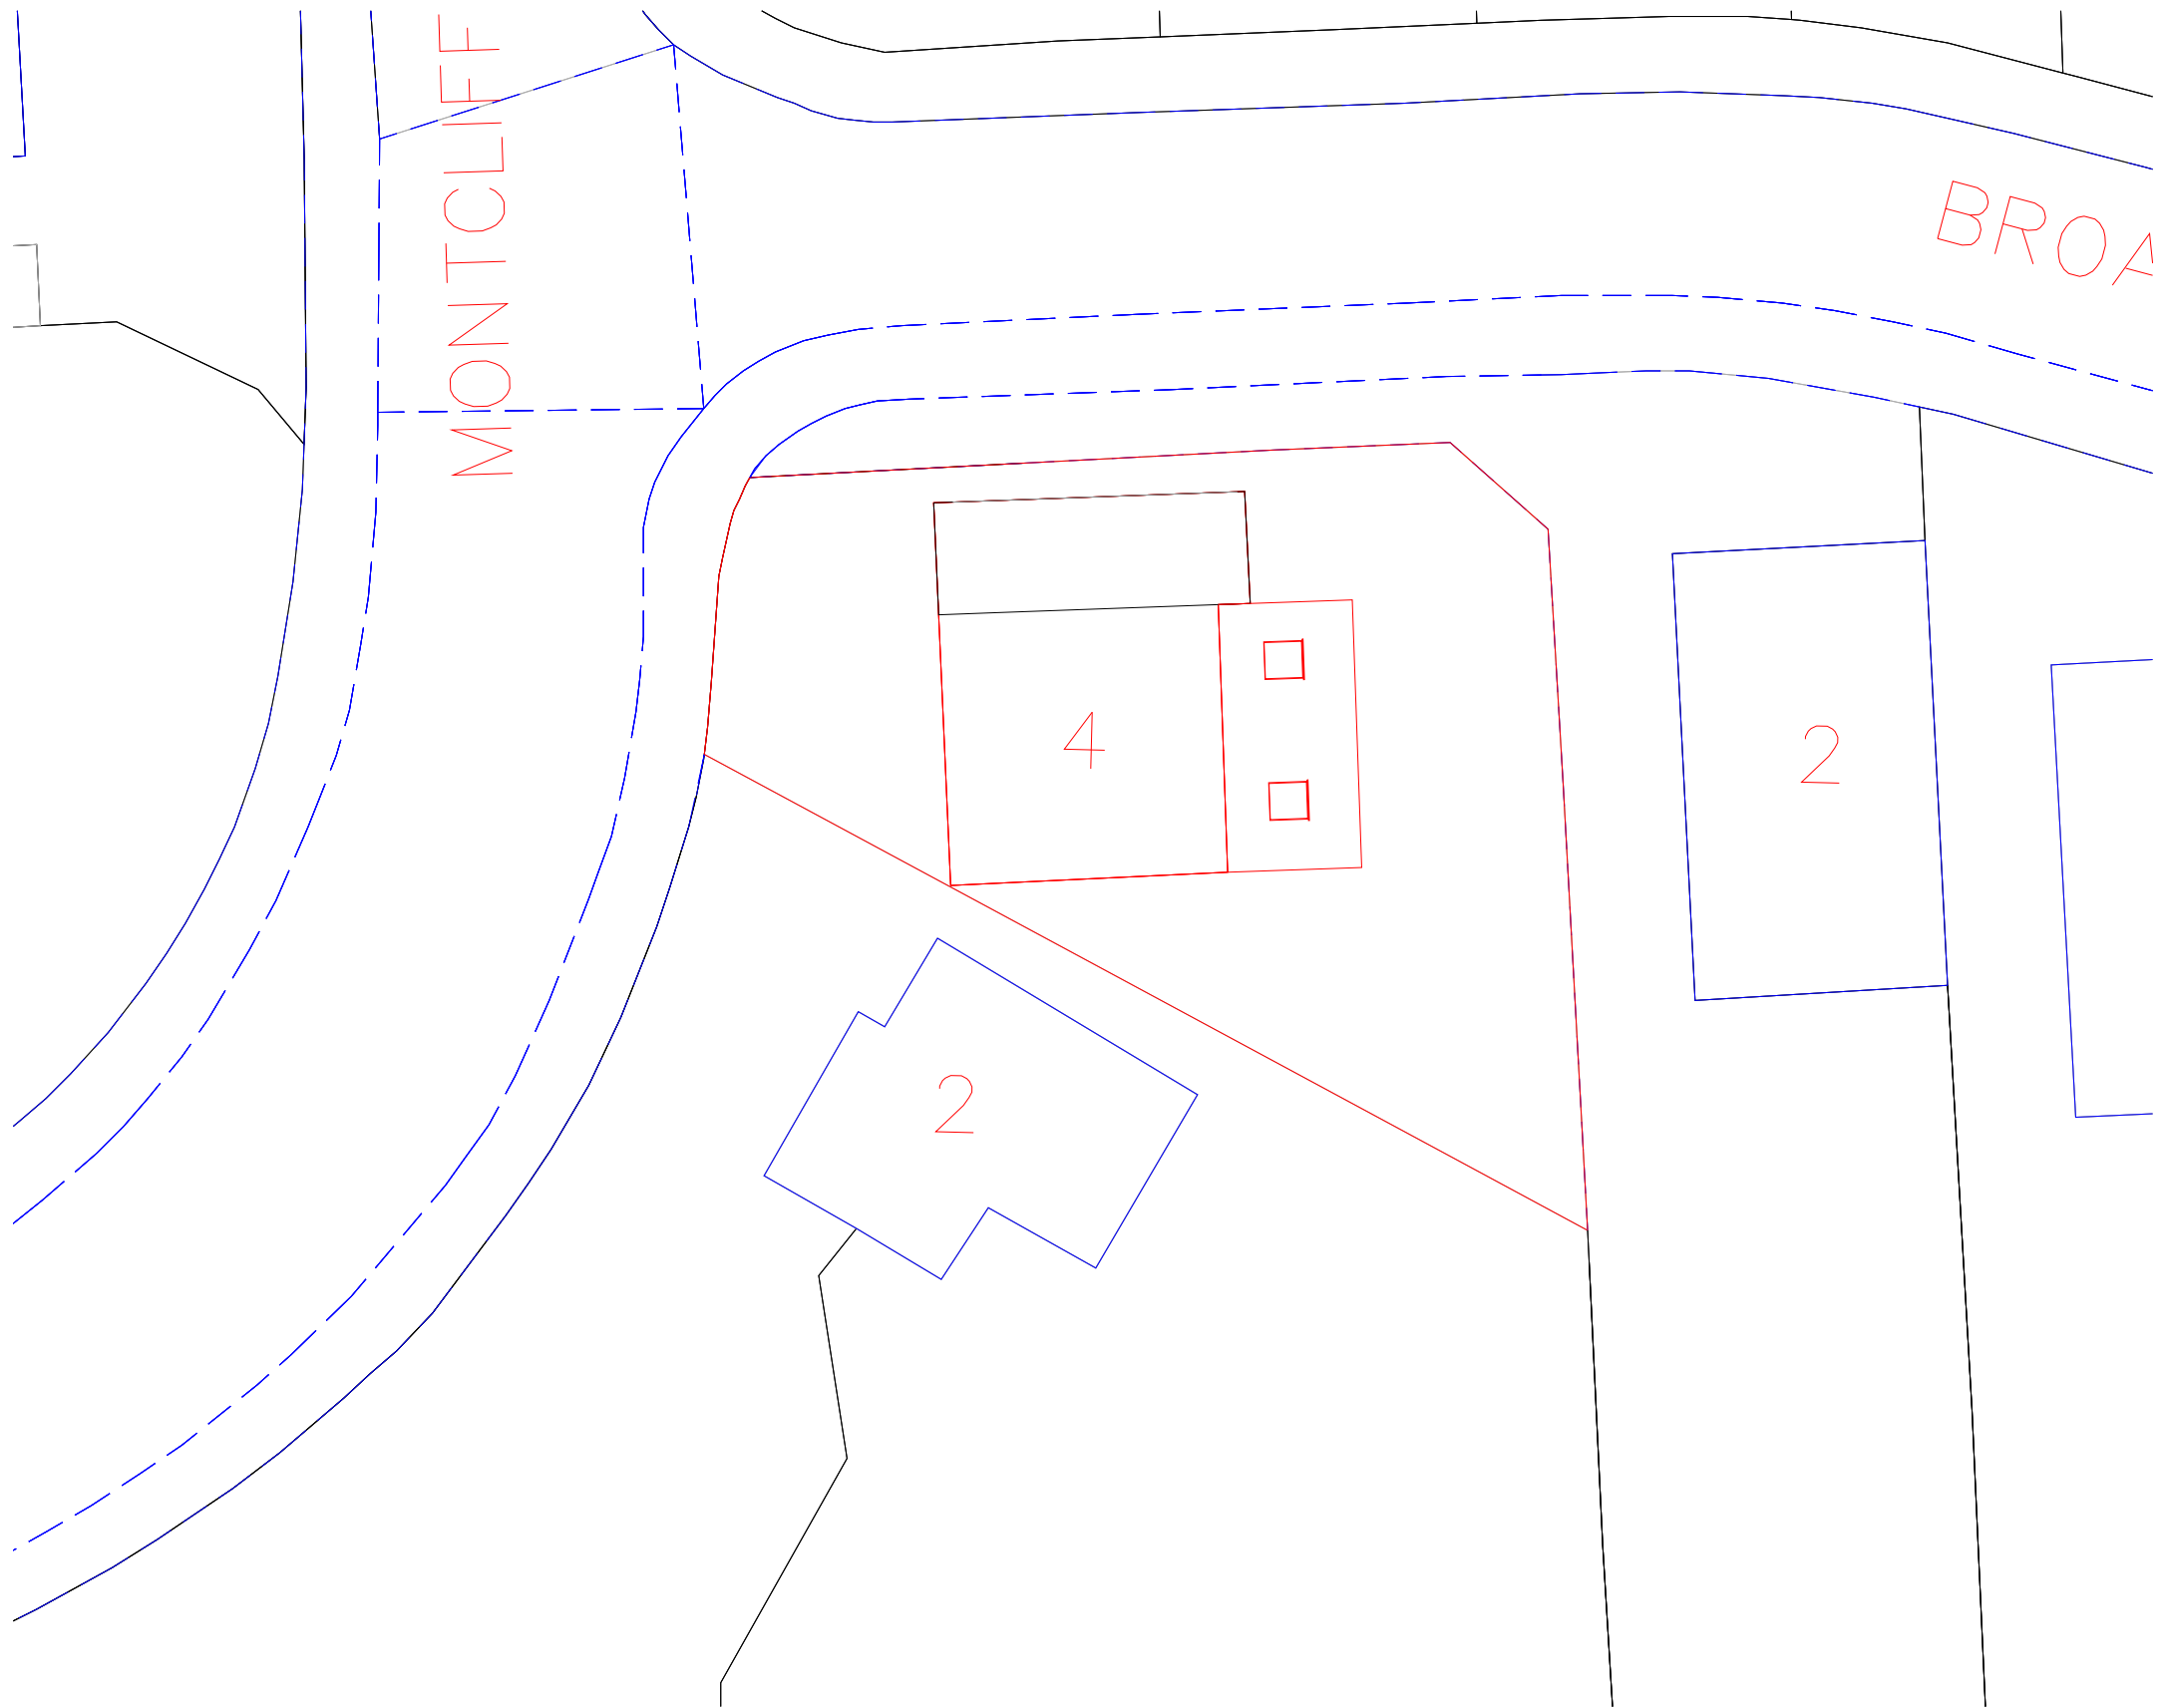

SITE PLAN

Project.4 MONTCLIFFE CRESCENT

Notes:

NOTES

REV:	DESCRIPTION:	BY:	DATE:



Arch Designs
Don't just dream it,
let us design it!
www.archdesigns.co.uk
TEL: 07910600970

CLIENT:

MR RAFAQUAT
30 KINGSWAY
MANCHESTER
M19 2DD

ARCHITECT:

MR REUBEN RAMELIZE
ARCH DESIGNS, WILSONS PARK C/O MAS
MONSALL ROAD
MANCHESTER M40 8WN

DRAWN:

REUBEN

CHECKED:

checked

DATE:

FEB 2022

REVISION:

0

PROJECT NAME:

FIRST FLOOR SIDE EXTENSION.

DRAWING TITLE:

SITE PLAN

SCALE:

1:200

SHEET SIZE:

A3

SHEET NO:

06

PROJECT NO:

2022/00

STATUS:

FOR PLANNING ONLY

DRAWING NO:

A3/06