



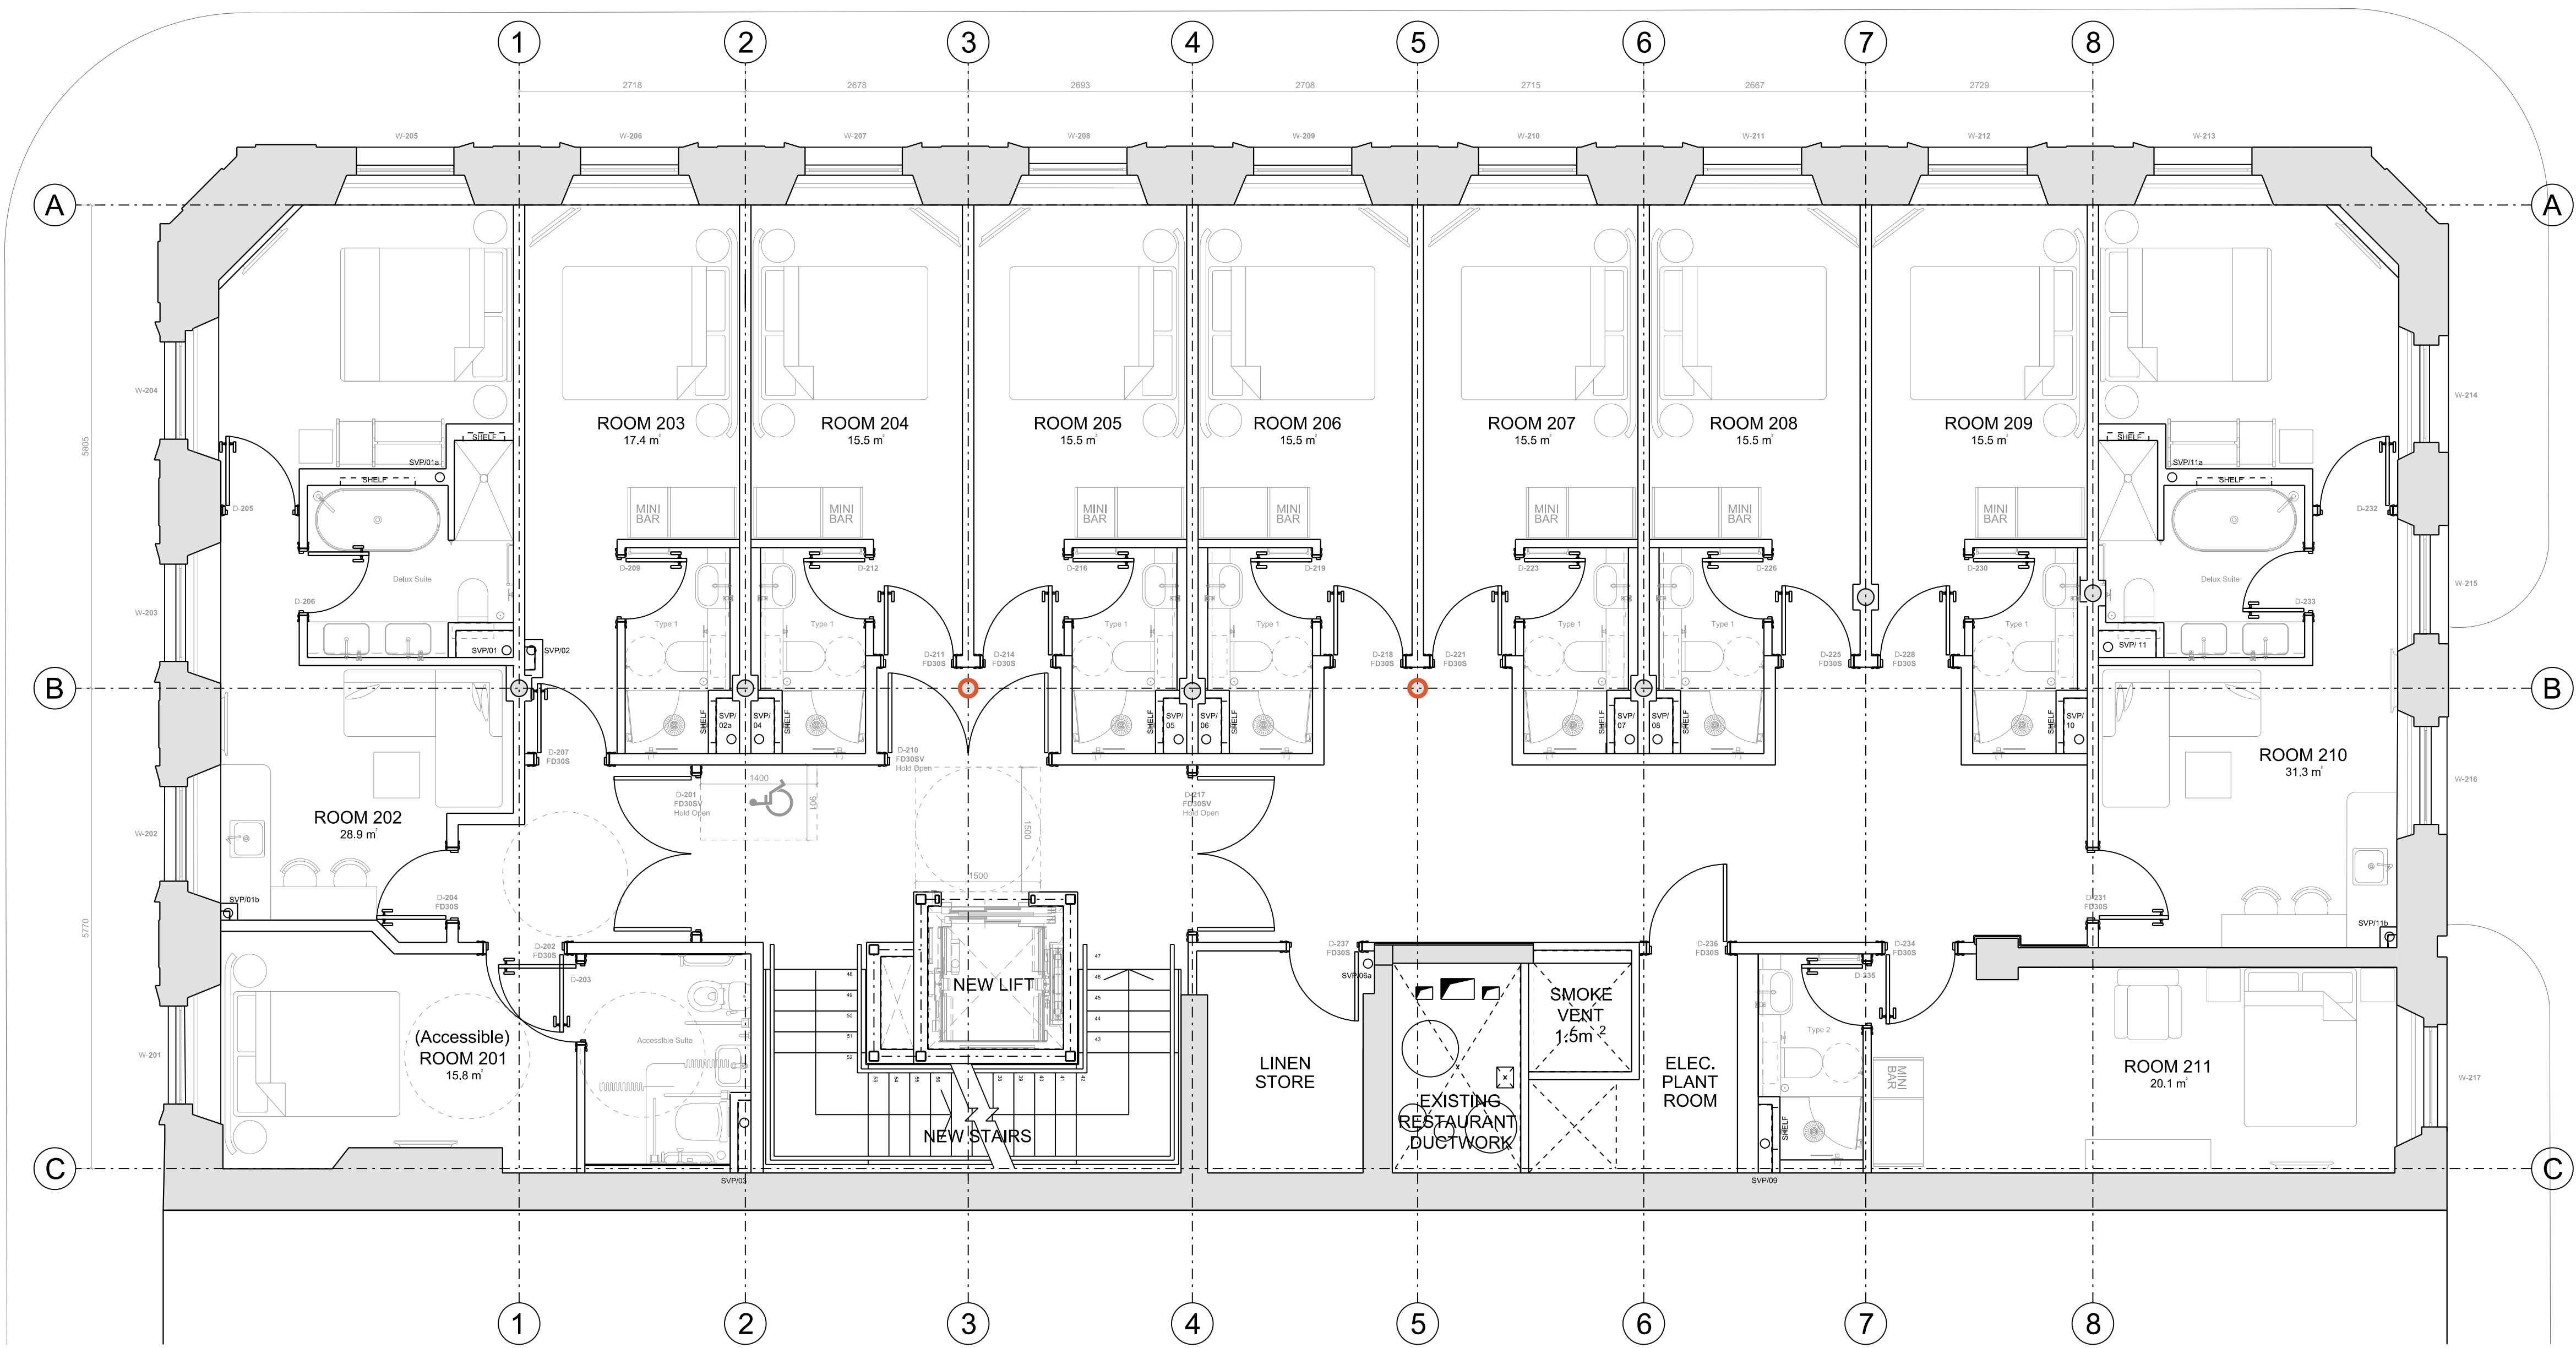

Neighbouring Building
(No. 49 Peter Street)

PROPOSED SECOND FLOOR PLAN
Scale: 1:50

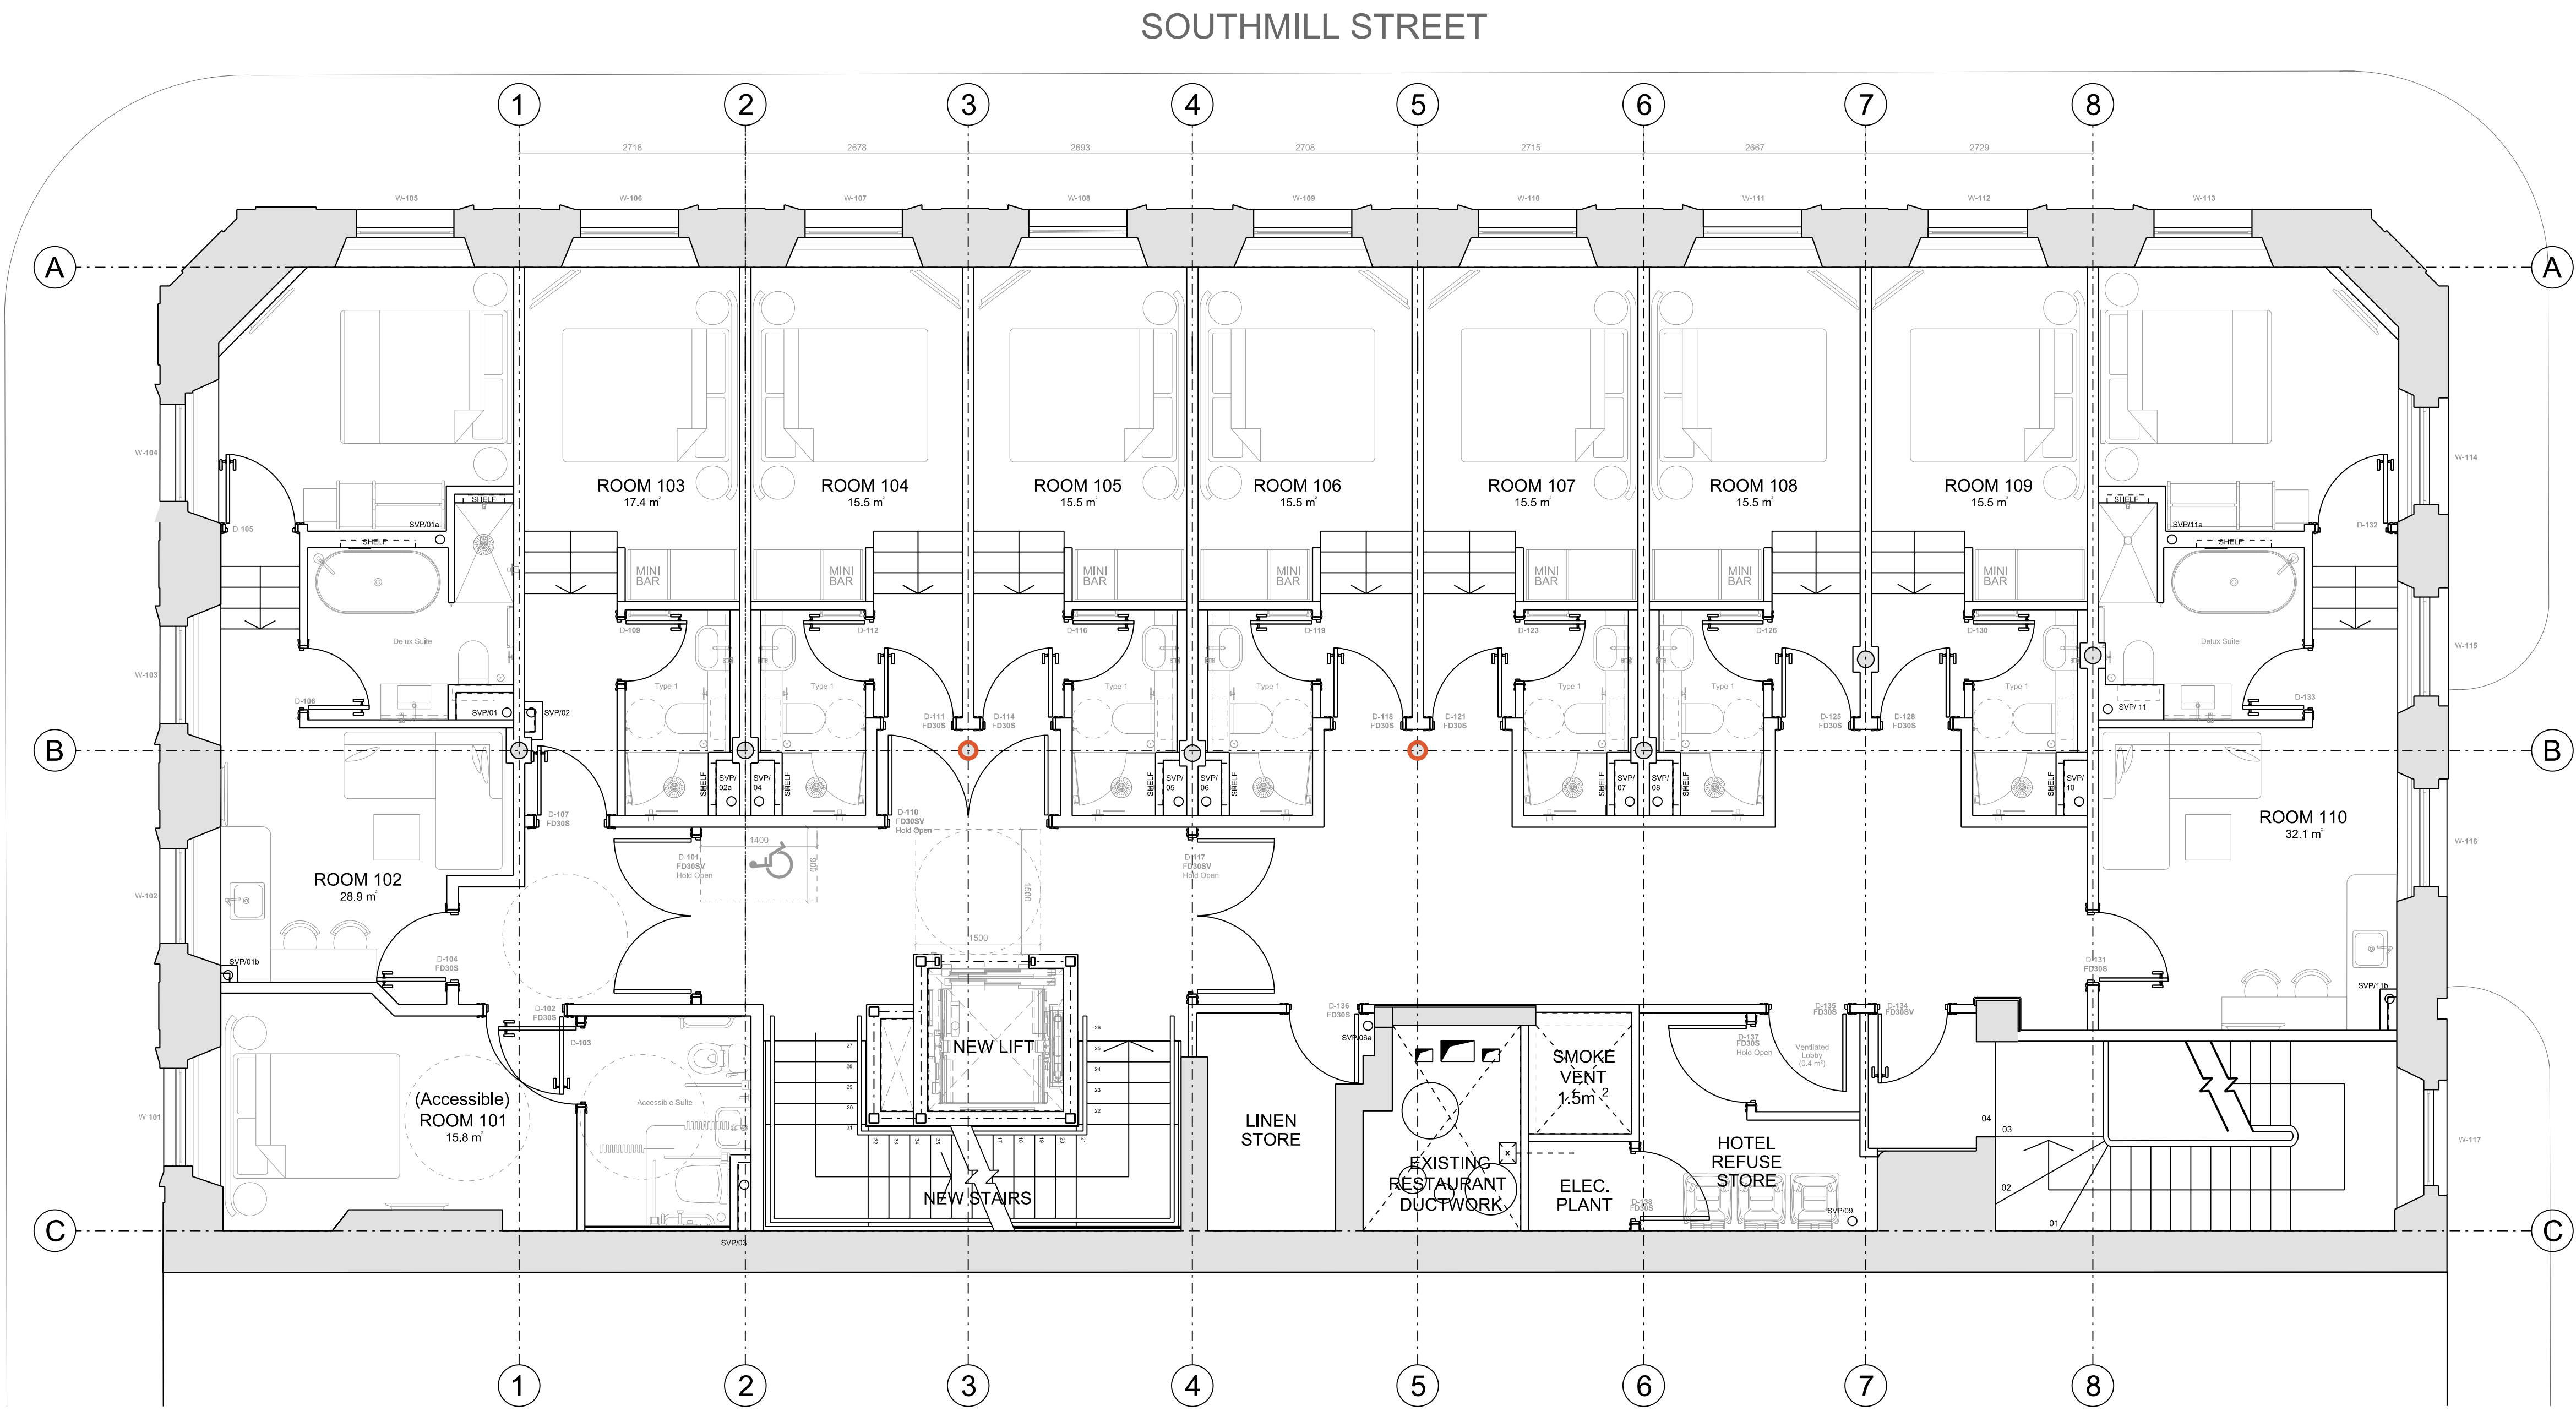

Neighbouring Building
(No. 49 Peter Street)

PROPOSED FIRST FLOOR PLAN
Scale: 1:50