



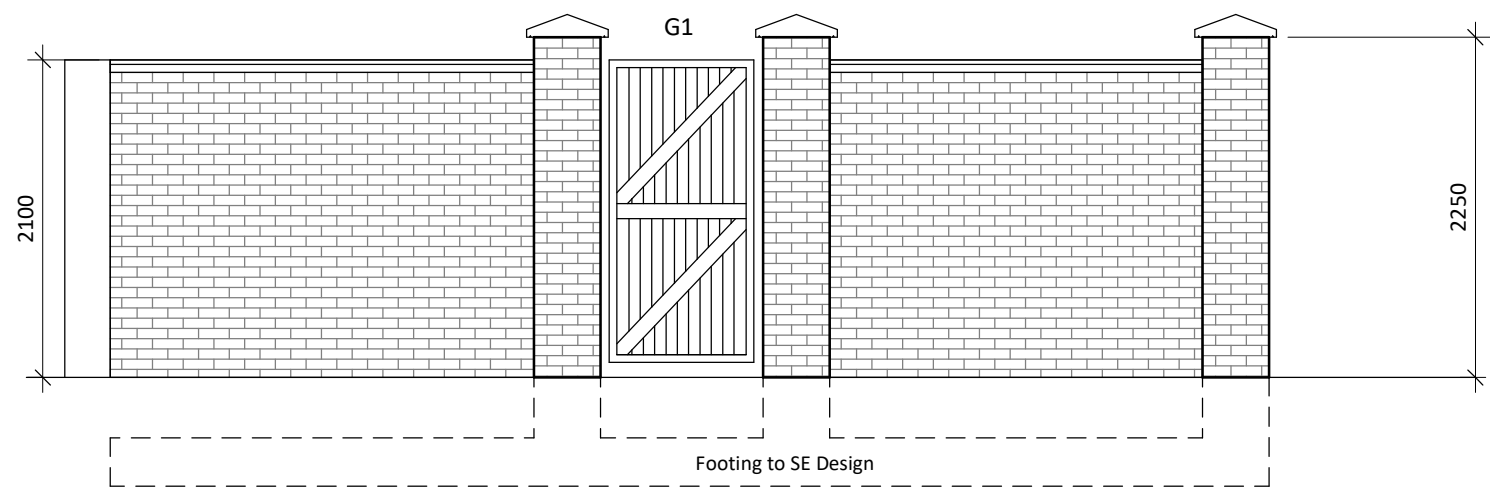


W1

Existing Brick wall (rebuild top 5 courses of wall) with new buff concrete coping to top to overall height of 2100mm with proposed 2000mm high single gate for side access to rear garden.

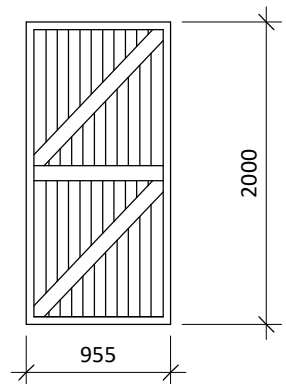

G1

Proposed timber feather edge board garden gate to match timber fence (replace the old one)

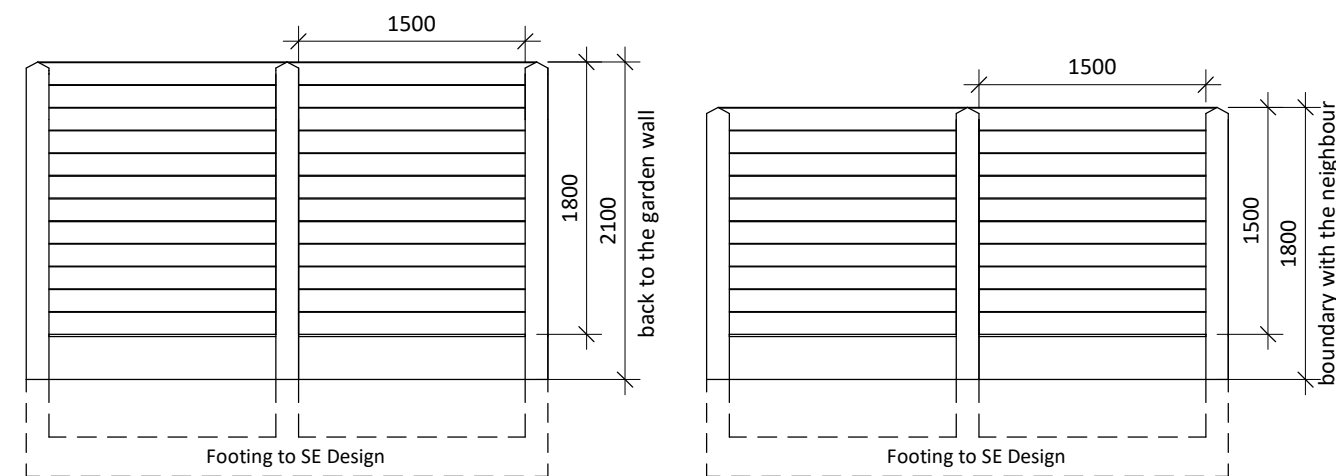


F1

(2100mm overall height for the back of the garden wall and 1800mm overall height for the boundary wall with the neighbour)
1800mm high timber feather edge closed board panels
(150mm width) with 300mm concrete gravel board to base,
2100mm concrete posts every 1500mm


Boundary Treatment Plan

1 : 50

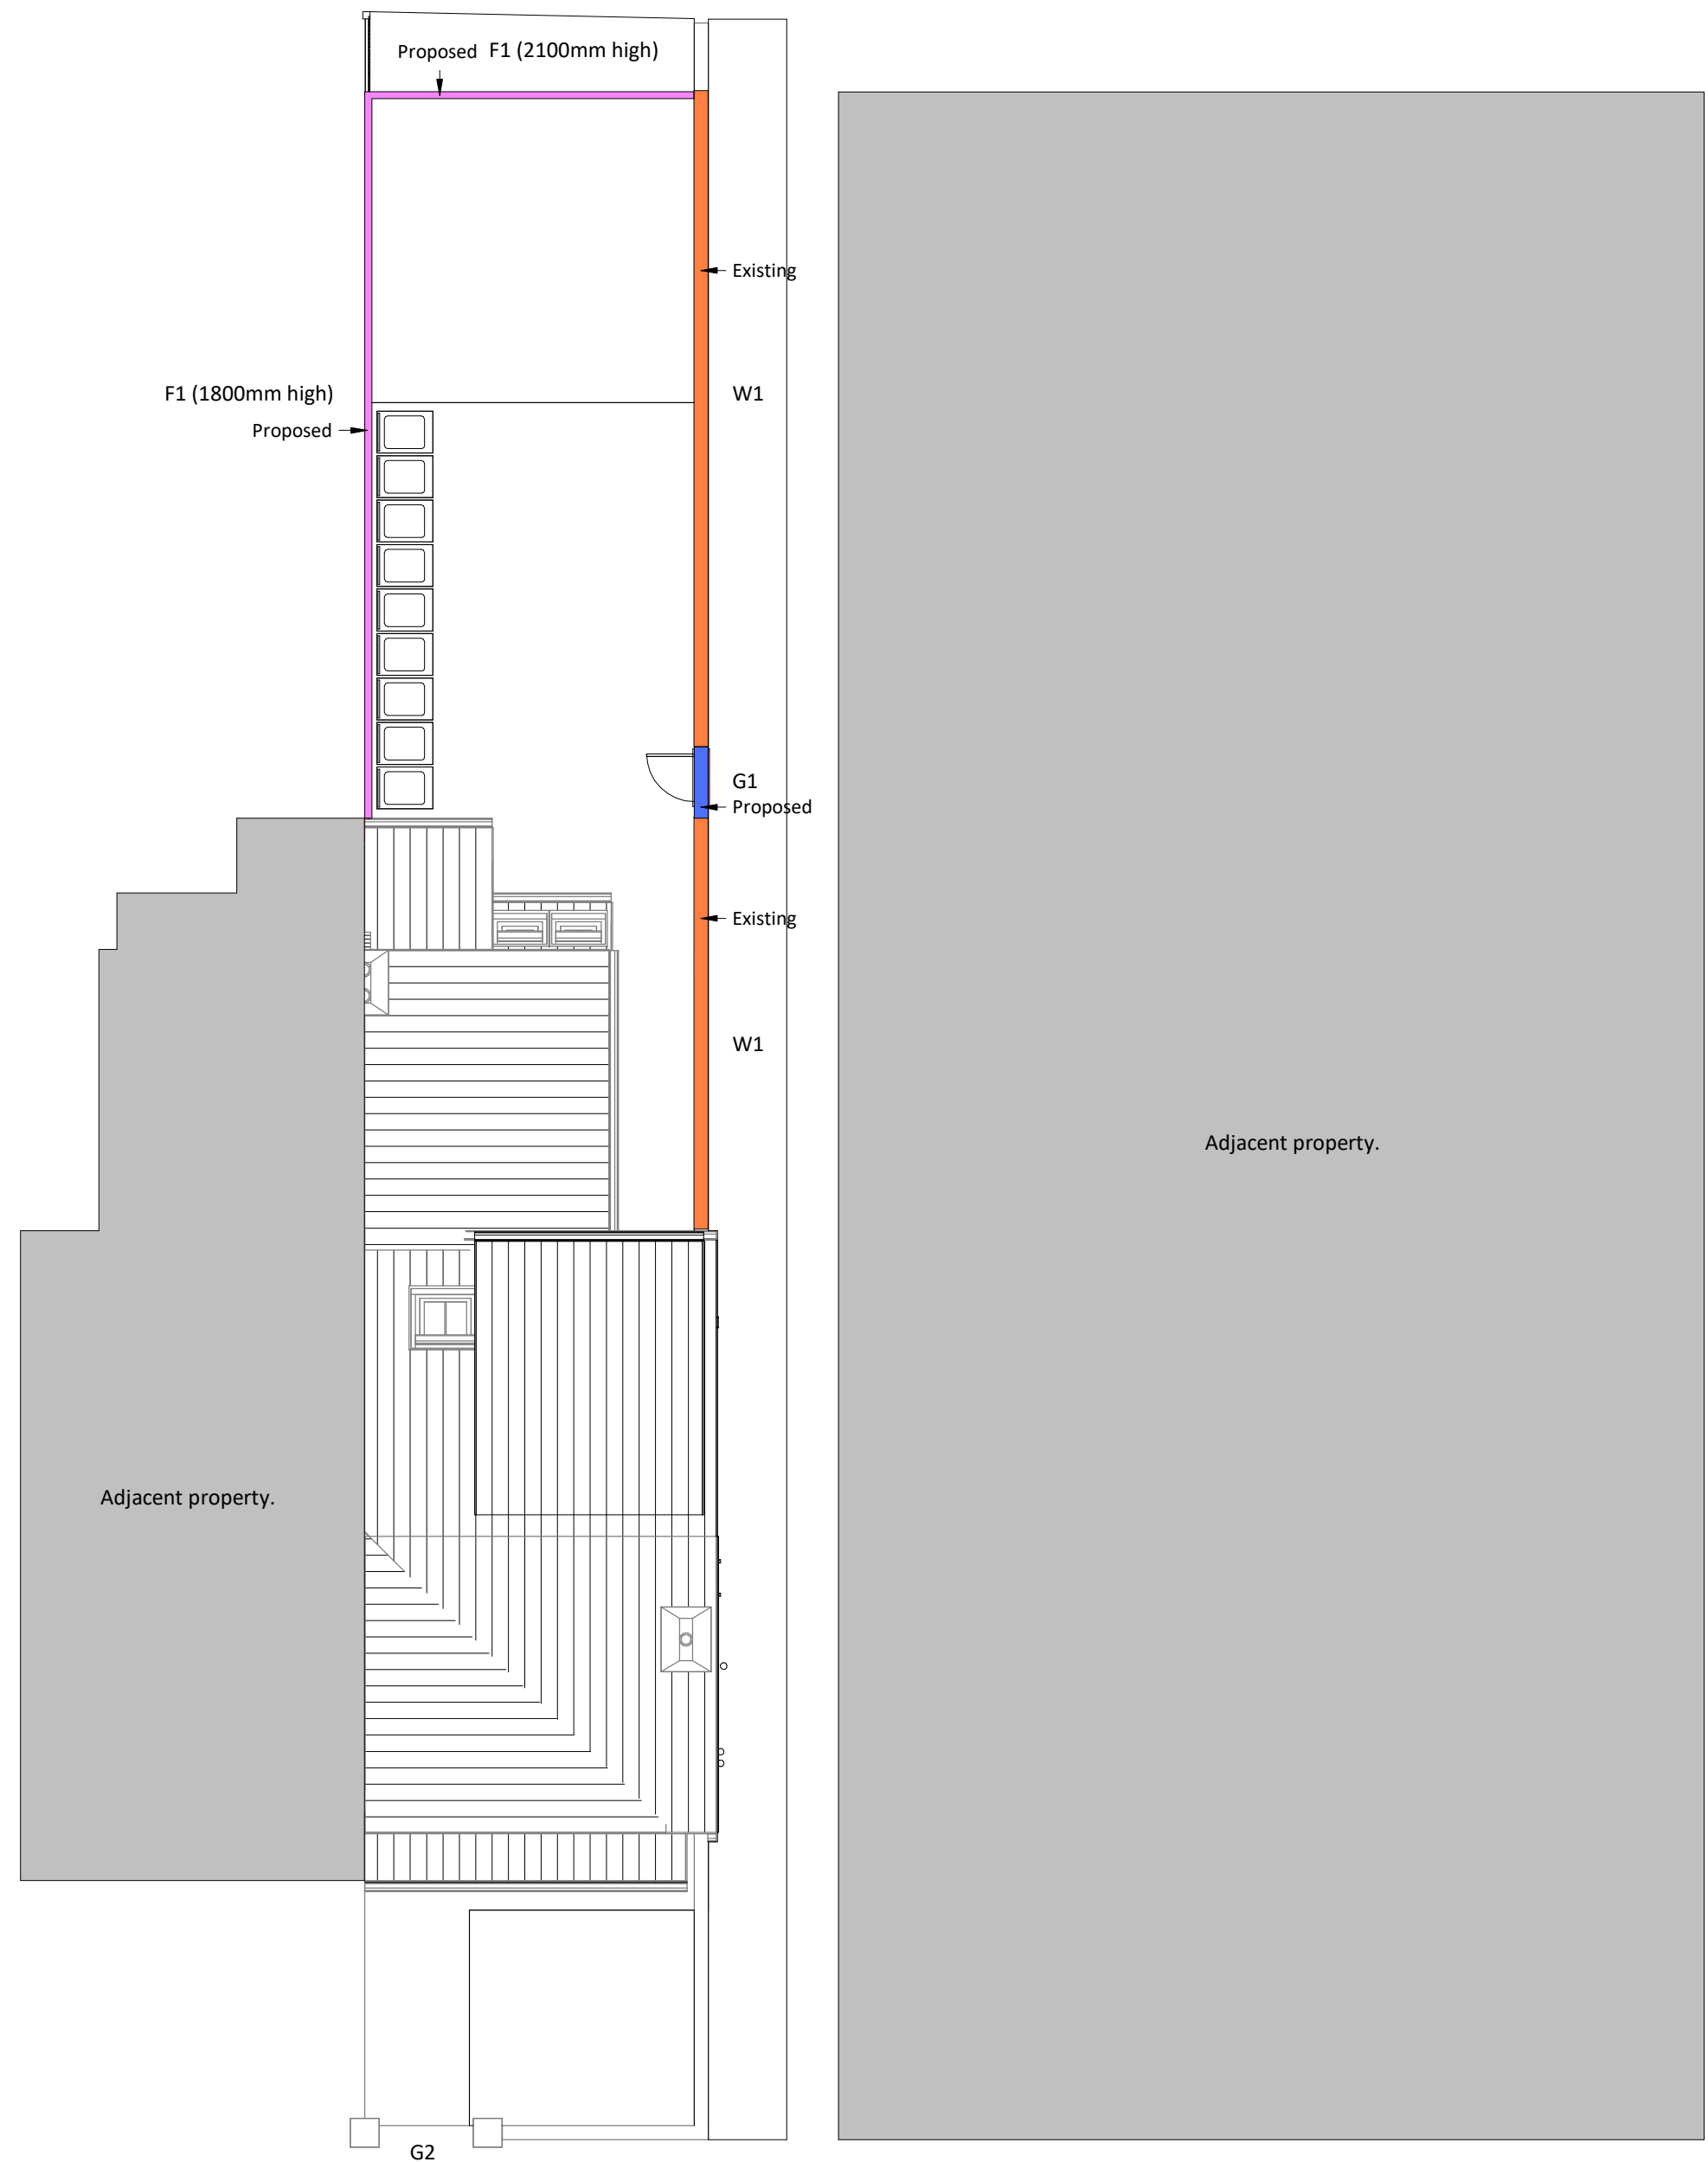

Site - Boundary Treatment Plan

1 : 100

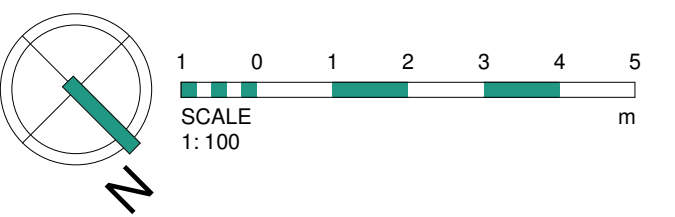

3	15.02.21	AC	Note added regarding the opaque window and bins location and quantity updated as per planning requirements
2	01.10.21	AC	Dormer amended to suit structure of the building. Render color repainted to match
1	06.09.21	AC	Bins location shown on the site plan
Rev	Date	Int	Description



CLIENT:

One Manchester

PROJECT:

1198 Stockport Road

DESCRIPTION:

Proposed Boundary Treatment Plan

PURPOSE OF ISSUE:

Planning

DRAWN BY: CHECKED DATE: SCALE @ A1:

JW VS 30.09.21 As indicated

JOB NO: STATUS CODE: DRAWING NO: REV

3846 S2 123 3

FILE IDENTIFIER:

SR-BTP-00-SP-DR-A-3846_123.3

Elizabeth House 486 Didsbury Road Heaton Mersey Stockport SK4 3BS
0161 443 1221 info@bernardtaylor.co.uk www.btparchitects.co.uk