


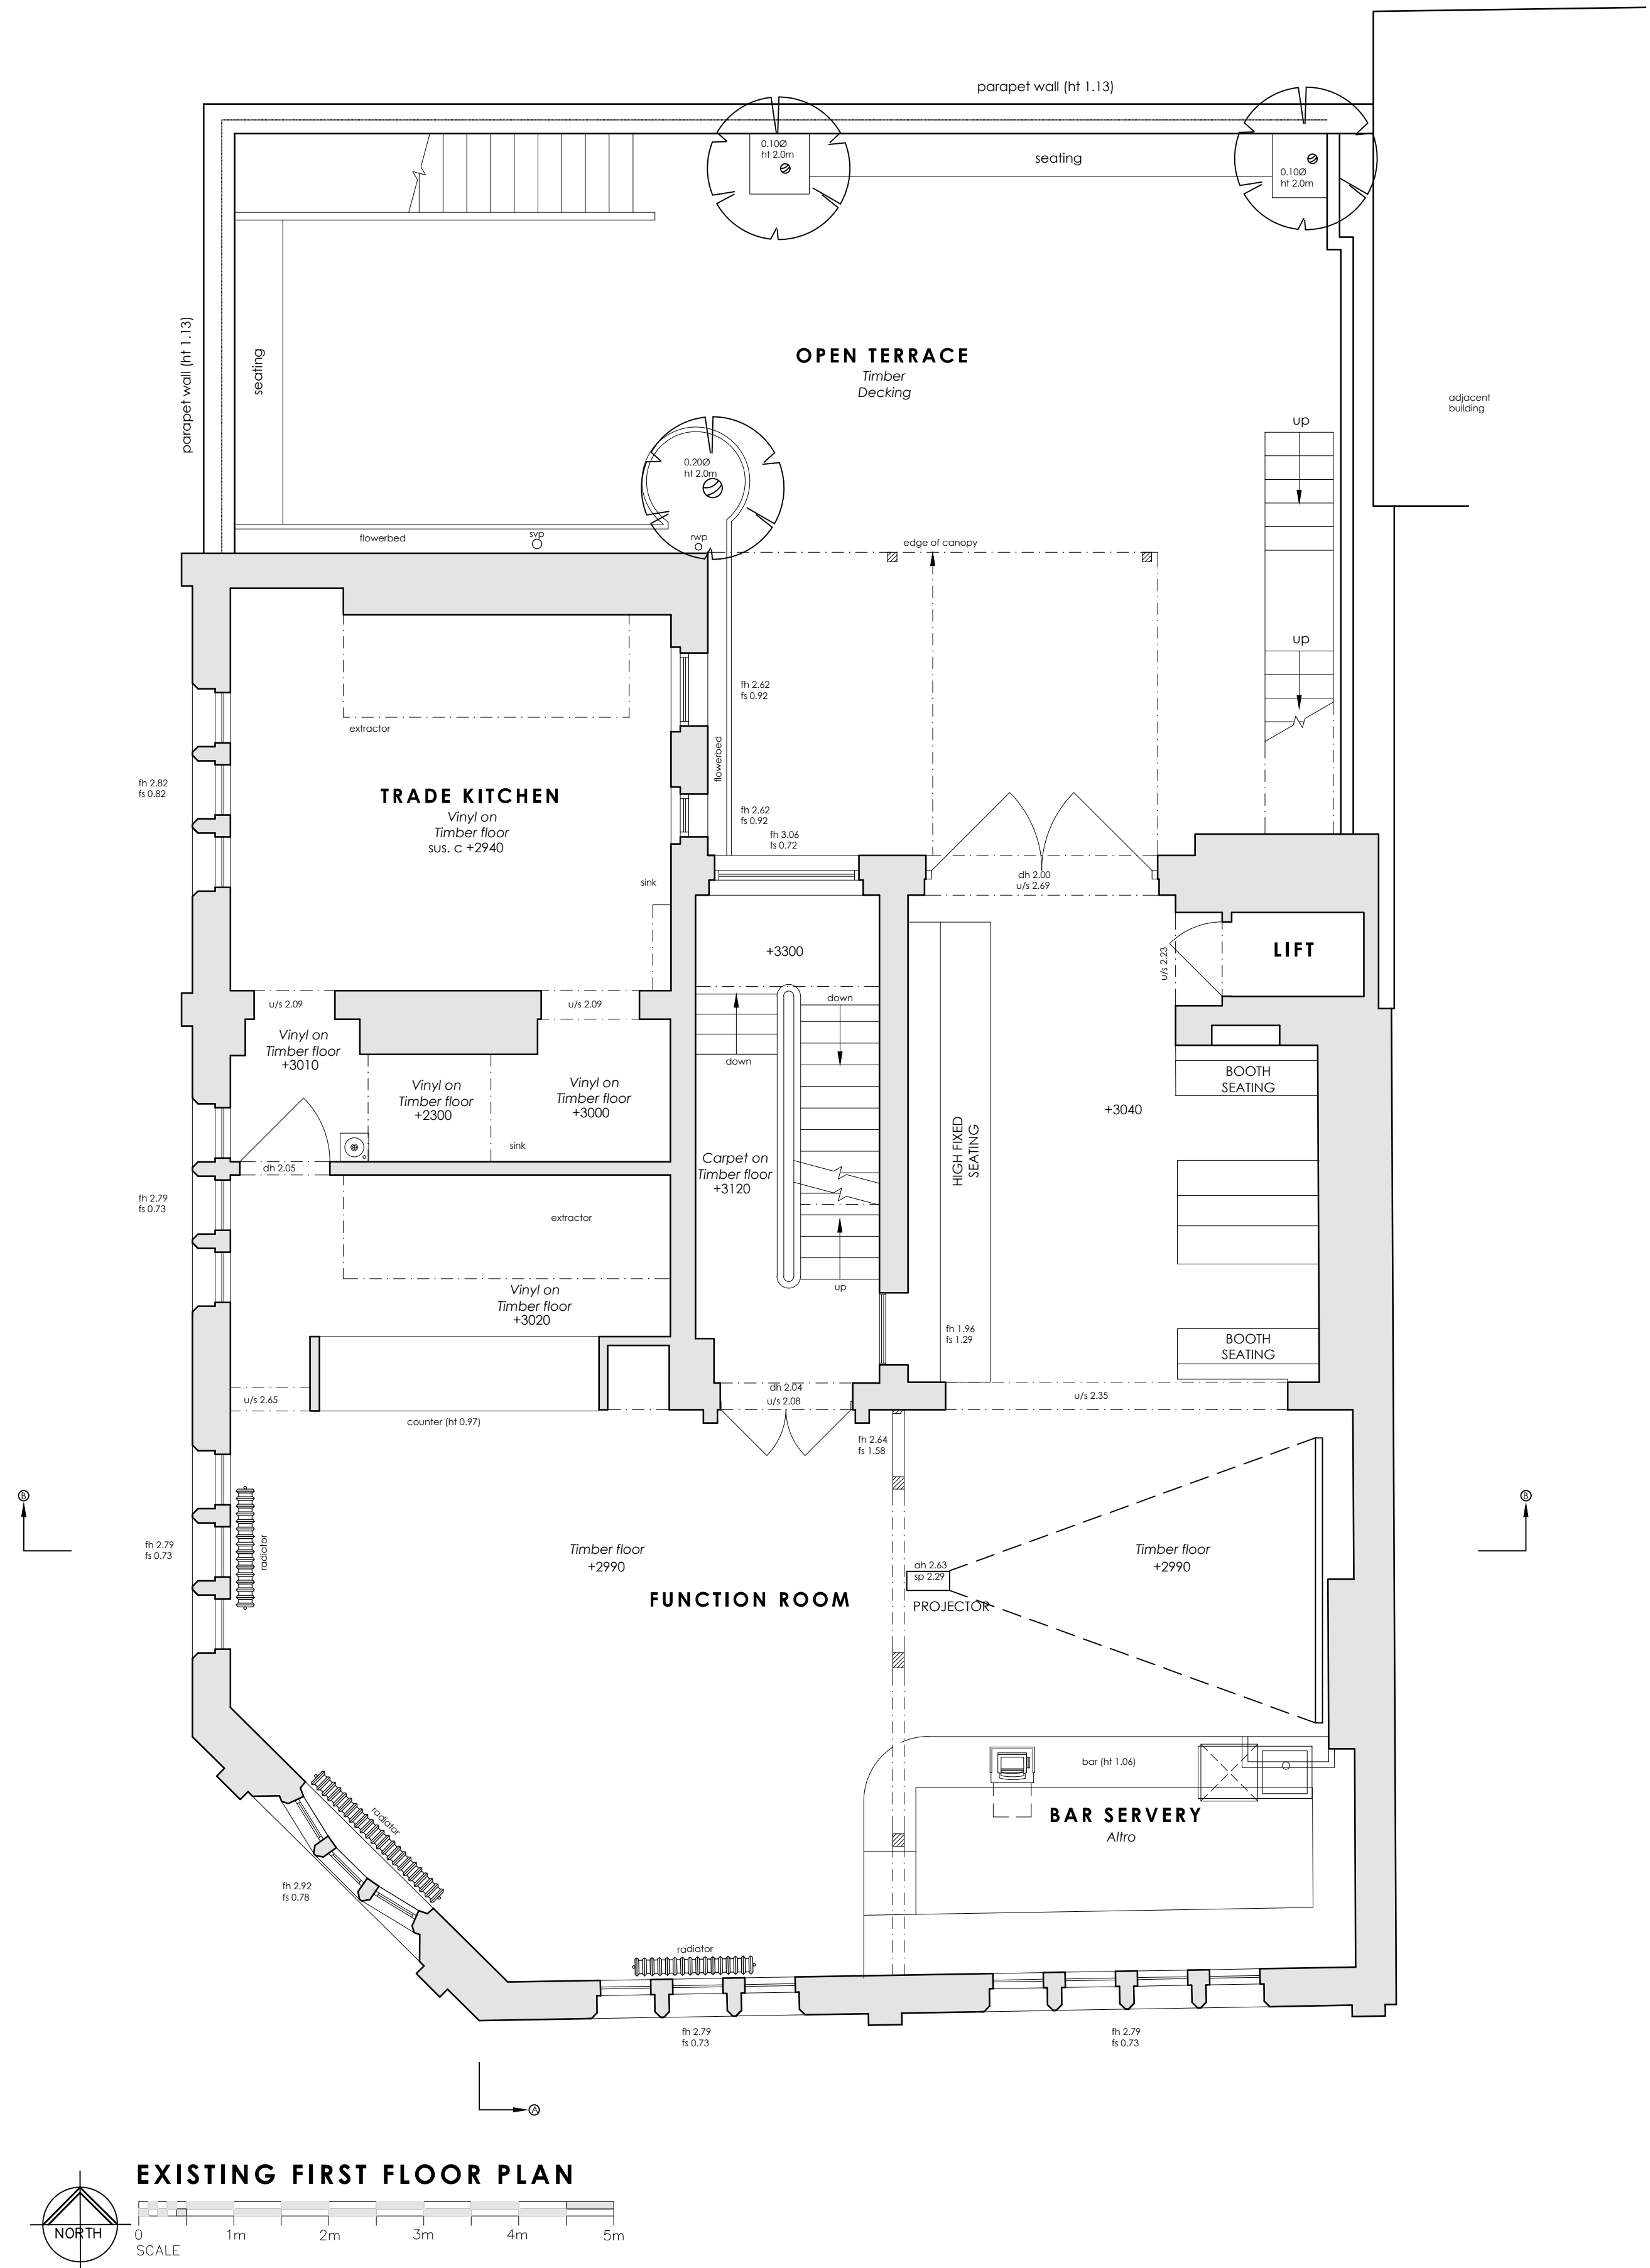

Rev	Description	By	Date
-----	-------------	----	------

INVENTIVE DESIGN ASSOCIATES
ARCHITECTURE & INTERIOR DESIGN

57 Station Road, Cheadle Hulme
Stockport, Greater Manchester SK8 7AA
Company Reg No: 9251414

DEANSGATE TAVERN
321 Deansgate, Manchester, M3 4LQ
EXISTING FIRST FLOOR PLAN

DRAWN	NH	DATE	16-11-21	DRAWING NO.	21107-102
SCALE	1:50@A1	REV.	-		

0161 428 0310
office@inventiveda.com
www.inventiveda.com
@inventiveda