


100mm

50mm

10mm

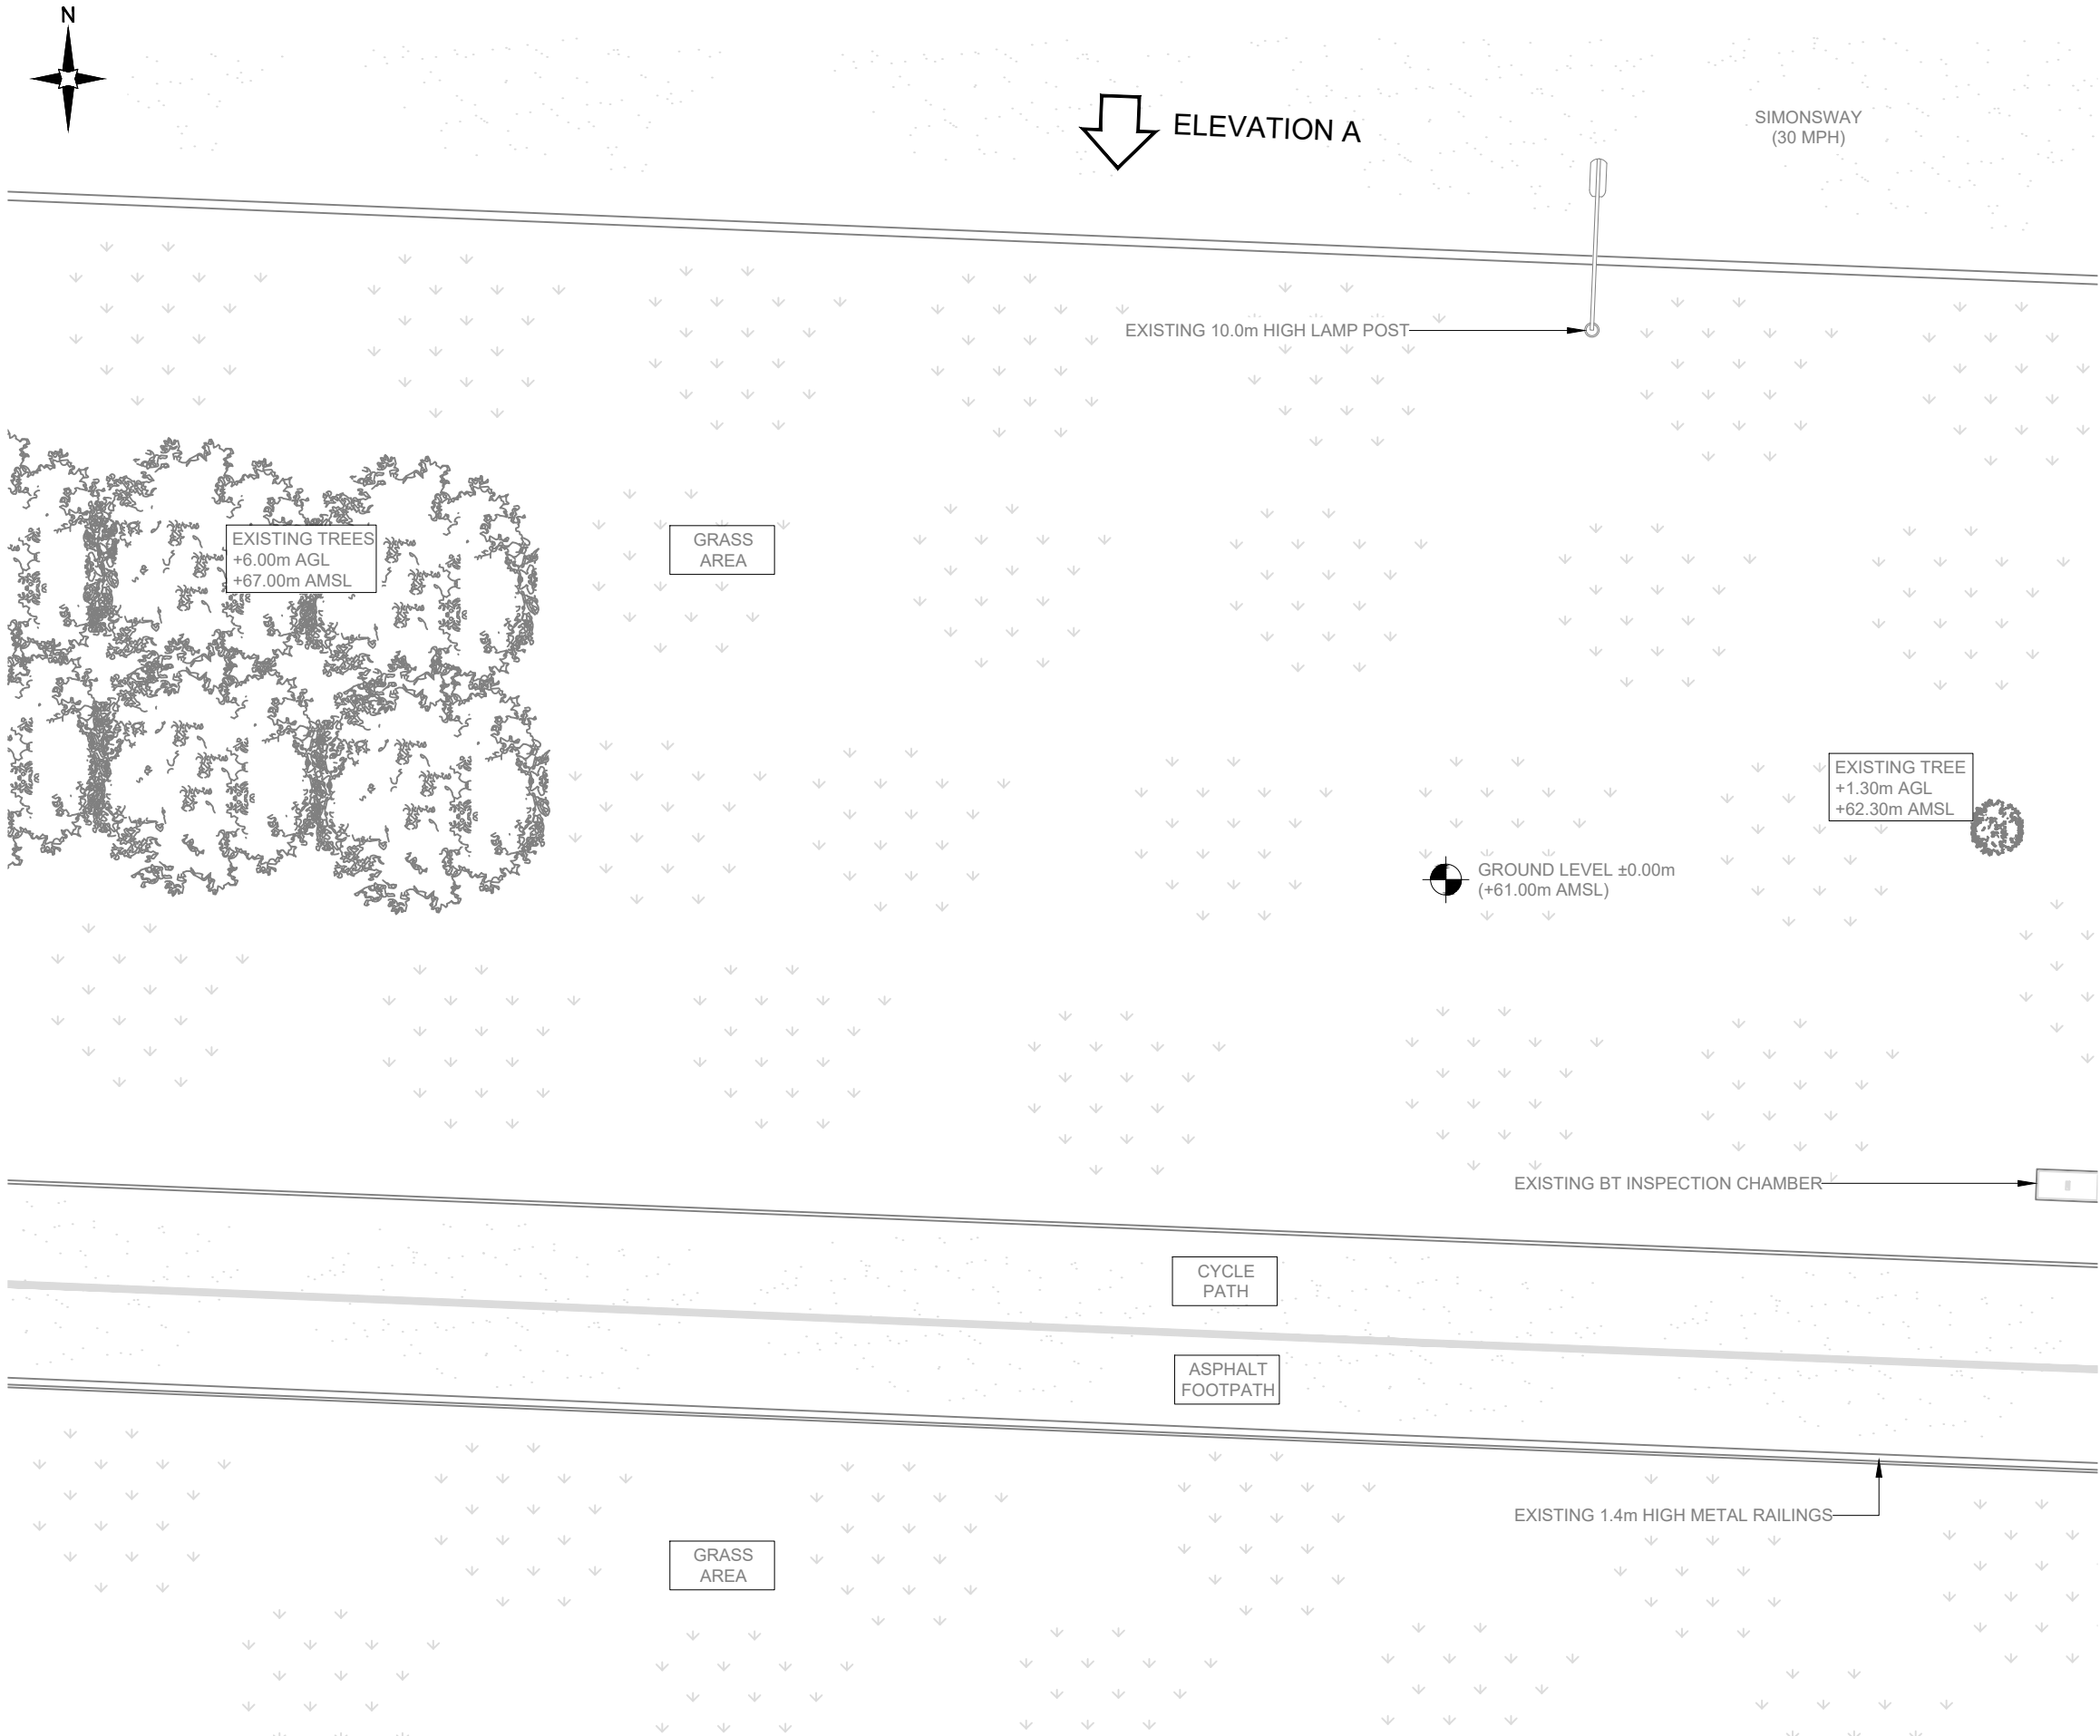

- NOTES:
1. ALL DIMENSIONS IN MM UNLESS OTHERWISE NOTED.

B	Cabinet/Pole Colour Amended	SW	GBC	26.11.21
A	Issued for Planning	RSD	RWB	05.11.21
REV	MODIFICATION	BY	CH	DATE

**CK Hutchison
Networks (UK)
Limited**
Great Brighams Mead,
Vastern Road, Reading,
Berkshire, England,
RG1 8DJ

Design Consultant & Principal Contractor:



Great British Communications
Lapwing House, Block 3 Forward Point,
Ton House Lane, Widnes, Cheshire, WAB 0SL
t. 44 (0)151 420 4128
www.gbcservices.co.uk

Site Name: **SIMONSWAY**

3UK Nominal ID: **MAN19857**

Address: **SIMONSWAY
WOODHOUSE PARK
WYTHENSHAW, MANCHESTER
M229RH**

Title: **100 EXISTING SITE PLAN**

Project: **UNILATERAL SW**

Purpose of Issue: **PLANNING**

MBNL/TM/H3G Cell ID:
TBC/TBC/TBC

Drawing No: MAN19857_TBC_TBC_TBC_GA_REV_B	Issue: B
---	--------------------

100mm

50mm

10mm



- NOTES:
1. ALL DIMENSIONS IN MM UNLESS OTHERWISE NOTED.

B	Cabinet/Pole Colour Amended	SW	GBC	26.11.21
A	Issued for Planning	RSD	RWB	05.11.21
REV	MODIFICATION	BY	CH	DATE

**CK Hutchison
Networks (UK)
Limited**
Great Brighams Mead,
Vastern Road, Reading,
Berkshire, England,
RG1 8DJ

Design Consultant & Principal Contractor:



Great British Communications
Lapwing House, Block 3 Forward Point,
Ton House Lane, Widnes, Cheshire, WAB 0SL
t. 44 (0)151 420 4128
www.gbcservices.co.uk

Site Name: **SIMONSWAY**

3UK Nominal ID: **MAN19857**

Address: **SIMONSWAY
WOODHOUSE PARK
WYTHENSHAW, MANCHESTER
M229RH**


Title: **150 EXISTING SITE ELEVATION**

Project: **UNILATERAL SW**

Purpose of Issue: **PLANNING**

MBNL/TM/H3G Cell ID: **TBC/TBC/TBC**

Drawing No: **MAN19857_TBC_TBC_TBC_GA_REV_B** Issue: **B**

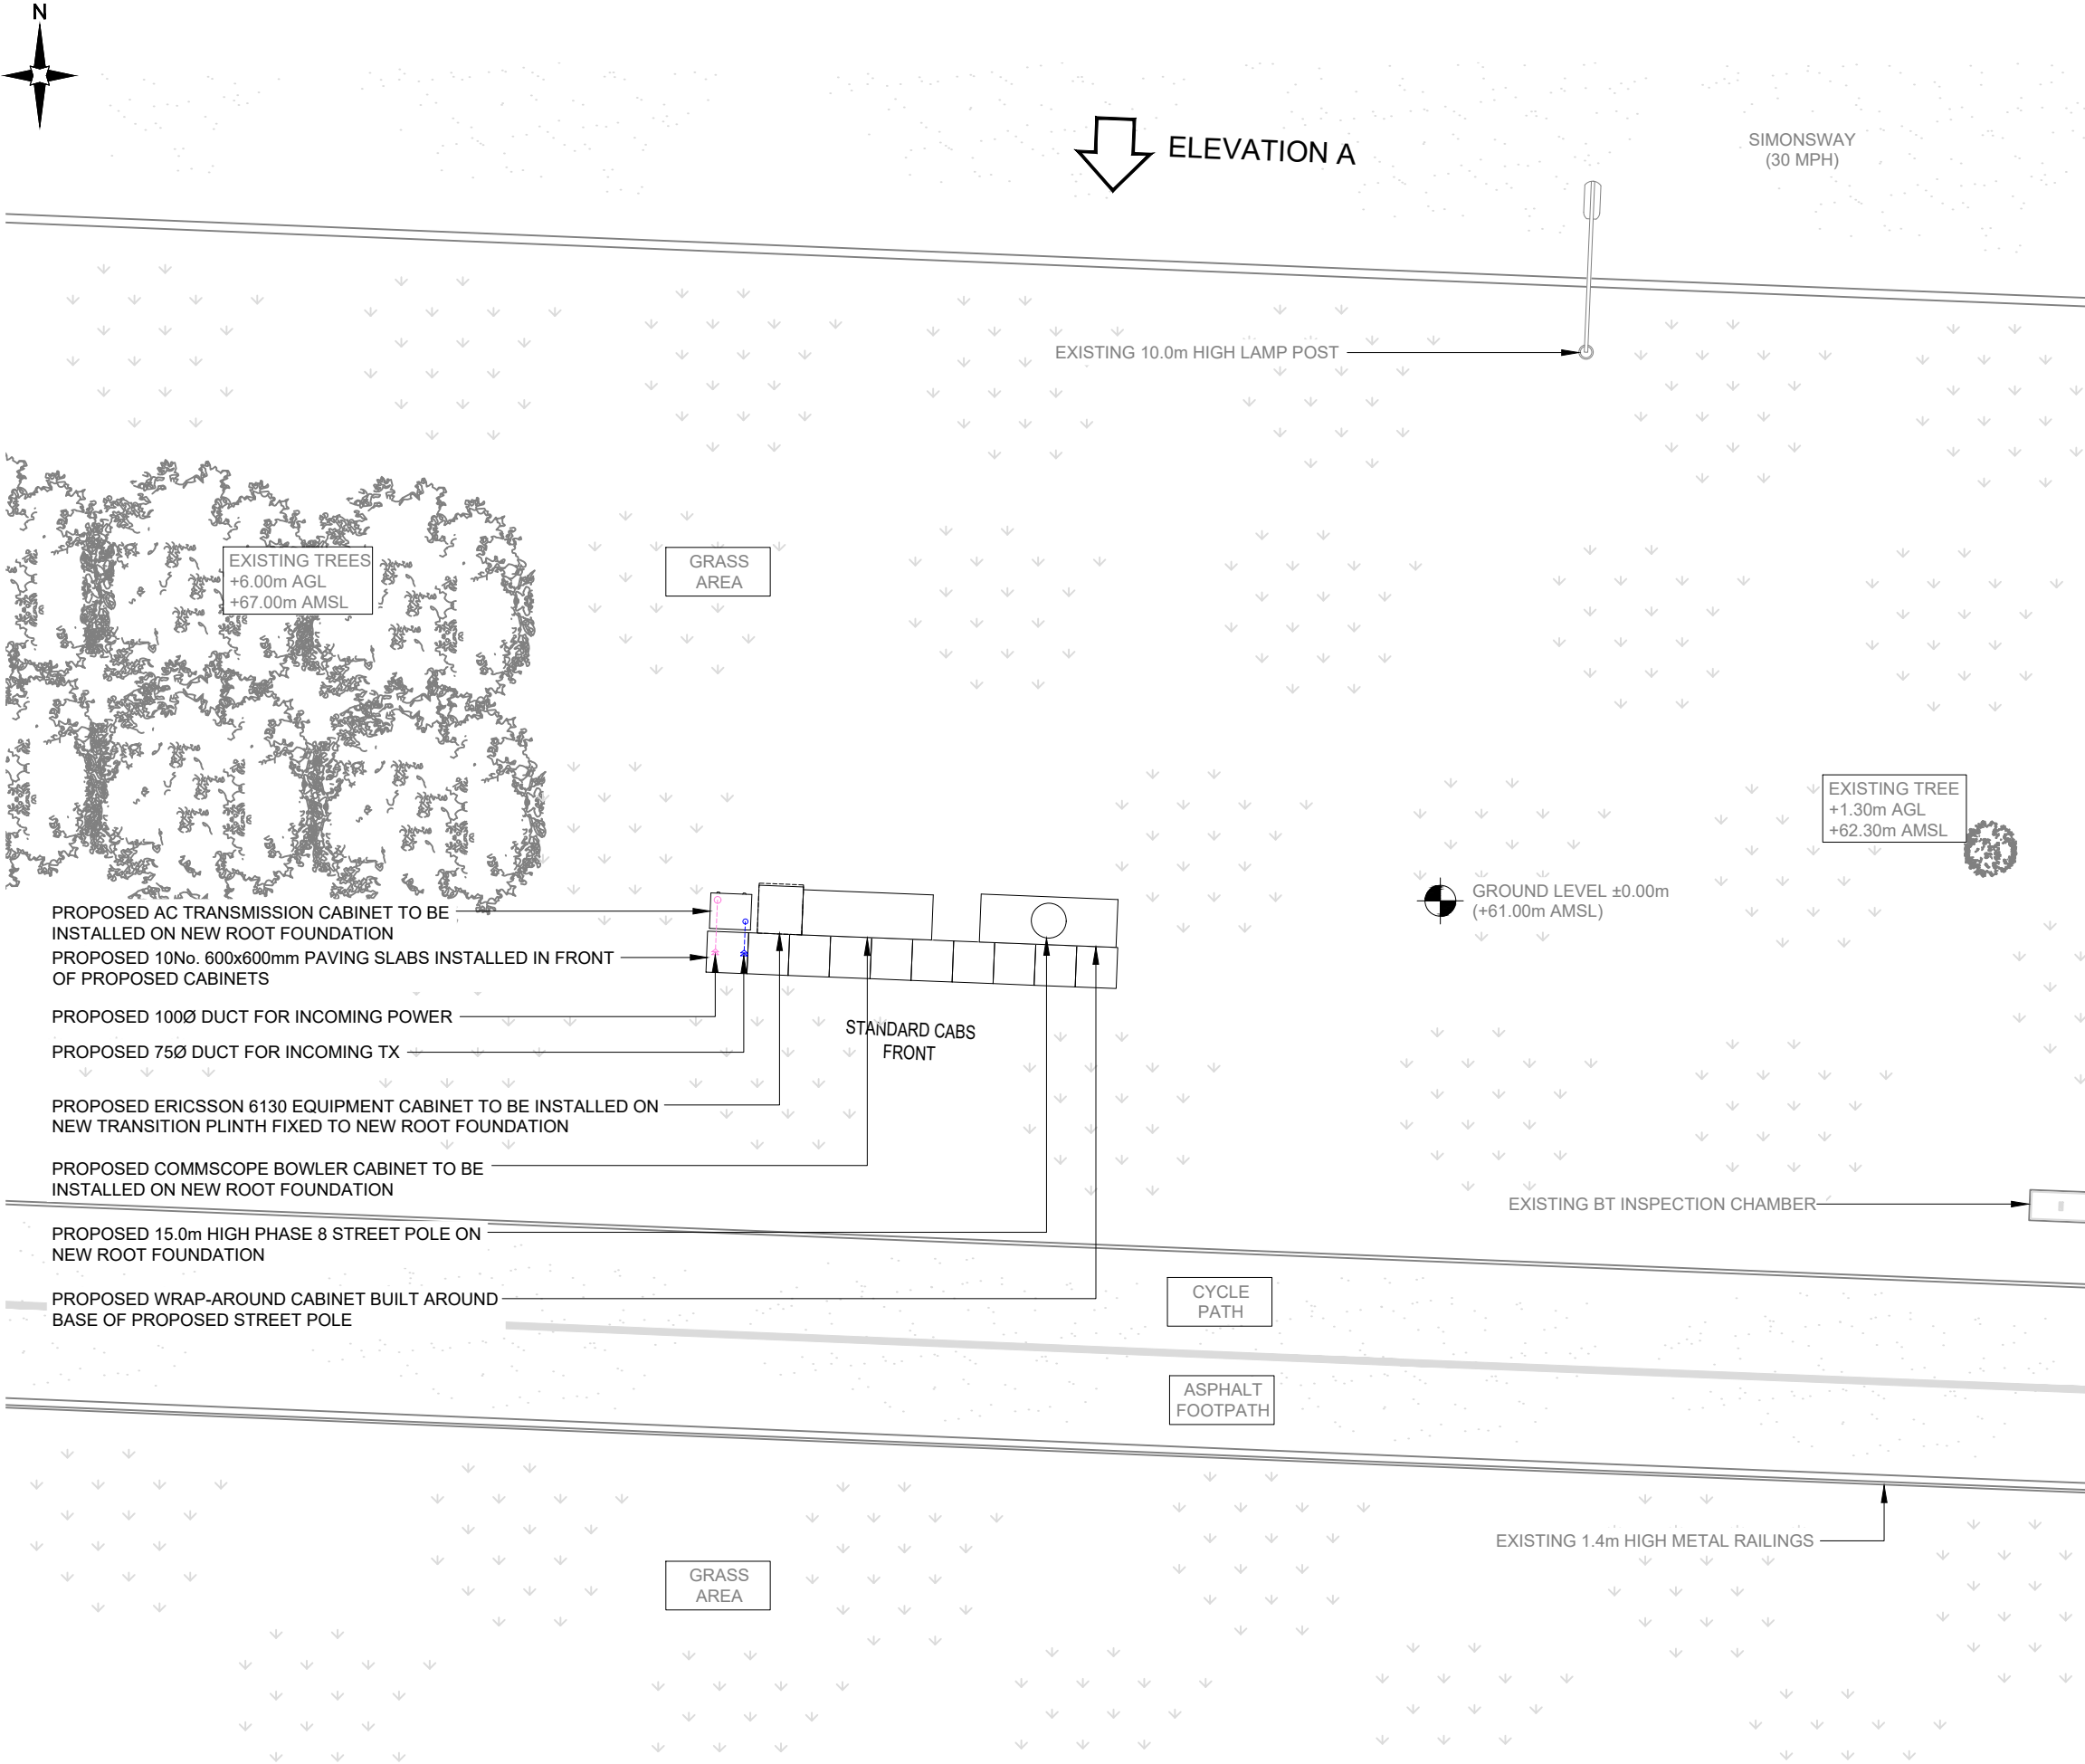

NOTES:
1. ALL DIMENSIONS IN MM UNLESS OTHERWISE NOTED.

B	Cabinet/Pole Colour Amended	SW	GBC	26.11.21
A	Issued for Planning	RSD	RWB	05.11.21
REV	MODIFICATION	BY	CH	DATE

CK Hutchison Networks (UK) Limited

Great Brighams Mead,
Vastern Road, Reading,
Berkshire, England,
RG1 8DJ

Design Consultant & Principal Contractor:

GBC

Great British Communications
Lapwing House, Block 3 Forward Point,
Tan House Lane, Widnes, Cheshire, WAB 0SL
t. 44 (0)151 420 4128
www.gbcservices.co.uk

Site Name:

SIMONSWAY

3UK Nominal ID:

MAN19857

Address:

SIMONSWAY
WOODHOUSE PARK
WYTHENSHAW, MANCHESTER
M229RH

Title:

215 PROPOSED SITE PLAN

Project:

UNILATERAL SW

Purpose of Issue:

PLANNING

MBNL/TM/H3G Cell ID:
TBC/TBC/TBC


Drawing No:
MAN19857_TBC_TBC_TBC_GA_REV_B

Issue:
B

100mm

150mm

10mm

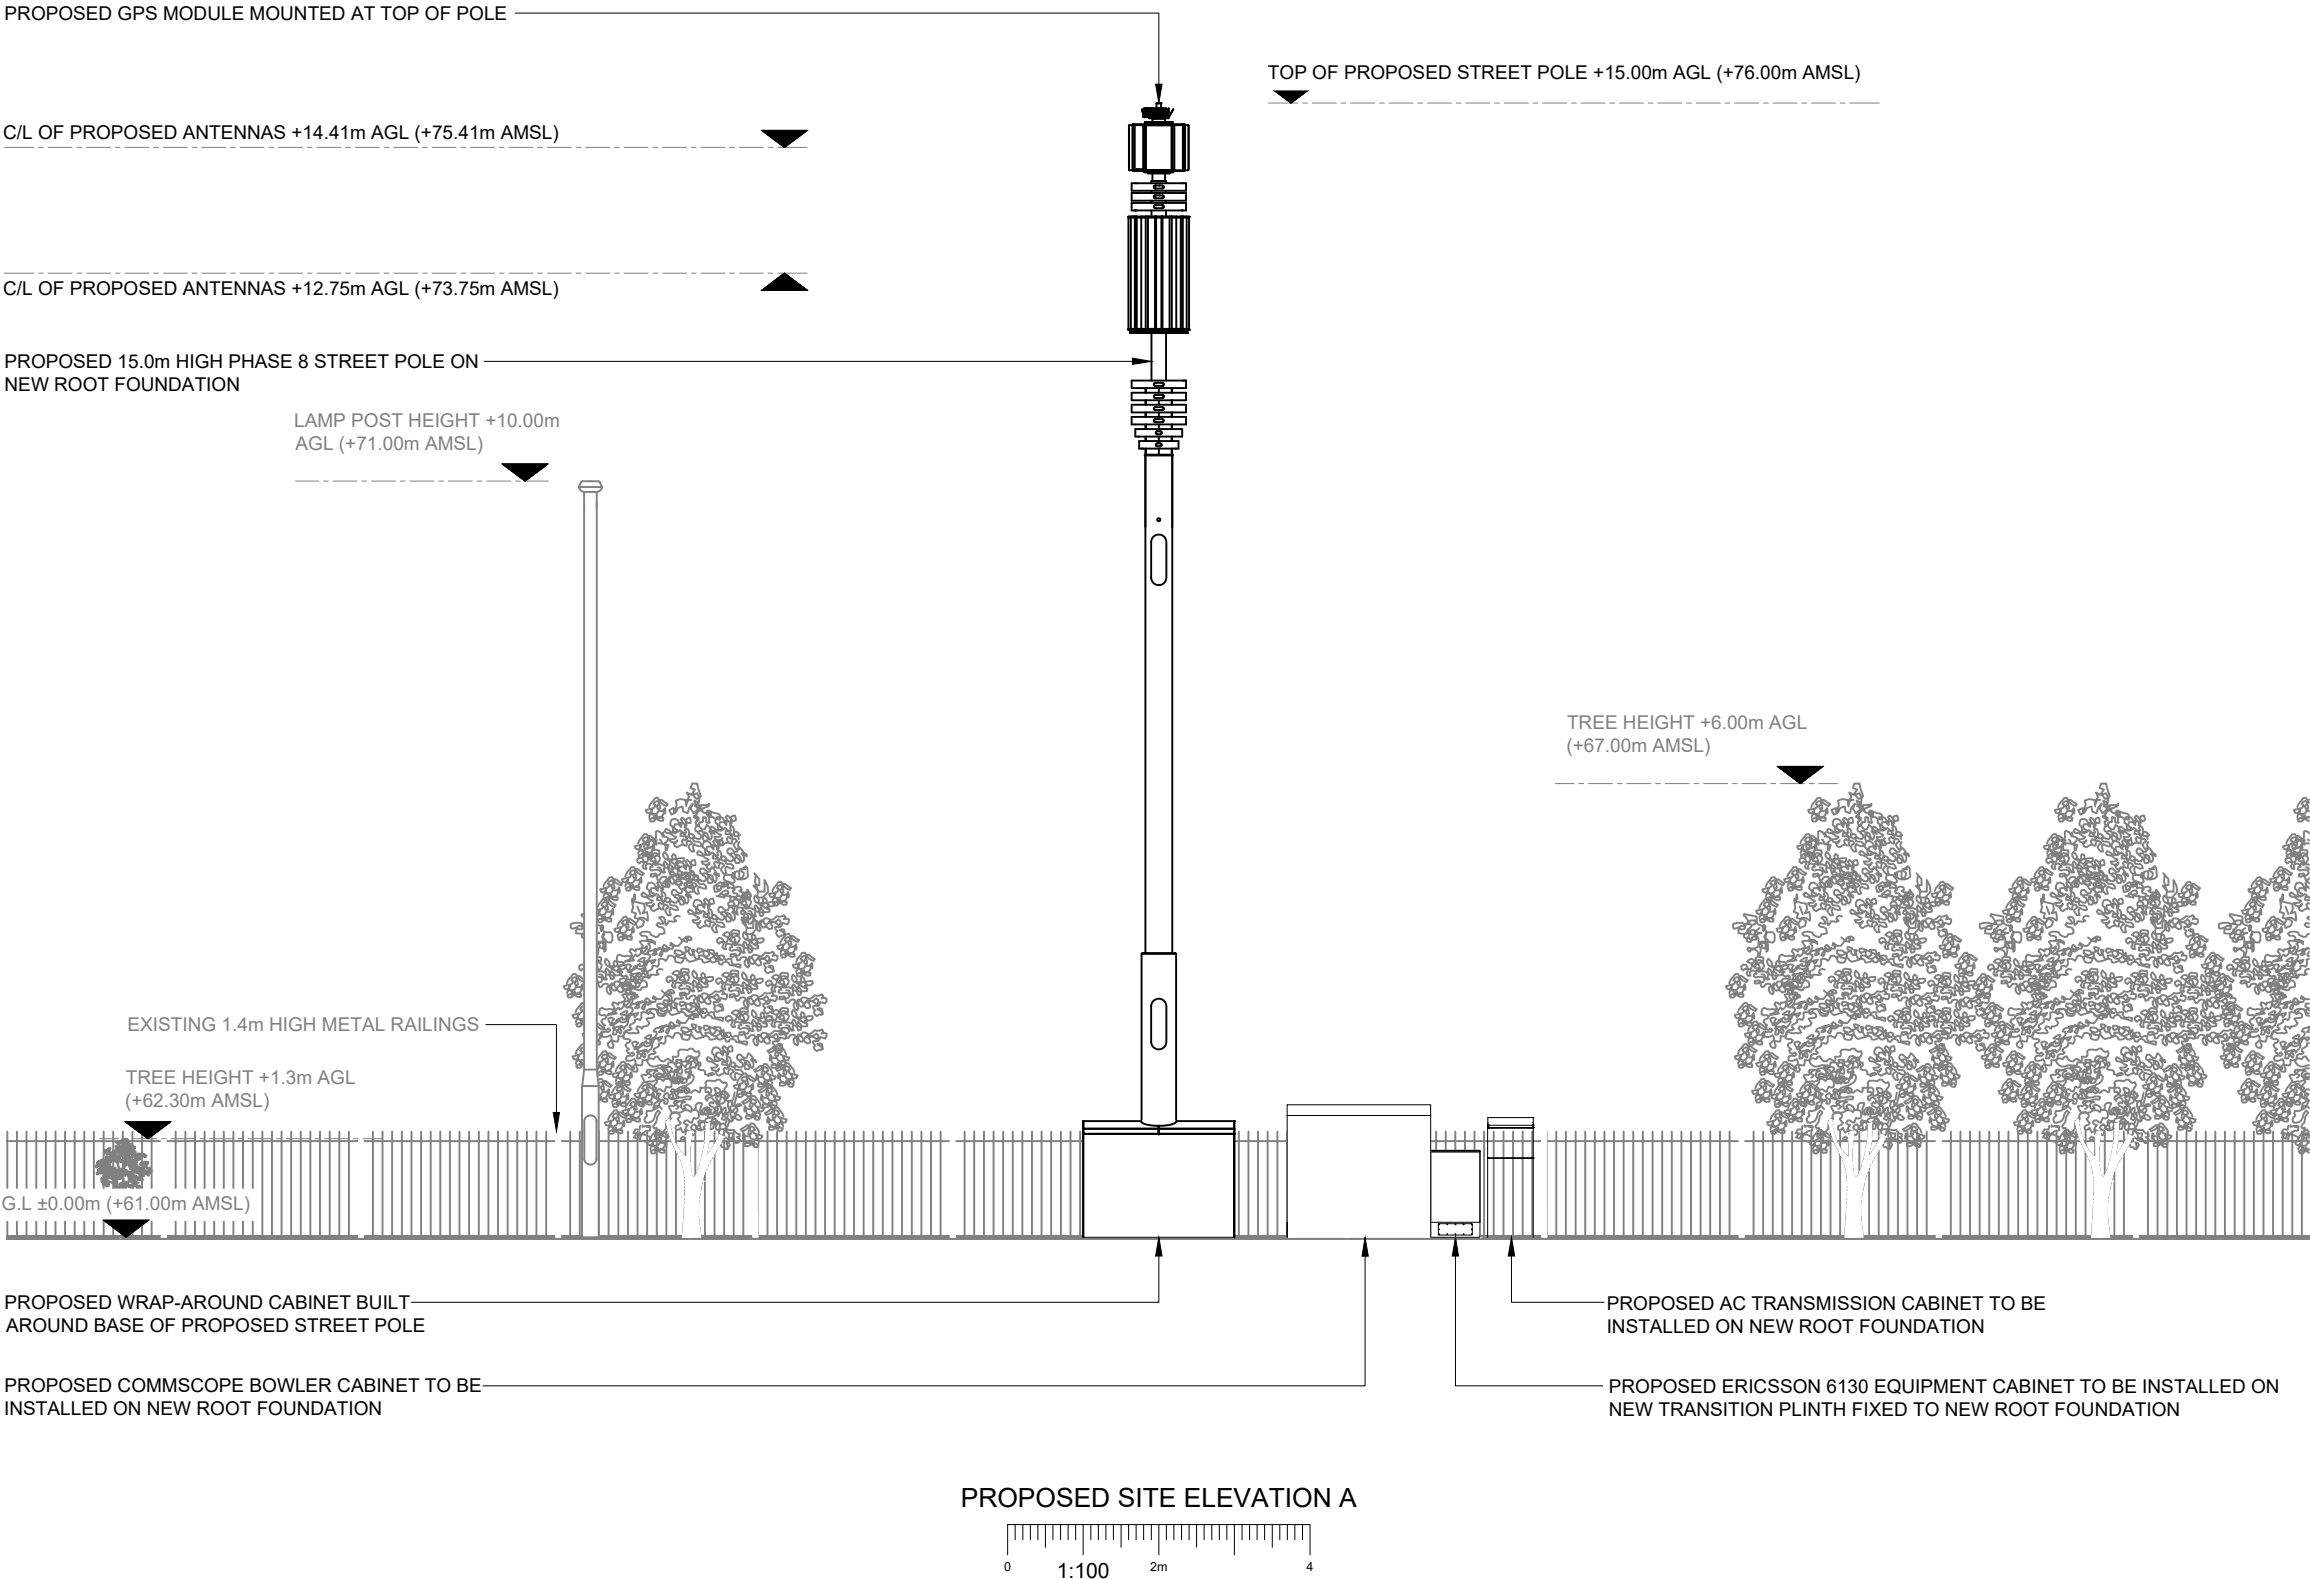

- NOTES:
- ALL DIMENSIONS IN MM UNLESS OTHERWISE NOTED.

B	Cabinet/Pole Colour Amended	SW	GBC	26.11.21
A	Issued for Planning	RSD	RWB	05.11.21
REV	MODIFICATION	BY	CH	DATE

**CK Hutchison
Networks (UK)
Limited**
Great Brighams Mead,
Vastern Road, Reading,
Berkshire, England,
RG1 8DJ

Design Consultant & Principal Contractor:

GBC

Great British Communications
Lapwing House, Block 3 Forward Point,
Tan House Lane, Widnes, Cheshire, WAB 0SL
t. 44 (0)151 420 4128
www.gbcservices.co.uk

Site Name: **SIMONSWAY**

3UK Nominal ID: **MAN19857**

Address: **SIMONSWAY
WOODHOUSE PARK
WYTHENSHAW, MANCHESTER
M229RH**

Title: **265 PROPOSED SITE ELEVATION**

Project: **UNILATERAL SW**

Purpose of Issue: **PLANNING**

MBNL/TM/H3G Cell ID: **TBC/TBC/TBC**

Drawing No: **MAN19857_TBC_TBC_TBC_GA_REV_B** Issue: **B**