




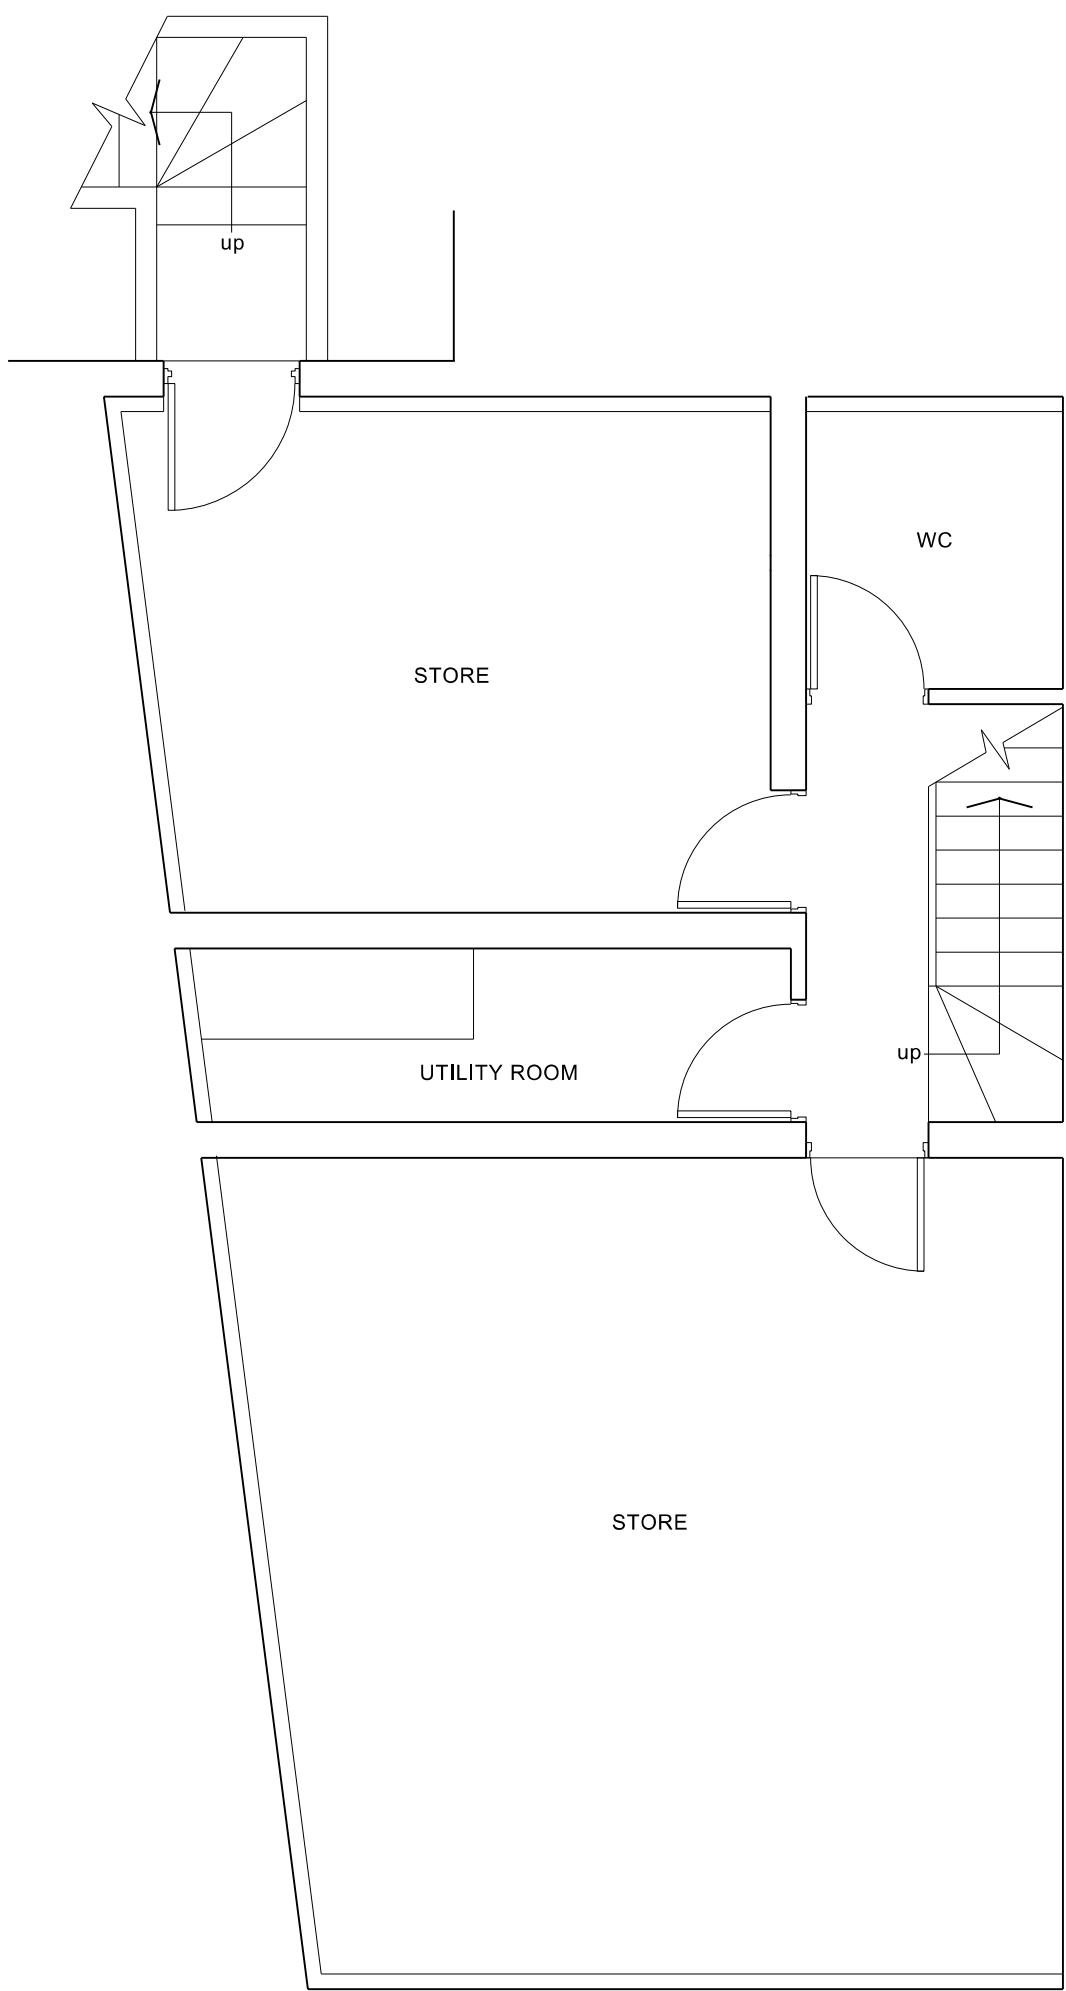


EXISTING BASEMENT PLAN

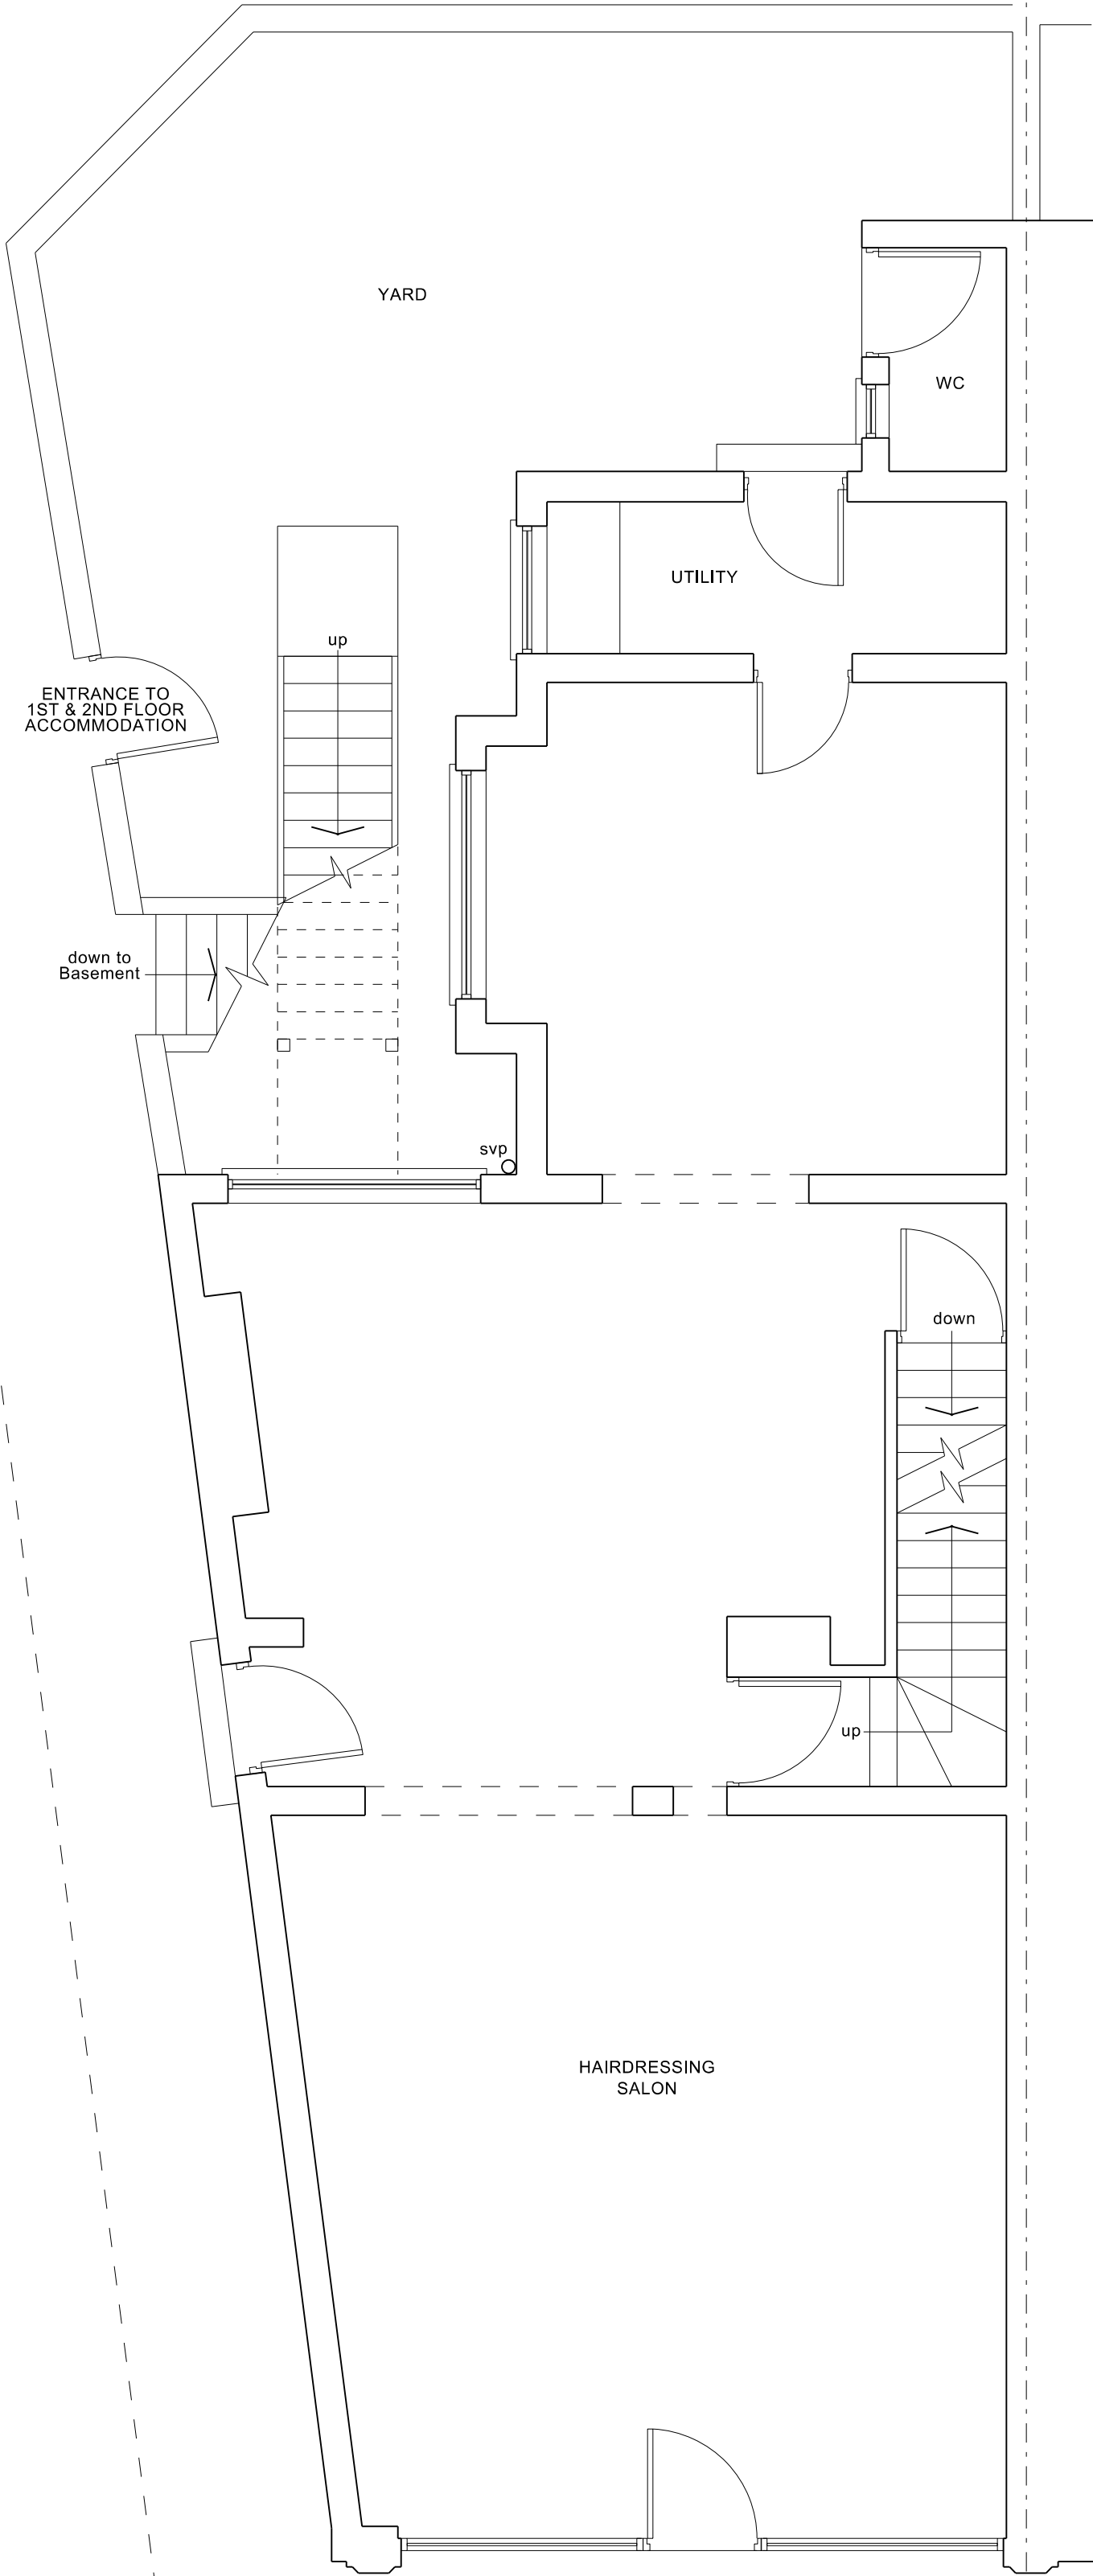

EXISTING GROUND FLOOR PLAN

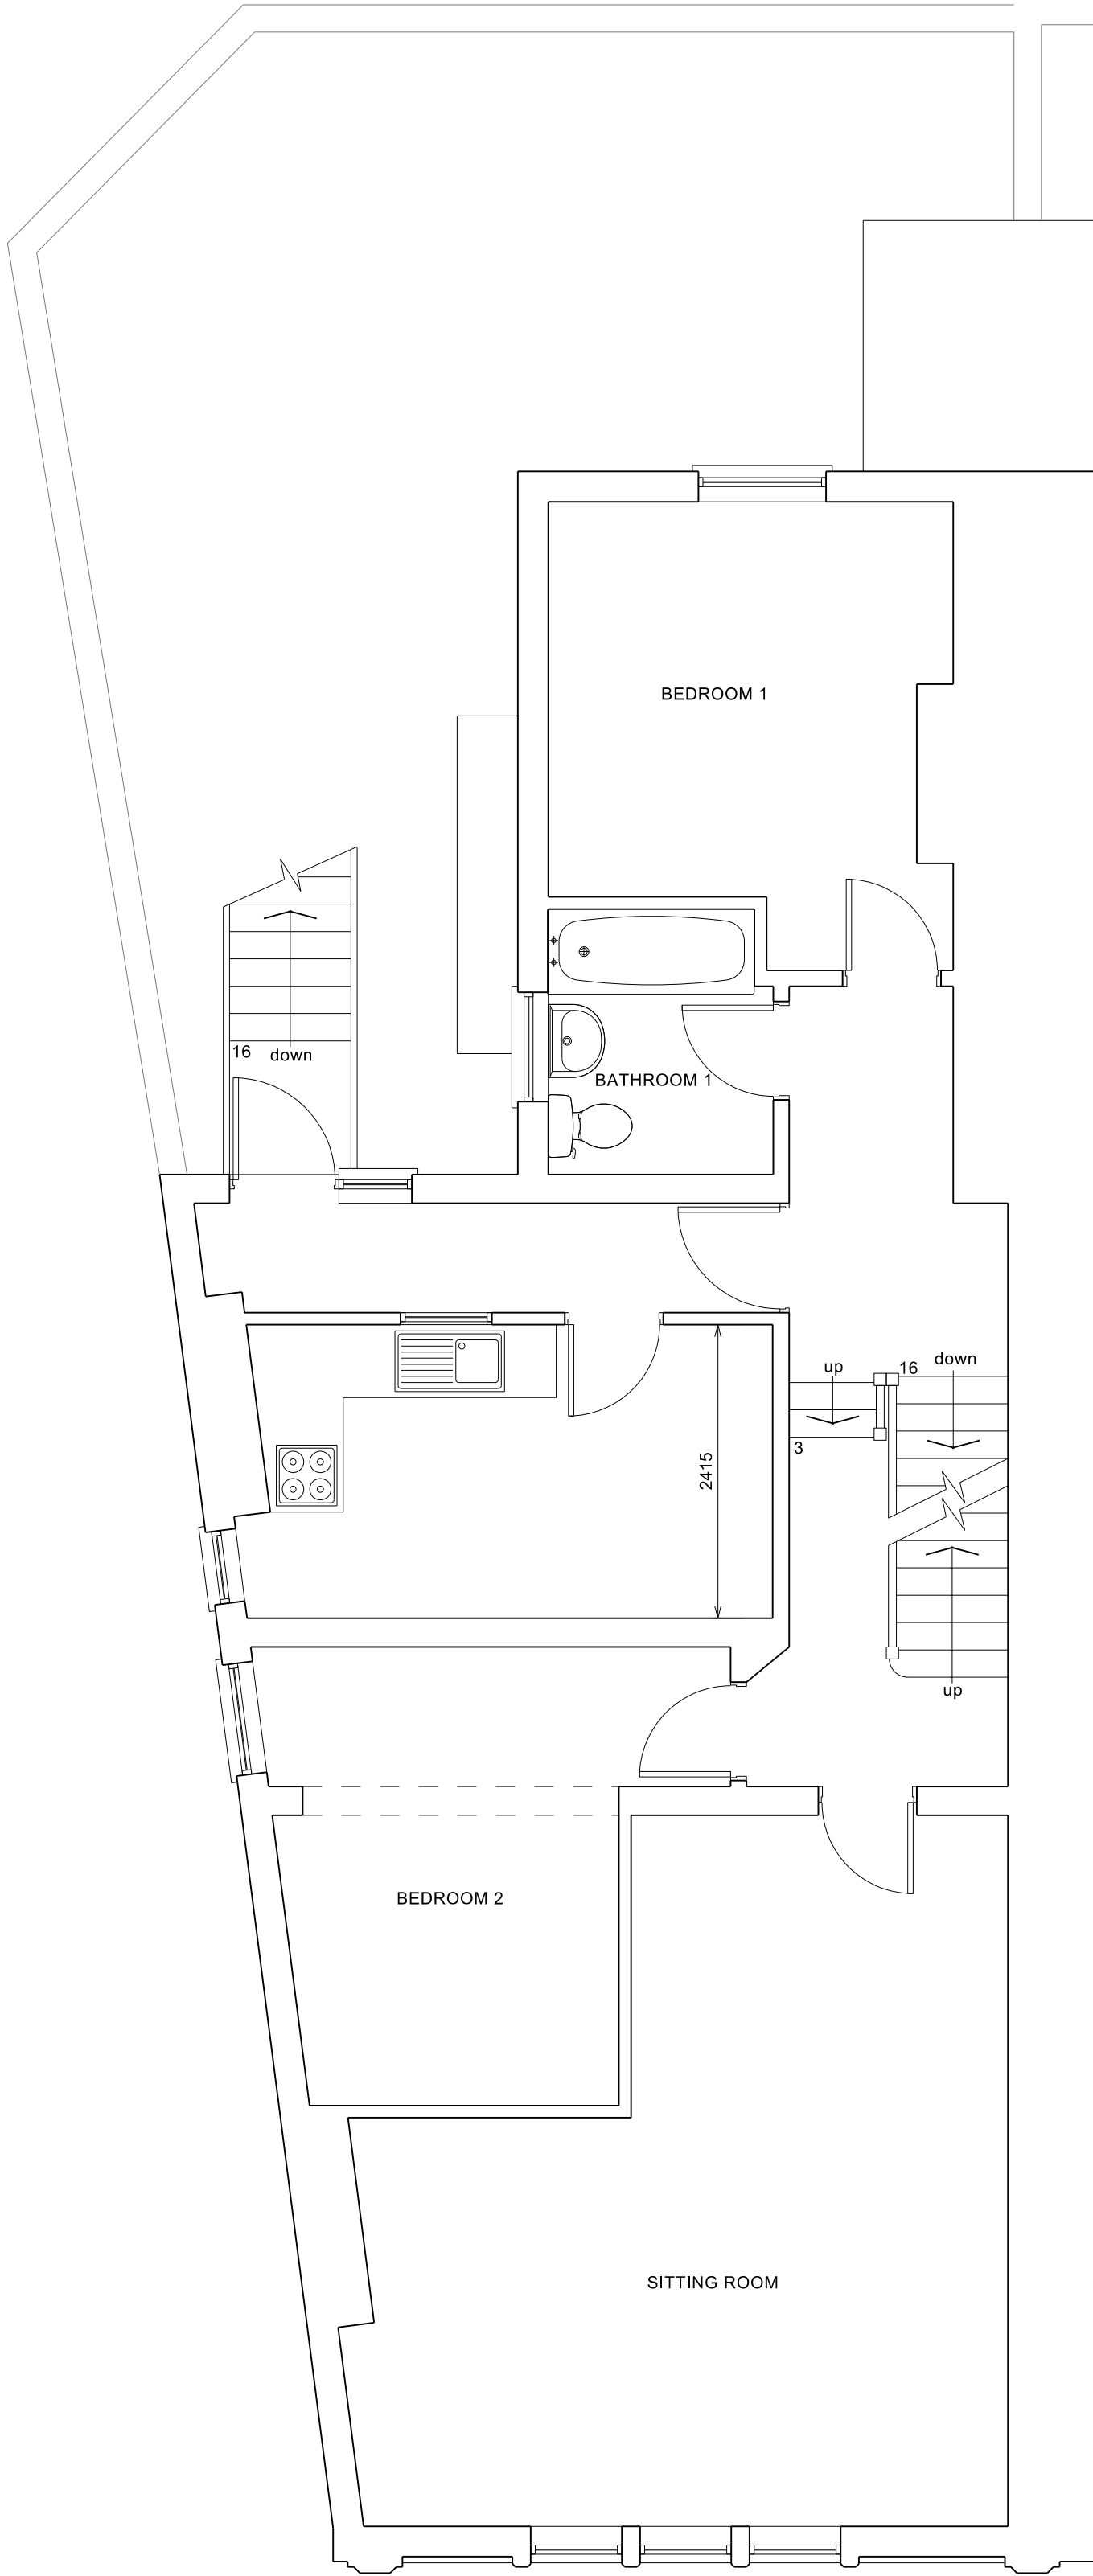

EXISTING FIRST FLOOR PLAN

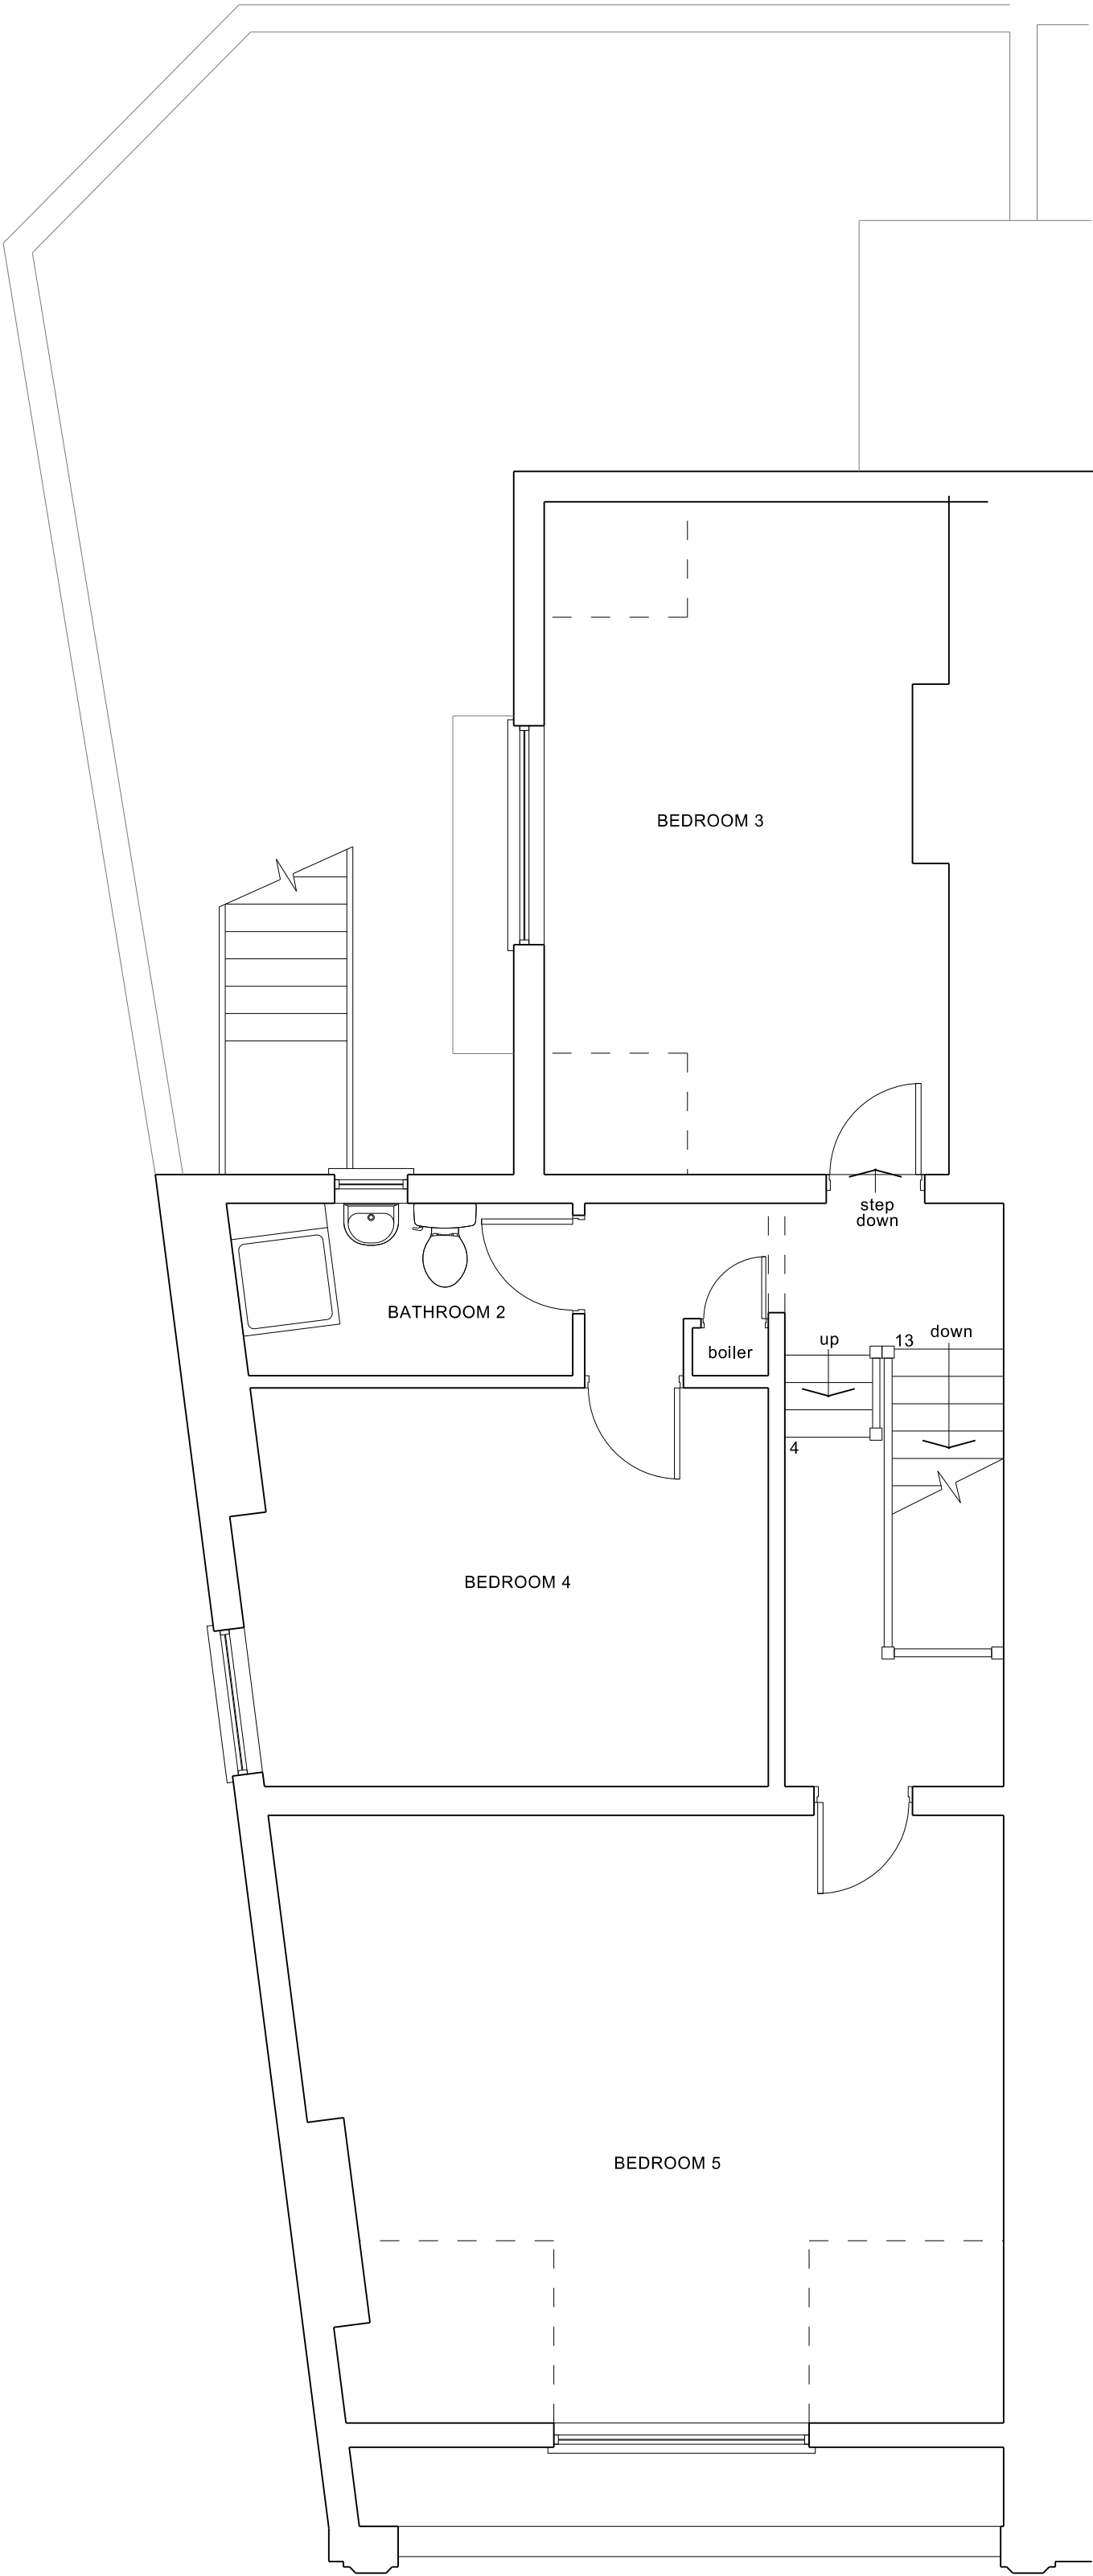

EXISTING SECOND FLOOR PLAN

REV	DATE	DETAILS
Copyright © Bratley Architectural Ltd 2021 Written dimensions to be taken in preference to scaled; all dimensions to be checked on site. Report suspected discrepancies or omissions.		

PROJECT
PROPOSED CHANGE OF USE
320 Wilmslow Road
Fallowfield
Manchester
M14 6XQ

CLIENT
Mrs N Power

DRAWING TITLE
Existing floor plans

DATE
03 November 2021

SCALE @ A1
1:50

DRAWING REF
1454/03

REV

