



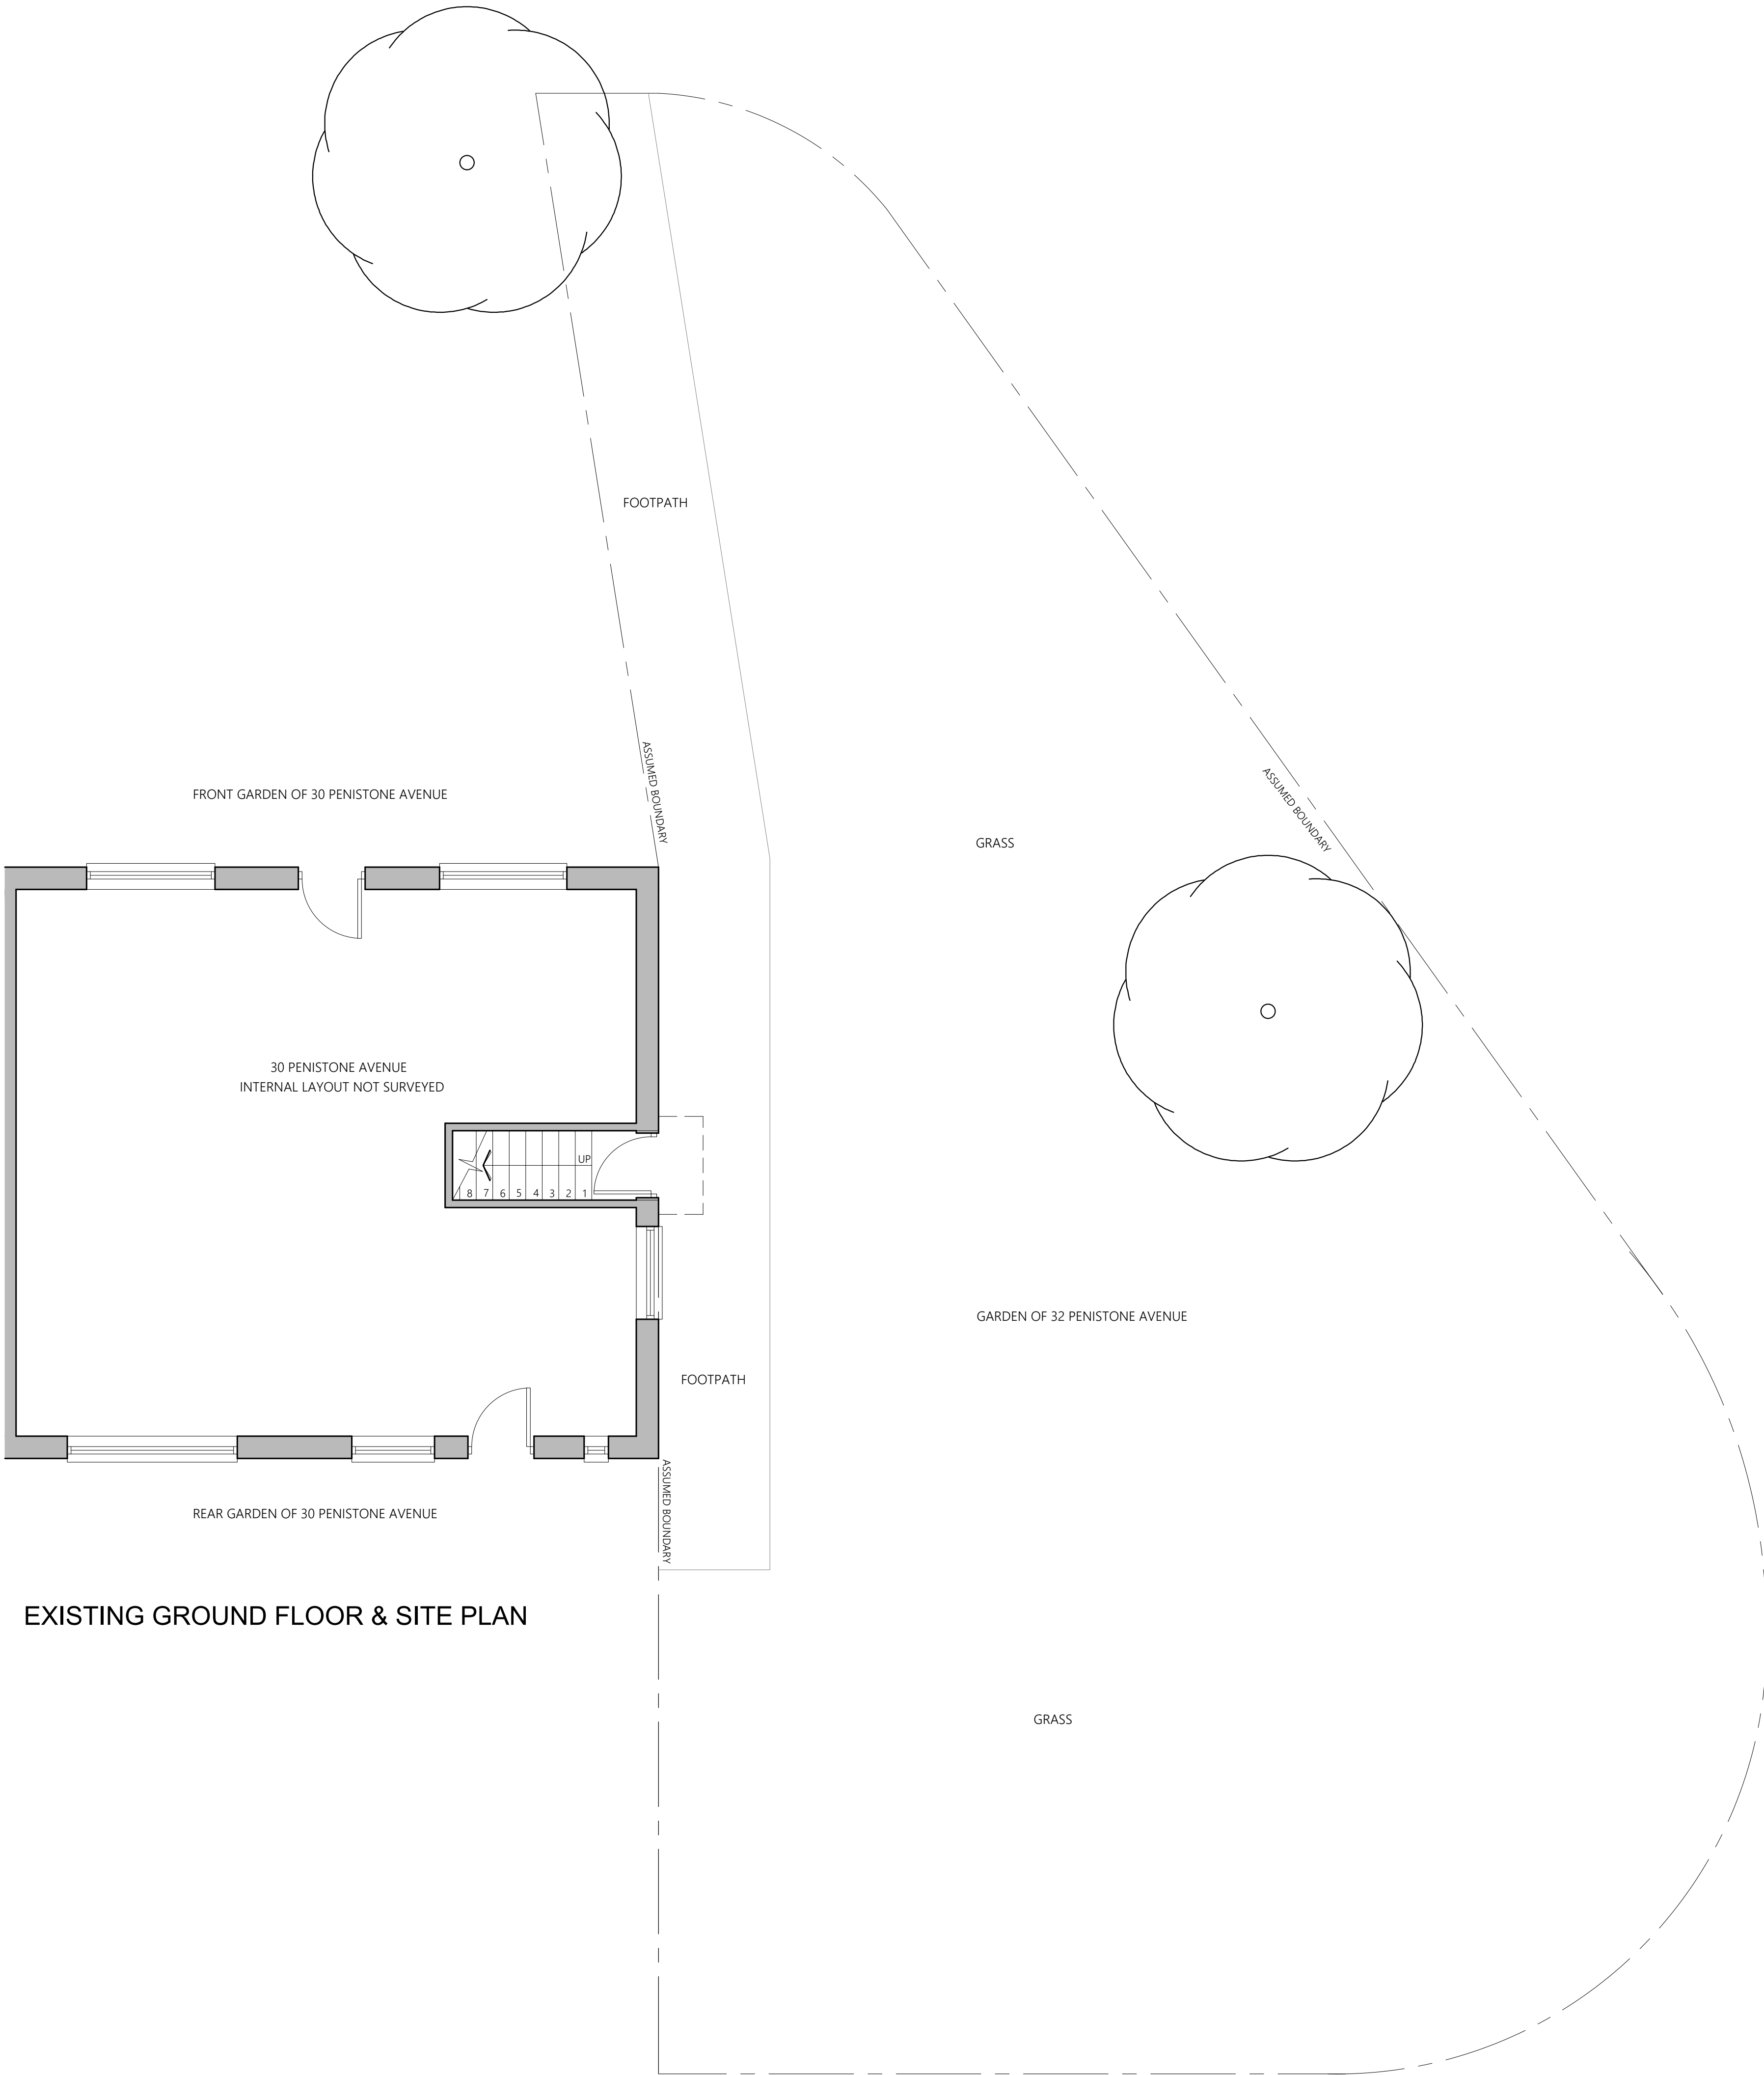

EXISTING GROUND FLOOR & SITE PLAN

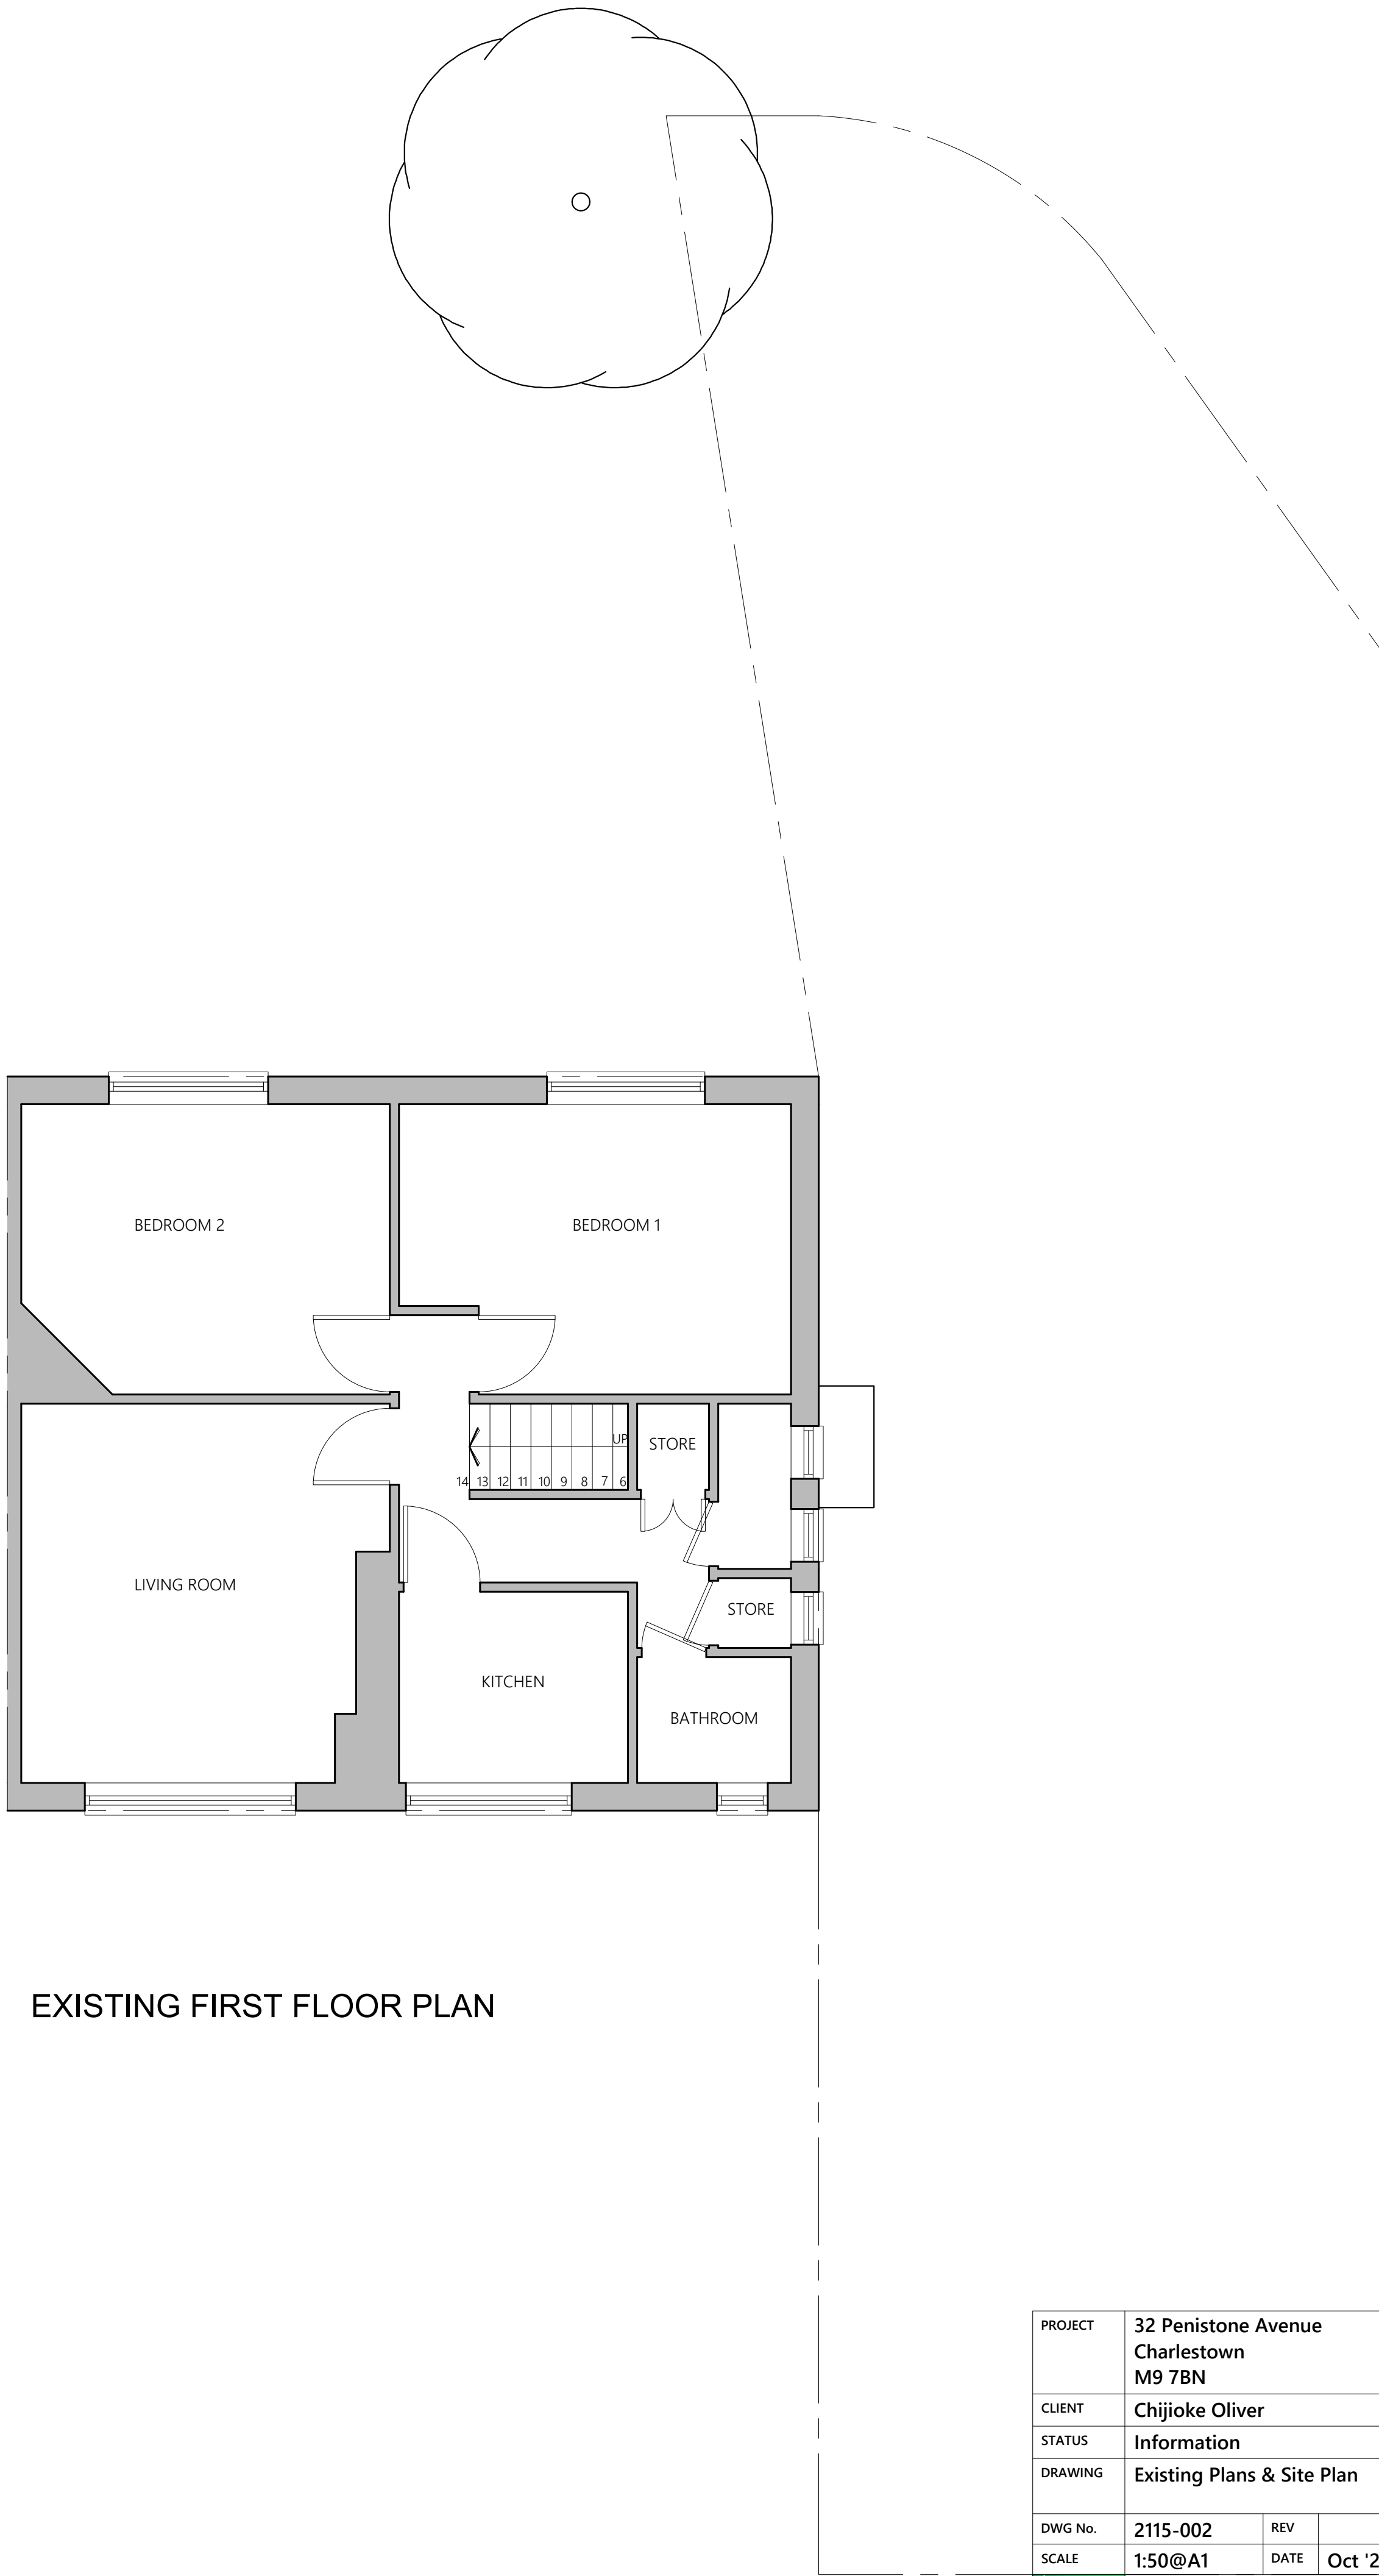

EXISTING FIRST FLOOR PLAN

PROJECT	32 Penistone Avenue Charlestown M9 7BN		
CLIENT	Chijioke Oliver		
STATUS	Information		
DRAWING	Existing Plans & Site Plan		
DWG No.	2115-002	REV	
SCALE	1:50@A1	DATE	Oct '21
AGB CAD SERVICES website: www.agbcad.co.uk email: info@agbcad.co.uk telephone: 07912 090 125 DO NOT SCALE FROM THIS DRAWING			