


Notes :
1. This drawing should not be scaled, figured dimensions only to be taken
2. should any discrepancies be found with this drawing, please inform this office.
3. Copyright of this drawing is owned by JM Architects.
Structural information indicative only. To be confirmed by Structural Engineer.



1 Proposed Site Plan
1 : 20

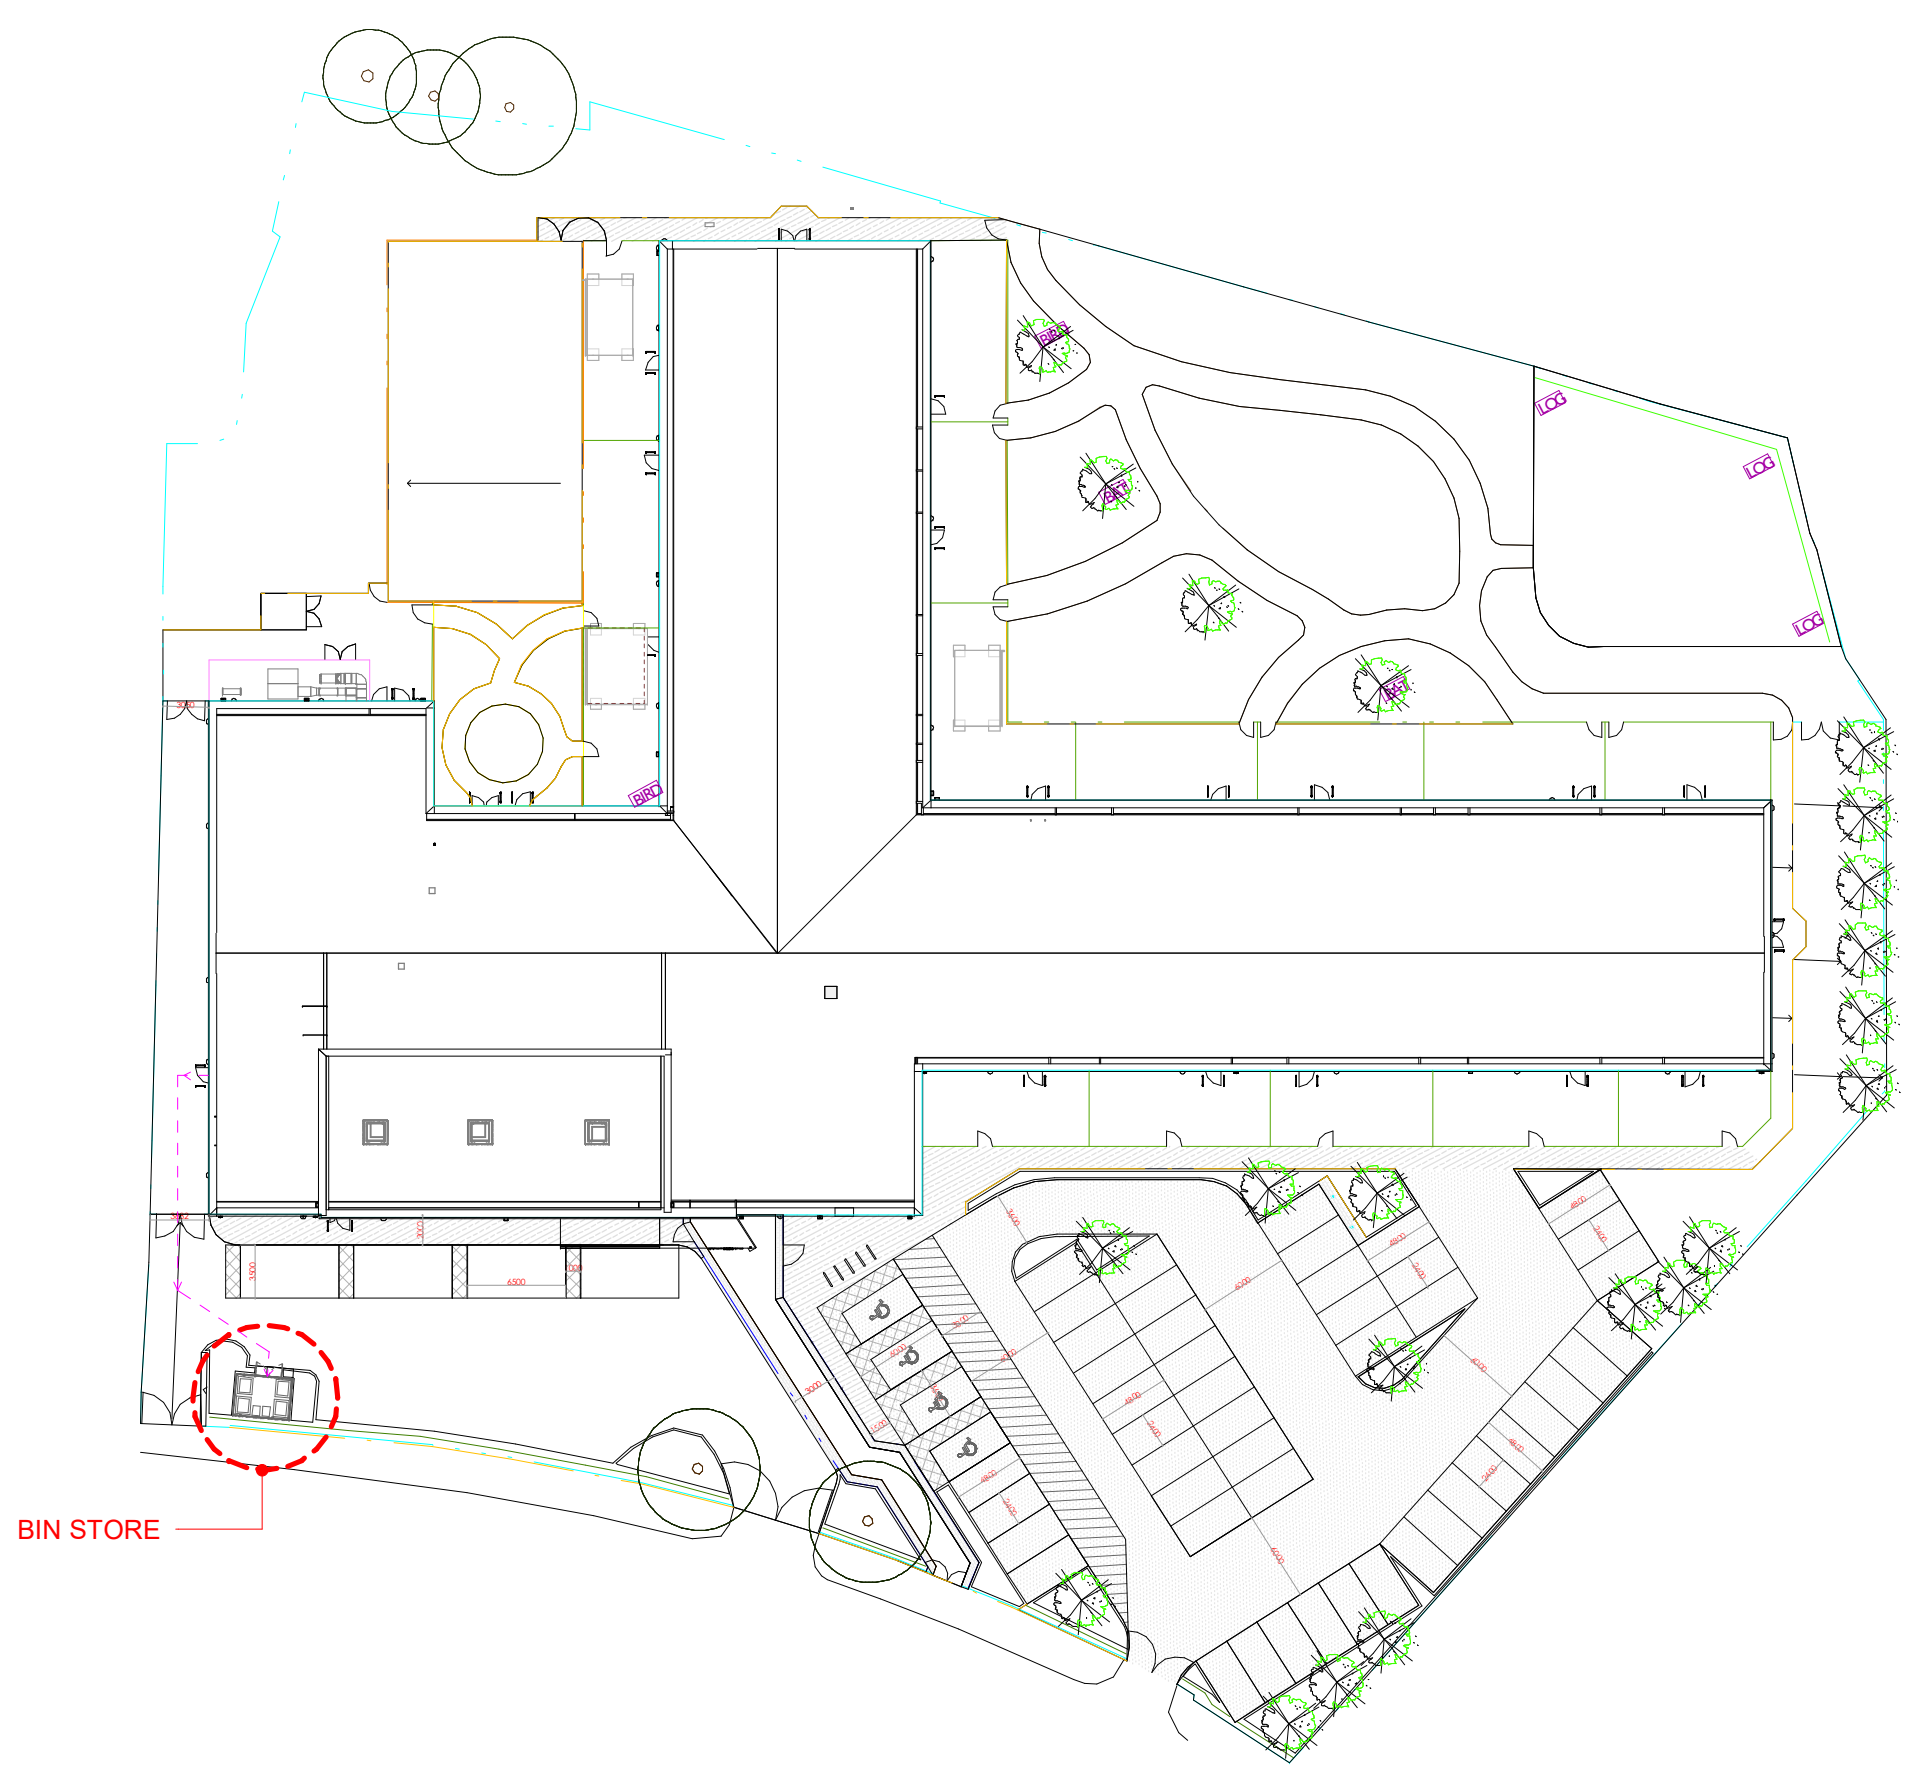

2 Site Plan
1 : 500

- 1 X 1100L EUROBIN GENERAL WASTE
- 1 X 1100L EUROBIN PULPABLE RECYCLING
- 1 X 1100L EUROBIN MIXED RECYCLING
- 1 X 240L WHEELED BIN

C02	Bin store extended to fit food waste bin	07.01.22	NAR	NAR
C01	First Issue	02.09.21	LM	PM
Rev	Description	Date	Drawn By	Check By

Project
Manchester SEND - Prospect House

Title
Bin Store

Client
Interserve Construction Ltd

Purpose :
For Construction

Scale :
As indicated @ A1

Drawing Number
FS0831-JMA-01-ZZ-DR-A-90-0004

3A; 54 Princess Street
Manchester
M1 6HS

T : 0161 2006300

man@jmarchitects.net
jmarchitects.net

Status	Revision
A5	C02