


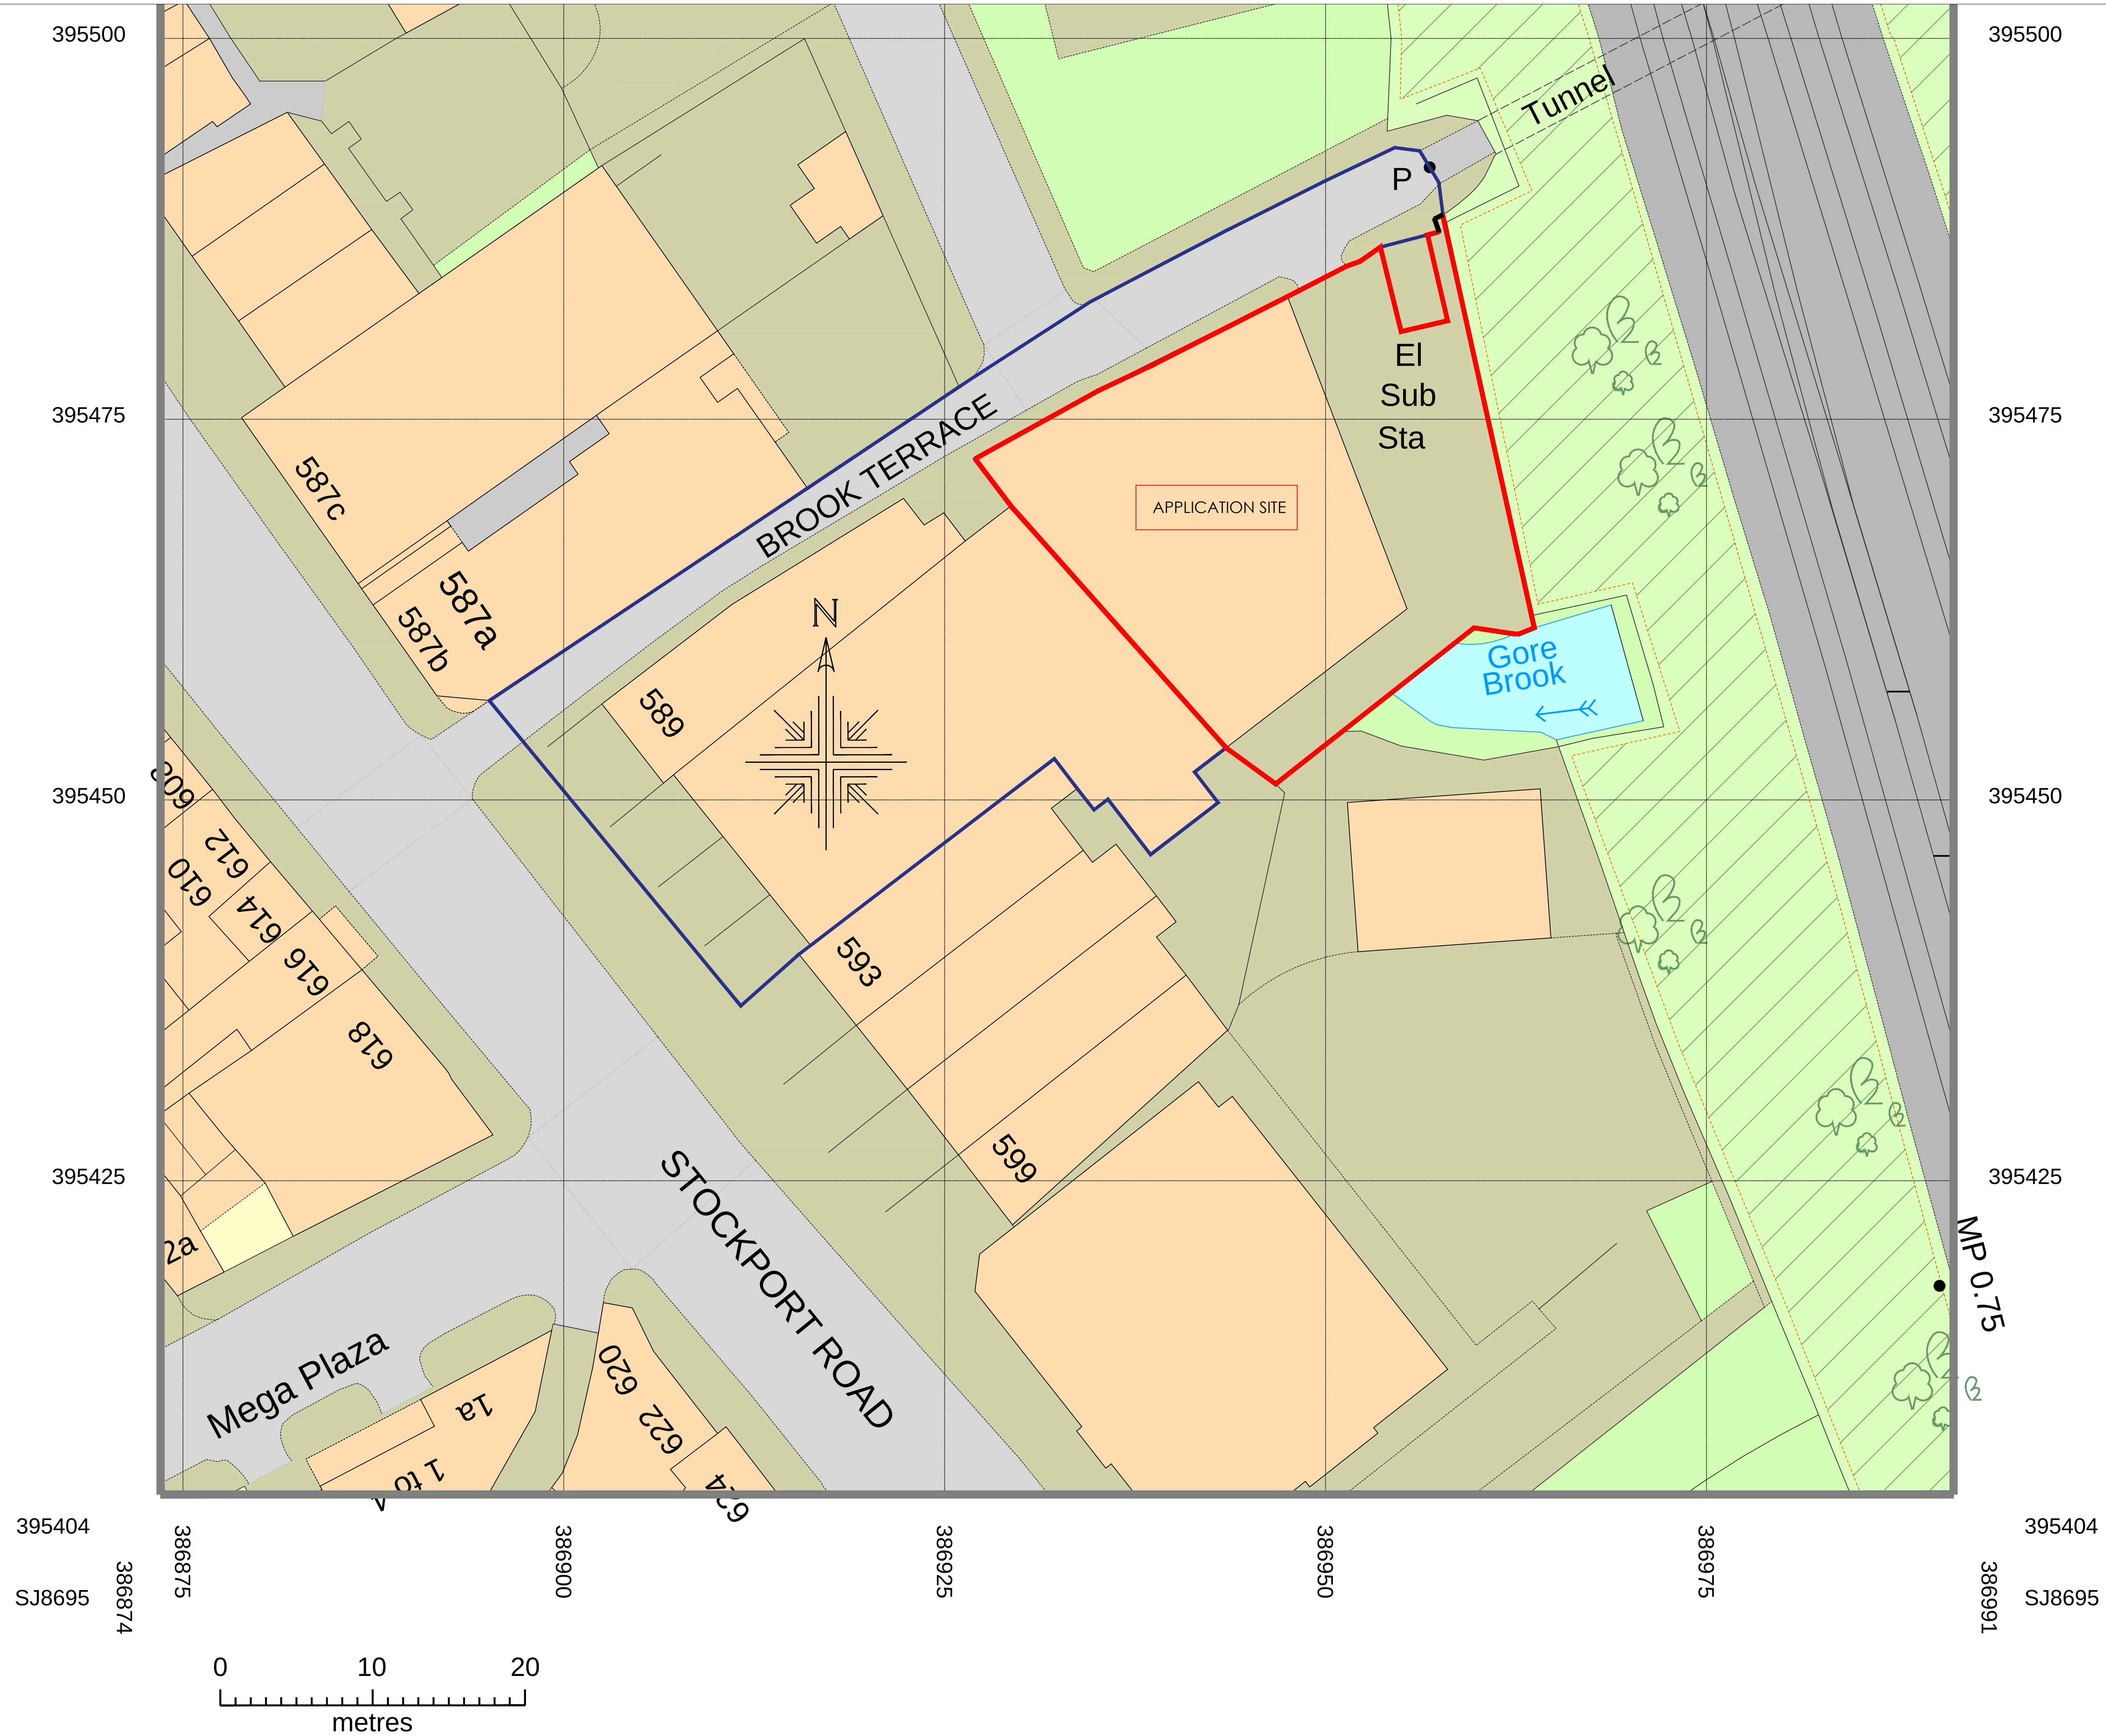

THIS DRAWING IS FOR PLANNING PERMISSION PURPOSES ONLY



This drawing is not intended to show the final internal layouts of the building which will be subject to further instructions, Building Control and Fire Authority approvals.

Drawing Status			
Construction Status			
A.	Site Boundary around Sub Station revised	SRN	27.12.21
Rev.		By	Date

Email srnnicholls@ntlworld.com

591a Stockport Road
Manchester
M33 0RX

le
Change of Use Application
Existing Site Plan

Checked	Drawn By SRN	Scale 1:200 @A1	Date Nov 21
Drawing Number 17/21 EM-100			Rev. A