




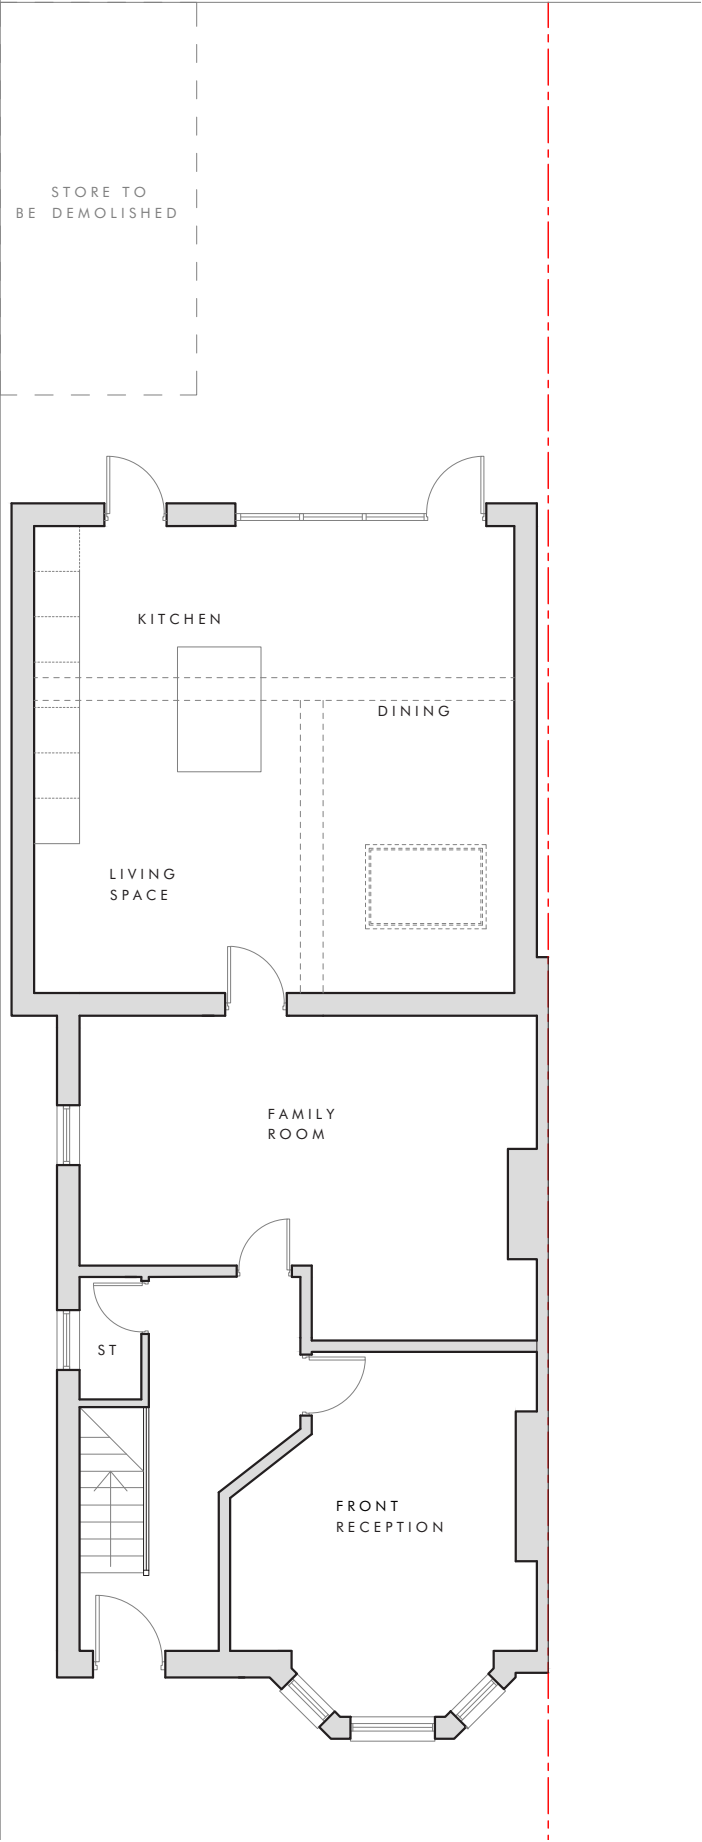

PROPOSED GROUND FLOOR PLAN
1:100 @ A3

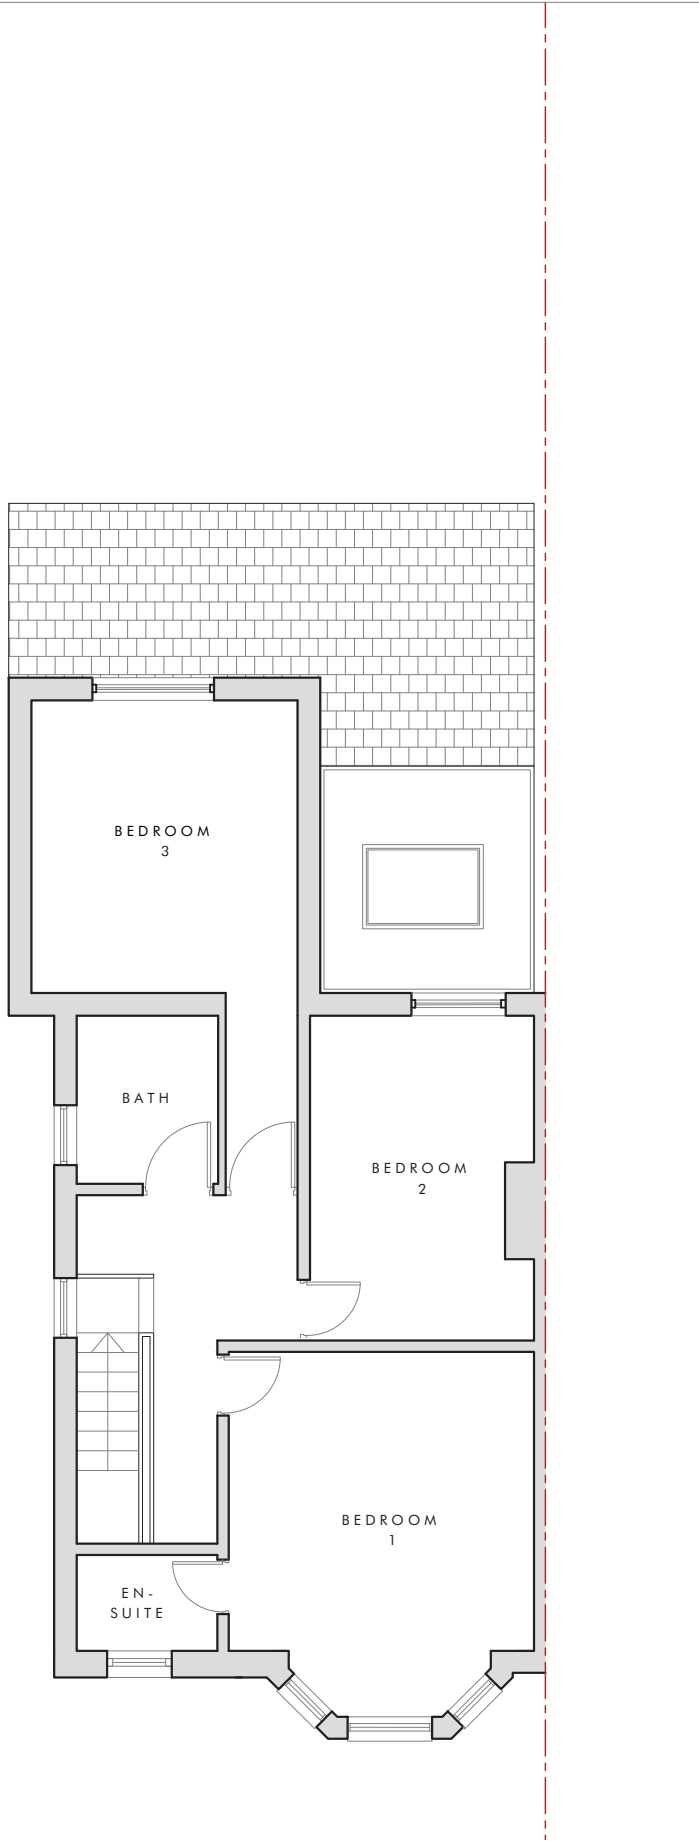

PROPOSED FIRST FLOOR PLAN
1:100 @ A3

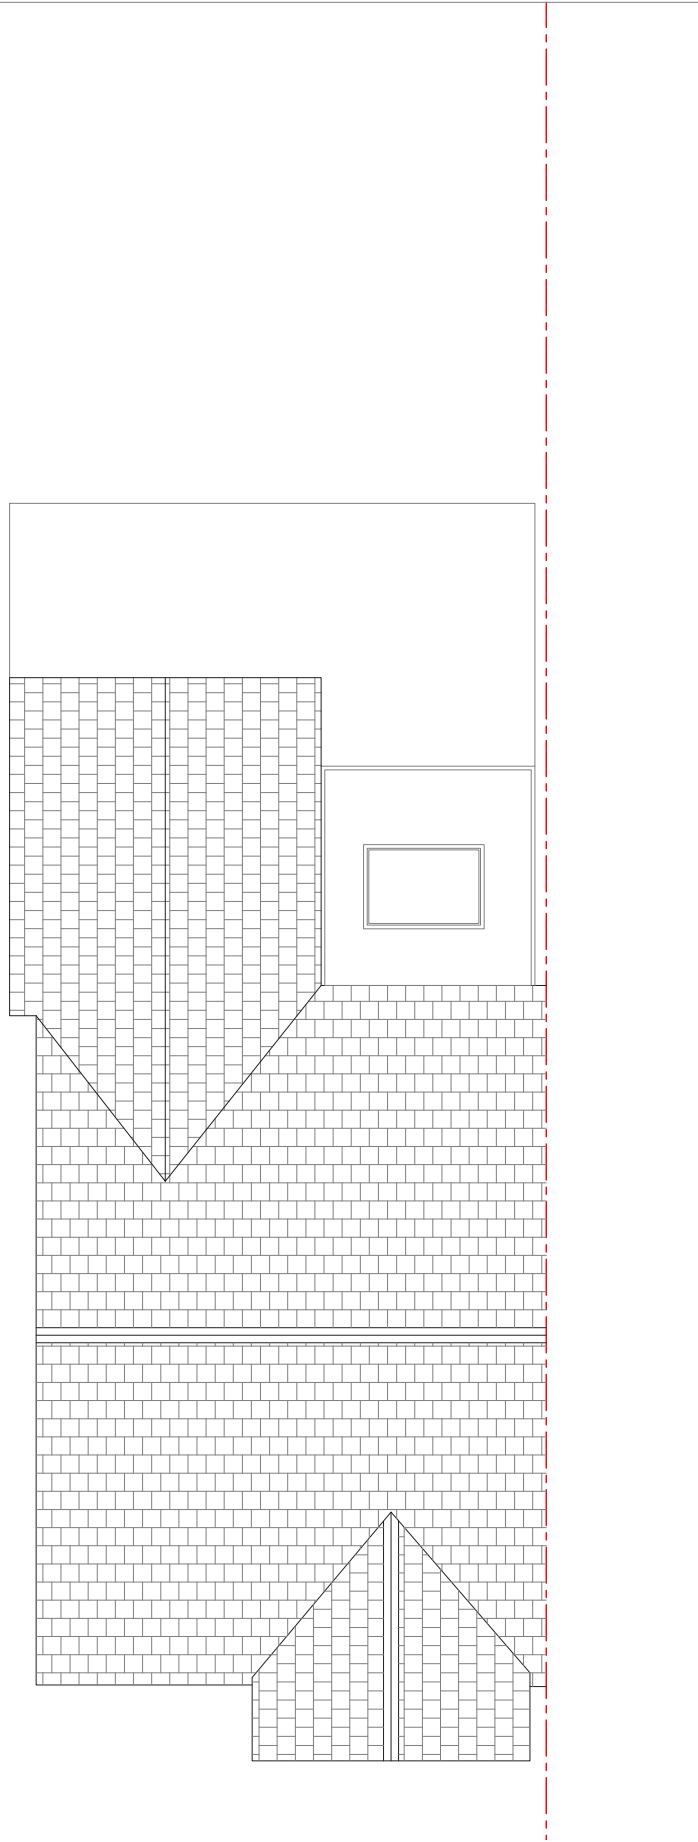


PROPOSED ROOF PLAN
1:100 @ A3

Dimensioning

Figured dimensions only to be taken from these designs and drawings. Work to annotated dimensions only. All dimensions to be checked on site. Architectural designers to be informed immediately of any discrepancies before work proceeds. Drawings are to be read in conjunction with relevant specifications, structural engineers and service engineers' drawings.

Rev	Description	Date
-	Issued to client for comments	12/12/21
A	Submitted for Planning	18/02/22

 

PLANNING



SALEEM
ARCHITECTS

Client
Mr Mushtaq

Project
48 Ash Tree Road
Crumpsall
M8 5AT

Title
Proposed Floor Plans

Scale
1:100 @ A3

Drawing No. :
Sheet 4

Date
Dec 2021