
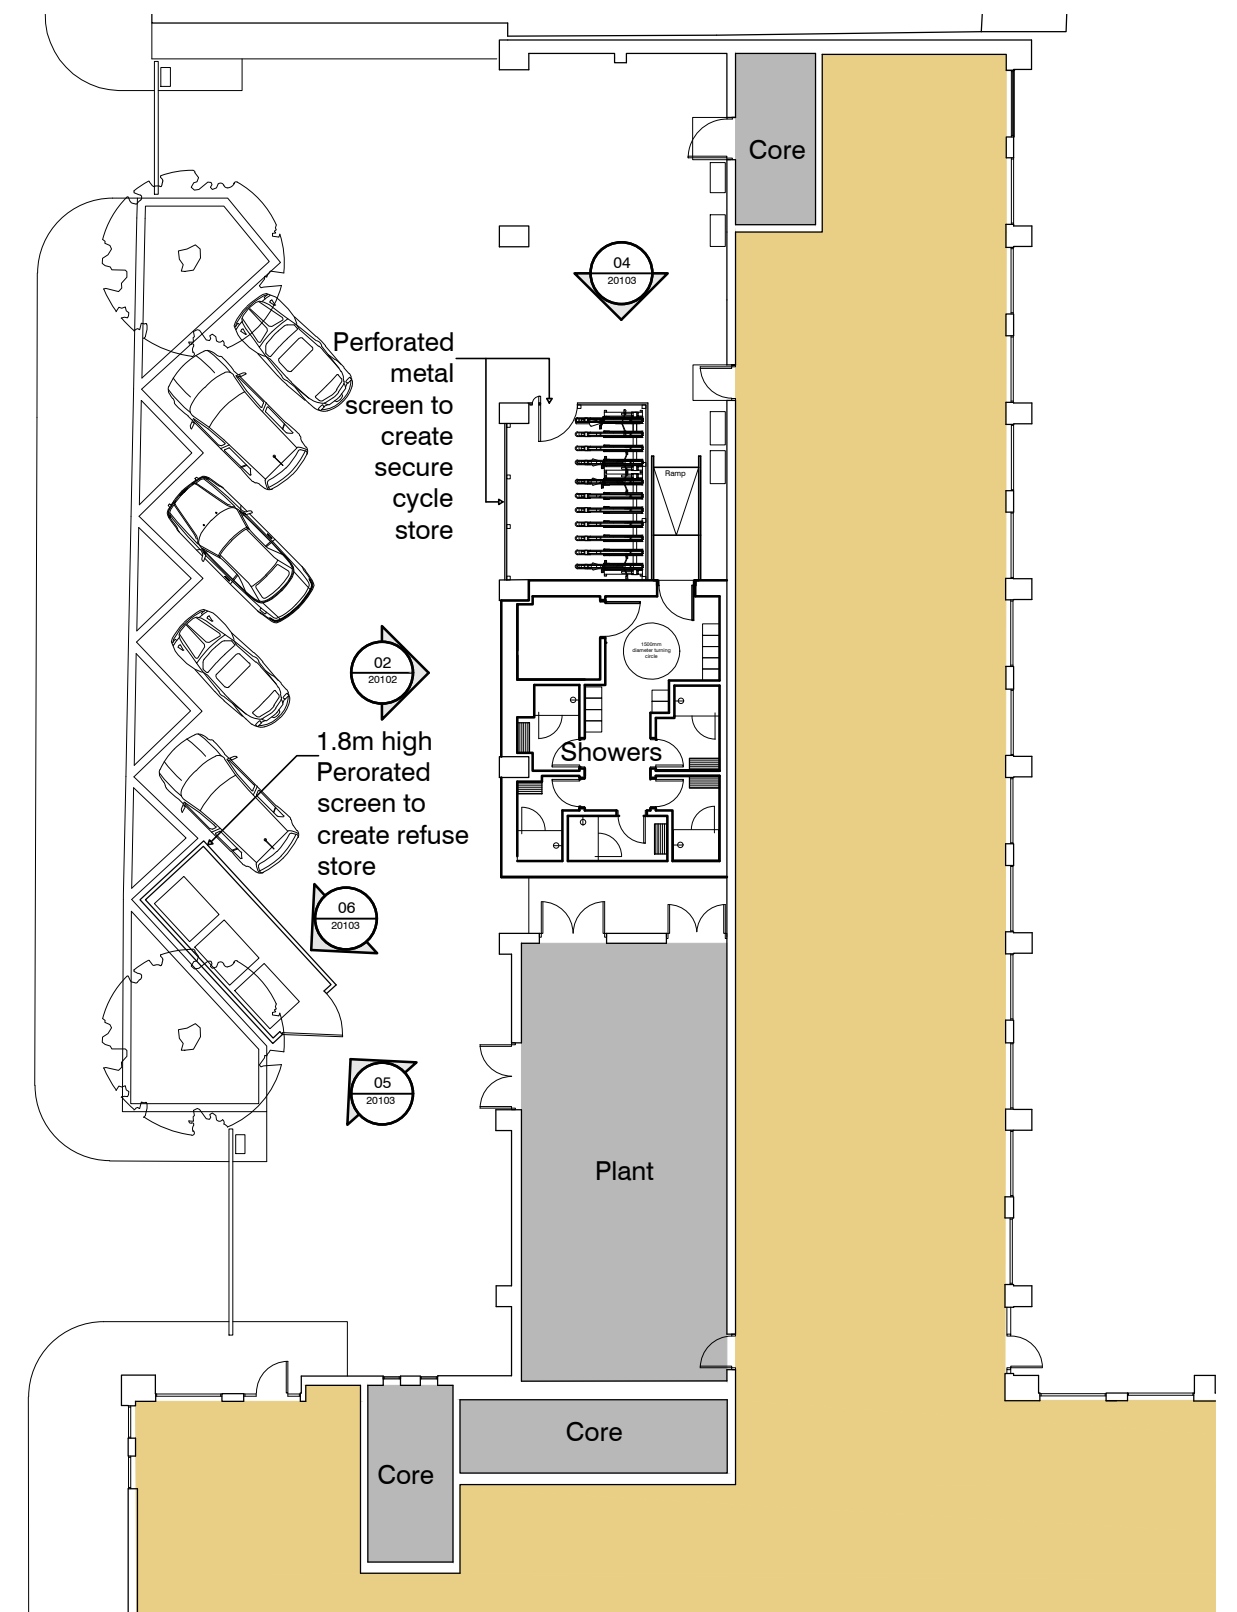


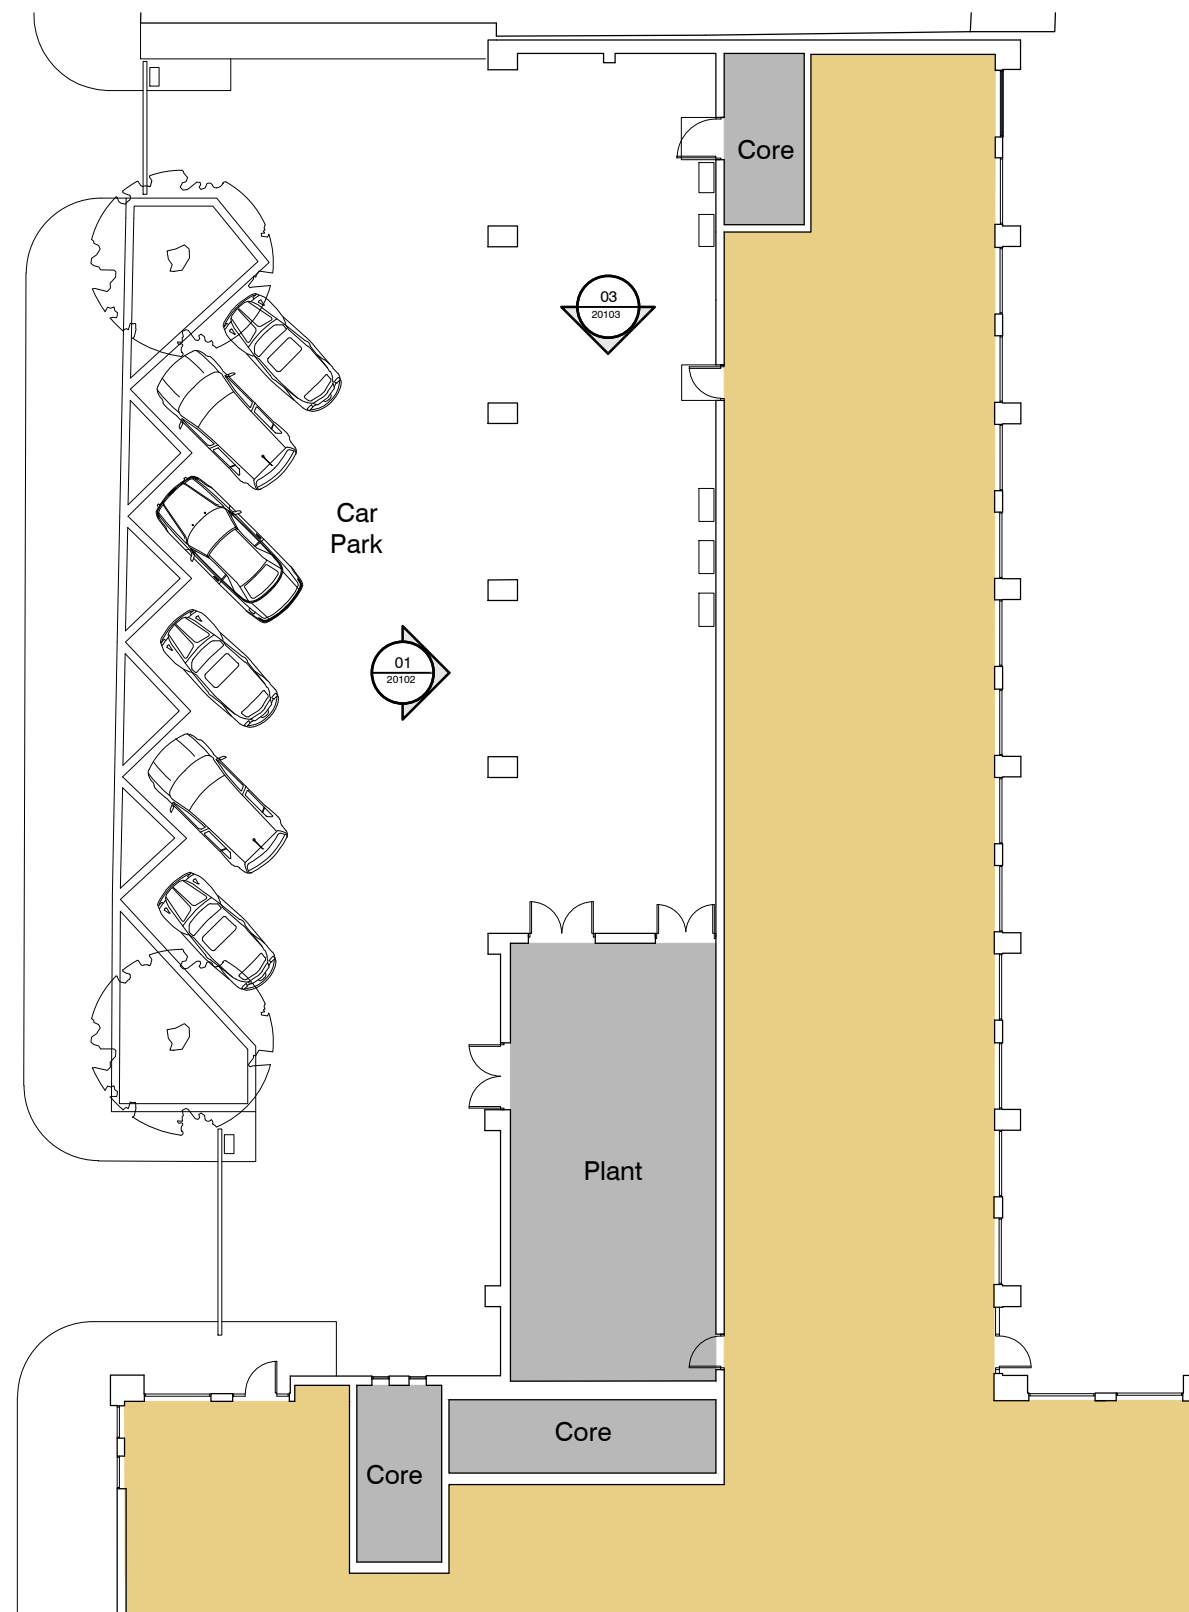

(20) Existing & Proposed Ground Floor Plans

[illegible]

Drawing Notes:

Contractor must verify all dimensions on site before commencing any work or shop drawings. If this drawing exceeds the quantities taken in any way the Architects are to be informed before the work is initiated. Only figured dimensions to be taken from this drawing. Do not scale off this drawing. Drawings based on Ordnance Survey and / or existing record drawings - design and drawing content subject to Site Survey, Structural Survey, Site Investigations, Planning and Statutory Requirements and Approvals. Authorised reproduction from Ordnance Survey Map with permission of the Controller of Her Majesty's Stationery Office. Crown Copyright reserved. Fuse Studios Limited Copyright.

Drawing Number: 21036-BHM-FSL-00-DR-20101		Revision: /	
Scale:	1:200	Original Issue Date:	21.12.21
Original Drawn By:	DEH	Job Number:	21 036
Project Name: Boulton House, Manchester			
Drawing Title: Existing & Proposed Ground Floor Plans			
6th Floor 114 Wellington Street Leeds LS1 1BA Tel +44 (0)113 860 0770 www.fuse-studio.co.uk			

fuse.