

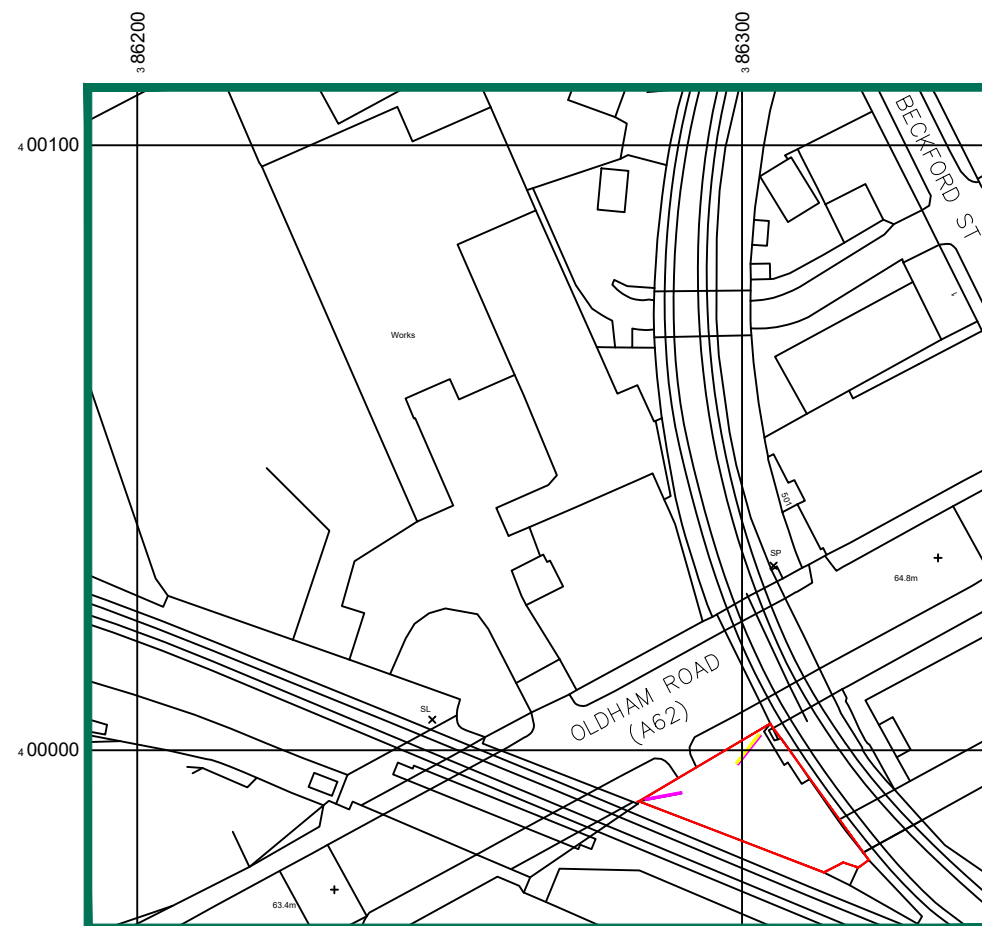


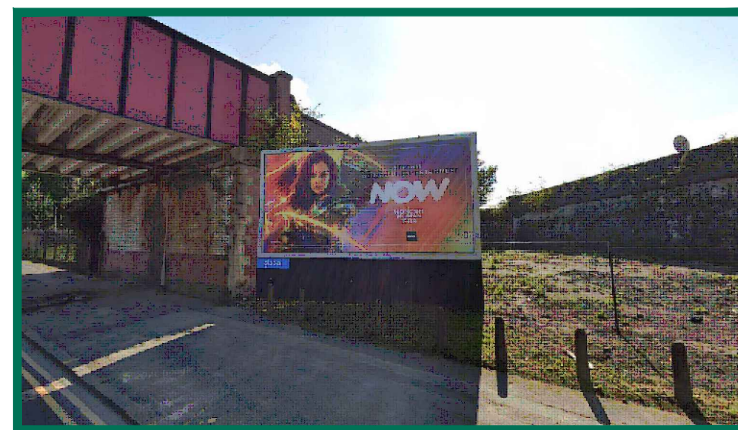


LOCATION PLAN

 


SITE PHOTOGRAPH

STREETVIEW LINK – <https://goo.gl/maps/gLzReRhZL2hfr8CJA>

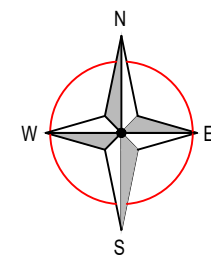


EXISTING/PROPOSED SIGN LOCATION

EXISTING SIGN TO BE REMOVED AS PART OF APPLICATION

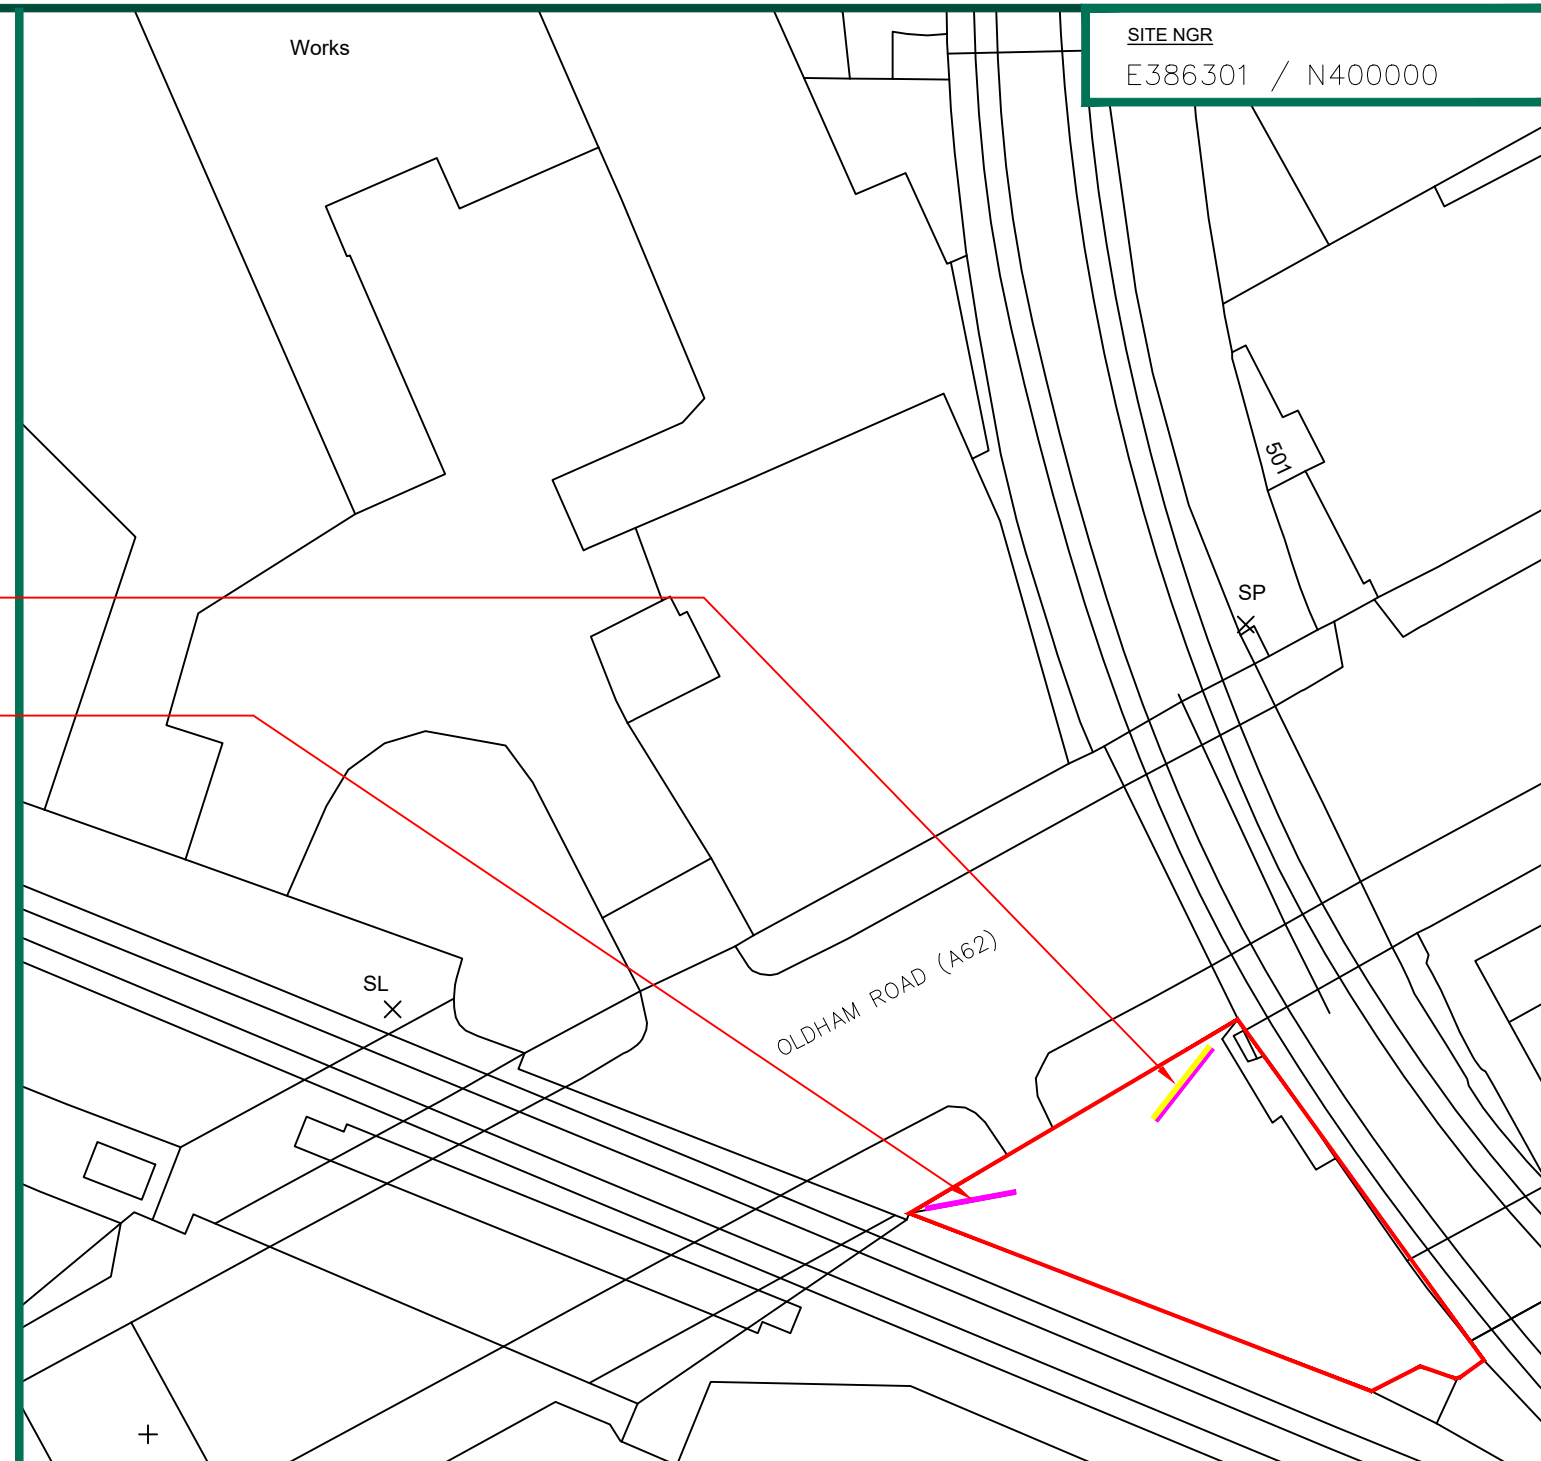

SITE PLAN

 

- SITE DEMISE LINE
- EXISTING 48-SHEET ADVERTISING HOARDING
- UPGRADE OF 1No. 48-SHEET ADVERTISING HOARDING TO DIGITAL LED DISPLAY



CLIENT




ADDRESS
SIGNAGE REPLACEMENT AT 704 OLDHAM ROAD,
MANCHESTER, DEAN LANE, M40 2AA

TITLE
SITE LOCATION PLAN


DRAWING NUMBER
YZ020301179001_001_A

A	FIRST ISSUE	GKD	25.01.22	DCC
REV	DESCRIPTION	BY	DATE	CHKD
SCALE	DRAWN	CHECKED	APPROVED	
AS SHOWN	GKD	DCC	PC	
	DATE	DATE	DATE	
	25.01.22	25.01.22	25.01.22	

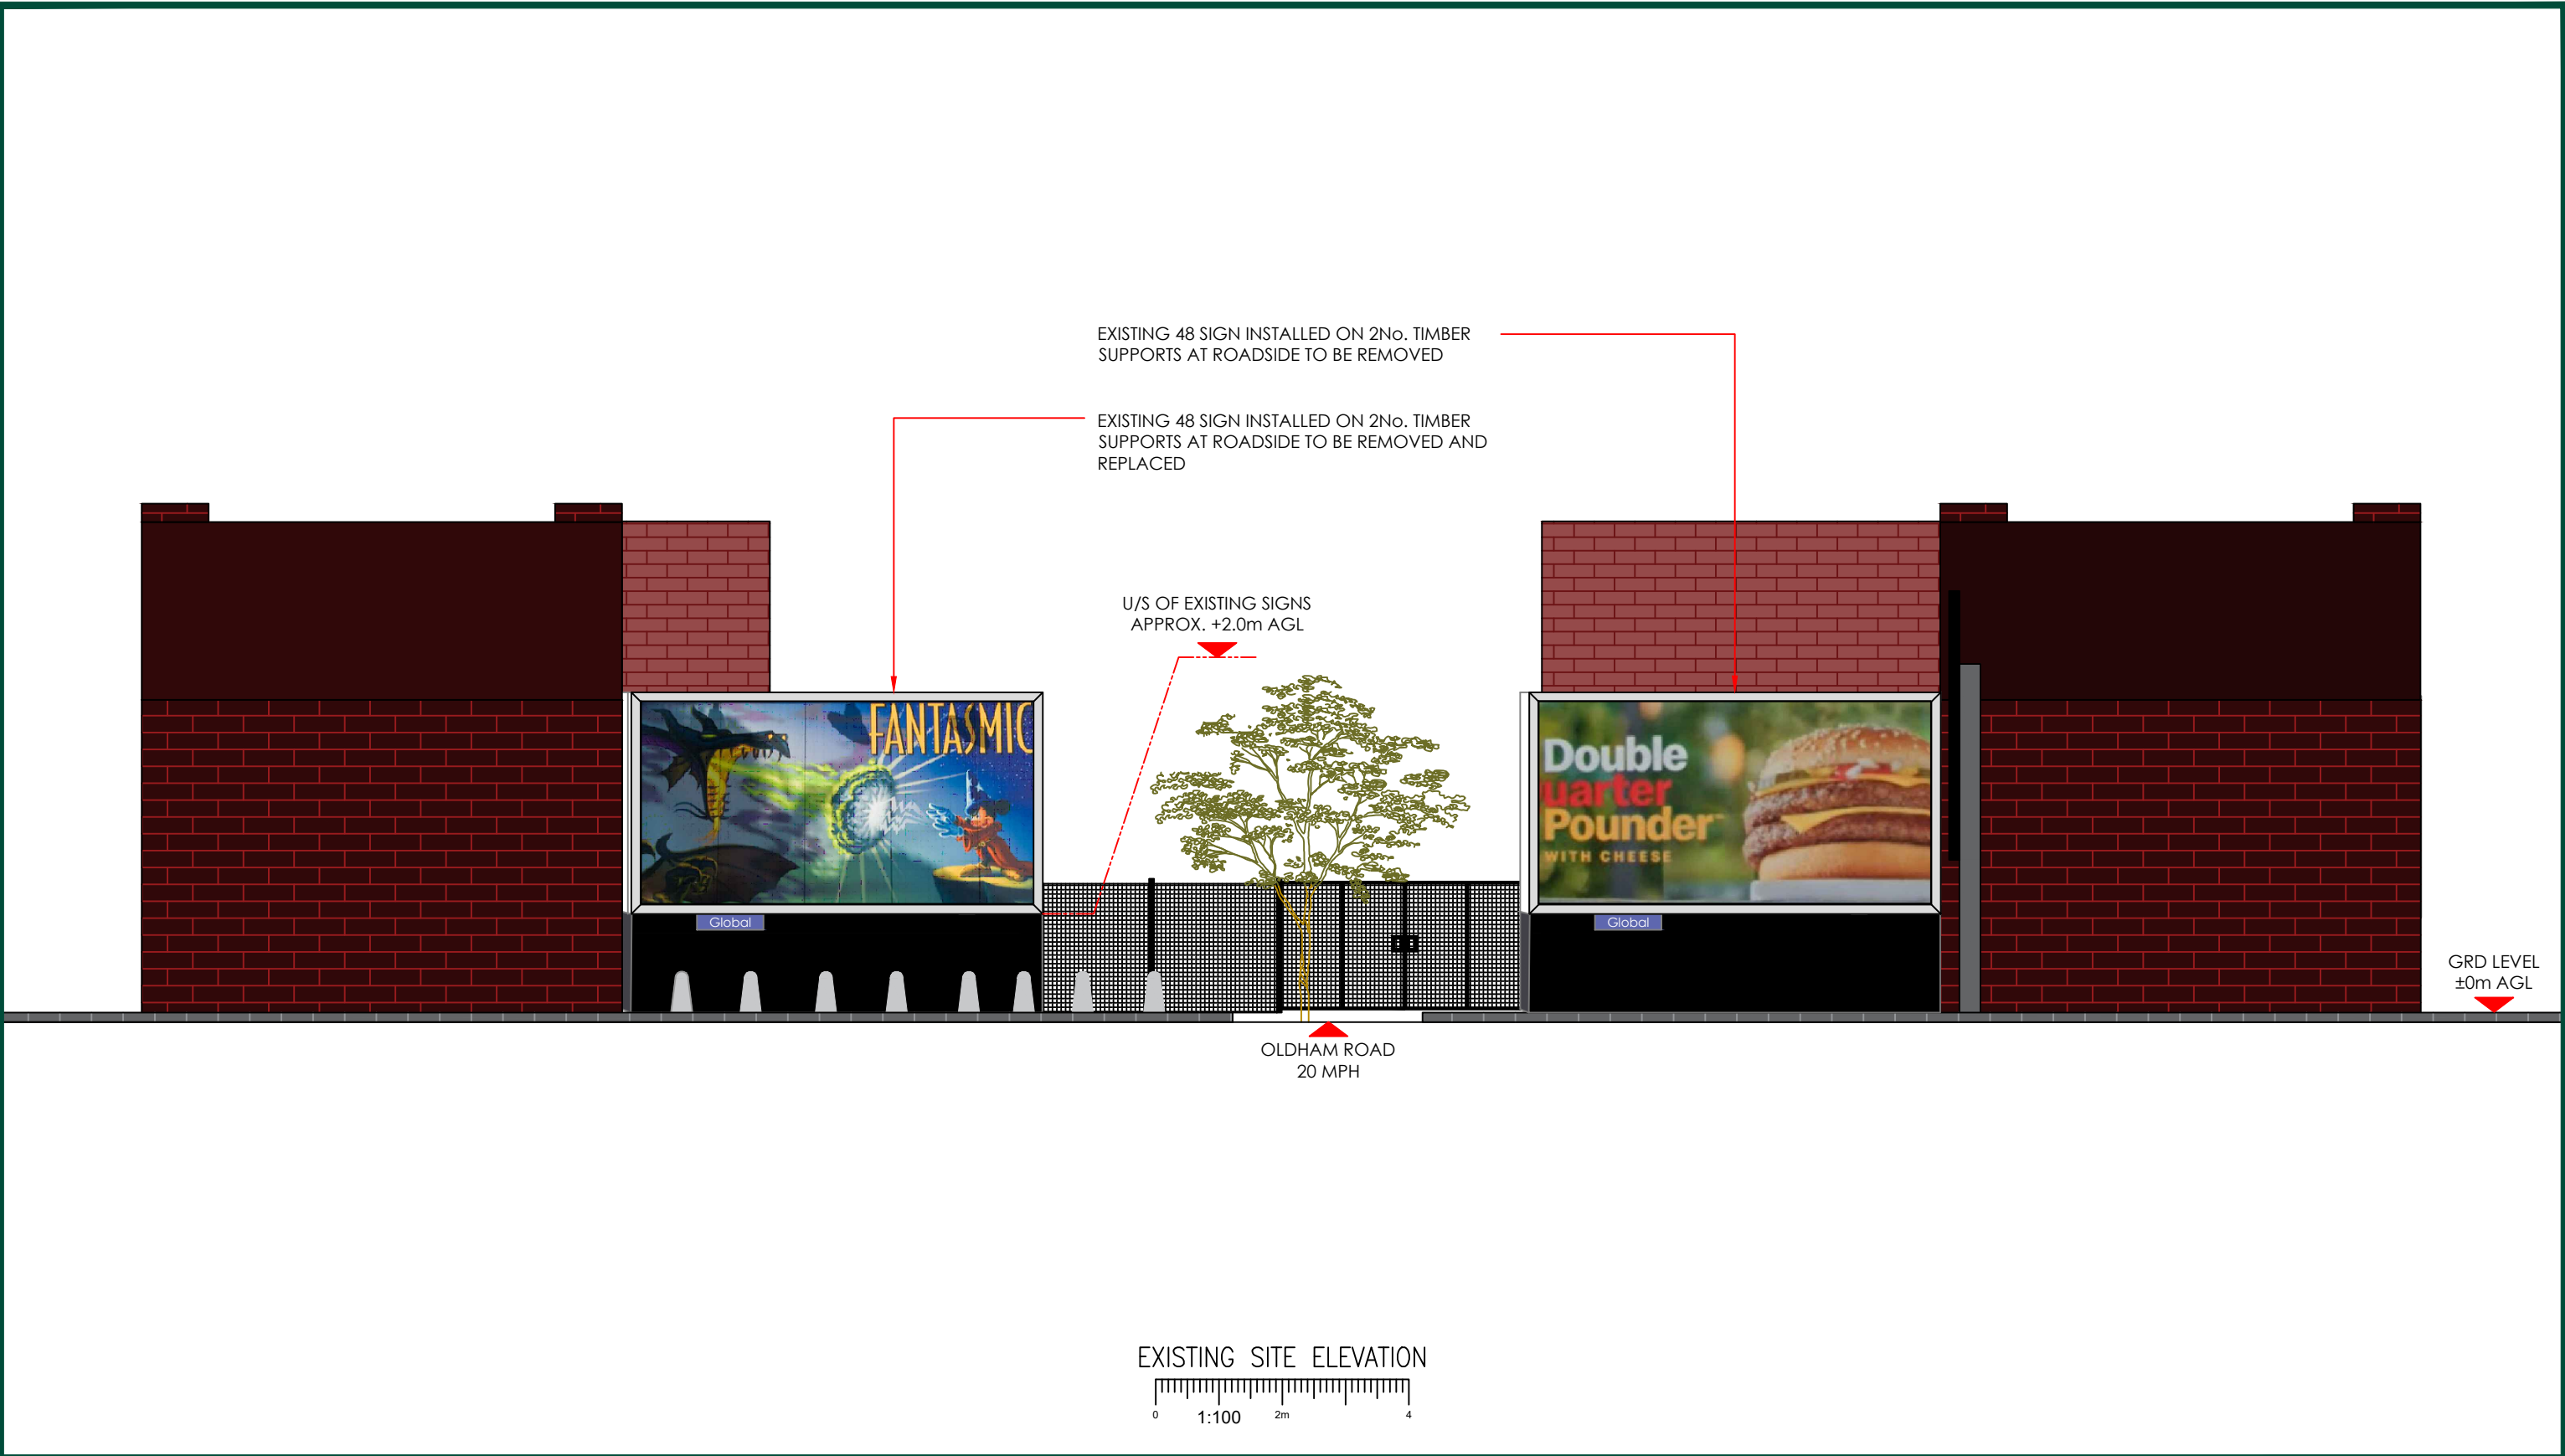


		CLIENT								ADDRESS SIGNAGE REPLACEMENT AT 704 OLDHAM ROAD, MANCHESTER, DEAN LANE, M40 2AA				
						A		FIRST ISSUE		GKD	25.01.22	DCC	TITLE EXISTING SITE ELEVATION	
						REV		DESCRIPTION		BY	DATE	CHKD		
						SCALE 1:100		DRAWN GKD DATE 25.01.22		CHECKED DCC DATE 25.01.22		APPROVED PC DATE 25.01.22		DRAWING NUMBER YZ020301179001_002_A


DESKTOP SURVEY CAVEAT
SITE INFORMATION HAS BEEN DERIVED FROM 3rd PARTY SOURCES
AS NECESSARY, ALTHOUGH BEST EFFORTS HAVE BEEN MADE TO
ENSURE THE DRAWING REPRESENT THE SITE FROM INFORMATION
AVAILABLE IT MUST BE UNDERSTOOD THAT THE FINAL SETTING OUT
ON SITE MAY VARY

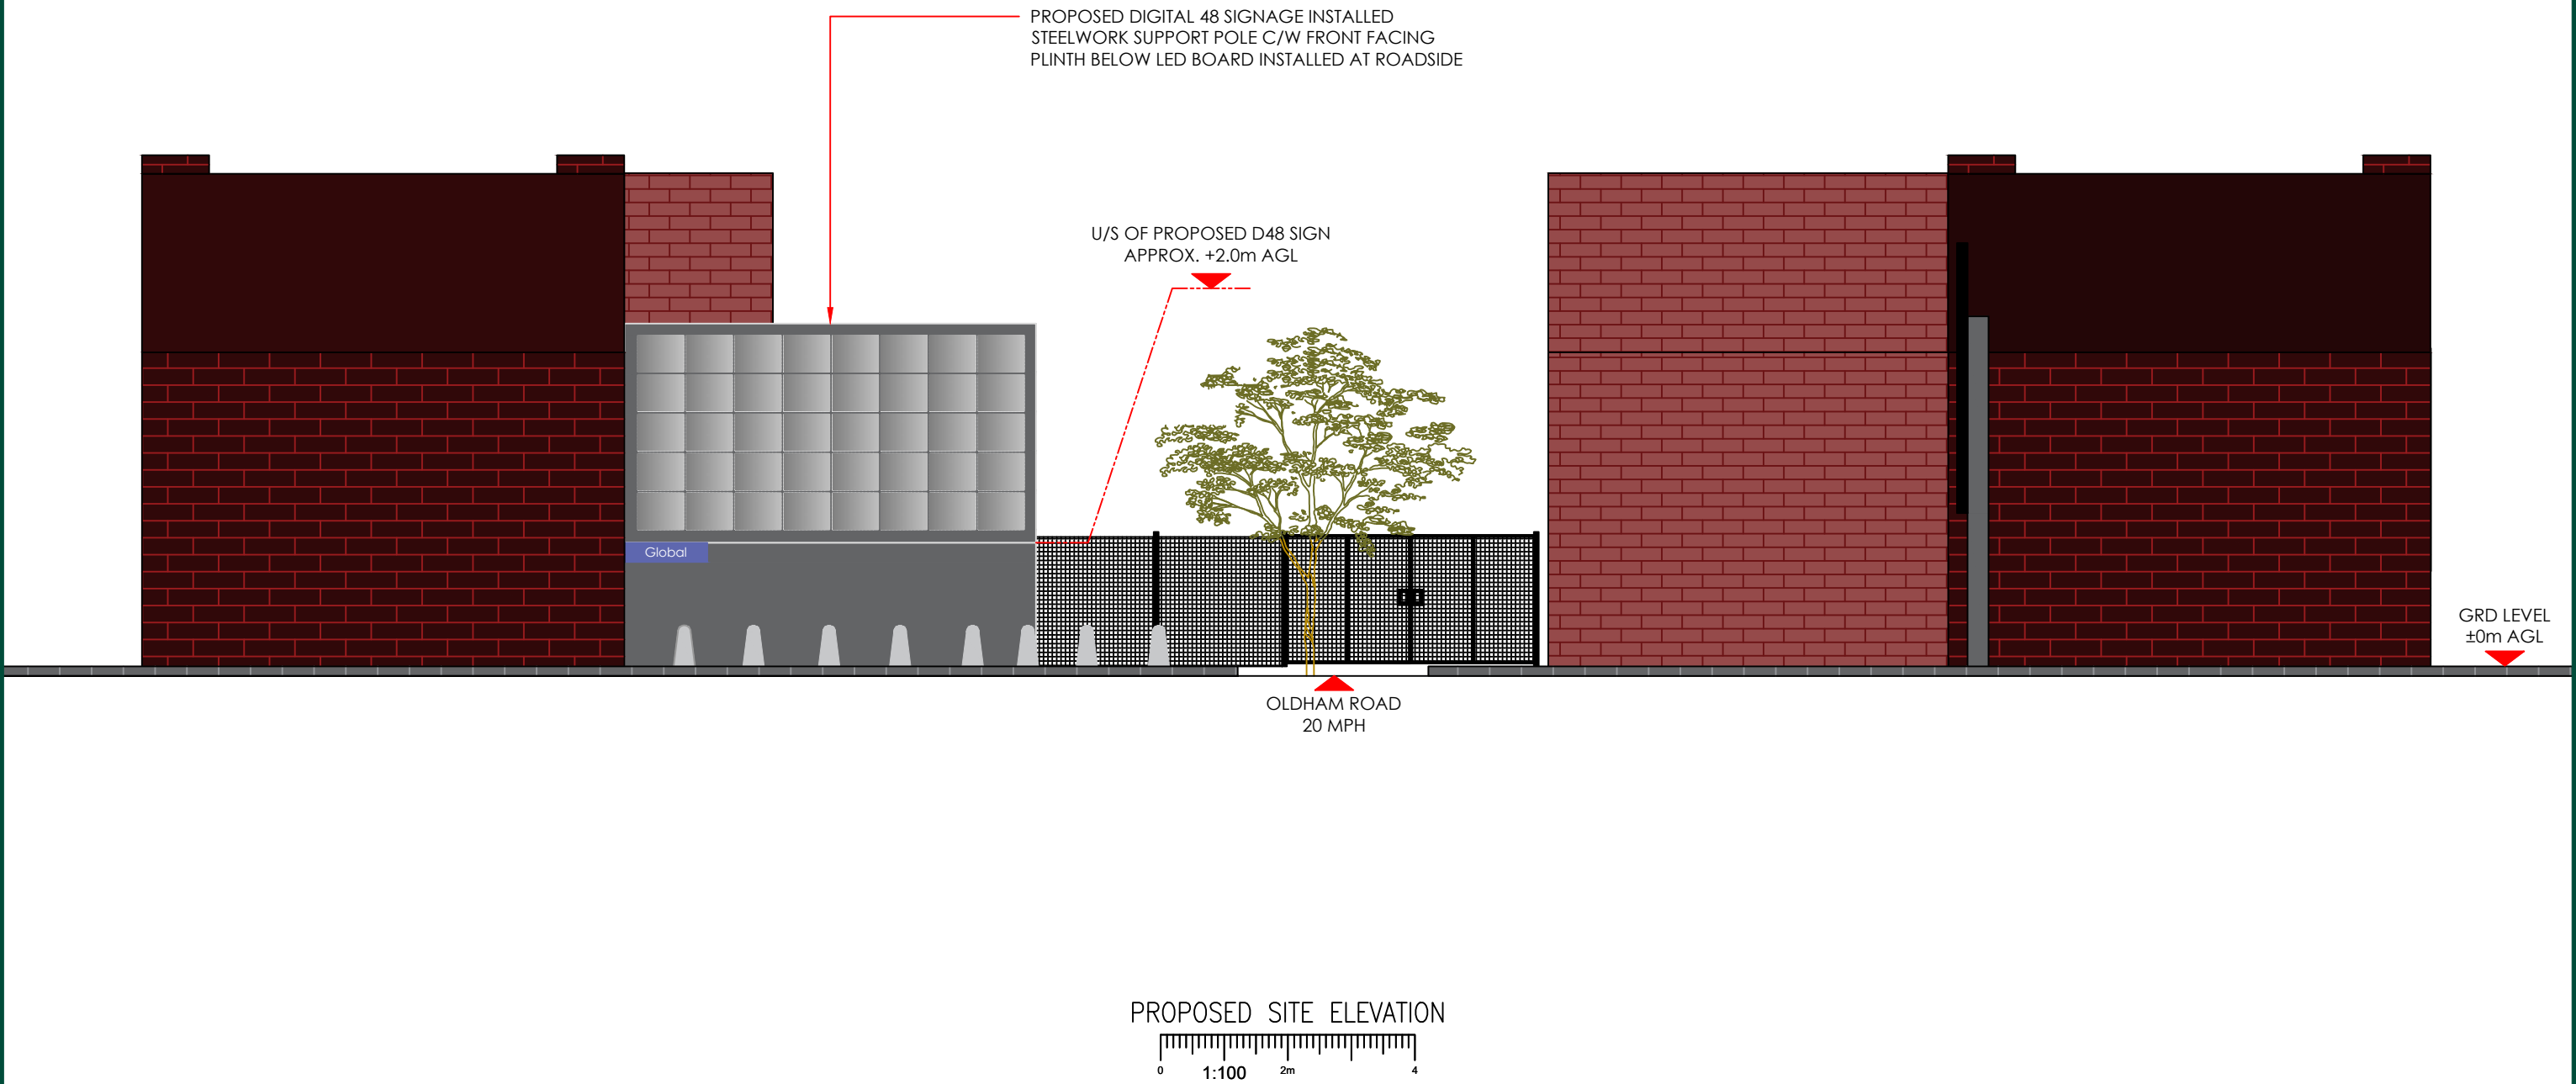


		CLIENT								ADDRESS SIGNAGE REPLACEMENT AT 704 OLDHAM ROAD, MANCHESTER, DEAN LANE, M40 2AA					
						A		FIRST ISSUE		GKD 25.01.22 DCC		TITLE PROPOSED SITE ELEVATION			
						REV		DESCRIPTION		BY DATE CHKD					
						SCALE 1:100		DRAWN GKD DATE 25.01.22		CHECKED DCC DATE 25.01.22		APPROVED PC DATE 25.01.22		DRAWING NUMBER YZ020301179001_003_A	

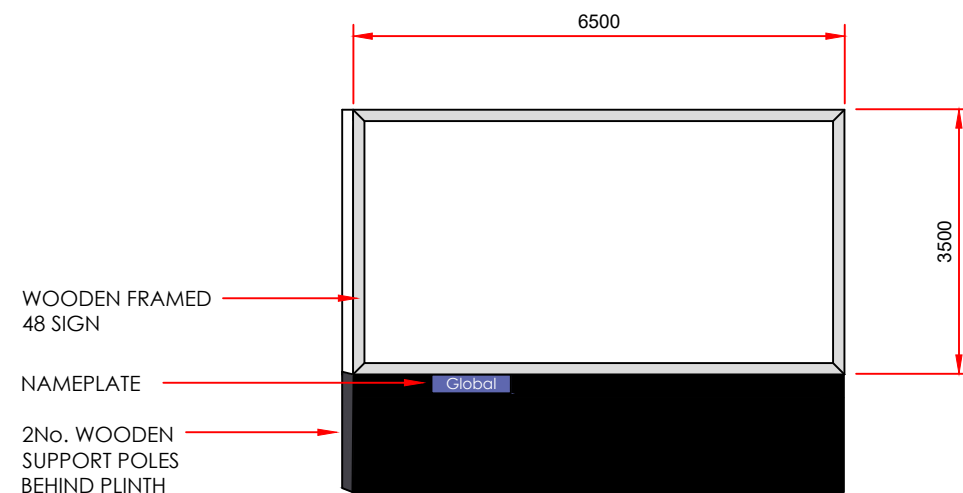

ELEVATION


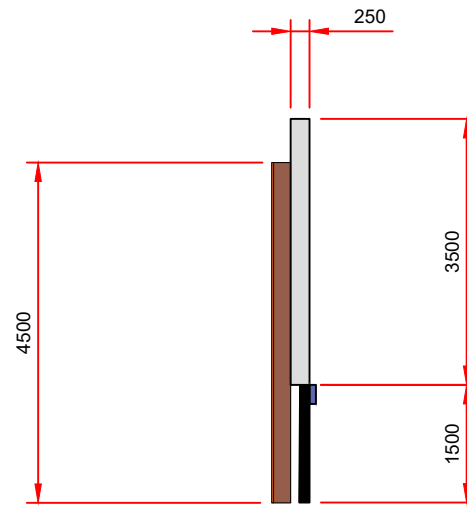


SECTION A-A

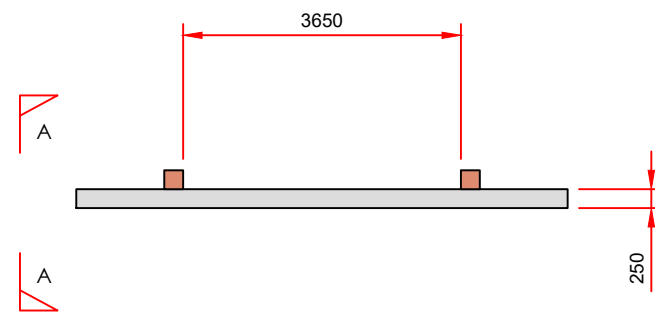


SHEET PANEL PLAN


EXISTING SPECIFICATION – 48 SHEET PANEL

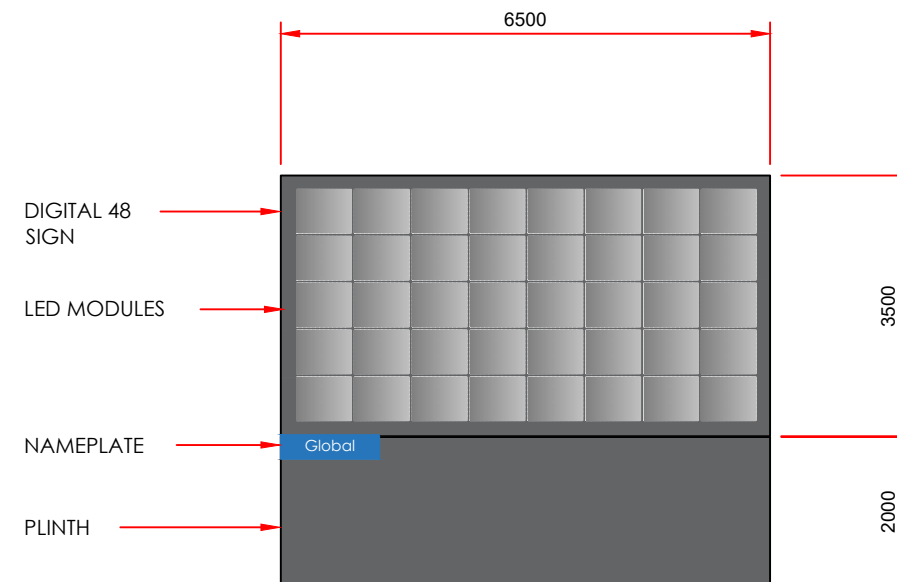 

ELEVATION

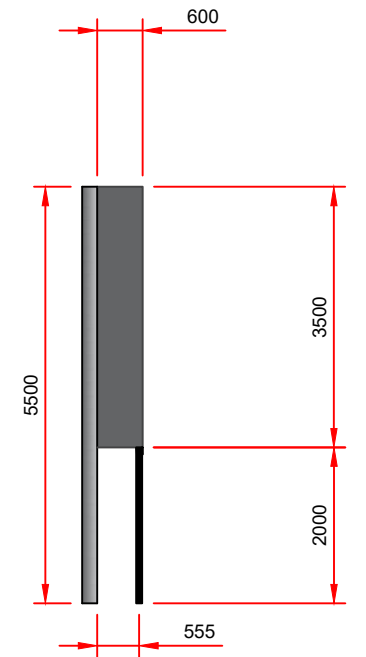


SECTION A-A

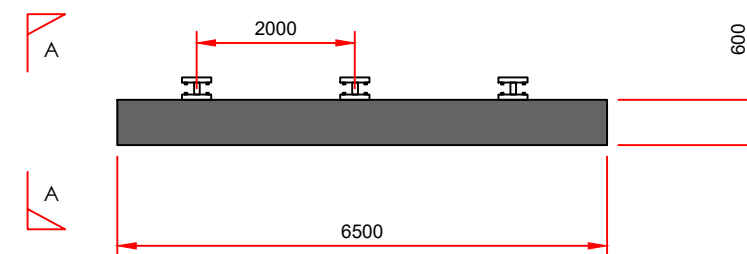

SHEET PANEL PLAN

PROPOSED SPECIFICATION – DIGITAL 48 SHEET PANEL

 

CLIENT



A	FIRST ISSUE	GKD	25.01.22	DCC
REV	DESCRIPTION	BY	DATE	CHKD
SCALE	DRAWN	CHECKED	APPROVED	
1:100	GKD	DCC	PC	
	DATE	DATE	DATE	
	25.01.22	25.01.22	25.01.22	

ADDRESS

SIGNAGE REPLACEMENT AT 704 OLDHAM ROAD,
MANCHESTER, DEAN LANE, M40 2AA


TITLE

EXISTING & PROPOSED SIGN SPECIFICATION

DRAWING NUMBER

YZ020301179001_004_A

EXISTING 48 SIGN INSTALLED ON 2No. TIMBER SUPPORTS AT
ROADSIDE TO BE REMOVED AS PART OF APPLICATION

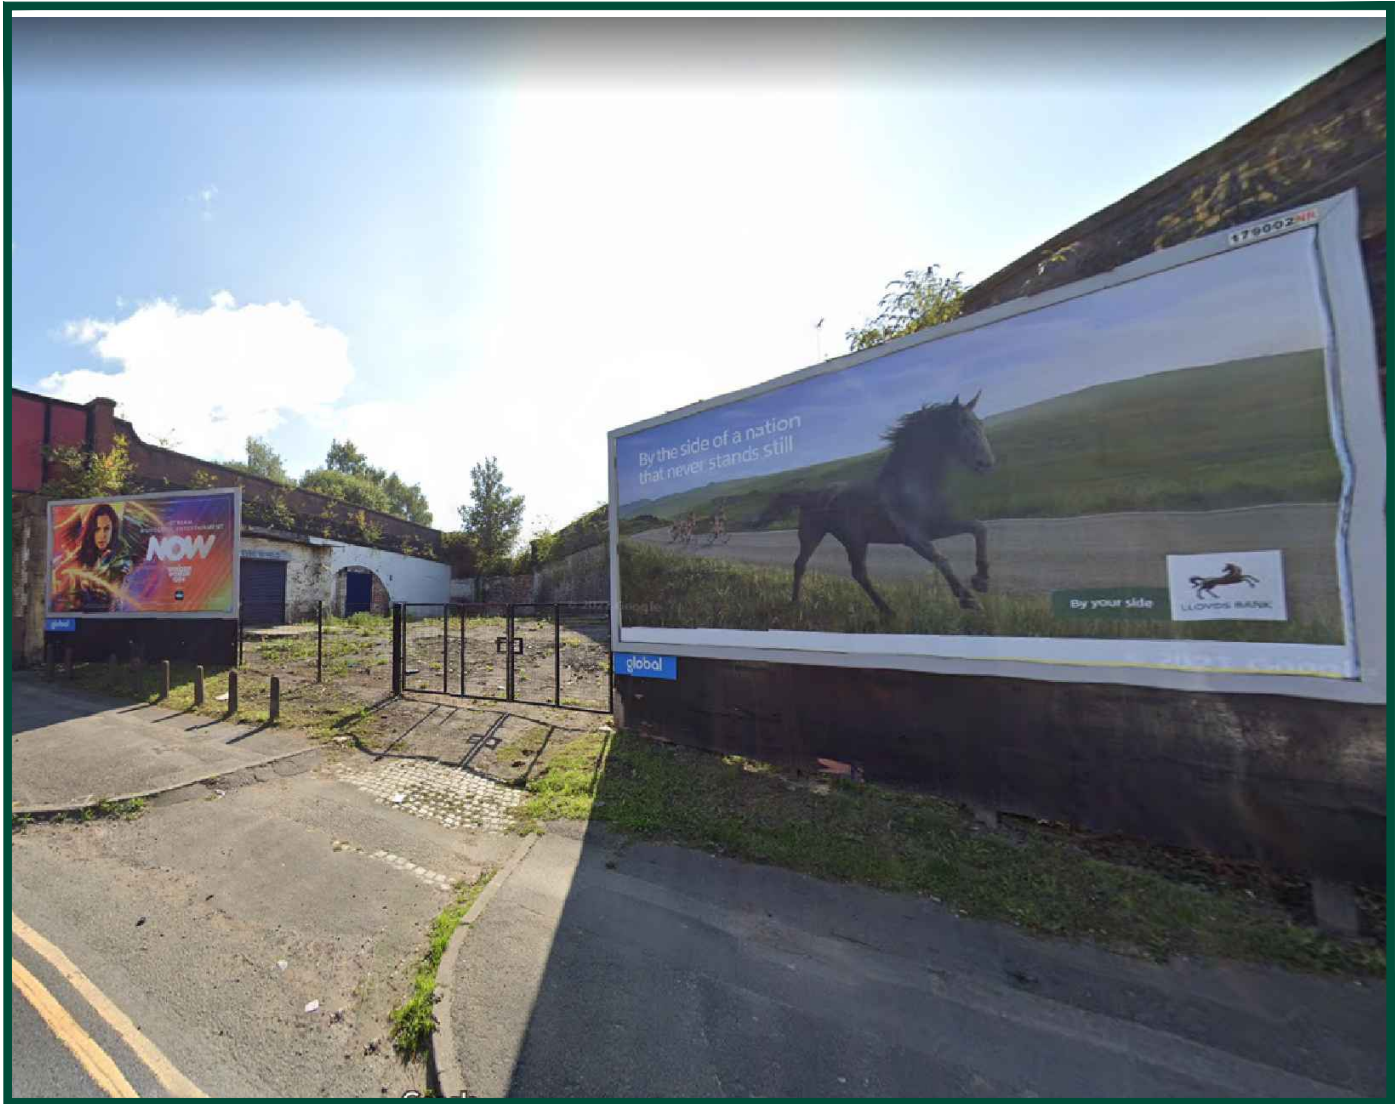

EXISTING SITE VIEW



PROPOSED SITE VIEW

		CLIENT								ADDRESS SIGNAGE REPLACEMENT AT 704 OLDHAM ROAD, MANCHESTER, DEAN LANE, M40 2AA					
						A		FIRST ISSUE		GKD	25.01.22	DCC	TITLE PHOTO MONTAGE		
						REV		DESCRIPTION		BY	DATE	CHKD			
						SCALE		DRAWN		CHECKED		APPROVED		DRAWING NUMBER	
						N.T.S		GKD		DCC		PC		YZ020301179001_005_A	
								DATE		DATE		DATE			
								25.01.22		25.01.22		25.01.22			