


Existing Site Plan
1:200 Scale

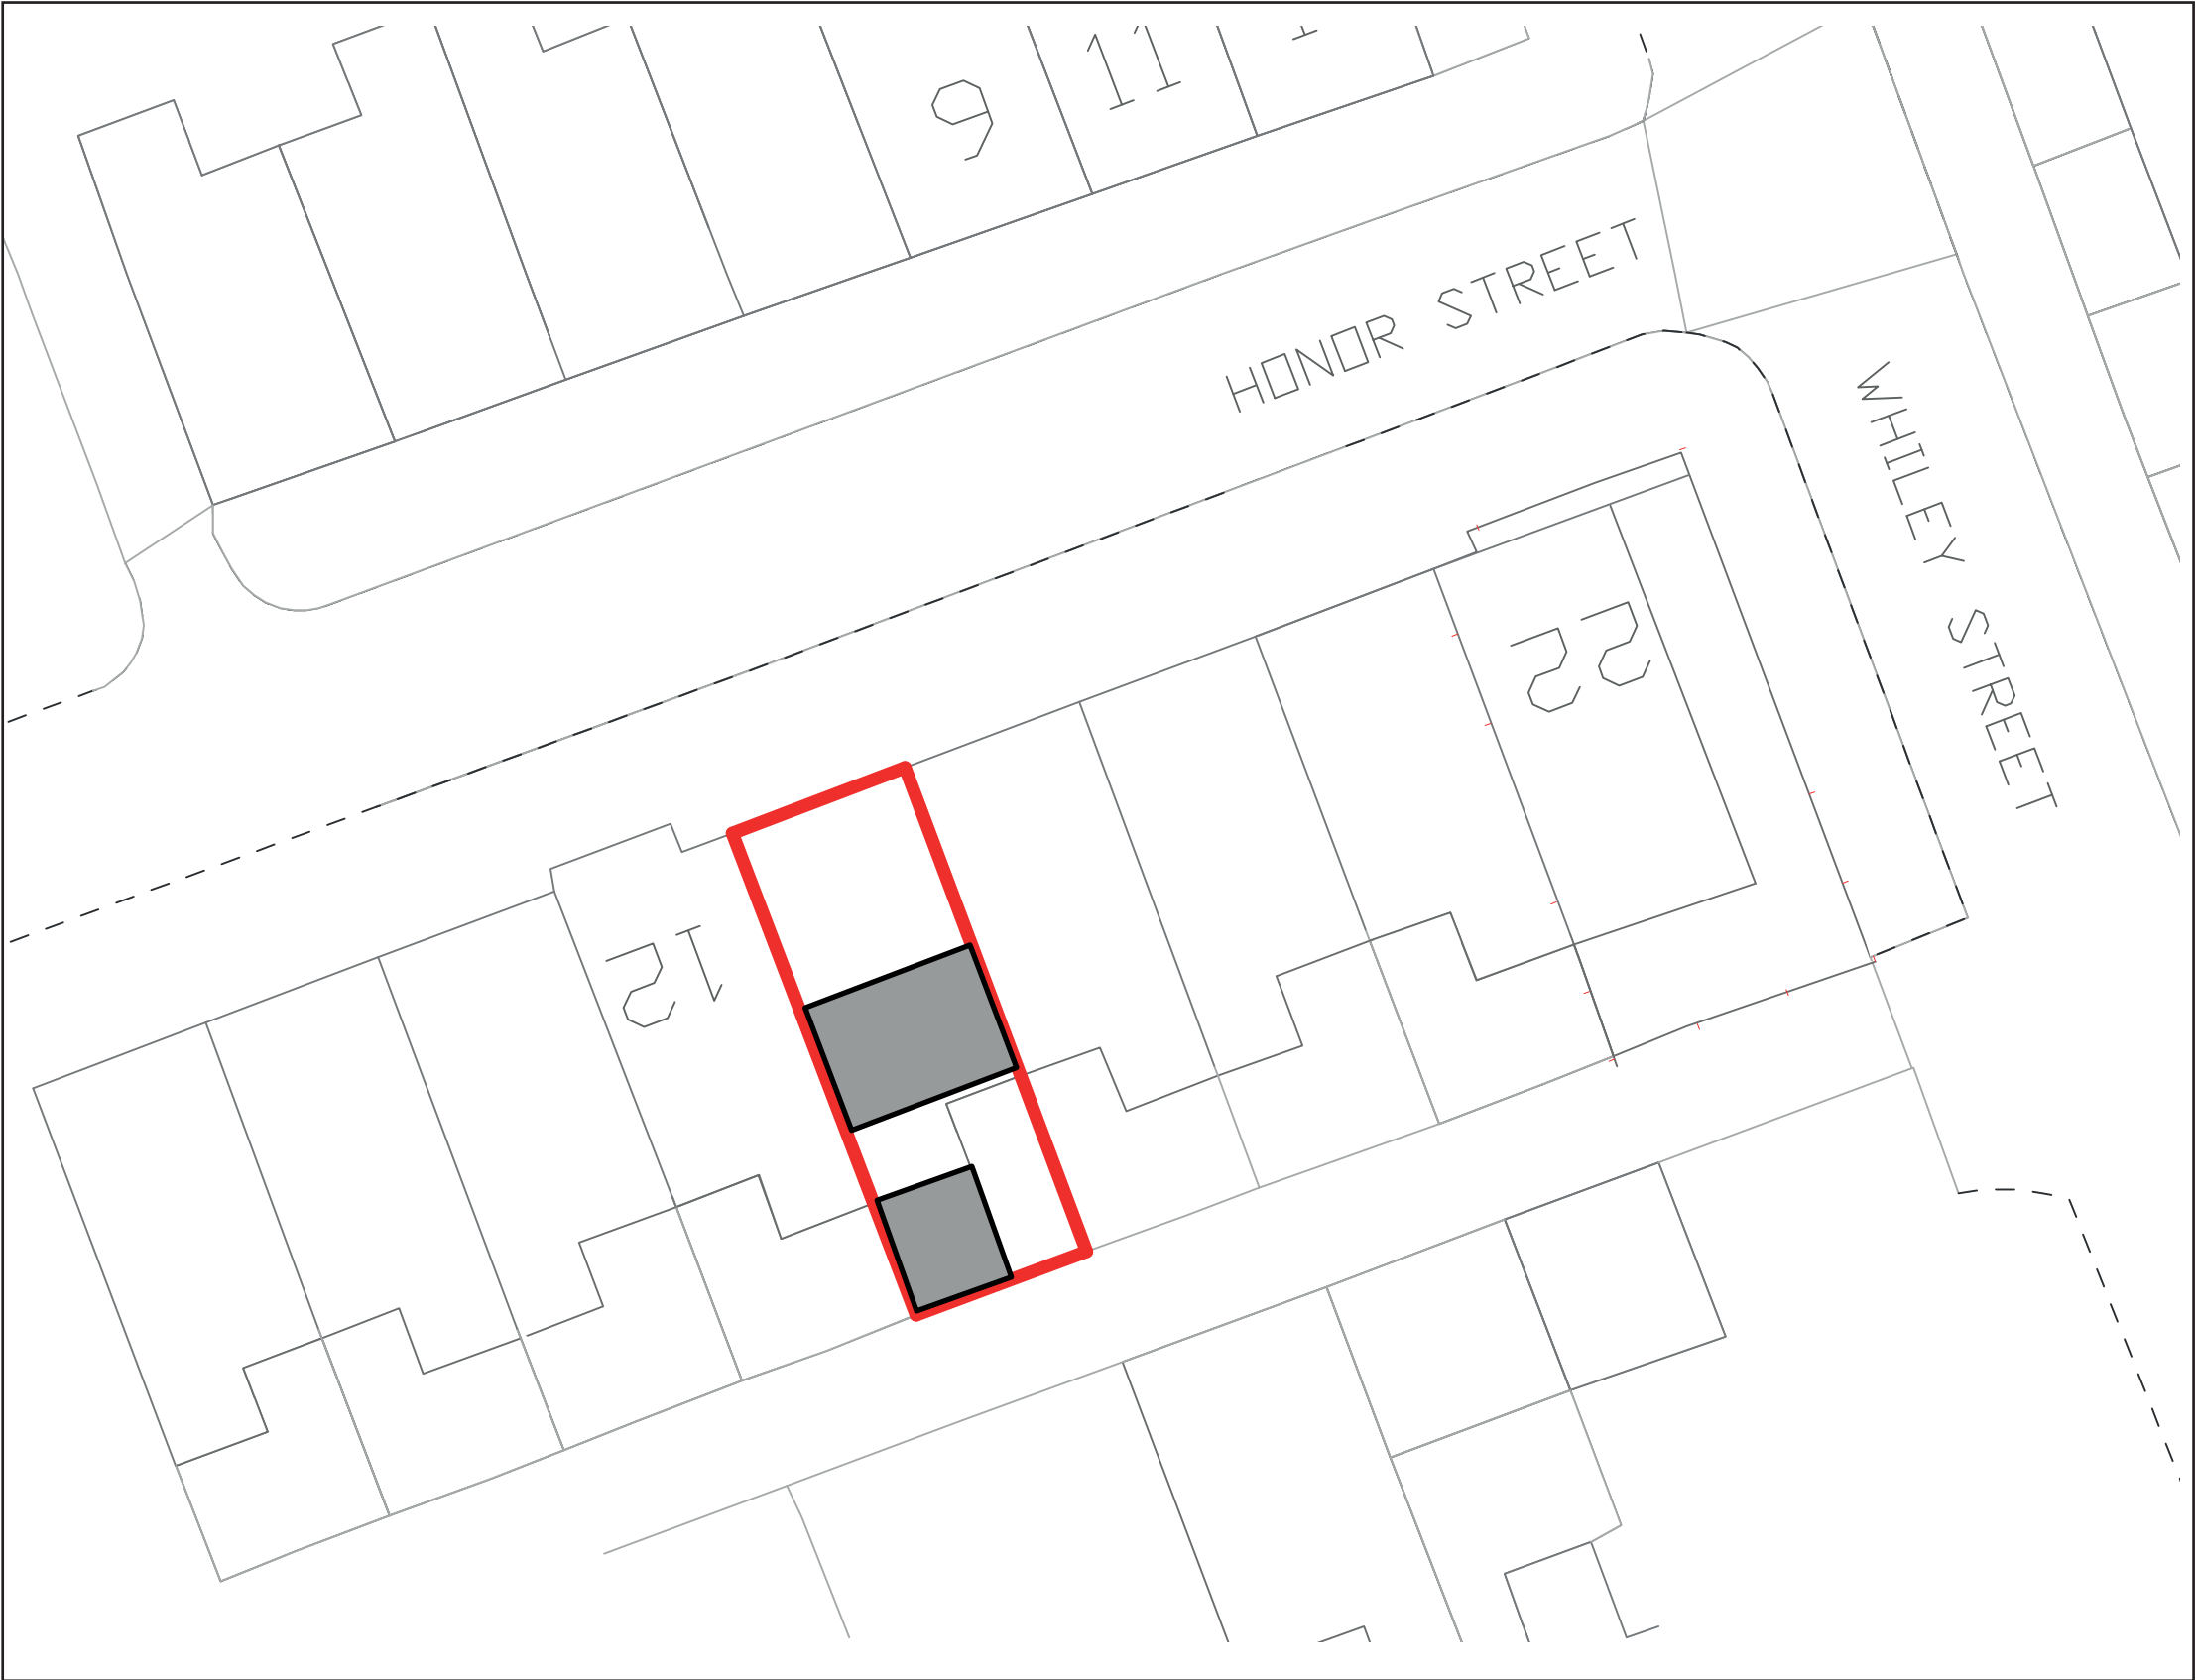

Address: 14 Honor Street Longsight M13 0WY Project: Two storey rear extension with rear dormer Client: Nazrul
Planning Application Scale as shown