




SECTION 4 - Scale 1:200

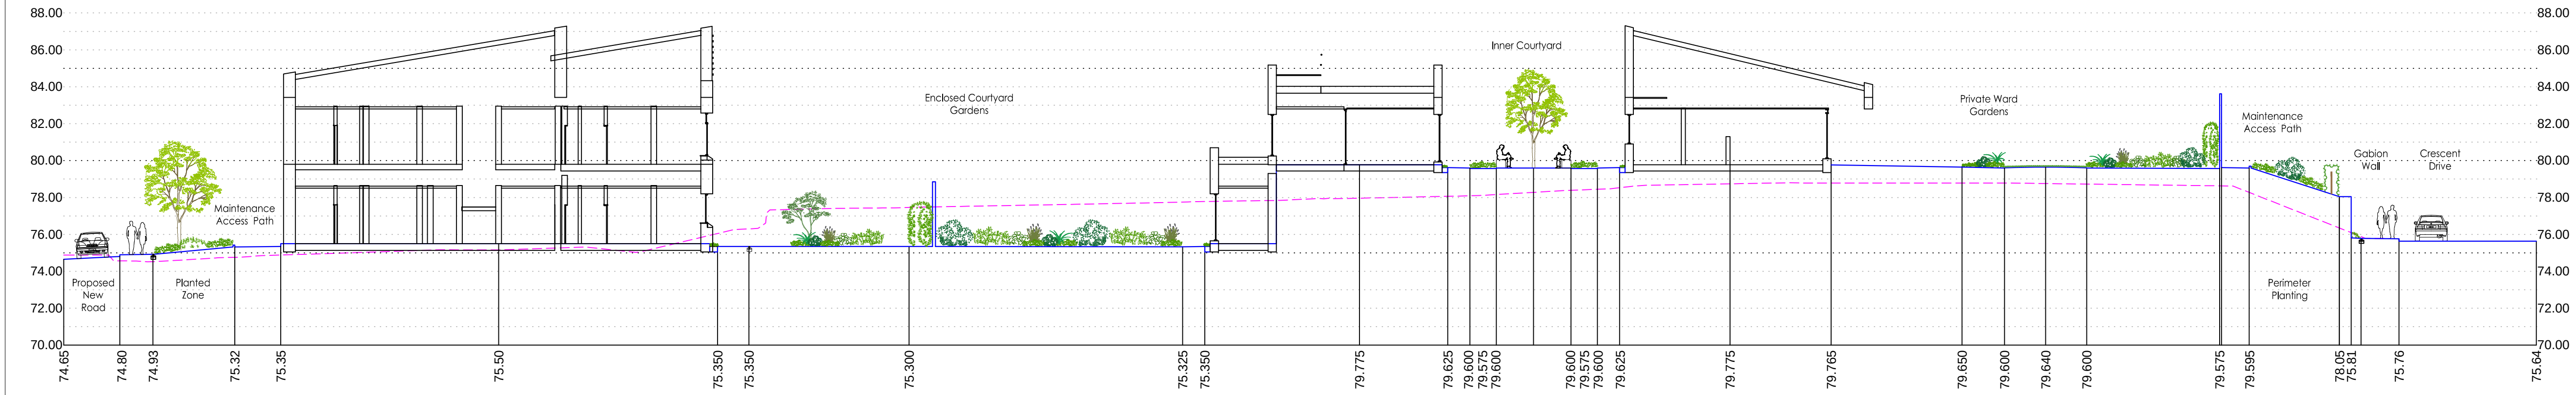

SECTION 5 - Scale 1:200

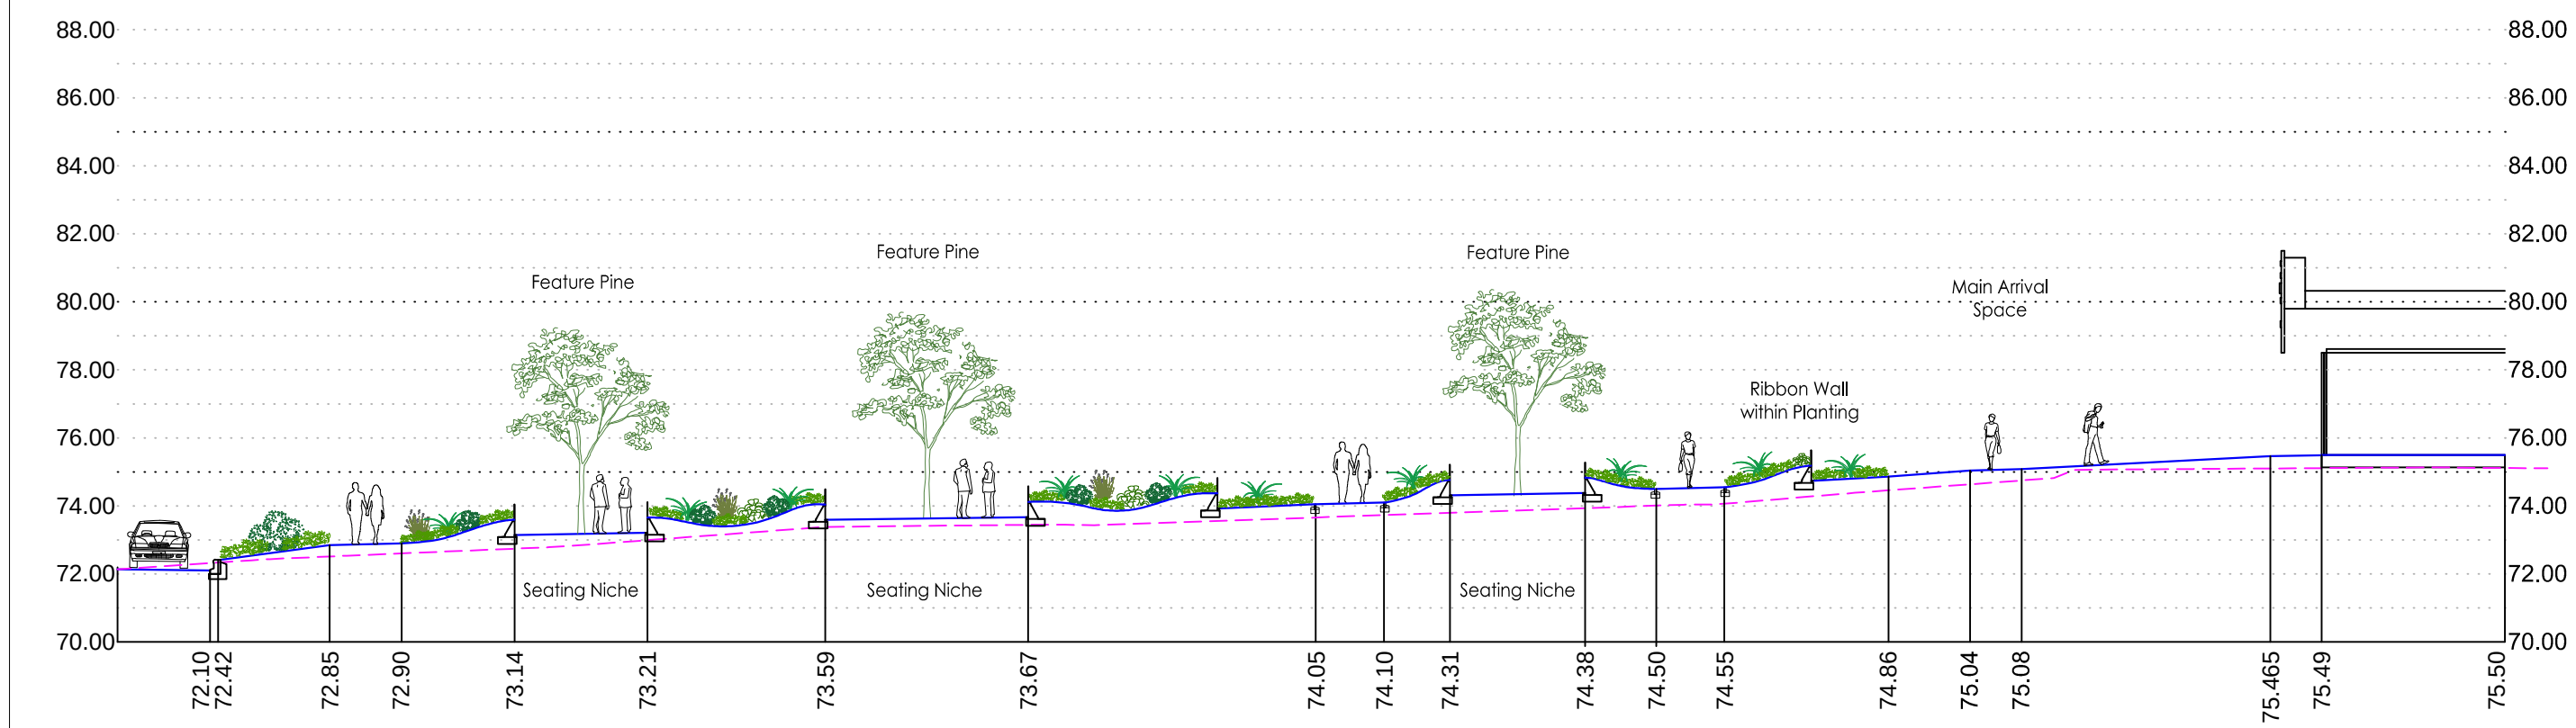


SECTION 6 - Scale 1:200

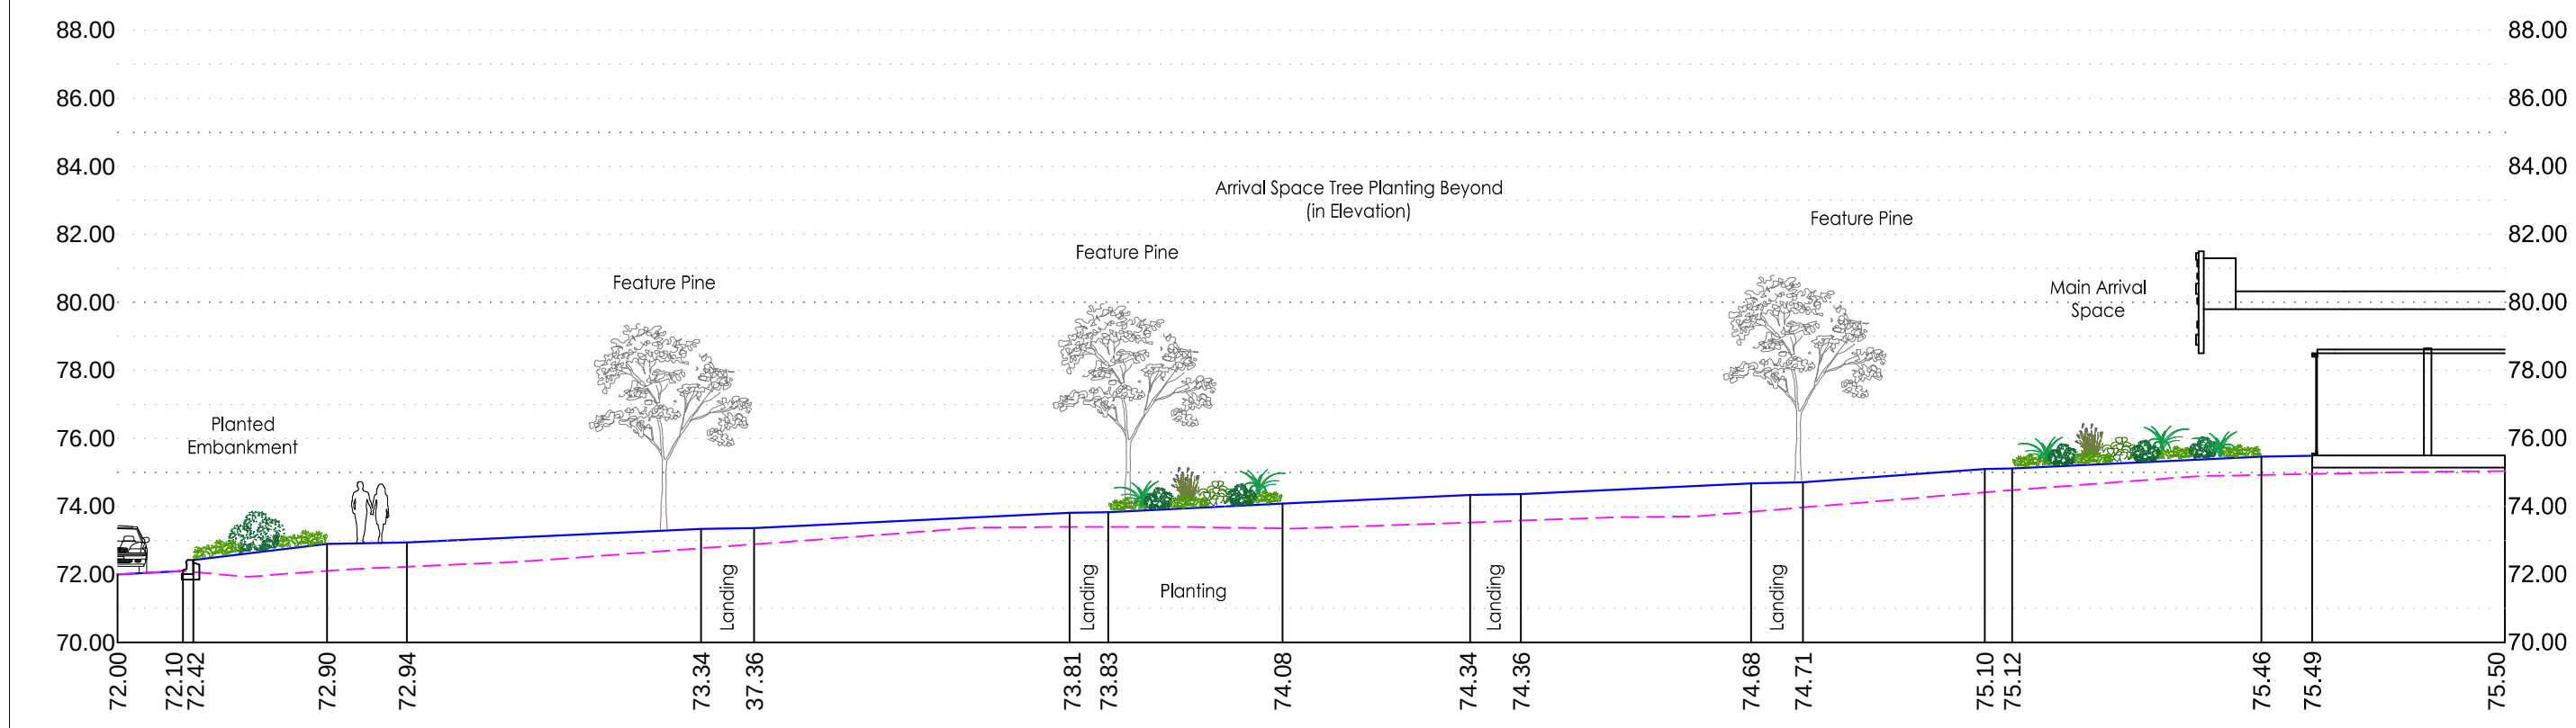

SECTION 7 - Scale 1:200

EXISTING PROFILE ADDED BY CURTINS

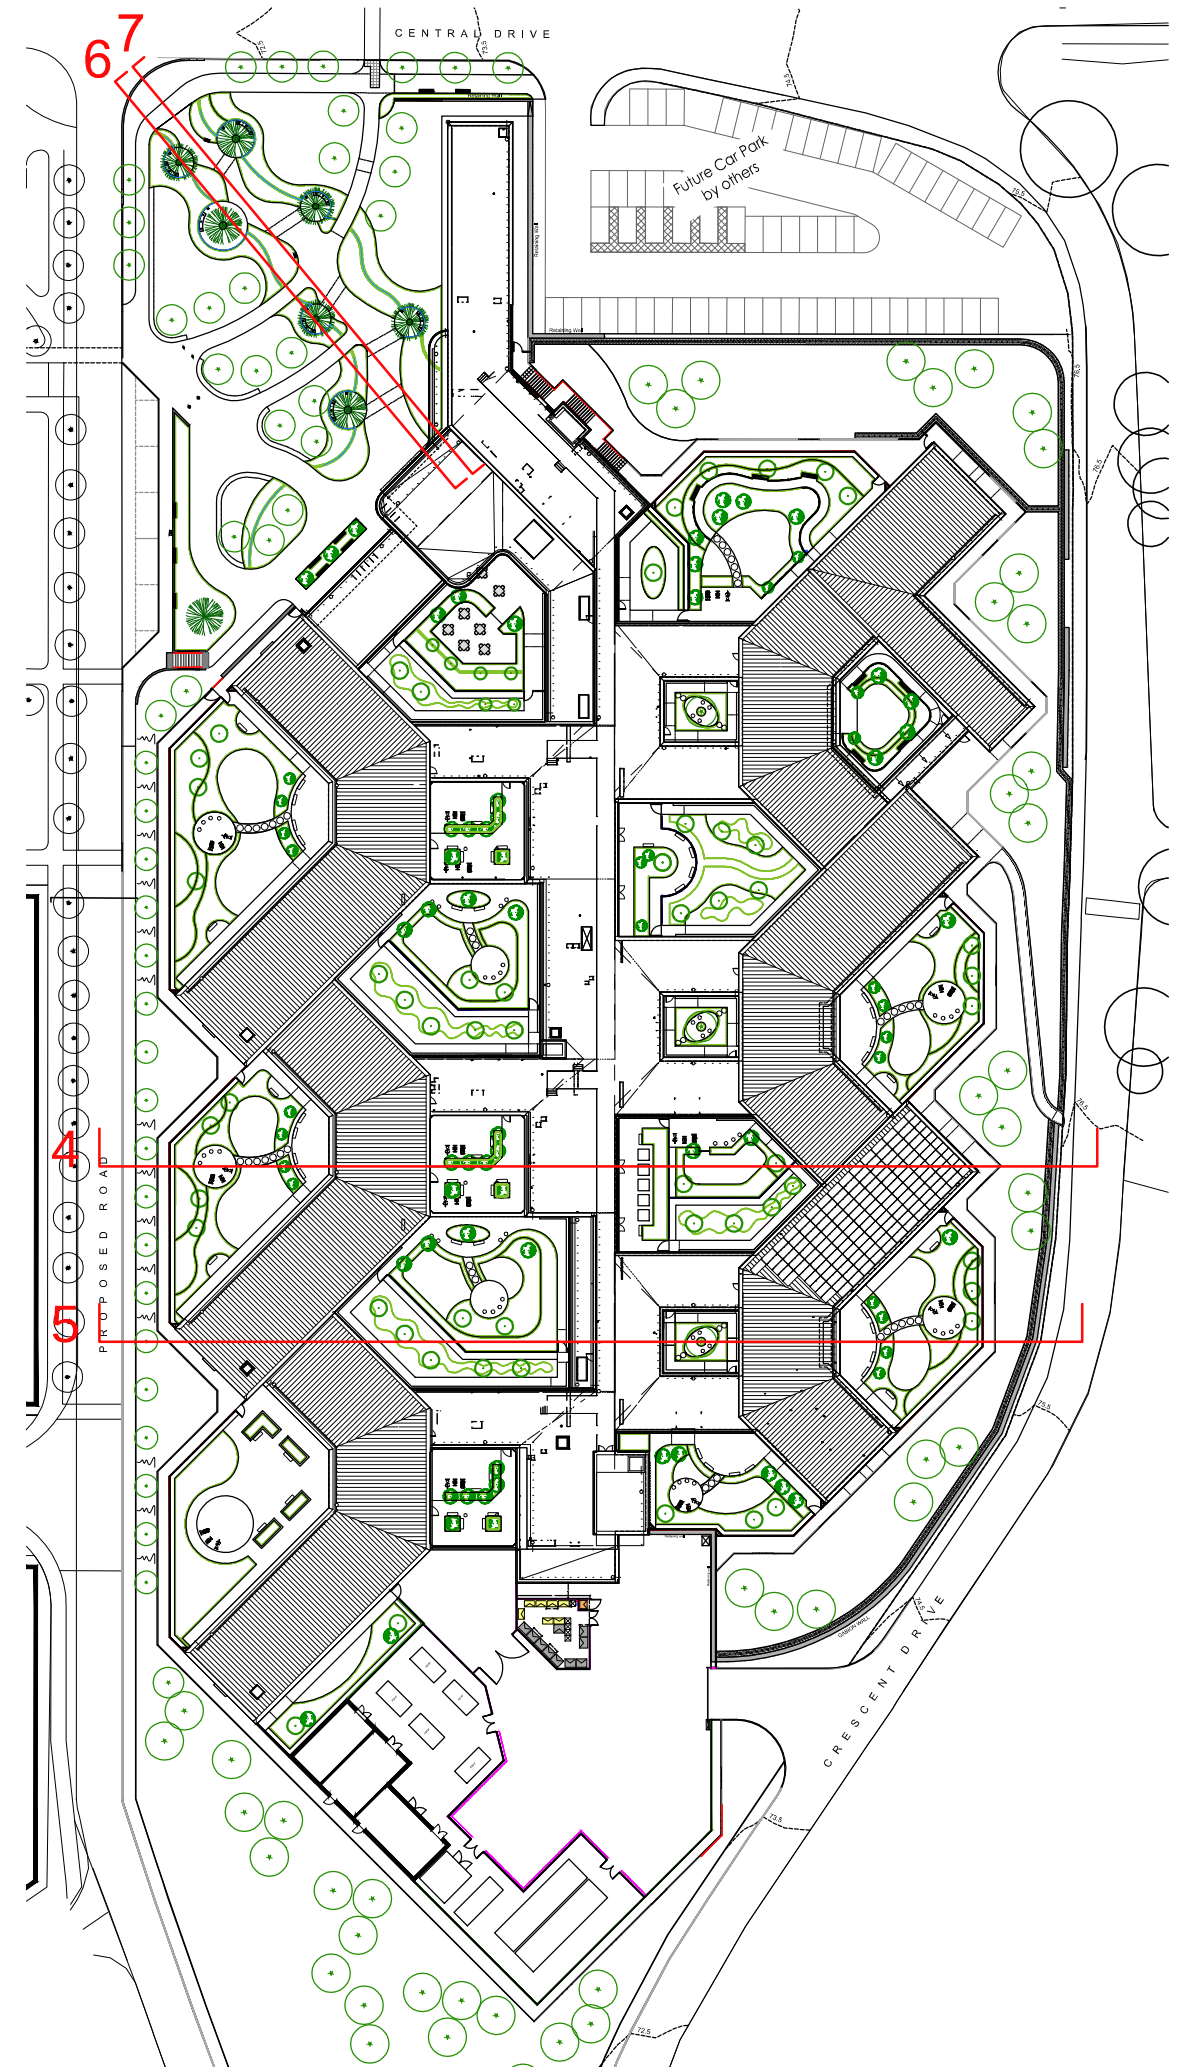

Section Location Plan Scale 1:1000

NOTES:

DO NOT SCALE. Use figured dimensions only. The contractor is requested to check all dimensions before the work is put in hand. Copyright of this drawing belongs solely to Iteriad Ltd E. This drawing must only be used for the purpose for which it is supplied and its contents must not be reproduced for any purpose without written permission. Areas indicated, or areas calculated from this drawing should be used for valuation purposes or as the basis for development contracts. Iteriad Ltd is a limited liability company registered in England and Wales. Number 7966573

NOTES:

Based on GDA Building floor plans:
NMGNPH-GDA-VV-00-DR-A-0001_P04 - Lower GF
NMGNPH-GDA-VV-01-DR-A-0001_P04 - Upper GF

To be read in conjunction with Landscape Series GA's:

NMGNPH-ITR-00-XX-DR-L-0010
NMGNPH-ITR-00-LG-DR-L-0100
NMGNPH-ITR-00-UG-DR-L-0200
NMGNPH-ITR-00-RF-DR-L-0300

Along with schedules & NBS Specification

P04	Updated for Planning	AP	KH	08.12.21
P03	Levels to Upper ground floor adjusted	AP	KH	16.02.21
P02	Additions sections 6 & 7	AP	KH	03.11.20
P01	First Issue	AP	KH	01.10.20

REV	DETAILS	DRAWN BY	CHECKED BY	CHECKED DATE
CLIENT				

Greater Manchester MH NHS FT

MASTERPLANNERS/LANDSCAPE ARCHITECTS

(iteriad)

Studio
2 Craywood Cottages,
Eccles, Greater Manchester,
M30 9LQ
T: (+44) 15394 43018
E: studio@iteriad.com
W: www.iteriad.com

PROJECT TITLE
New Park House NMGH

DRAWING TITLE
LANDSCAPE SITE SECTIONS
SHEET 2

SCALE
1:200@A1

DRAWN BY
AP

DATE
01.10.20

PURPOSE
For Information

STATUS
S2

JOB/DRAWING NUMBER
NMGNPH-ITR-00-XX-DR-L-0015

REVISION
P04