


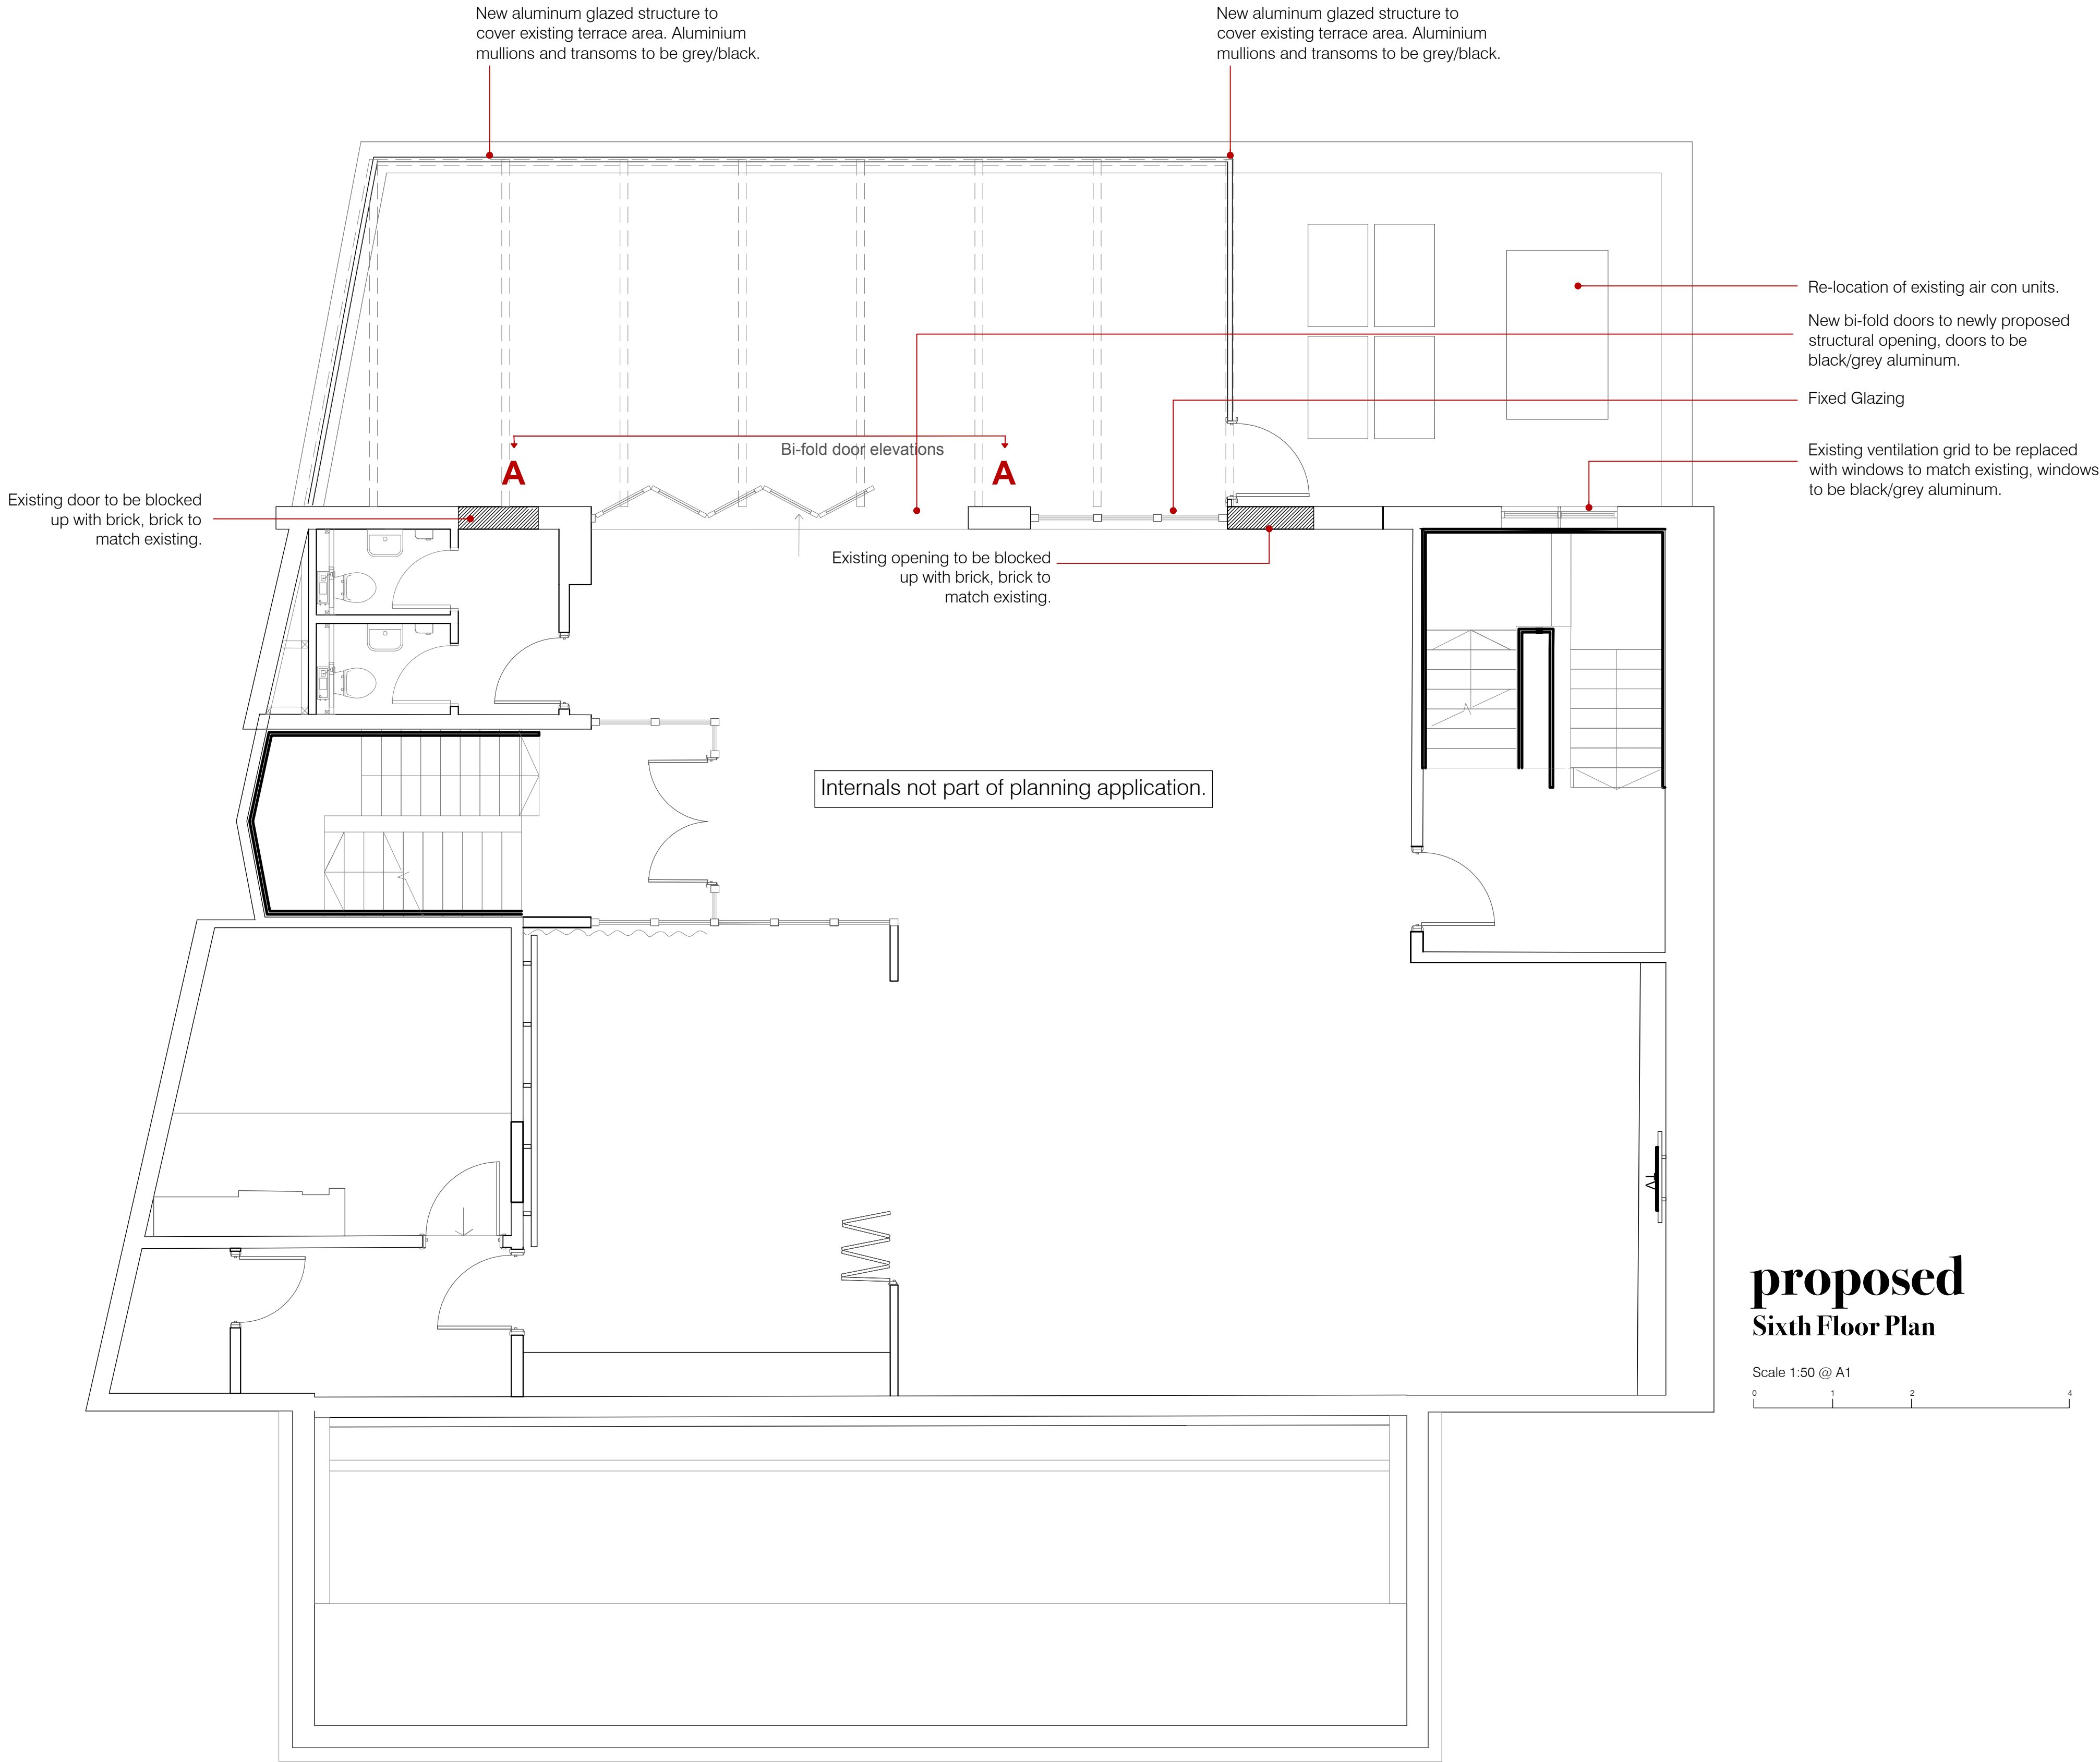

proposed  
Sixth Floor Plan

Scale 1:50 @ A1  
0 1 2 4

|     |          |                                   |
|-----|----------|-----------------------------------|
| P03 | 23/02/22 | Alterations to Bi-folds           |
| P02 | 07/02/22 | Alterations to Proposed Structure |
| P01 | 22/11/21 | Planning Drawings                 |

| Rev | Date | Description |
|-----|------|-------------|
|-----|------|-------------|



12 Hilton St, Manchester, M1 1JF / hello@juliestudio.co.uk

Project  
60 Fountain Street  
Manchester

Title  
Proposed  
Sixth Floor Plan

Client  
Salboy

Drawing Name  
**FS-JS-XX-00-DR-I-1005**

Scale  
1:50 @ A1

Approved By  
FT

Drawn By  
ZS

Checked By  
JH

Date Drawn  
22/11/21

Revision  
P03