



**NO WORKS ARE TO BE CARRIED OUT FOR GROUND FLOOR.
TO REMAIN AS EXISTING.**

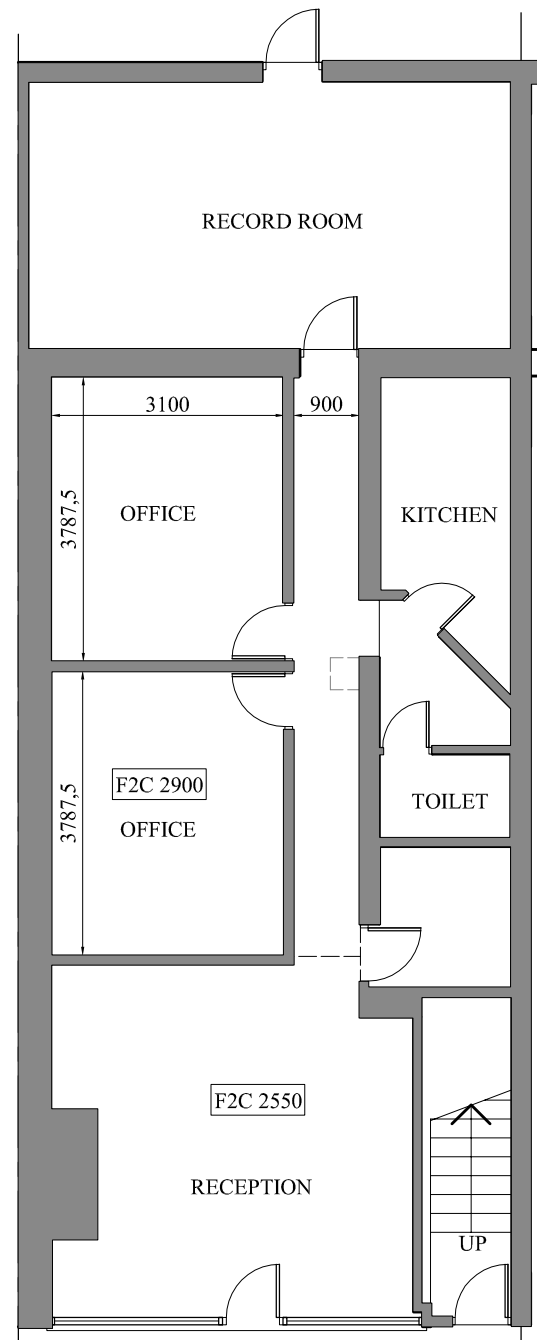

NO CHANGES ARE TO BE MADE ON G/FLOOR

PROPOSED GROUND FLOOR
SCALE:1:100

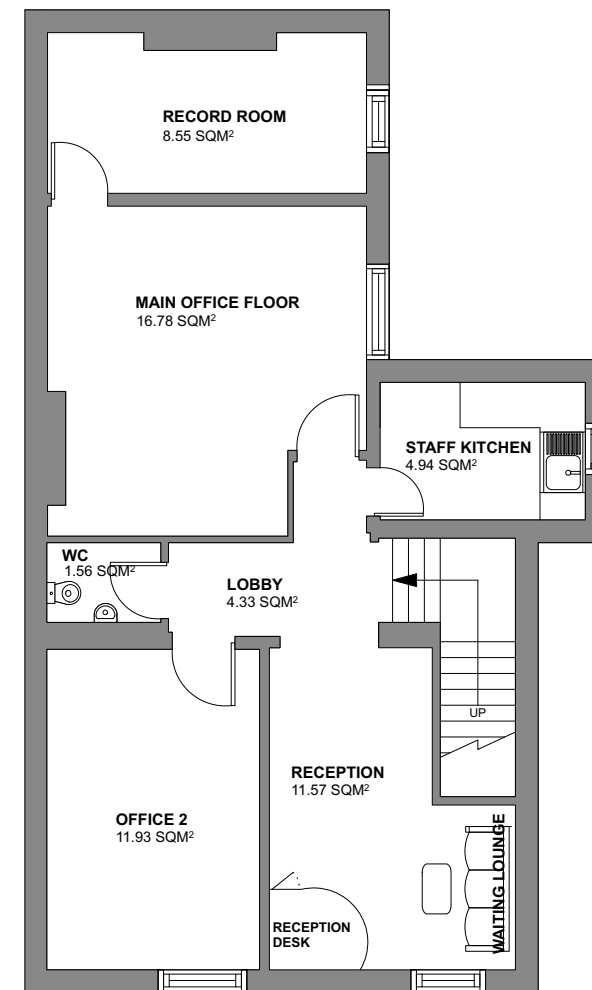

PROPOSED FIRST FLOOR
SCALE:1:100

This drawing must not be reproduced without permission from NM Architectural Services LTD. DO NOT scale of this drawing. All Dimensions are to be checked on site by the contractor/sub contractor. Any discrepancies to be reported to NM Architectural services LTD.

Client Name: Client: Mr S Shah	Drawing Title: Proposed Floor Plans	Project Type: Change of Use (1st Floor ONLY)			Check By: MN	Date:	Revision Notes:	
						22.01.2022		
Project Address: 4 Albert Road, Levenshulme Manchester, M19 3PJ	Drawing Type: Planning Submission	Dwg No:	SSB-002	Scale:	1:100	Rev: -		