



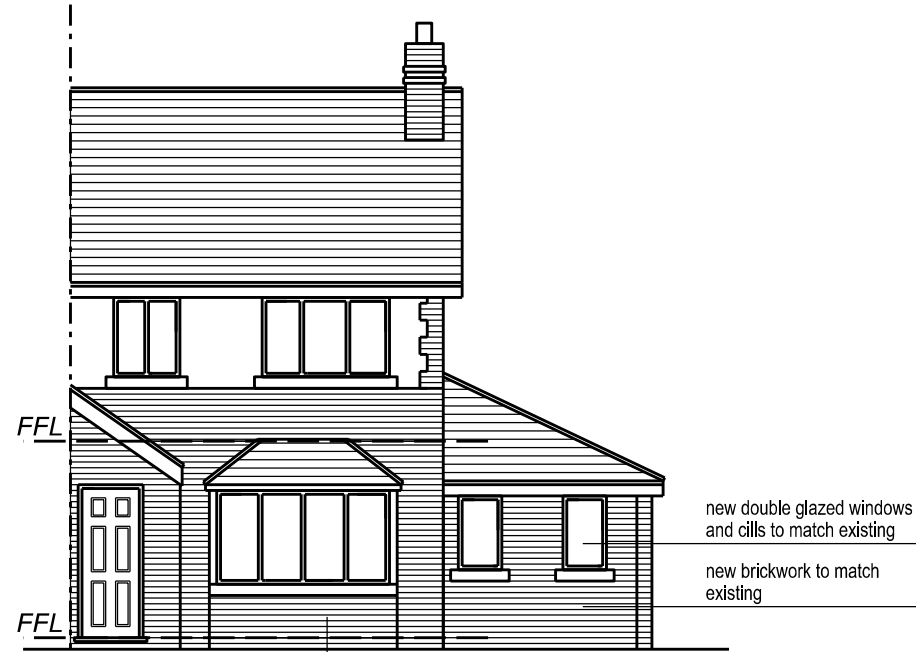


West Elevation

new brickwork to match existing

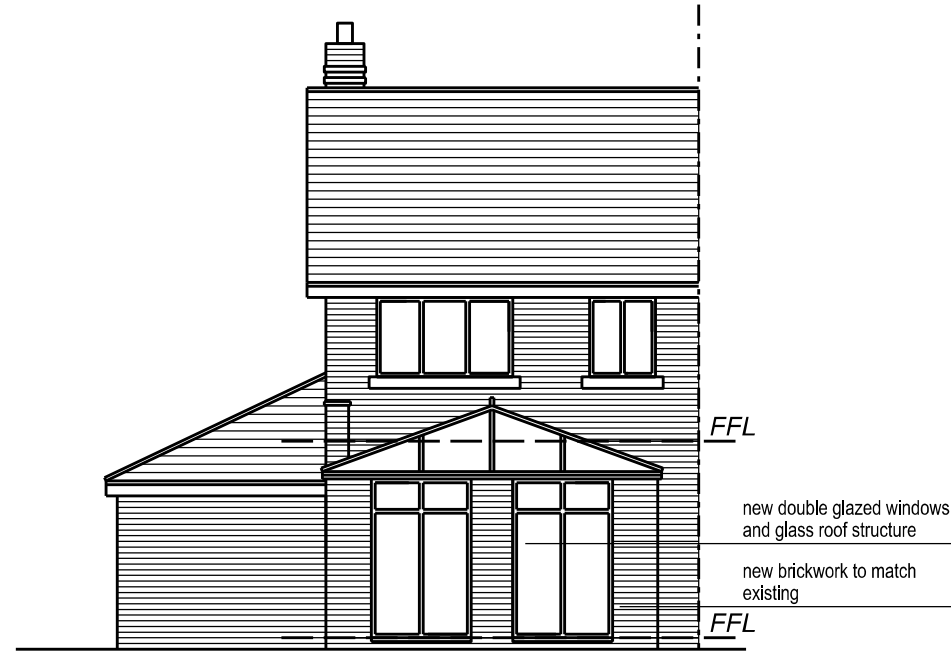


East Elevation

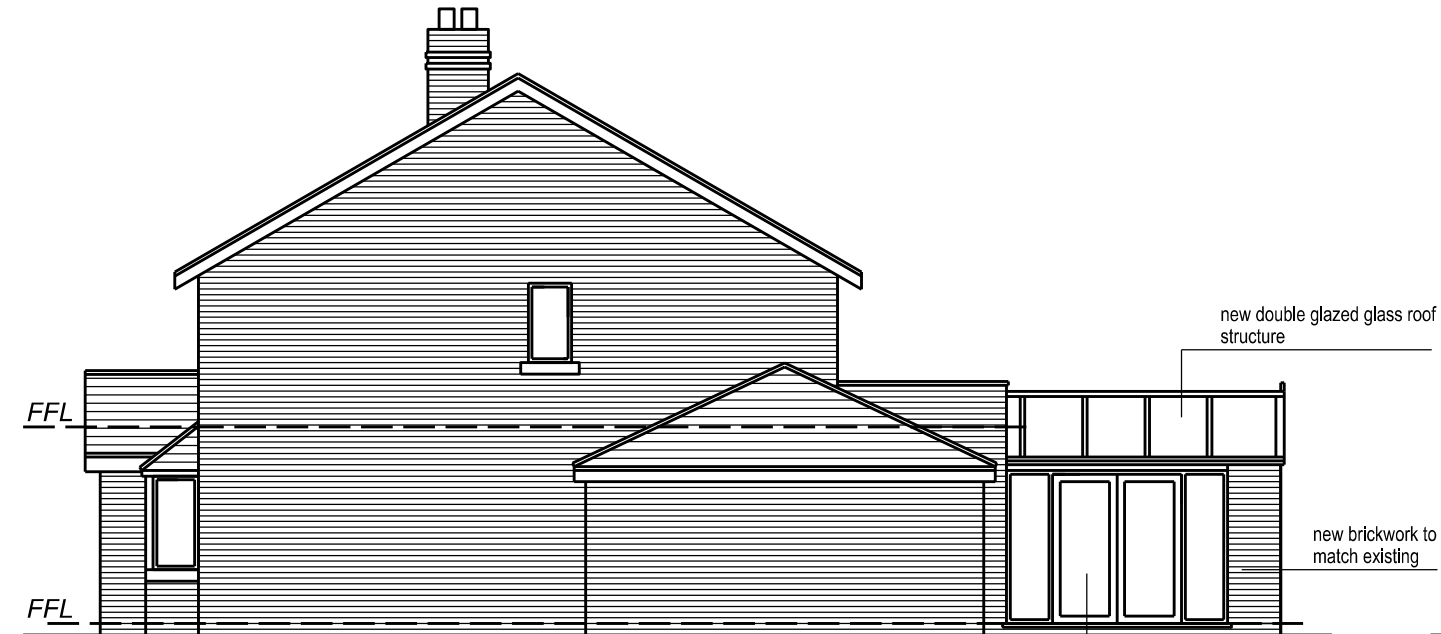

South Elevation

new double glazed doors to match existing

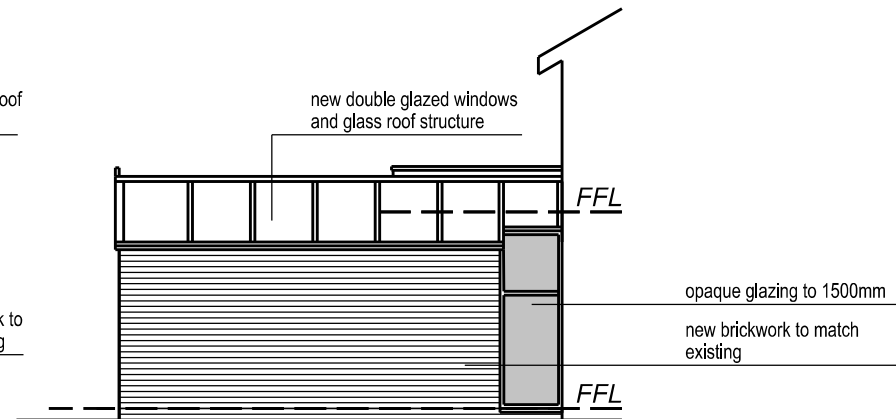

North Elevation

Project
Mr and Mrs Dowell
31 Marley Road

Title
Proposed Elevations

Job No.
1086

Drawing No.
L301rev2

Scale @A3
1:100

