
 


Revision	Description	Author	Checker	Date
P01	Issued for Planning	LB	PB	06/01/21
P02	Redline Update & Annotation Clarification	PB	AW	16/03/21
P03	Contractors Proposals 1	RE	AWA	09/05/21
P04	Amendments to fence & gate following SRM instruction	AWA	LB	10/06/21

FENCING AND SECURITY

- **2A Secure Boundary Fence**
2.4m high Welded Mesh
Model: Euro guard Welded Roll Mesh.
Supplier: Jackson Fencing or Similar.
Colour: black
- **2B Internal Secure Line**
1.8m high welded mesh
Model: Euro guard Welded Roll Mesh
Supplier: Jackson Fencing or Similar.
Colour: black
- **2C MUGA Fence**
3m high welded mesh
Model: Euro guard Rebound Welded Mesh Panels.
Supplier: Jackson Fencing or Similar.
Colour: black
- **2D Timber Fence**
1.8m high Feather board
Supplier: Jacksons Fencing or similar. To be installed to bin shelter.
1830 x 1800 panel secured to timber post as 1880 cc with gravel board to lower section as per manufacturers specification.
- **Existing Boundary** to residential. Properties to west of site to be retained as existing.
- **Pedestrian Access** – segregated pedestrian access for pupils and visitors.
- **Cycle Entrance** – Segregated access for cycles shared with
- **Cycle Parking** - Secure covered cycle compound with lockable gates to accommodate 120 cycle parking spaces.
- **Vehicular Entrance** – Access for staff, visitors and deliveries via a controlled access point
- **Building secure line** – Area of building which form part of the proposed secure line within the site
- **Bollards** – Removable bollards to be installed next to delivery yard to provide a safe route for pupils and visitors accessing the rear of the school.

FOR GATES AND OPENINGS REFER TO 01-XX-DL-910016

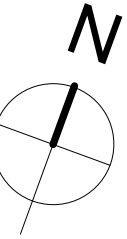

SPACE


Spaceworks, Benton Park Road, Newcastle upon Tyne,
NE7 7LX
T: +44 (0)844 800 6660
www.spacearchitects.co.uk

Sir Robert McALPINE

 **MANCHESTER CITY COUNCIL**

Project Belle Vue Co-op Academy, Manchester				
Drawing Title Fencing and Security Plan				
Project No. 009433	Drawing No. 01-XX-DR-L-910004	Status P04	Revision P04	Scale at A1 As indicated
File Reference: 009433-SPA-01-XX-DR-L-910004				

This drawing is Copyright - Check all dimensions on site - Inform originator of any discrepancies - Work to figured dimensions only - Do not scale

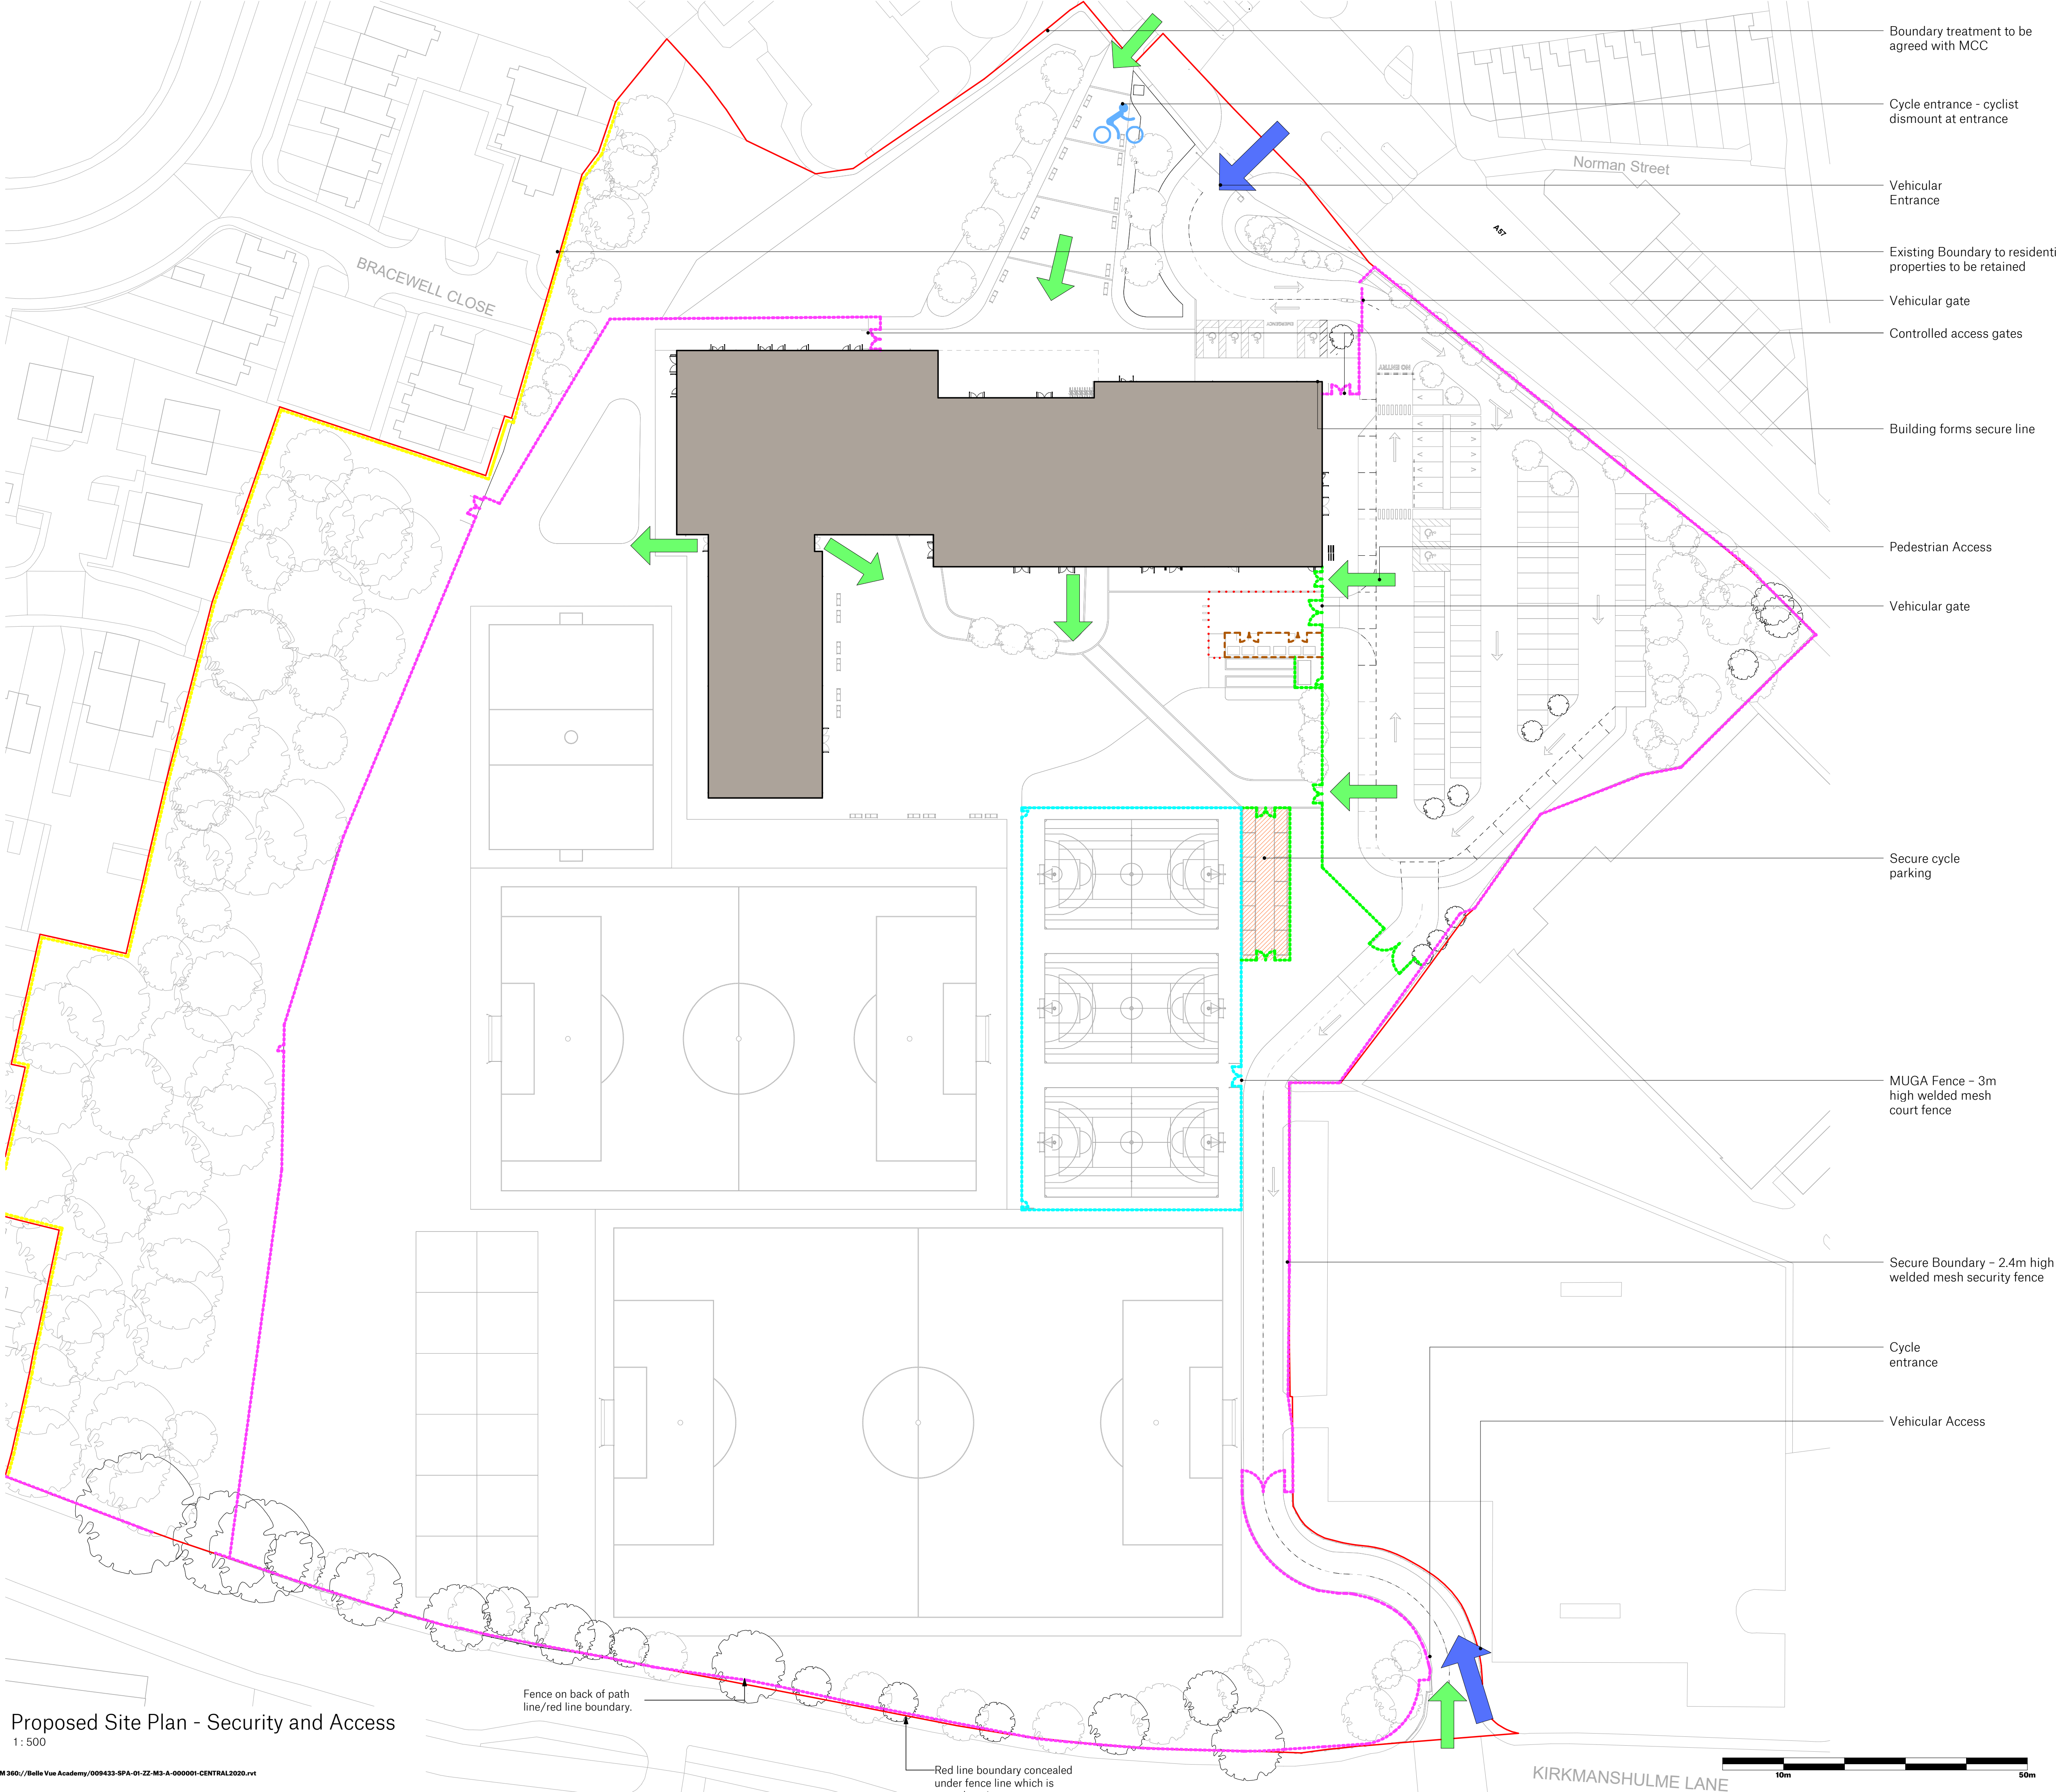

Proposed Site Plan - Security and Access
1:500