



Side Elevation
As Existing

Rear Elevation
As Existing

Side Elevation
As Existing


0 0.51m 2m 5m
1:100



Side Elevation
As Proposed


Rear Elevation
As Proposed

Side Elevation
As Proposed

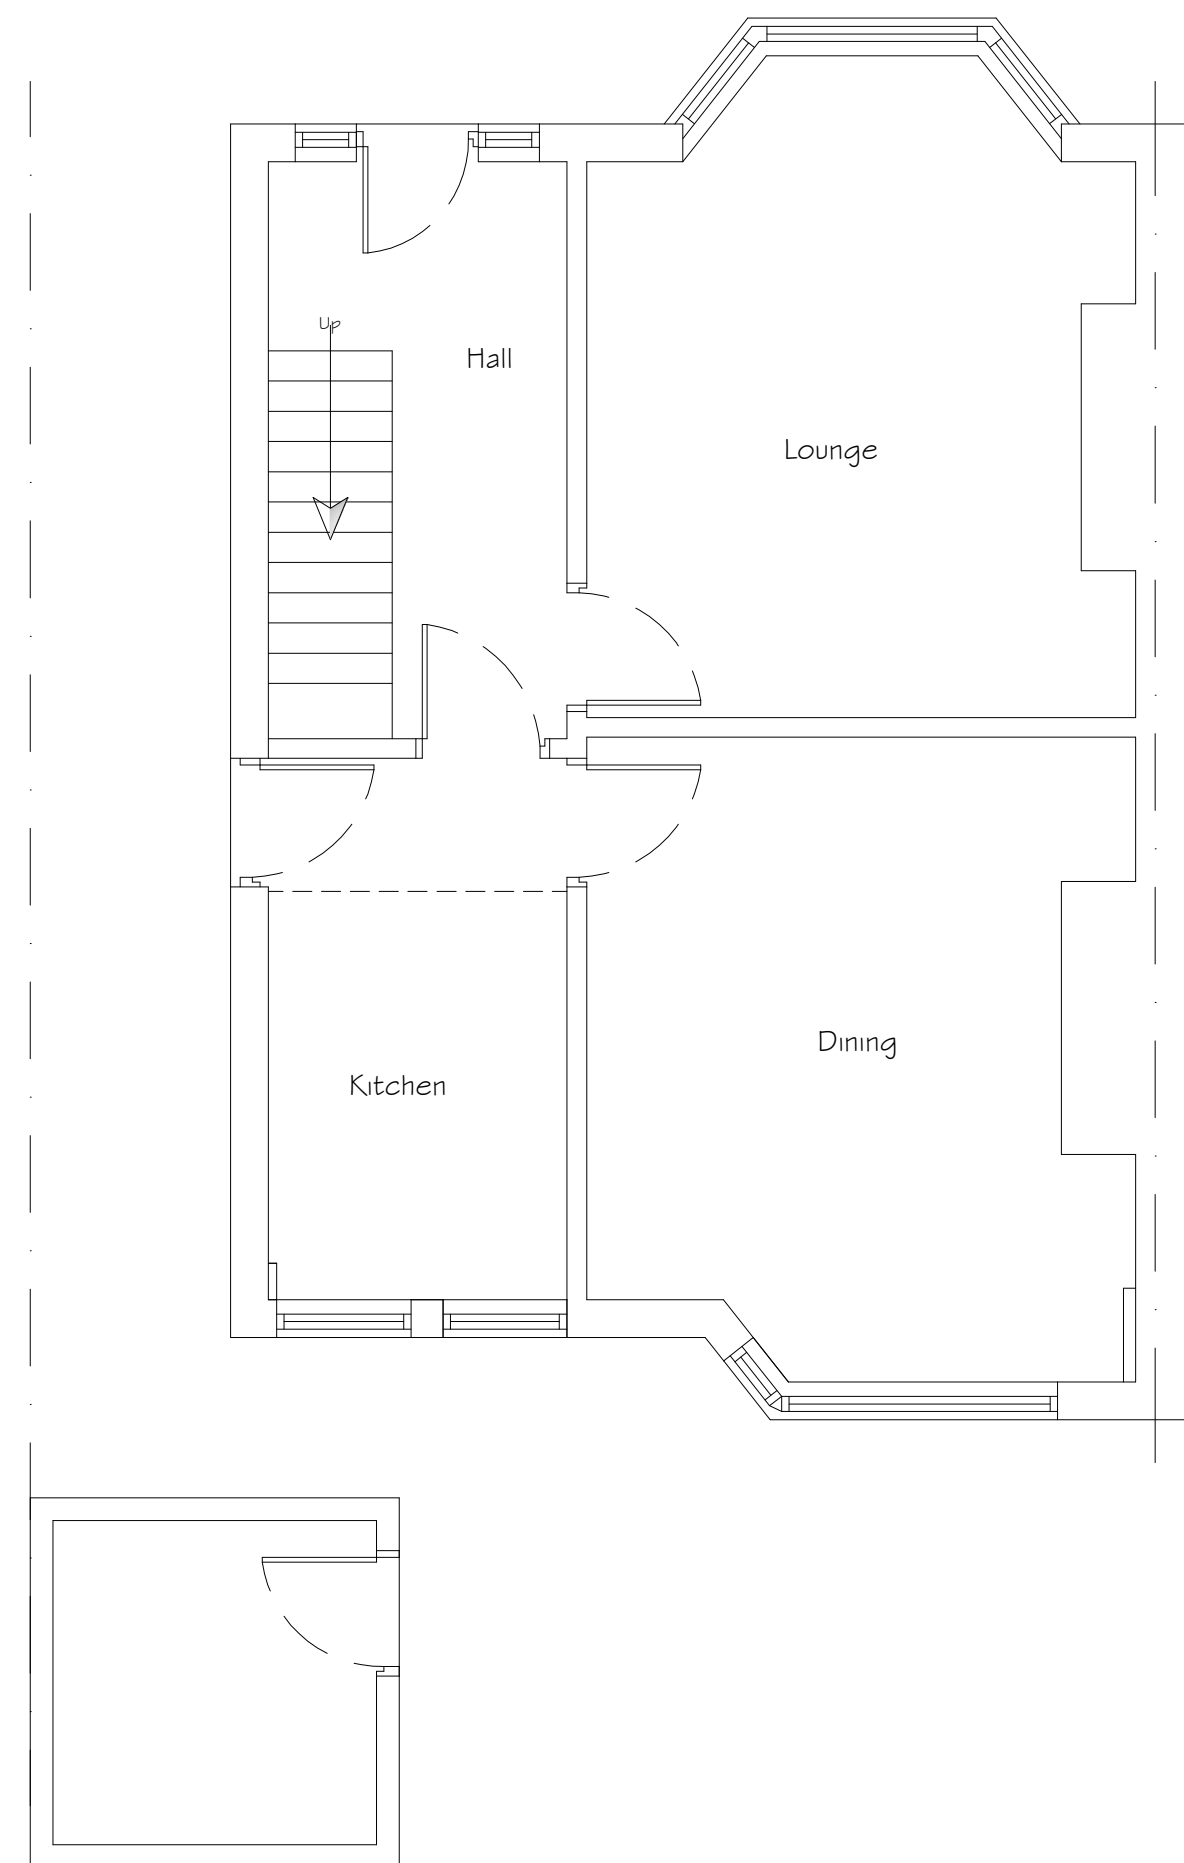


Ground Floor Plan
As Existing

0 0.5m 1m 2m 5m
1:50

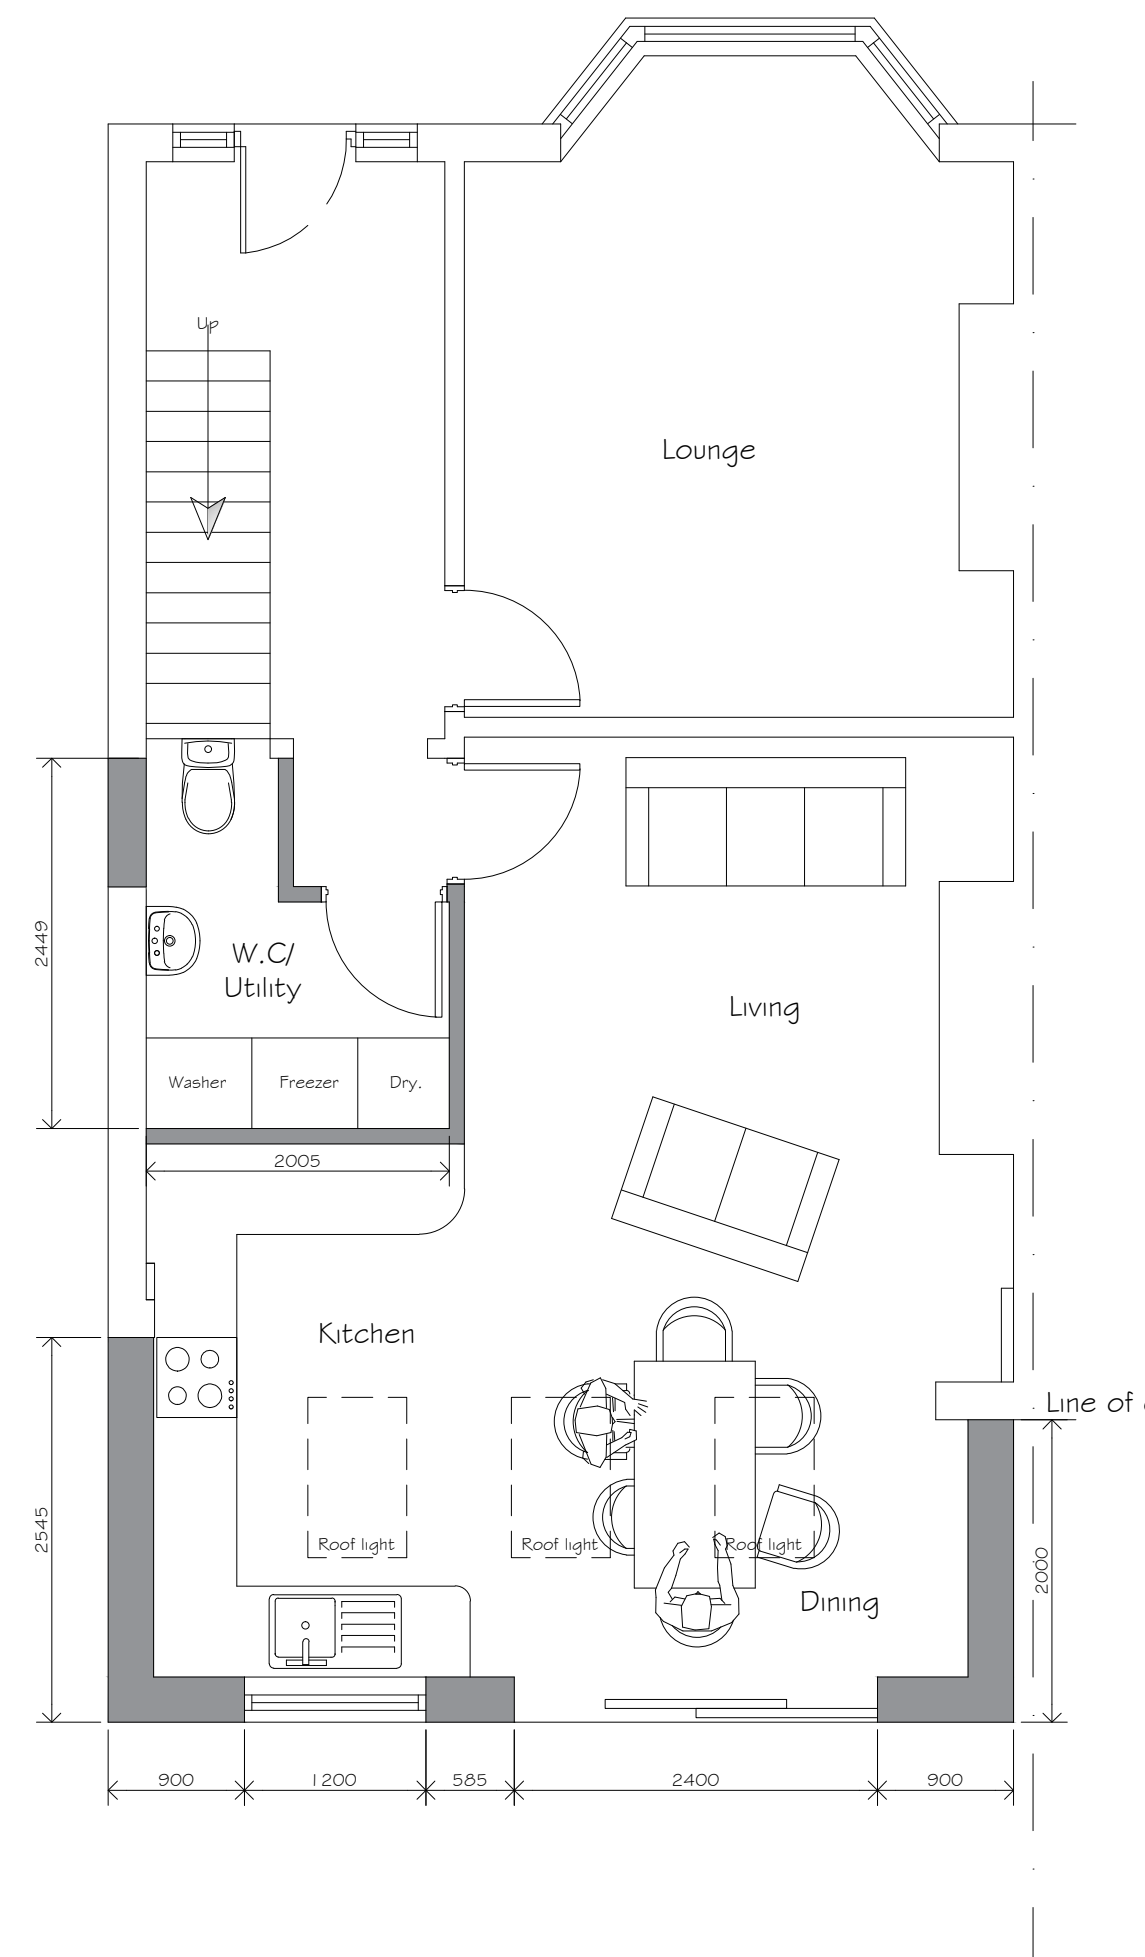


Ground Floor Plan
As Proposed

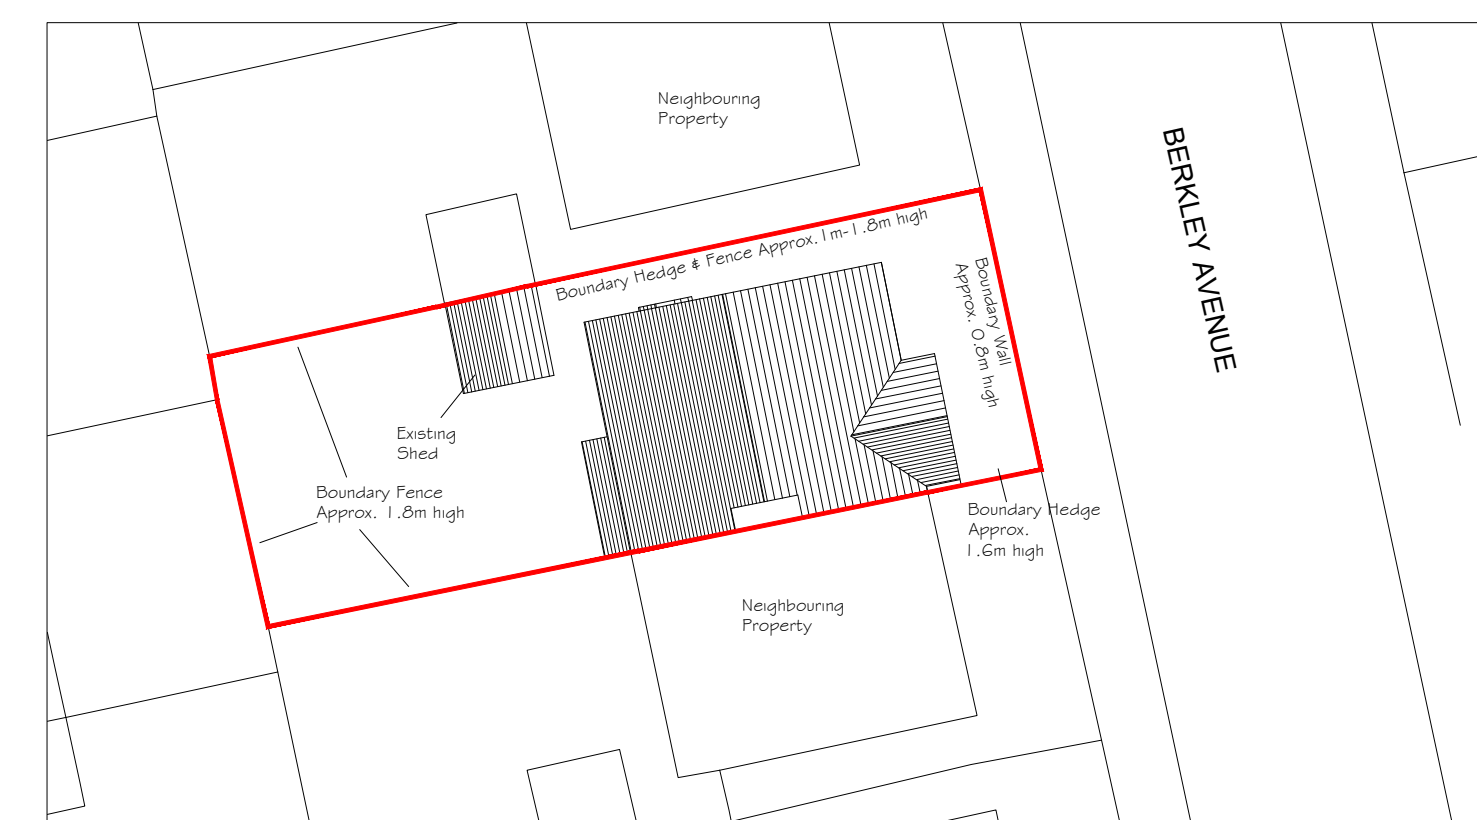


Site Plan as Existing

0m 2m 4m 10m
1:200

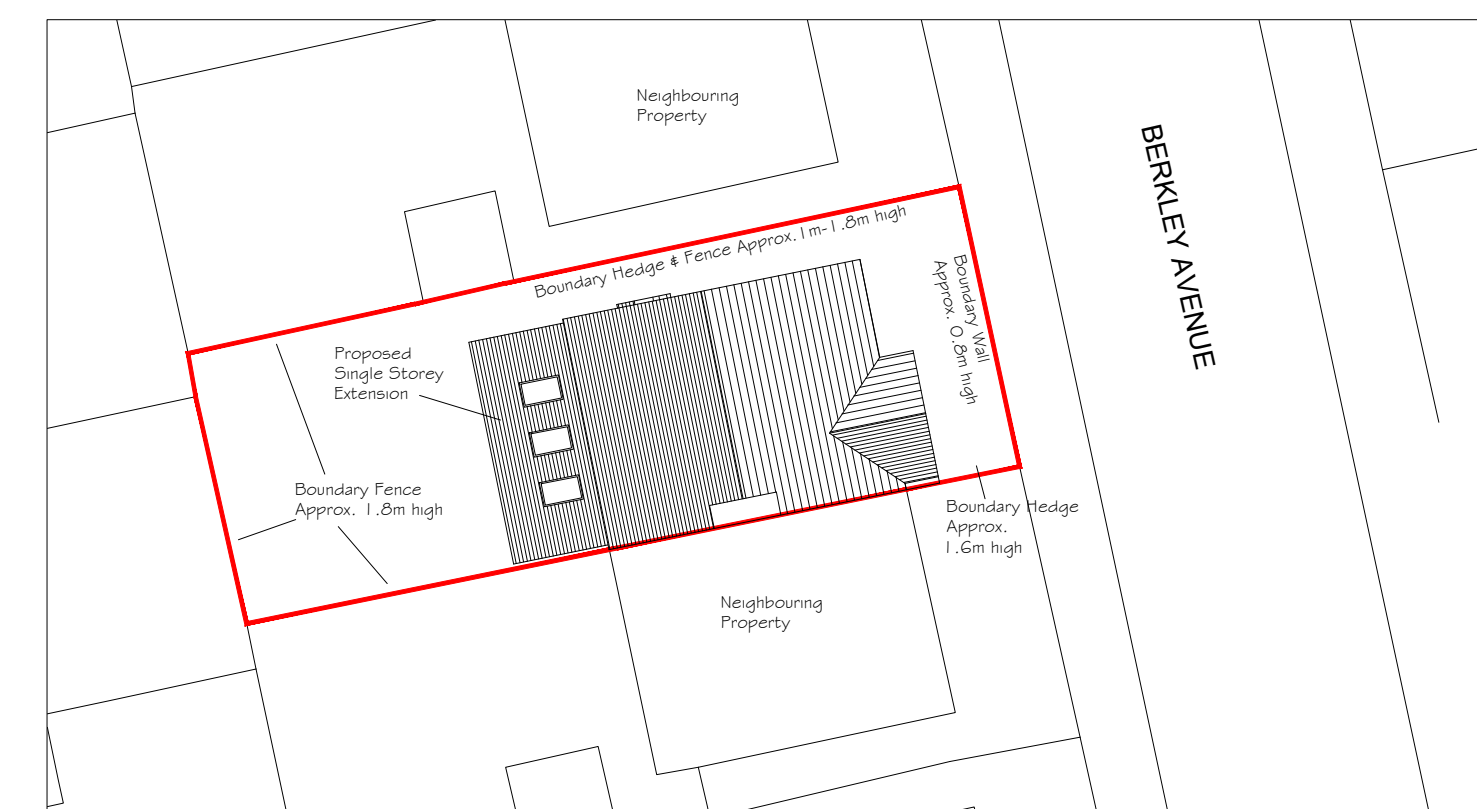

Site Plan as Proposed

0m 2m 4m 10m
1:200

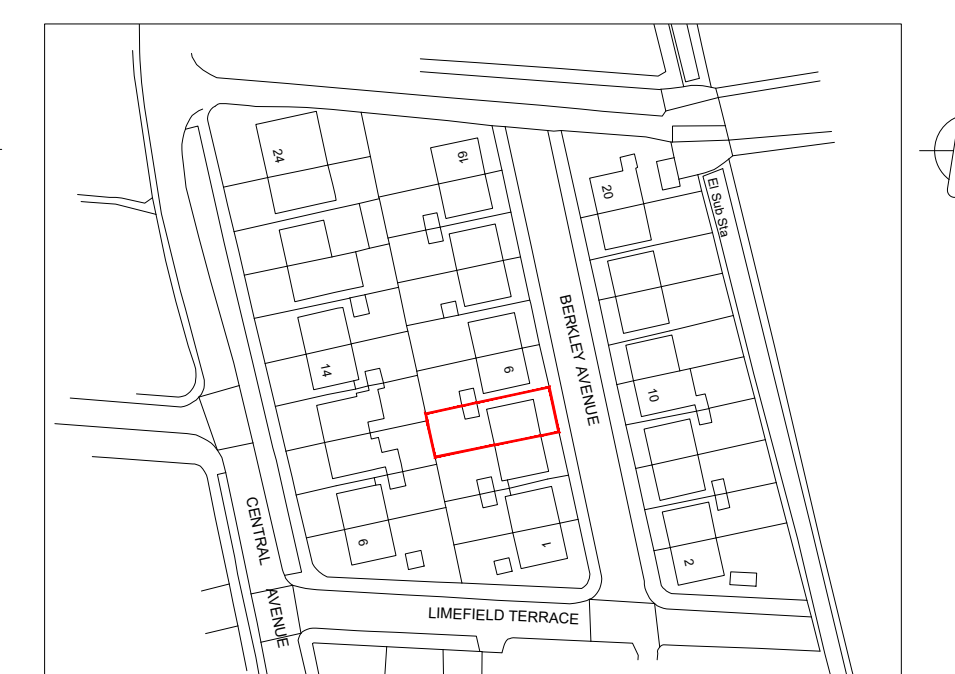

Site Location Plan

0 10m 20m 50m
1:1250



Phone: 0161 359 5016 Email: info@cka.design www.ckarchitecturalmanchester.co.uk

PROJECT TITLE Proposed Single Storey Rear Extension	CLIENT Sarah Frost 7 Berkley Avenue, Manchester, M19 2ED	SCALE Varies @ A1	CHK JD	DRAWN BY CS
DRAWING STAGE Planning	PROJECT NUMBER M19-2735	STAGE PLN	REV A	SHT 001