
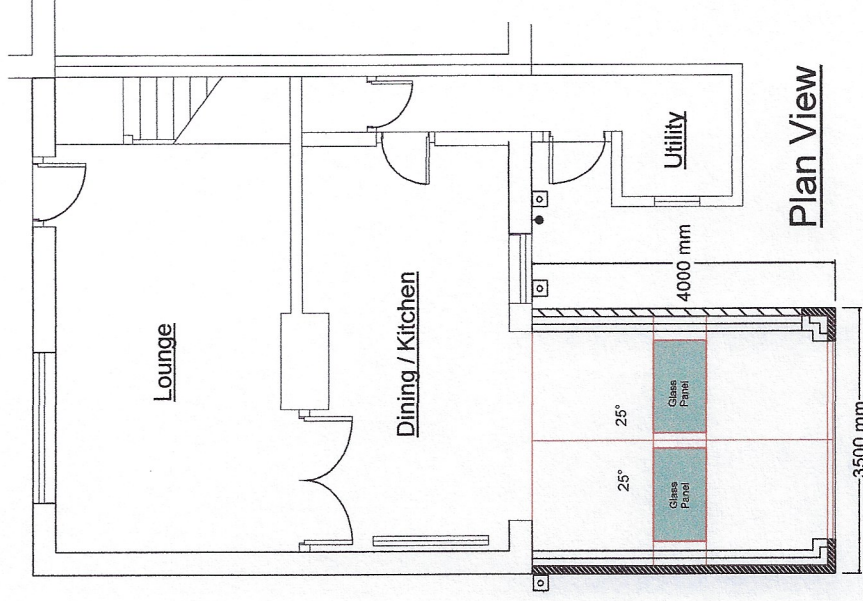



Rear Elevation

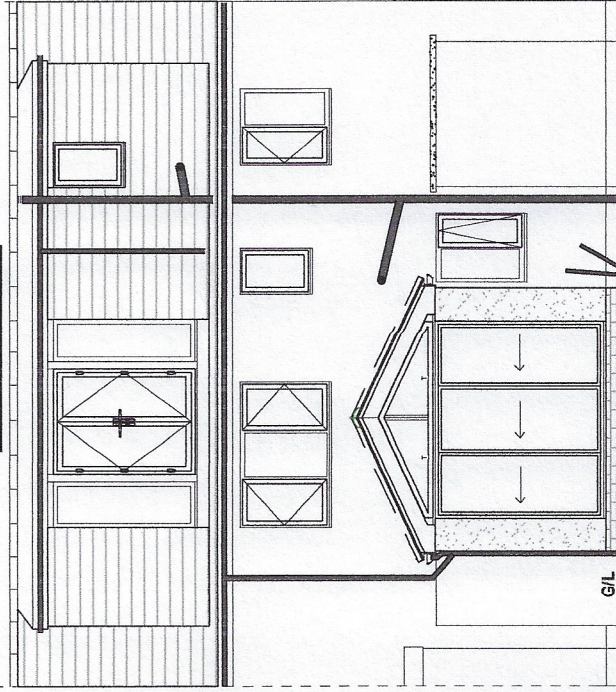



Plan View

Proposed Garden room to be Grey-7016 PVC & Aluminium frames
Roofing to be Grey composite tiles with Glazed sections at 25° pitch.
Walling to be "K" rend finish
All rain water and gutter to be black to match existing house.

Left hand side elevation

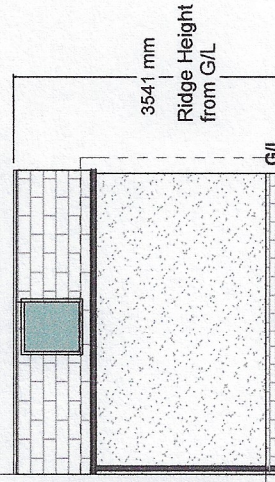

Right hand side elevation

 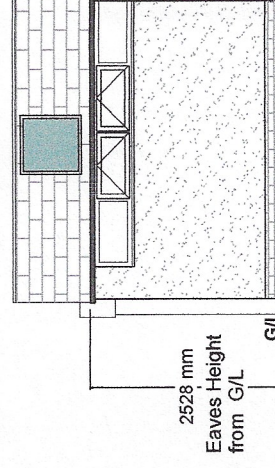

ADDRESS
5 Swanage Avenue
MANCHESTER
M23 9EN

REF. NO.
350741121

SCALE
1 : 100 @ A4


DATE
04/03/2022

Notes

Proposed Plan and Elevations
For ; Miss Natalie Hill

DRAWN BY HOWARD BLAND
Clearview Home Improvements
Tel- 07539 749466
E-mail - hbland43@gmail.com

Hill 350741121 - 1250

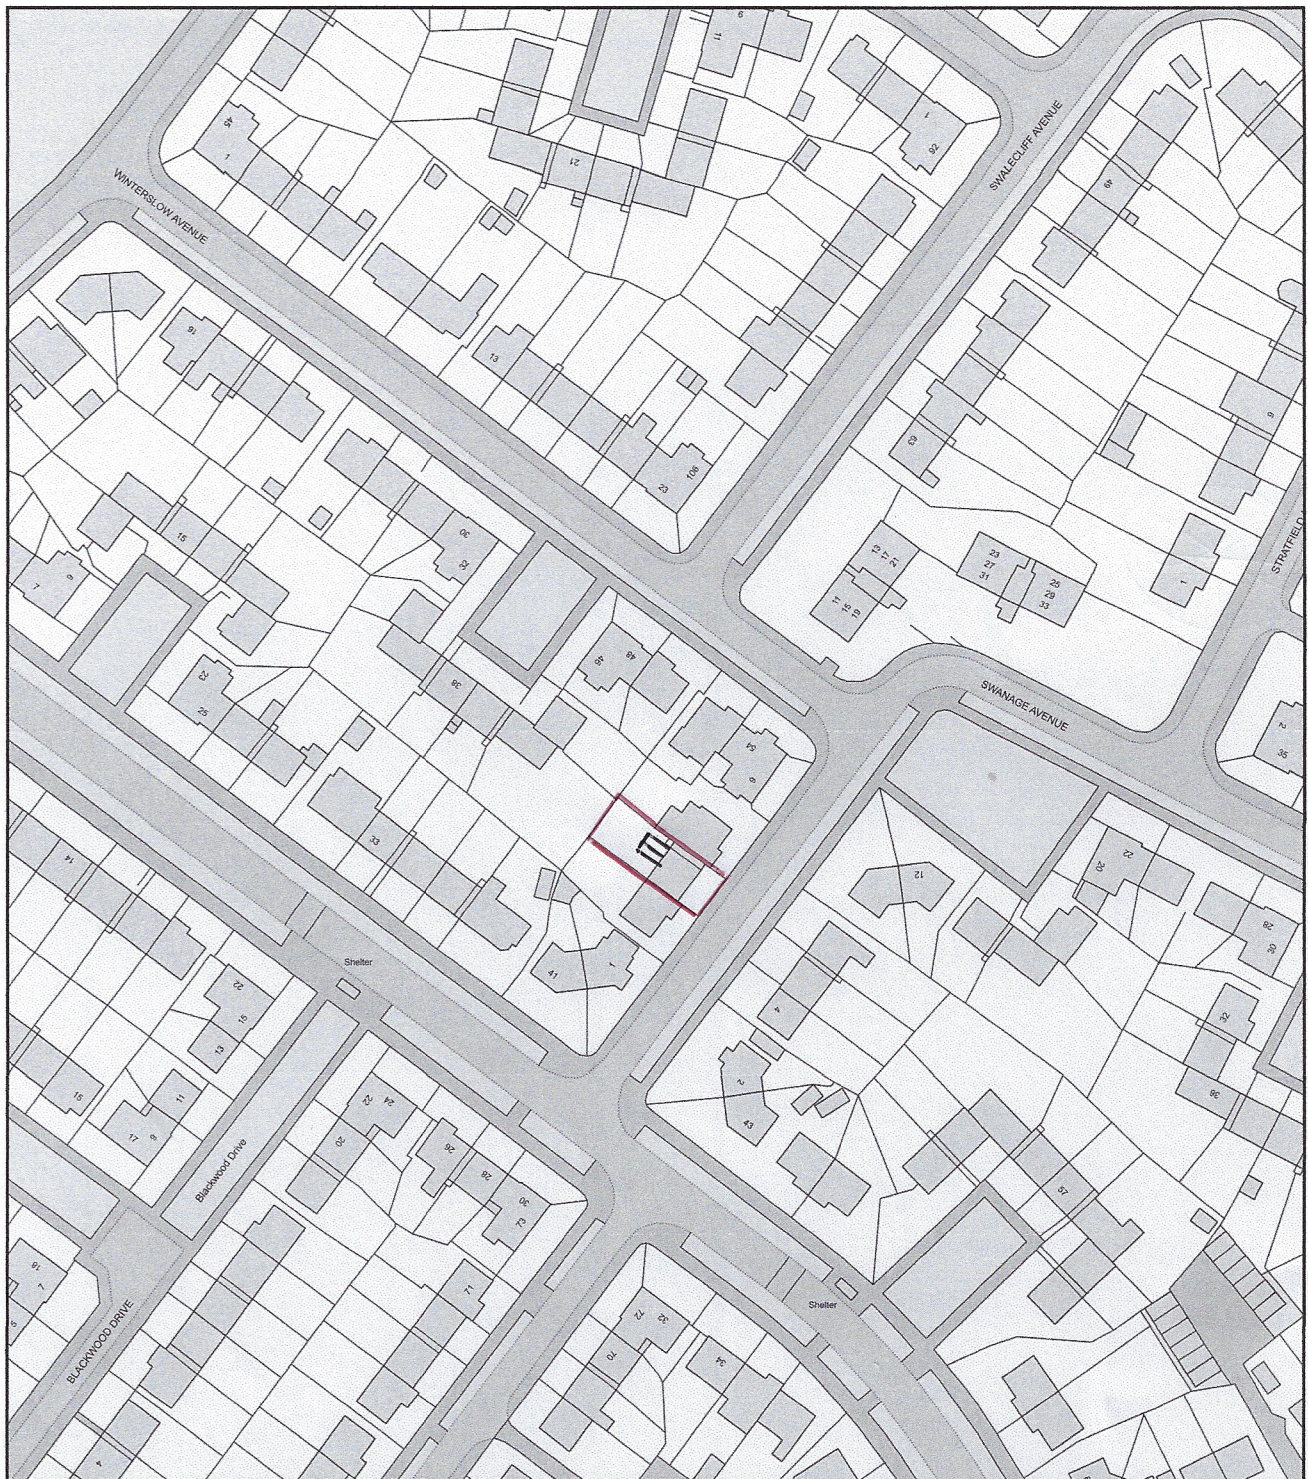

0 50
Metres





Plan Produced for: Clearview Home Improvements

Date Produced: 22 Feb 2022

Plan Reference Number: TQRQM22053120241470

Scale: 1:1250 @ A4

Hill 350741121 - 500

 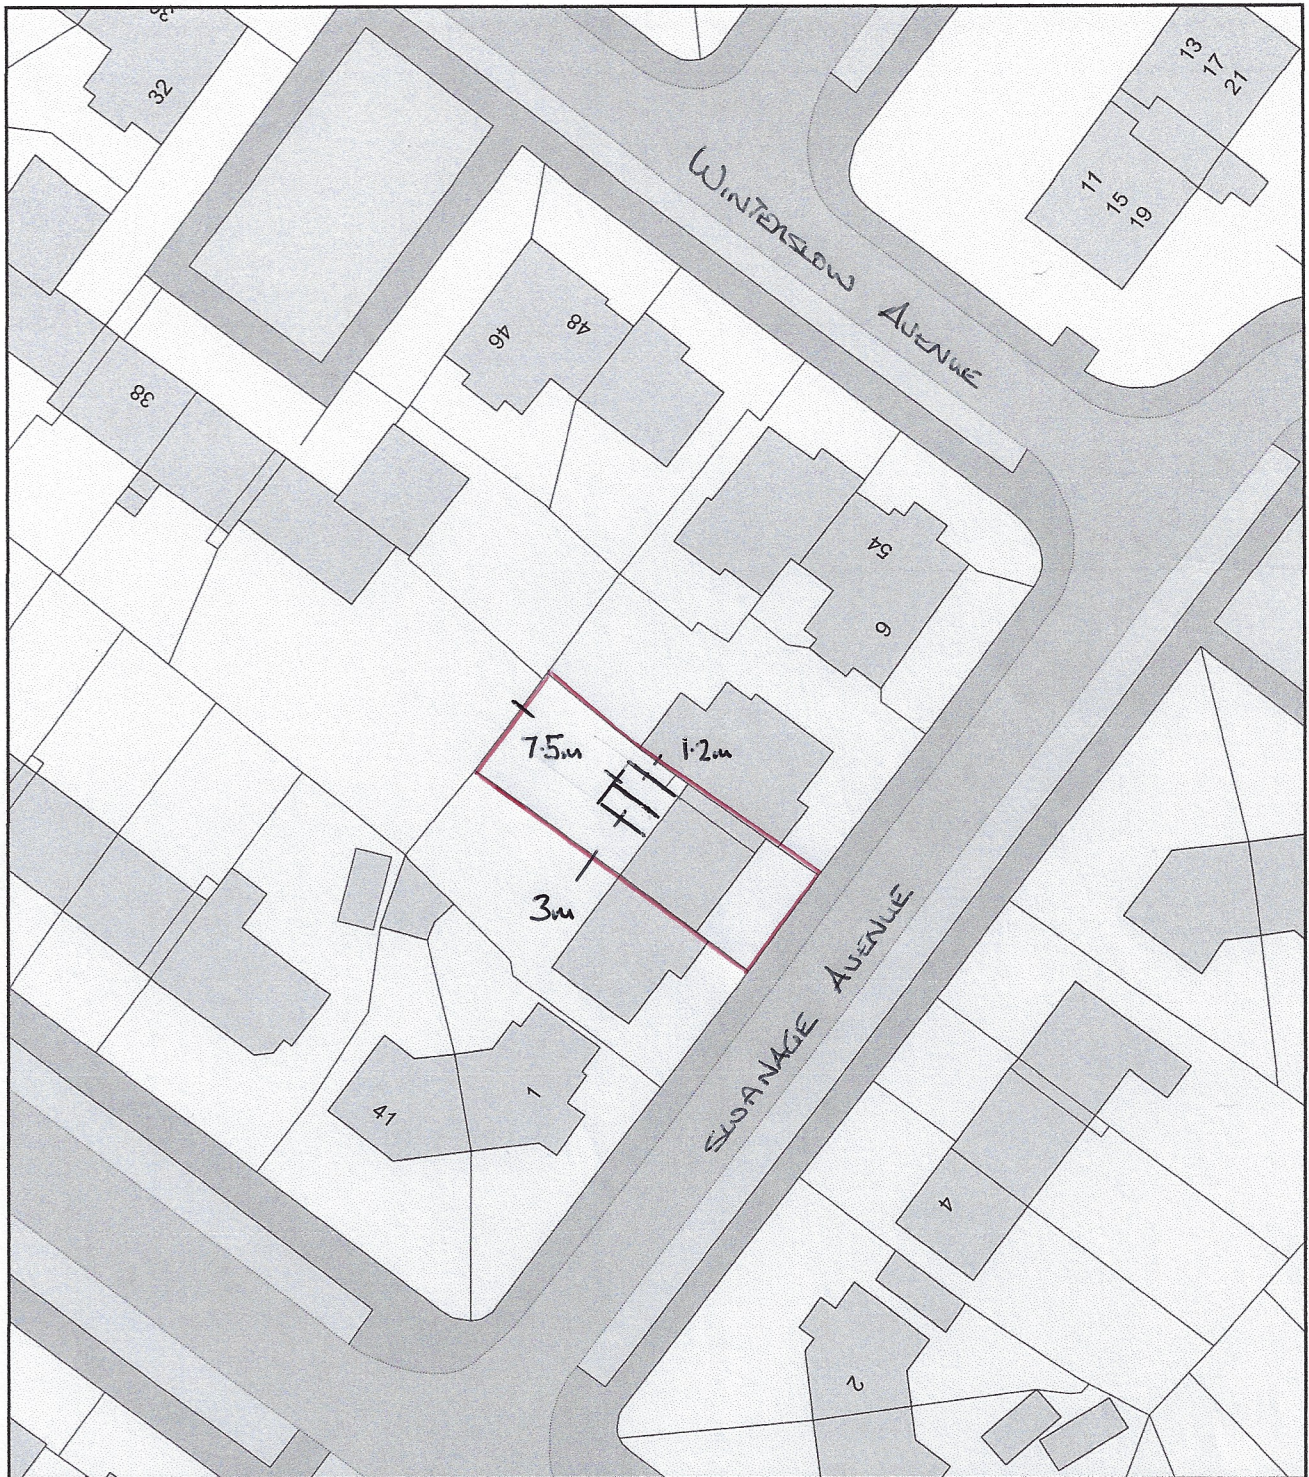

Plan Produced for: Clearview Home Improvements

Date Produced: 22 Feb 2022

Plan Reference Number: TQRQM22053120319673

Scale: 1:500 @ A4