

General Notes

The Architect shall have no responsibility for any use made of this document other than for that which it was prepared and issued.
All dimensions should be checked on site. Do not scale from this drawing. To be read in conjunction with all other Consultant's drawings. The Architect to be immediately notified of any discrepancies.

Copyright on this drawing retained by the Architect.

LEGEND

 Site Boundary

B 25/01/22 SA SH Amended First Floor Extensions
A 14/07/21 SA SH Amended plans
12/07/21 SA SH Initial Issue
No. Date Dwn Chk App Revision or reason for issue

Client
Qais Hamed

createitstudios
Architects & Designers


Create It Studios (NW) Ltd
Universal Square
Devonshire Street North
Manchester M12 6JH
0161 974 6165
www.createitstudios.co.uk
info@createitstudios.co.uk

Project Title
93 Victoria Rd, Manchester M14 6BP

Scale / North Point
1 : 100

Drawing Title
Proposed Floor Plans


Drawing Number
A1368(02)002
Drawing Status
Preliminary
Revision
B

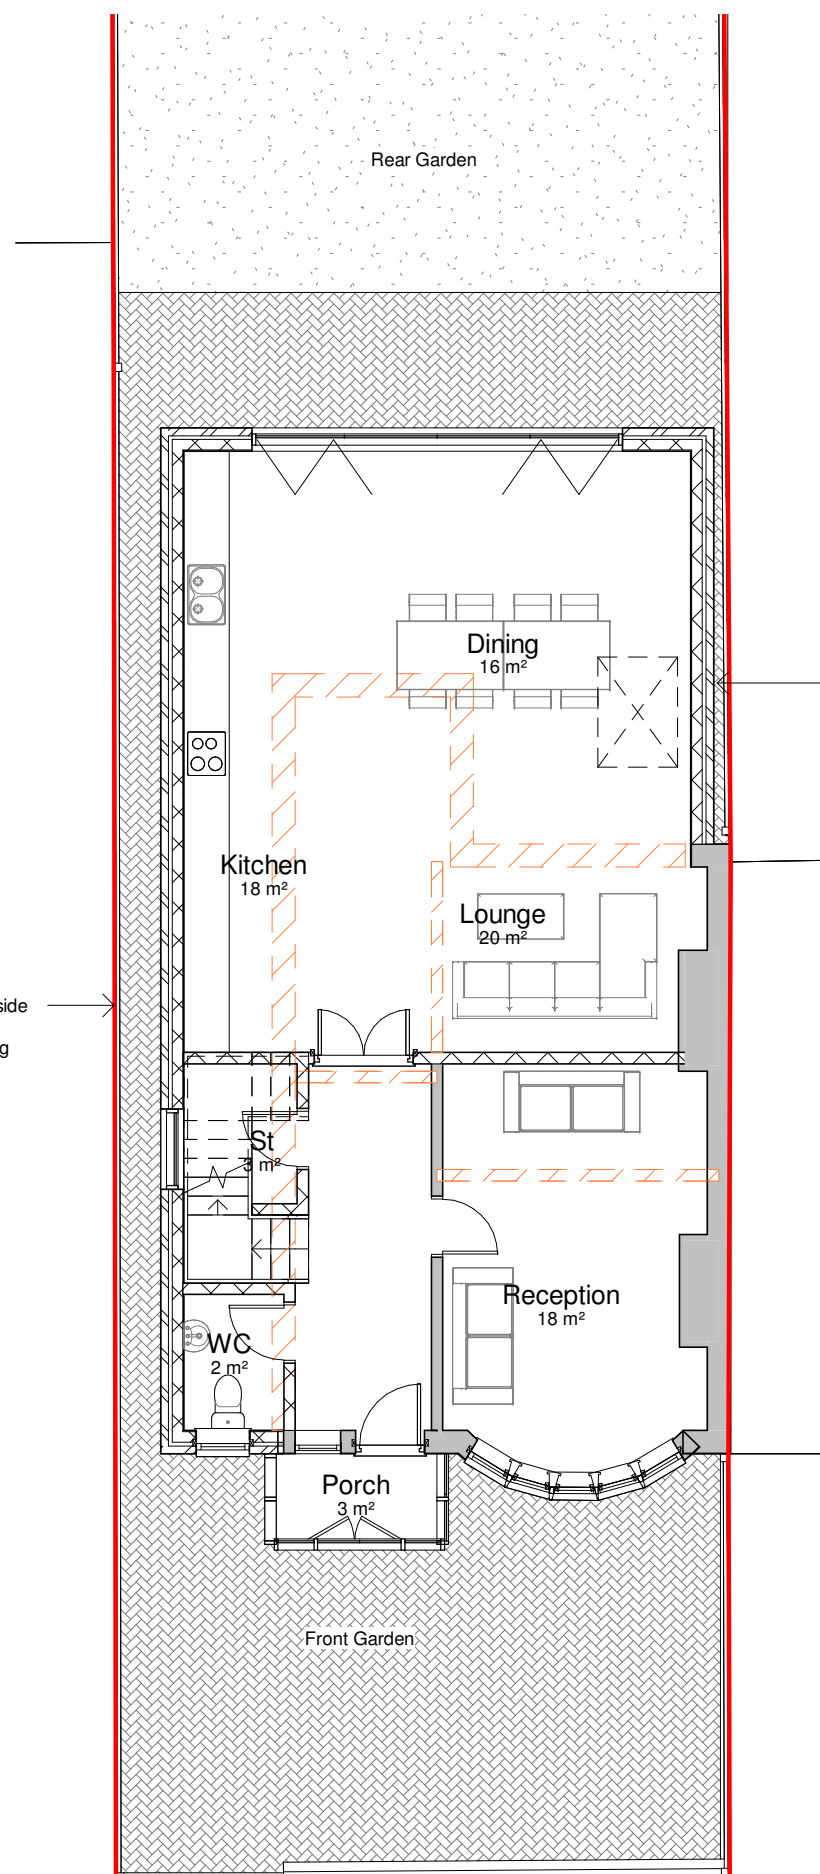

1

Proposed Ground Floor Plan

1 : 100

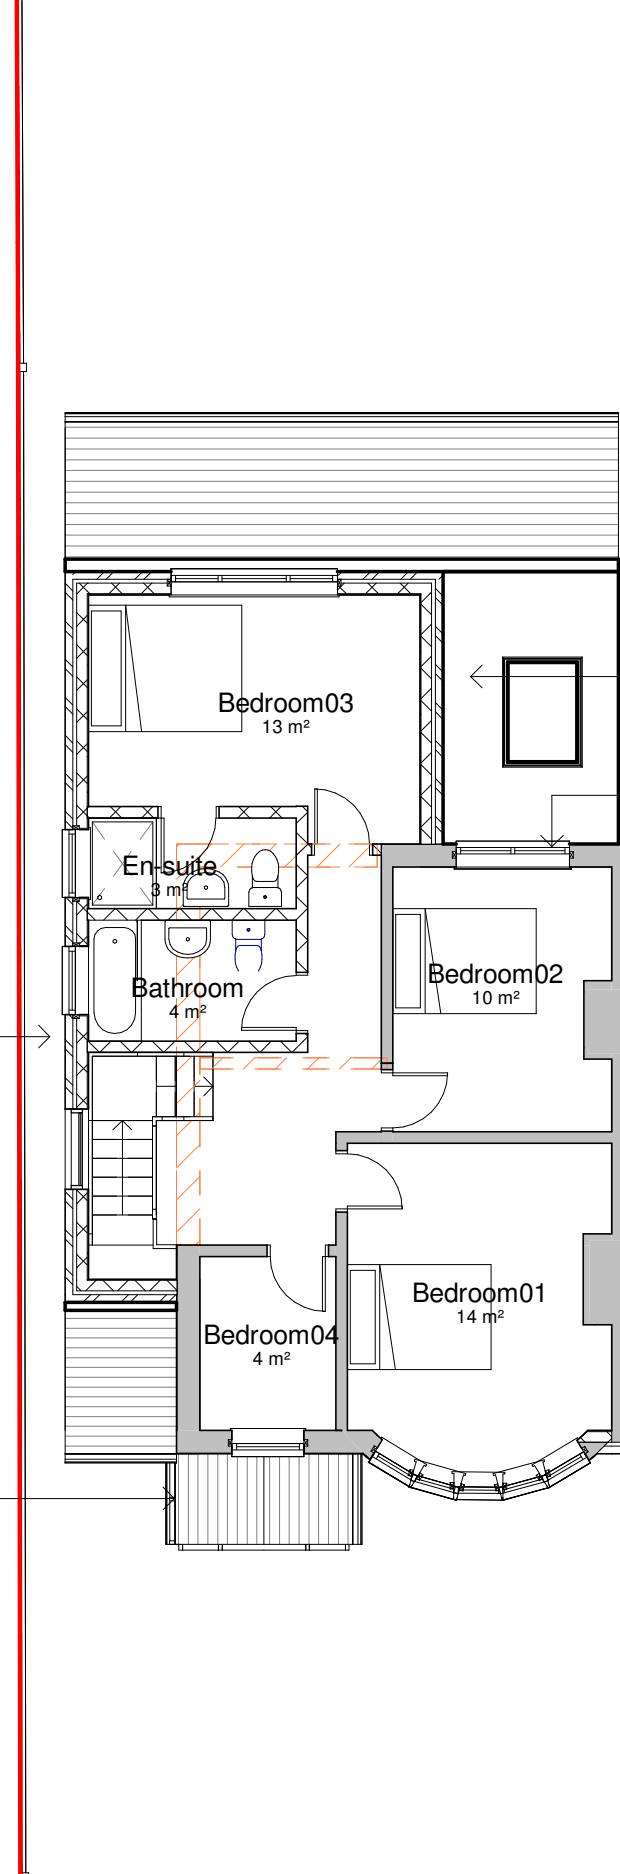

2

Proposed First Floor Plan

1 : 100

0 1 2 3 4m
1:100

