
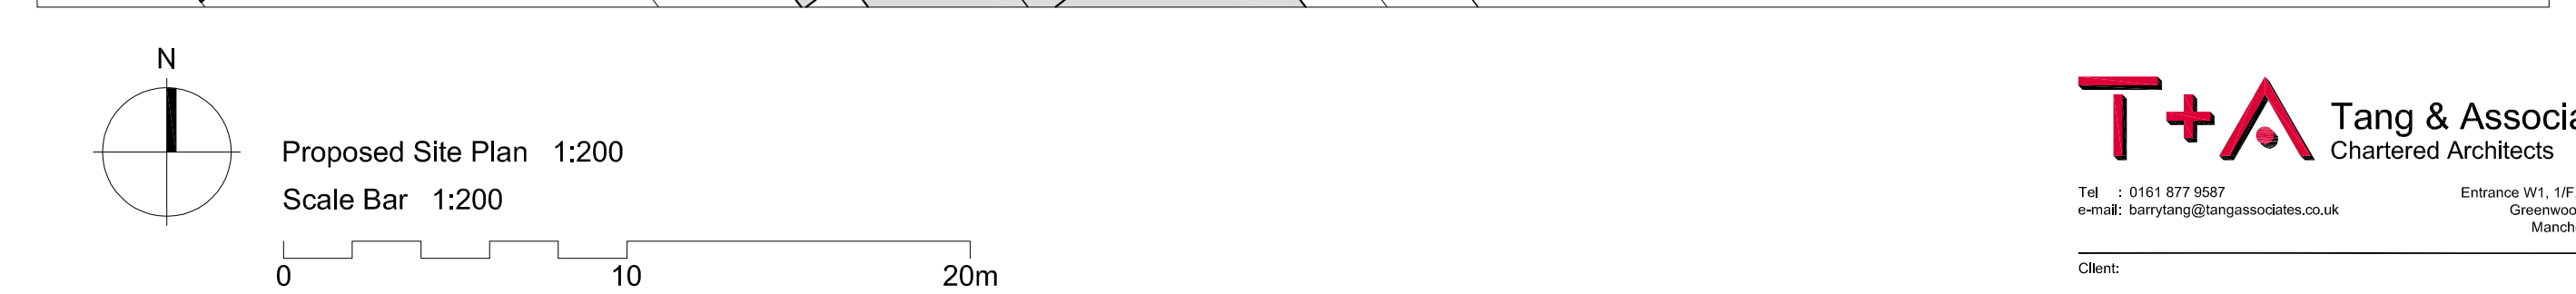


All structural components shown are indicative only. Details / calculations of structural members are to be provided by the Structural Engineer.

A	First Issue	23/11/2021
B	Amendments Following Comments Received from LPA	10/01/2022
C	Amendments Following Comments Received from LPA	13/01/2022

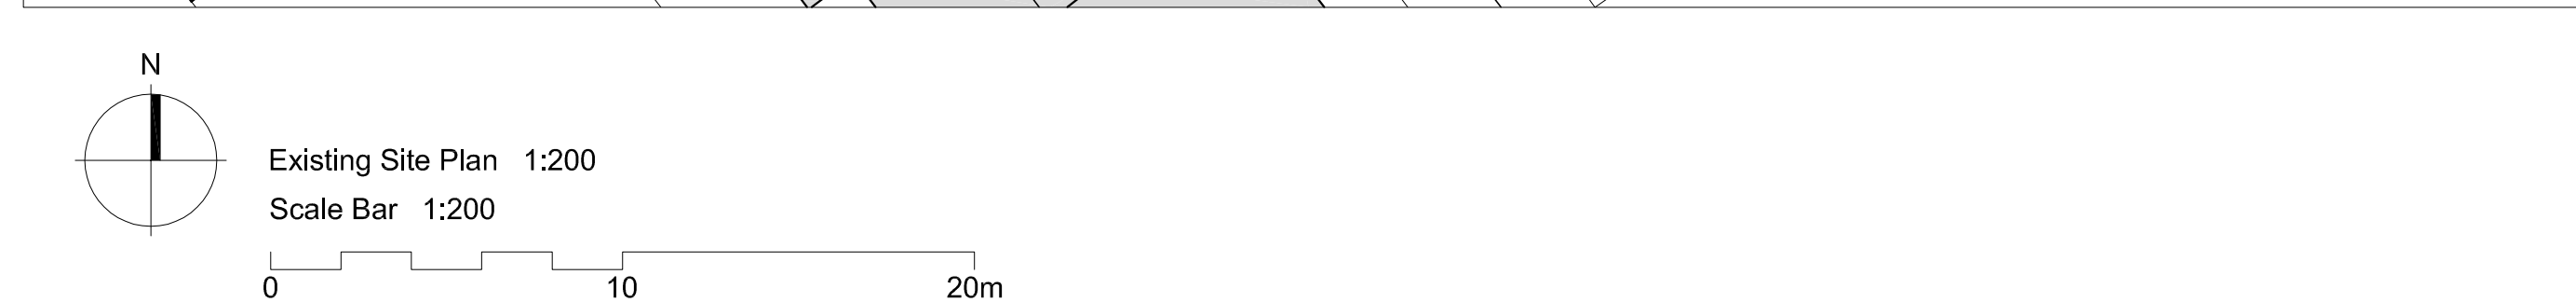

Client: _____

Drawing Title: _____

Existing and Proposed Site Plans

Drawing No:	Revision:
9726/101	C