

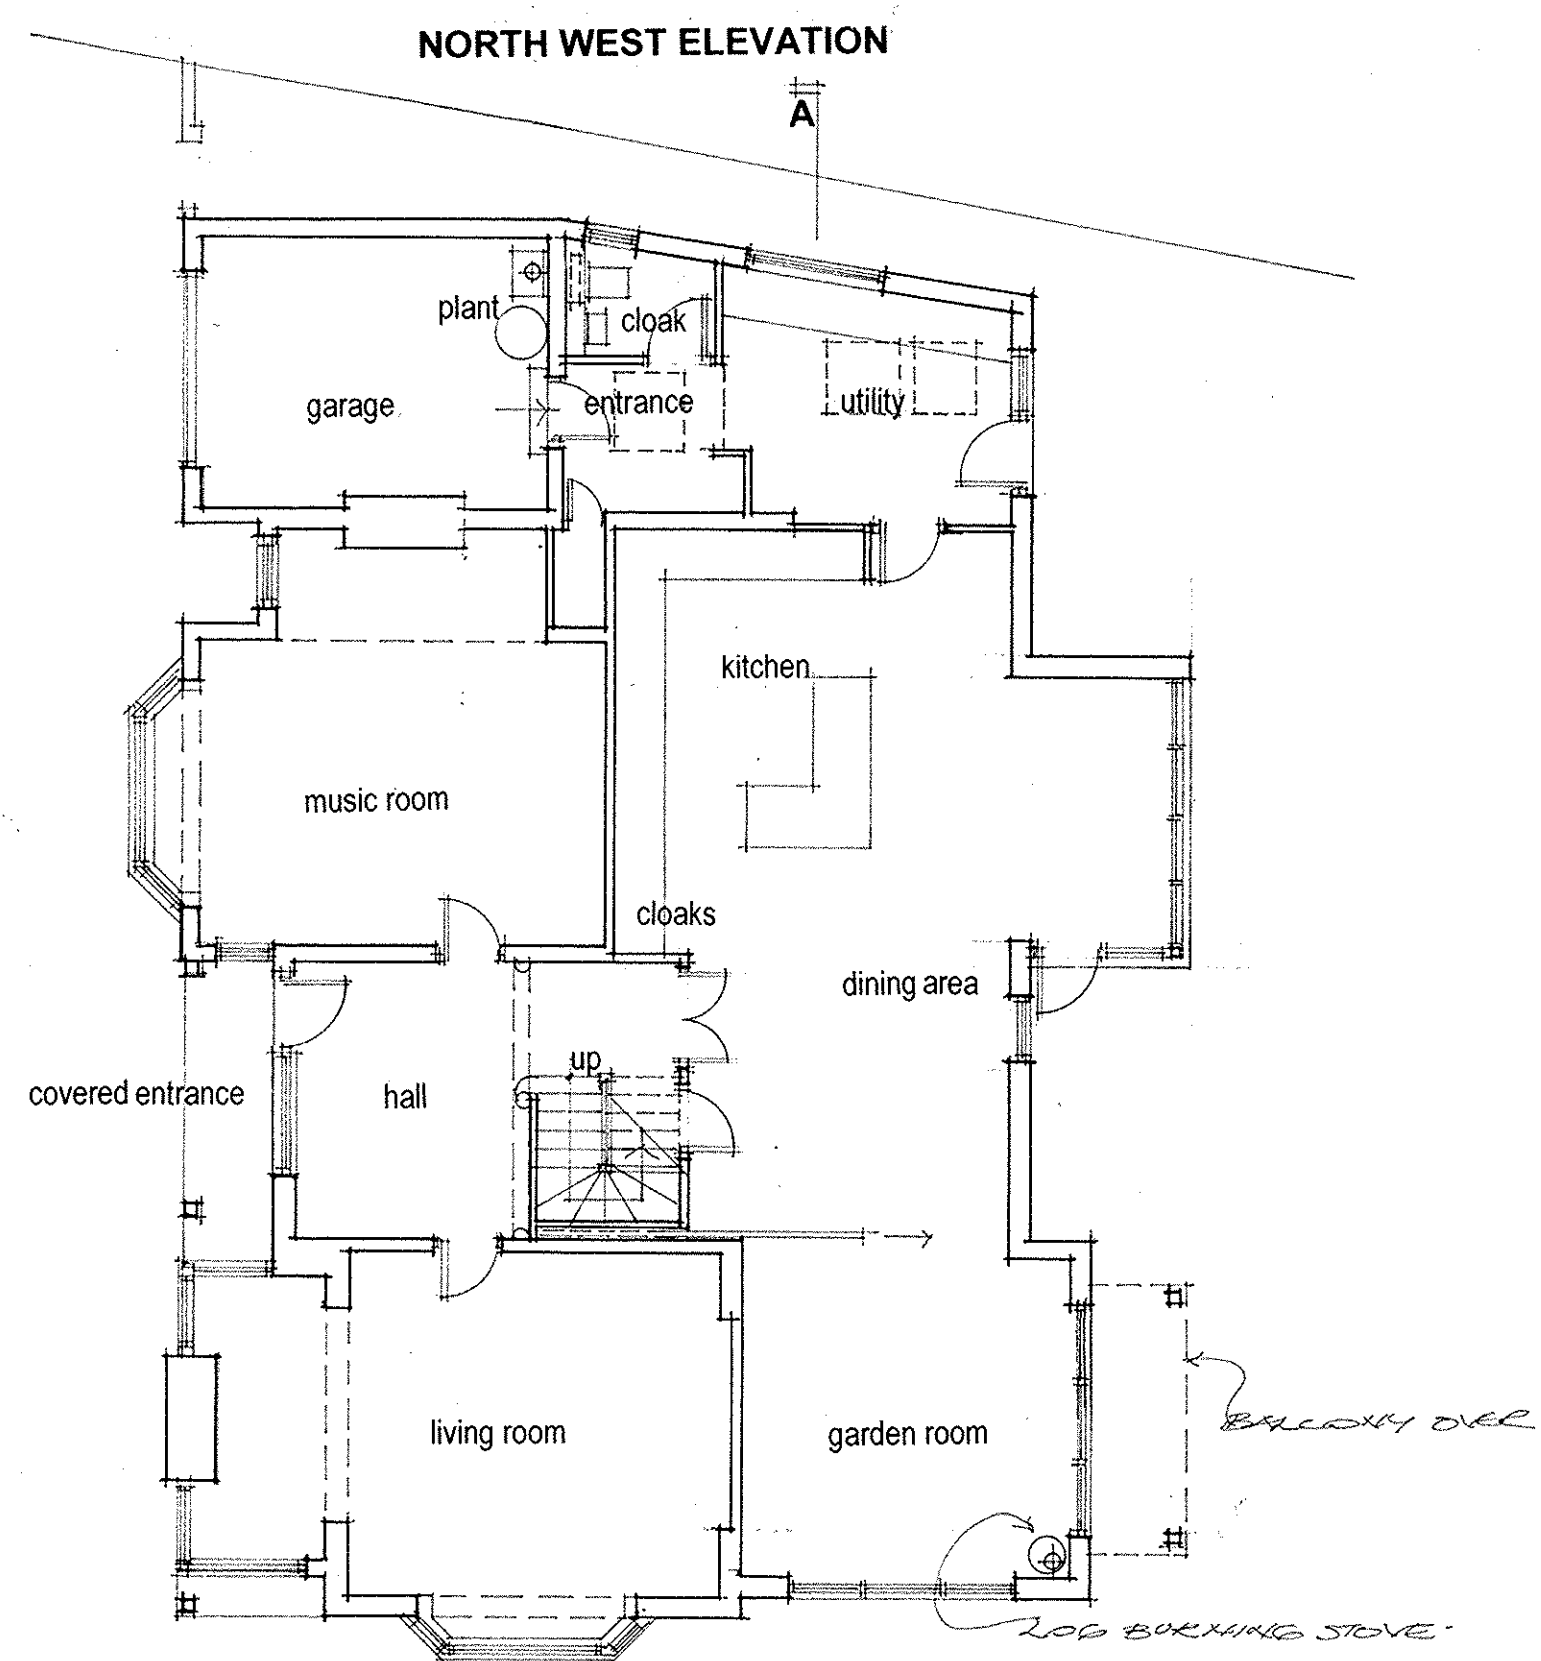


THIS DRAWING TOGETHER WITH THE DESIGN IS
COPYRIGHT OF THE ARCHITECT.
FIGURED DIMENSIONS SHOULD BE FOLLOWED
AND SCALED DIMENSIONS SHOULD BE CHECKED
WITH THE ARCHITECT.
ANY DISCREPANCY MUST BE REPORTED TO THE
ARCHITECT IMMEDIATELY AND PRIOR TO
PROCEEDING.


REVISIONS
REV 18 24/02/2017
ROOFLIGHTS AMENDED

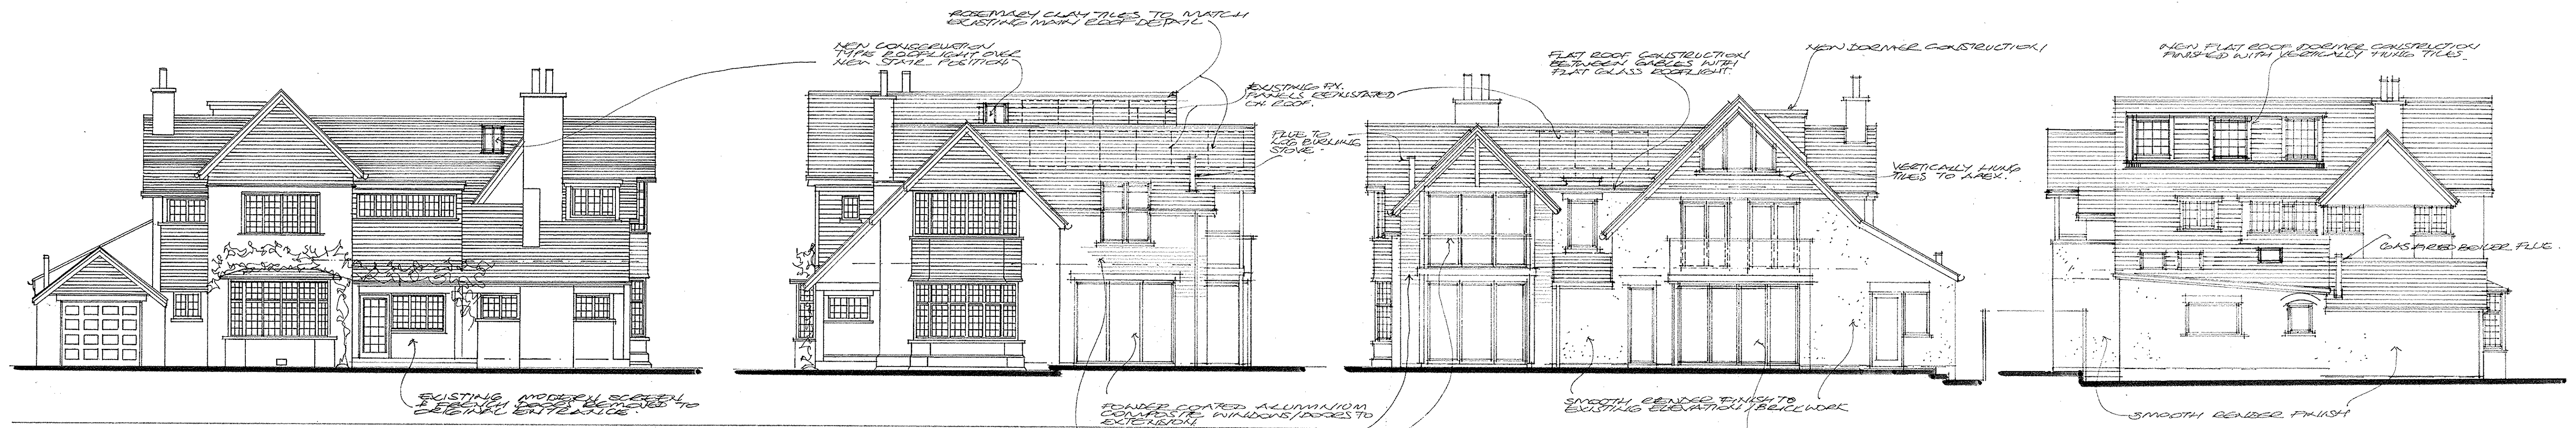


GROUND FLOOR PLAN

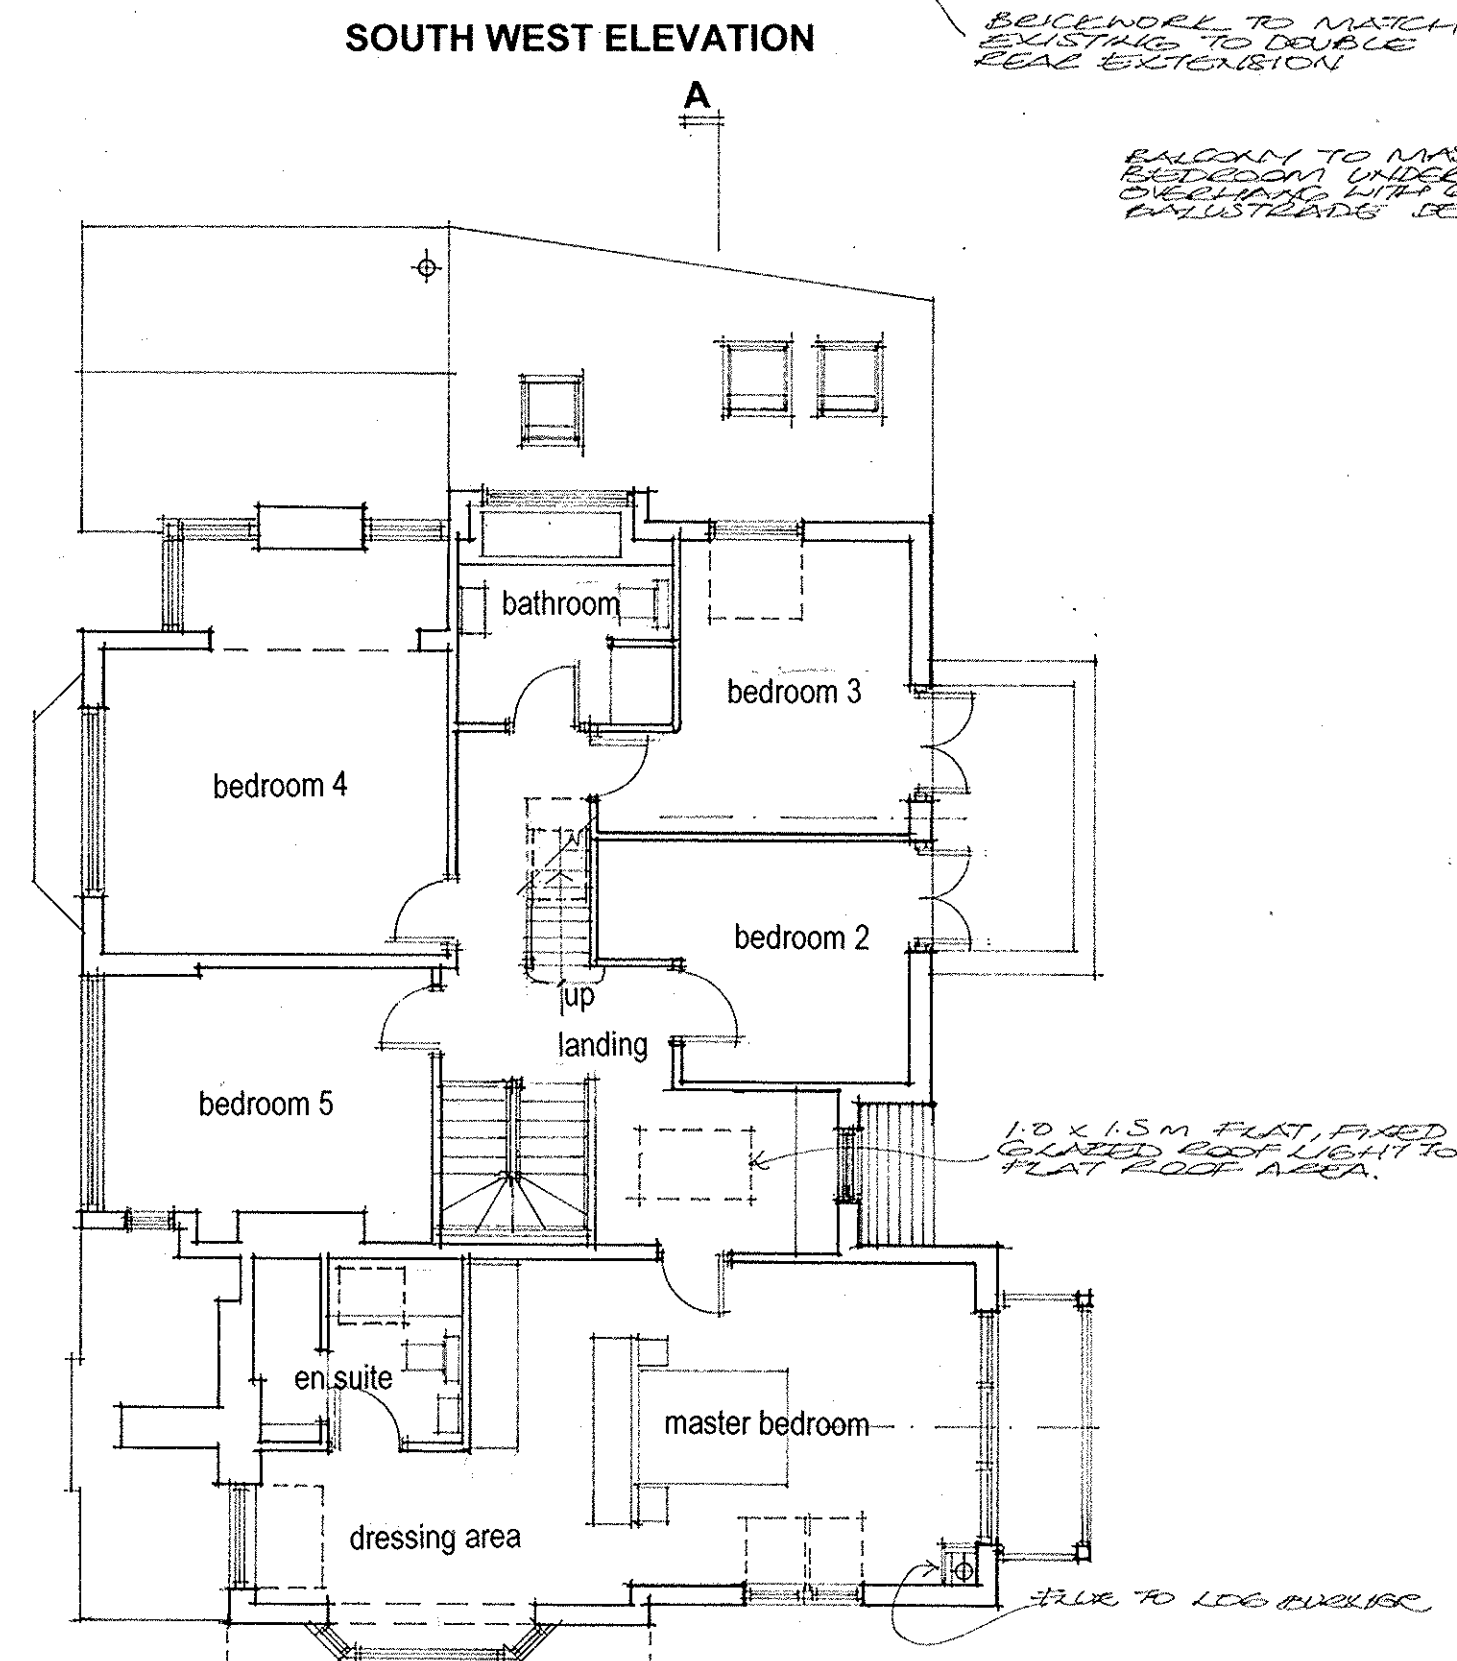

FIRST FLOOR PLAN

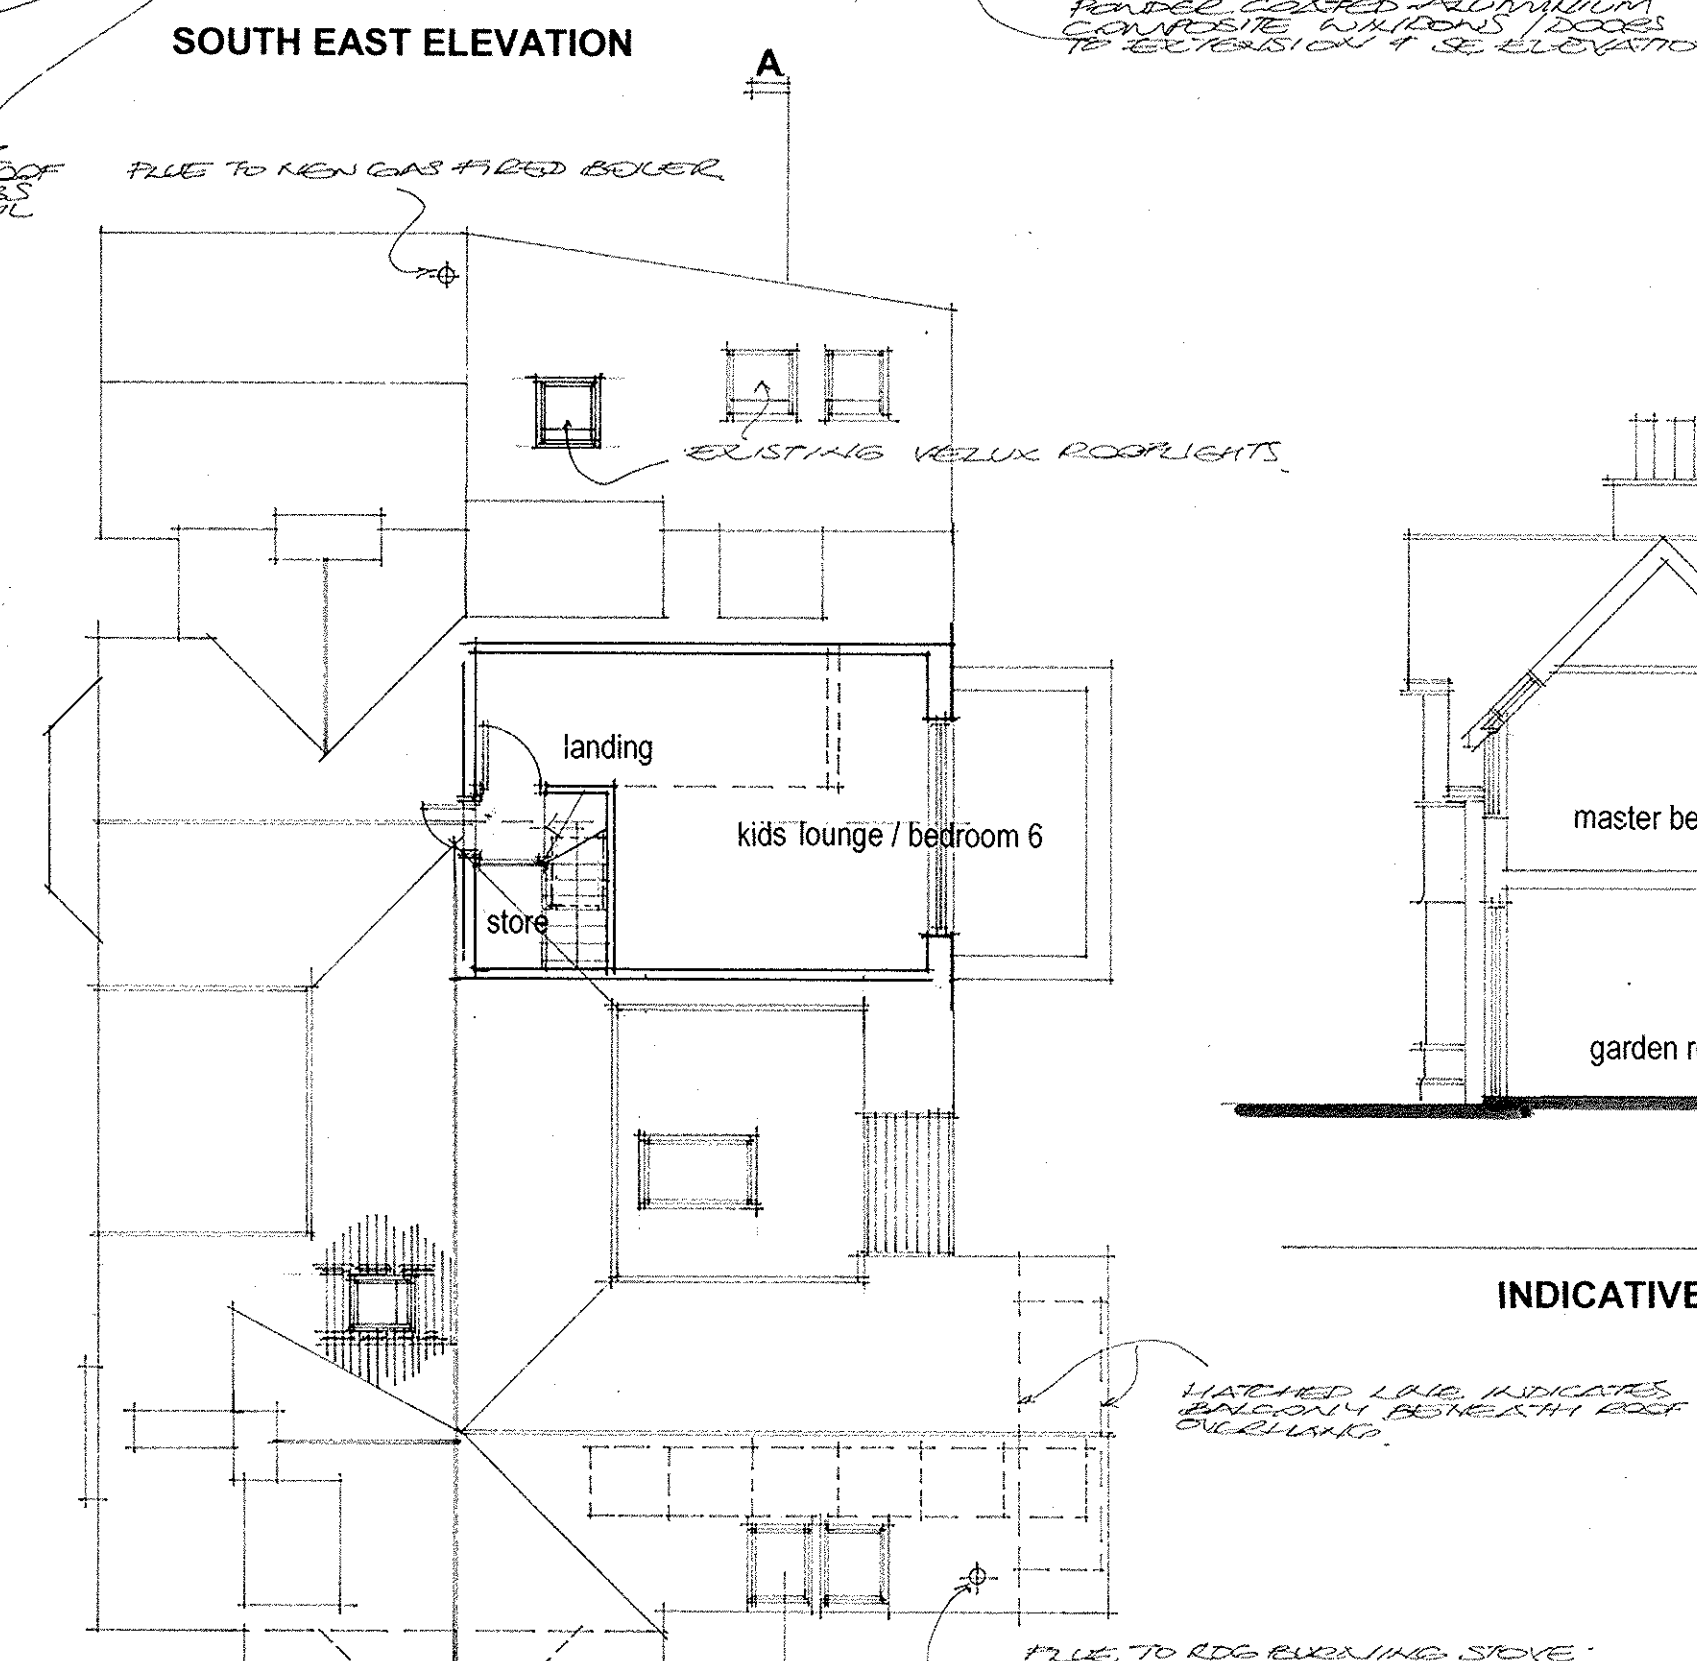


ATTIC PLAN

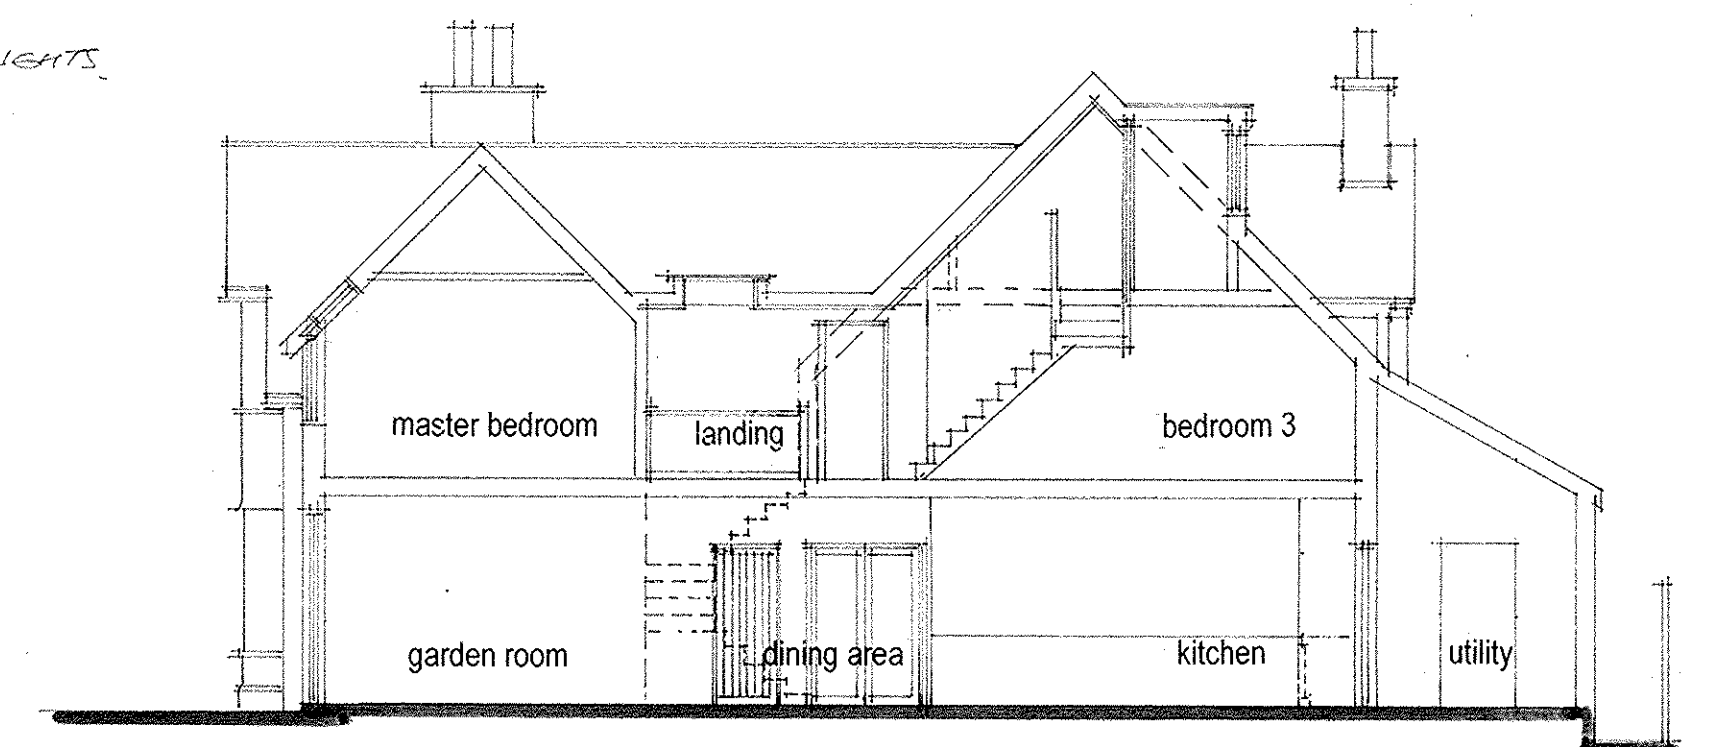

INDICATIVE SECTION A - A



Original Drawn By: EW Date: February 2017

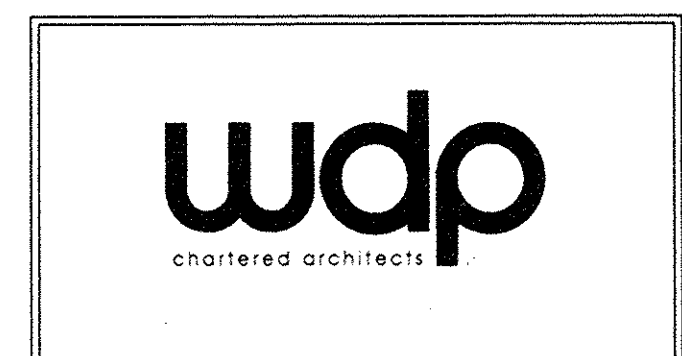

the wright design partnership
15 main street, kirkby lonsdale, cumbria LA6 2AQ
tel / 015242 71697 email / mail@wdparchitects.co.uk

Client:	Halpenny		
Contract:	Alterations and Extension to 20 Elm Road, Didsbury Manchester		
Drawing title:	PROPOSED DETAILS		
Scale:	1:100	Job No.:	KL2627
		Dwg No.:	04

