




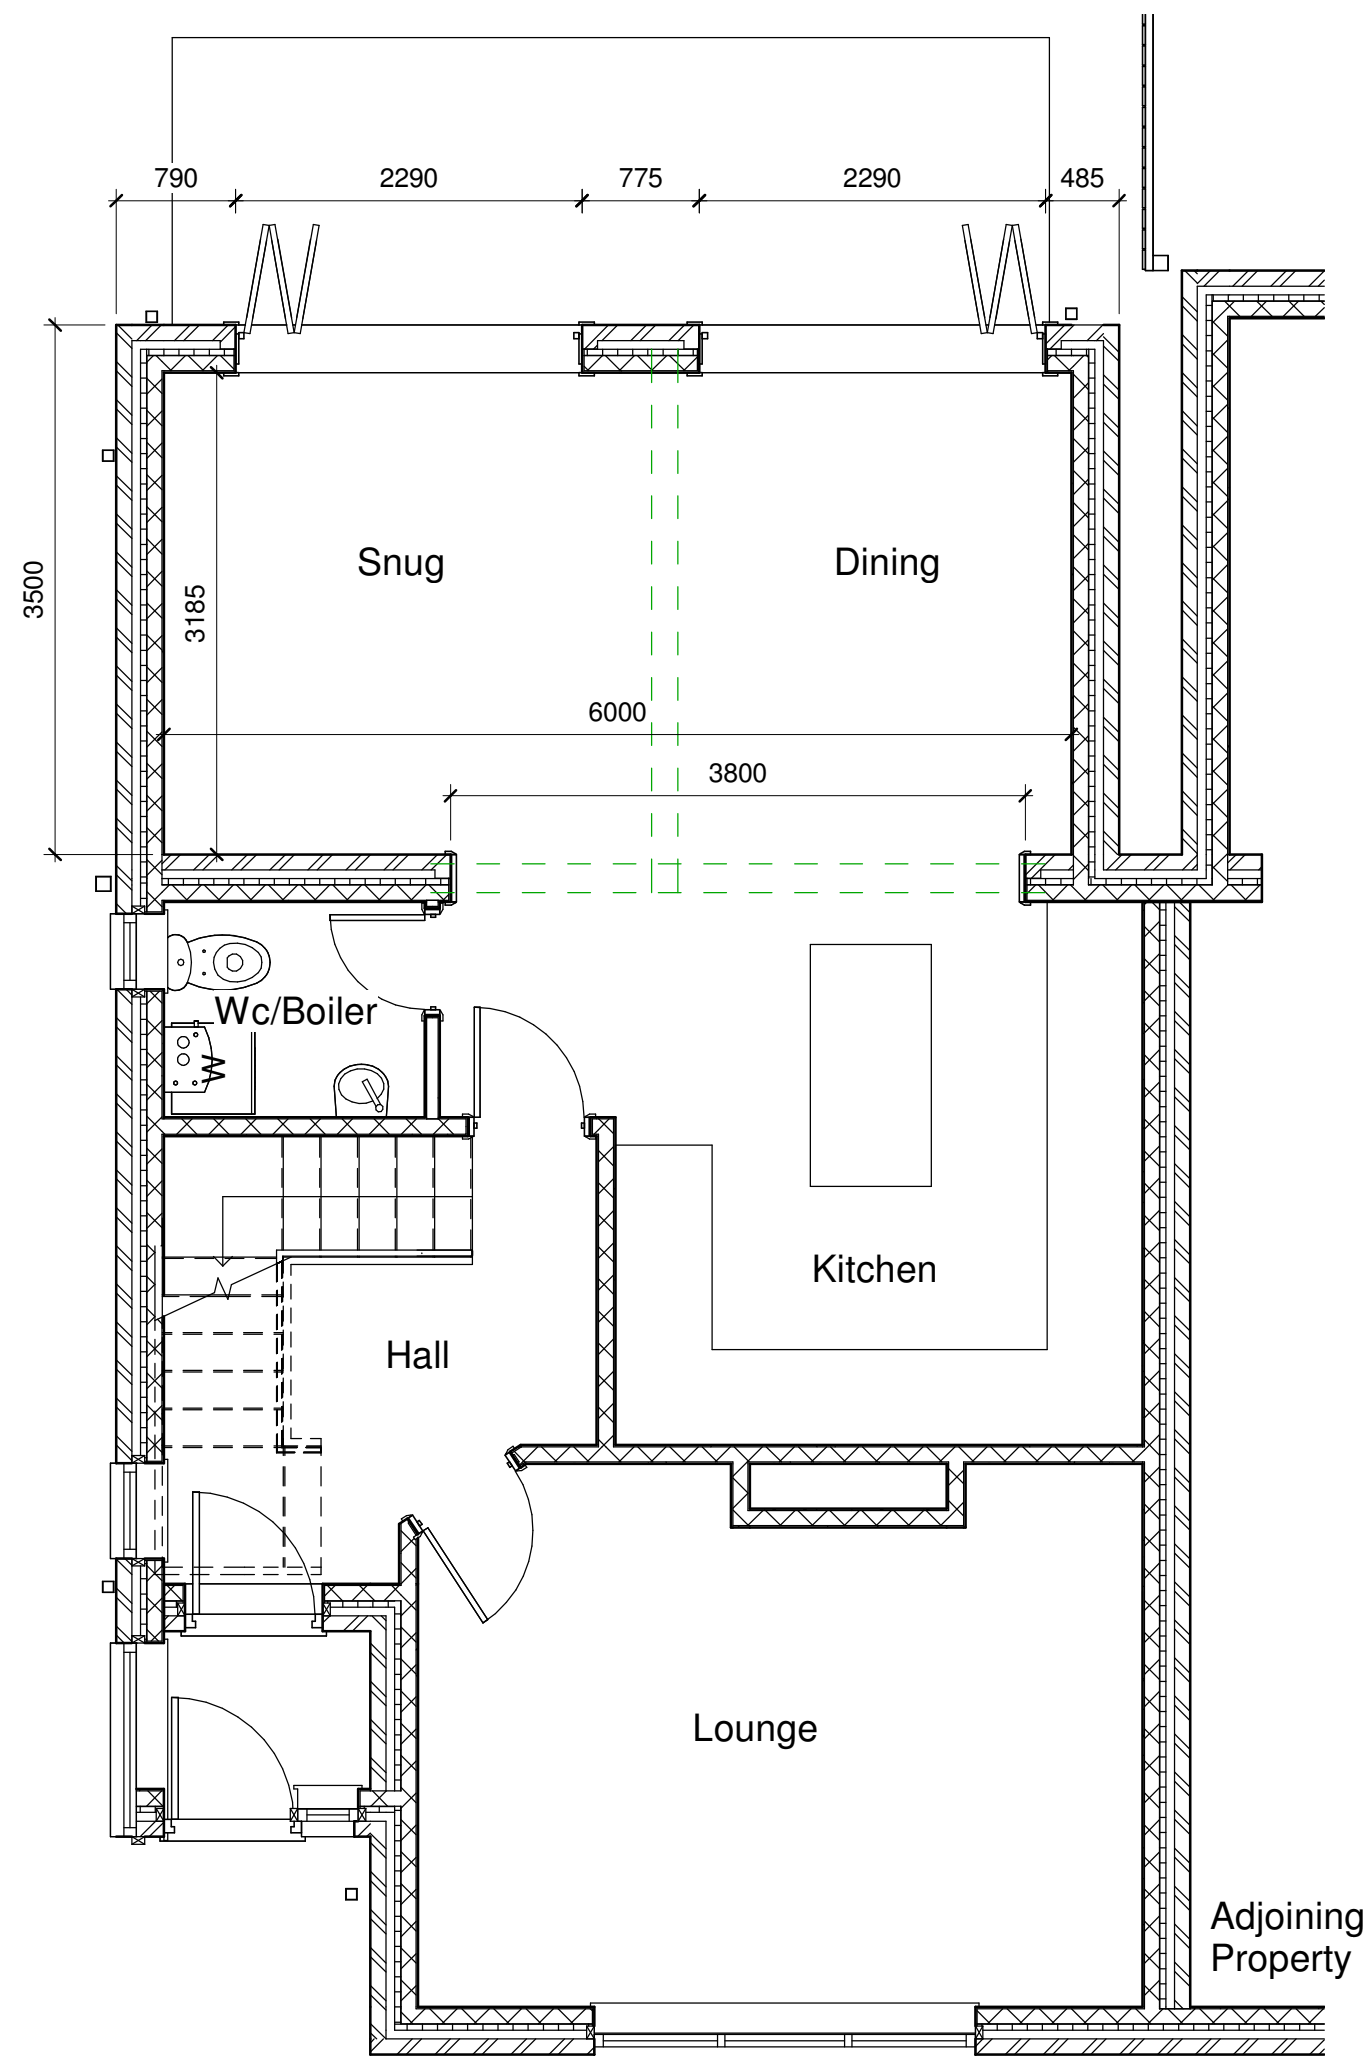


01 Proposed Ground Floor Plan
1 : 50

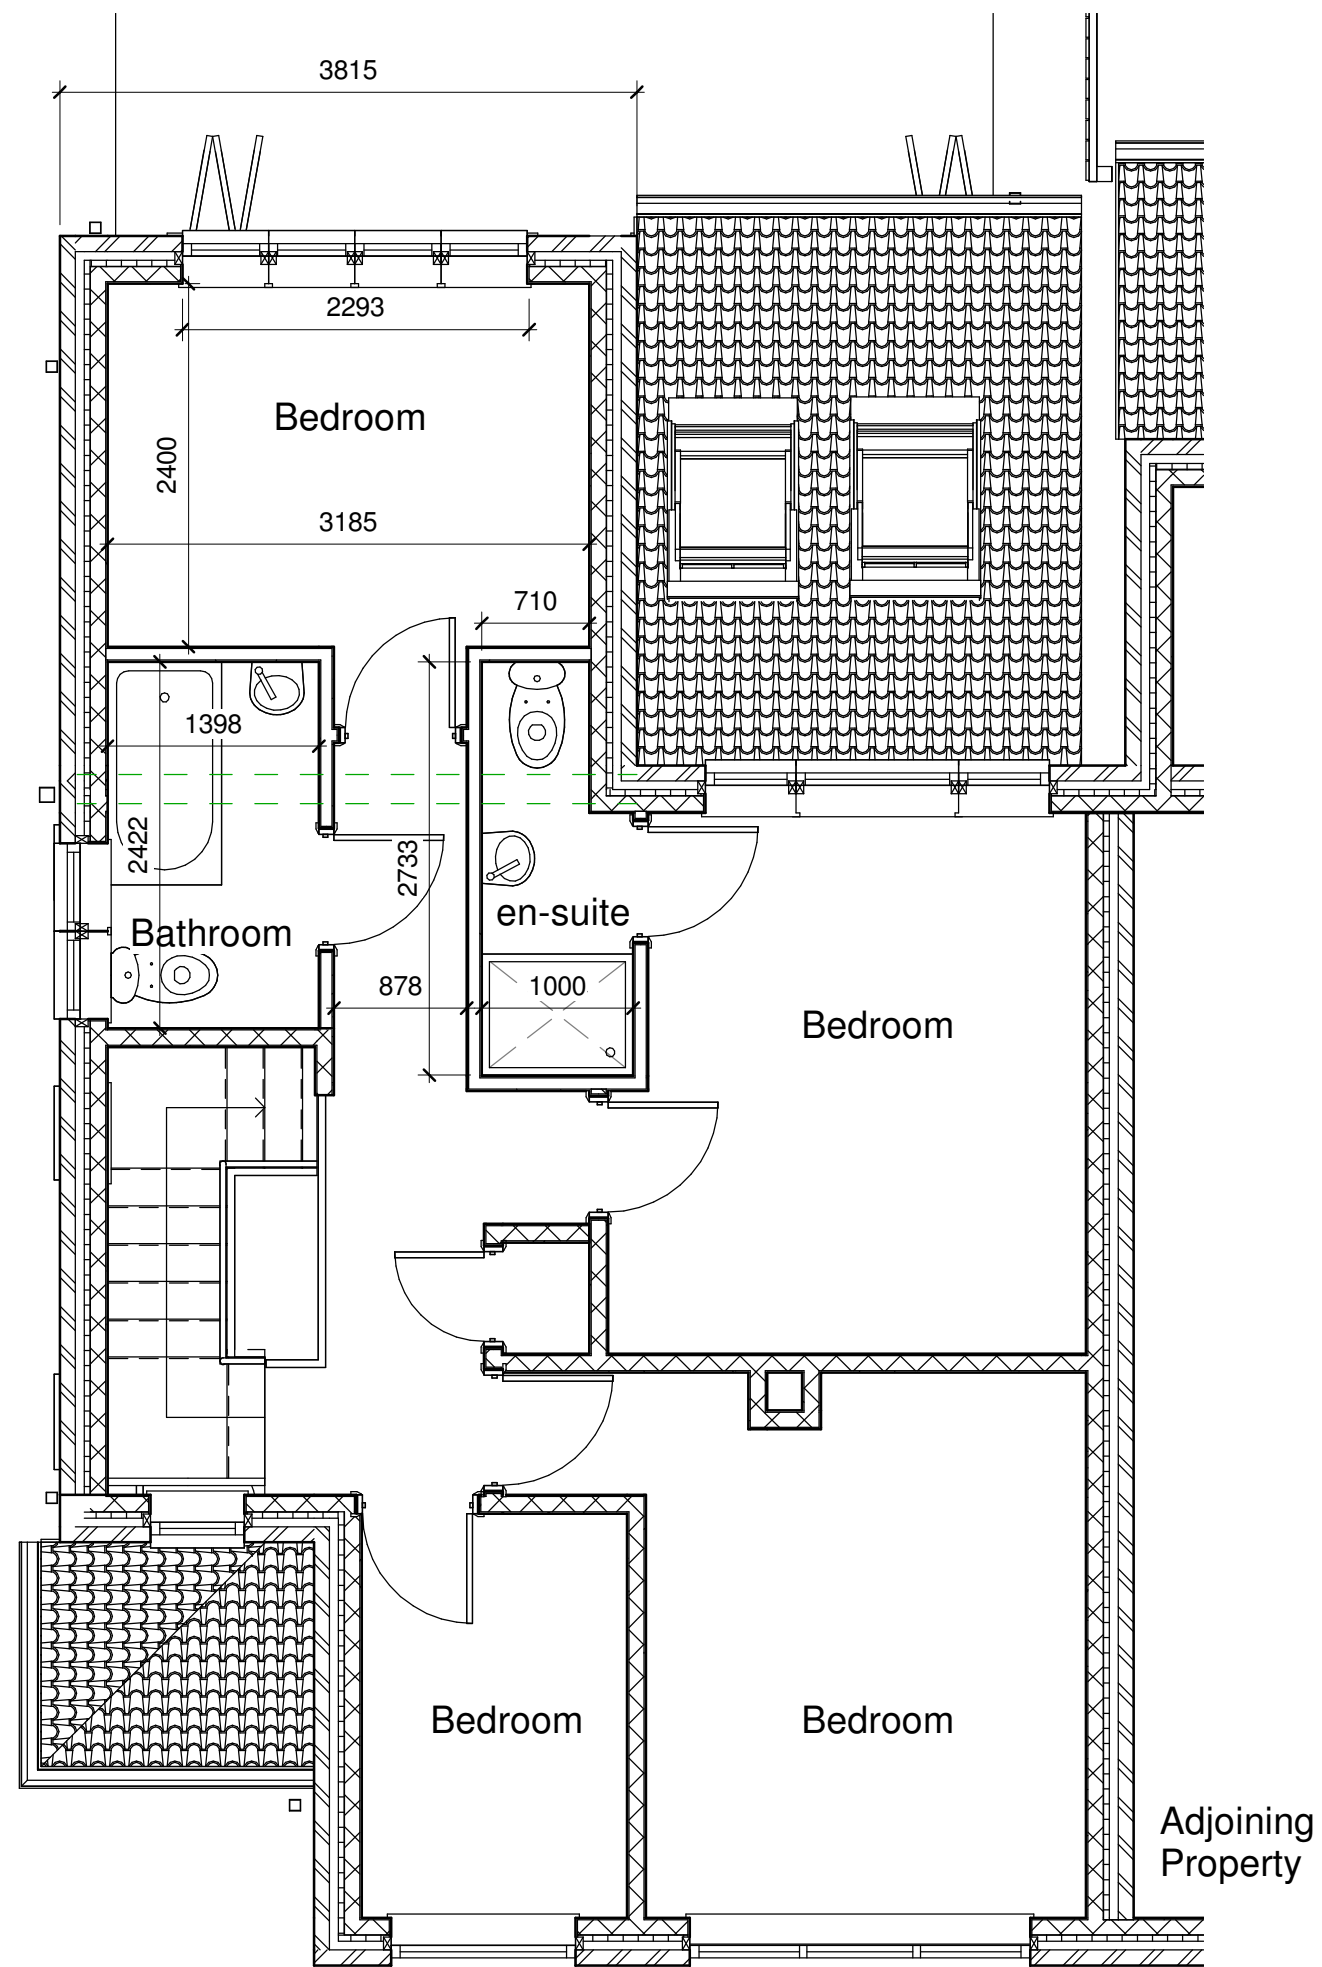

02 Proposed First Floor Plan
1 : 50

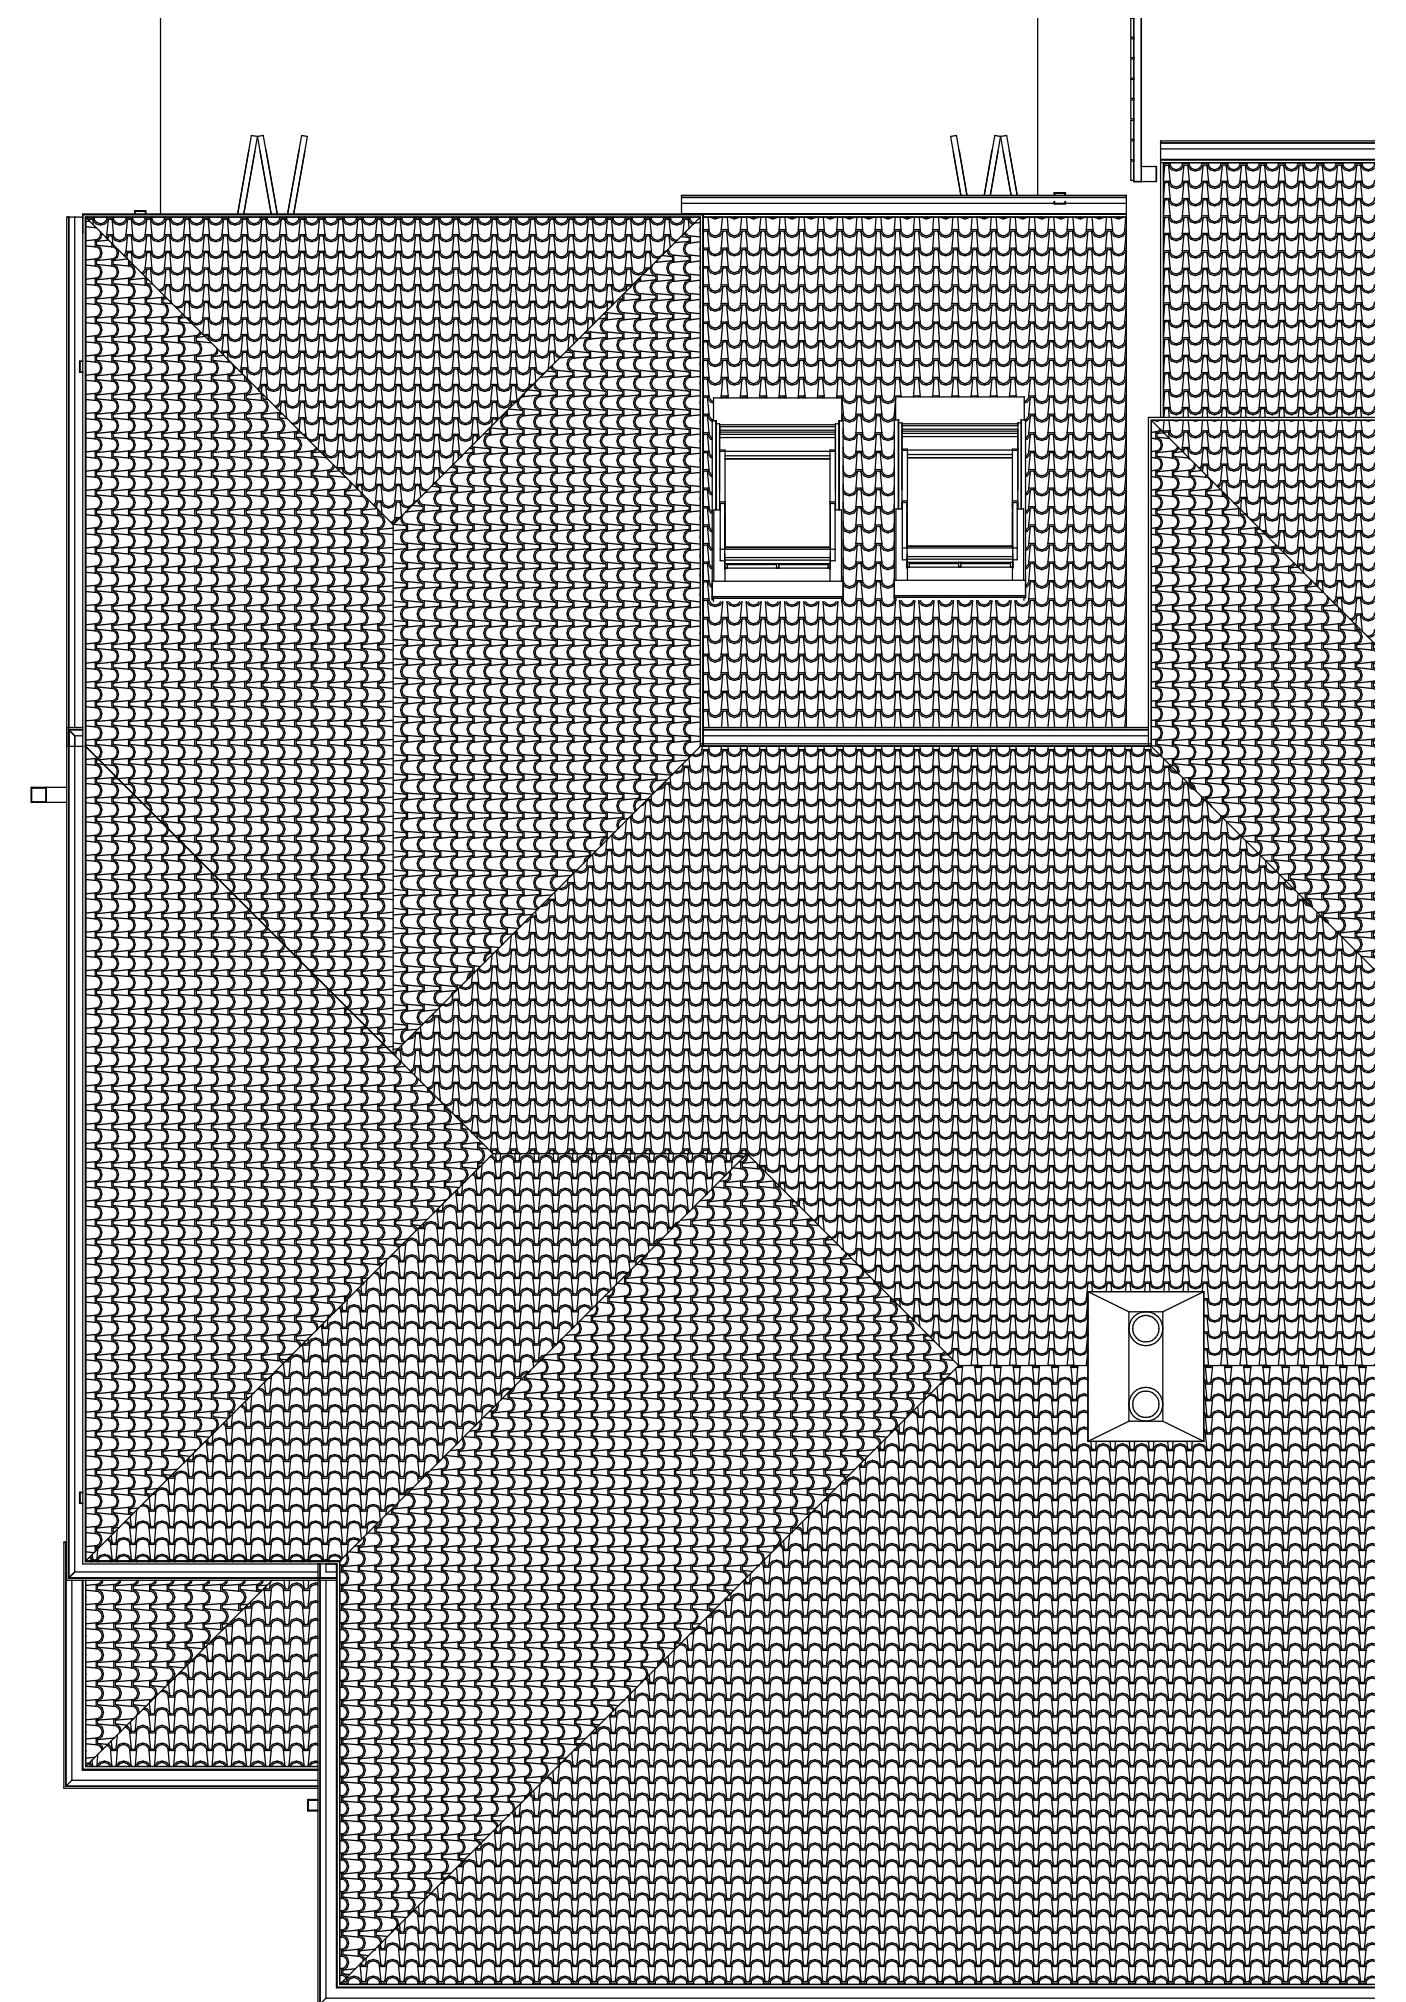

04 Proposed Roof Plan
1 : 50

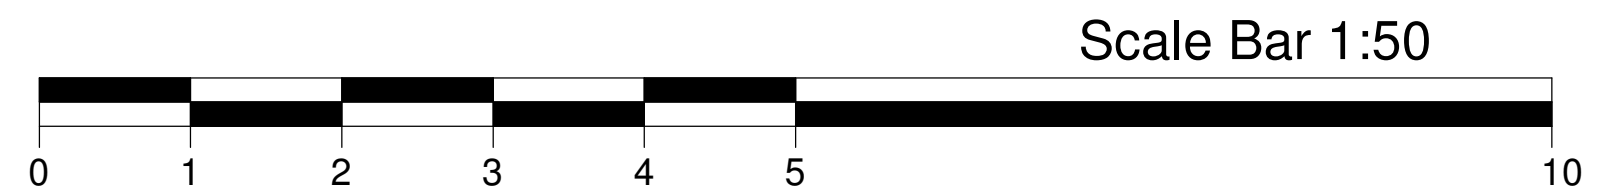

SCALE 1 : 50
A2 DRAWING

Client:
Mr Andrew Weatherby
21 Sandhurst Avenue
Manchester
M20 1ED