

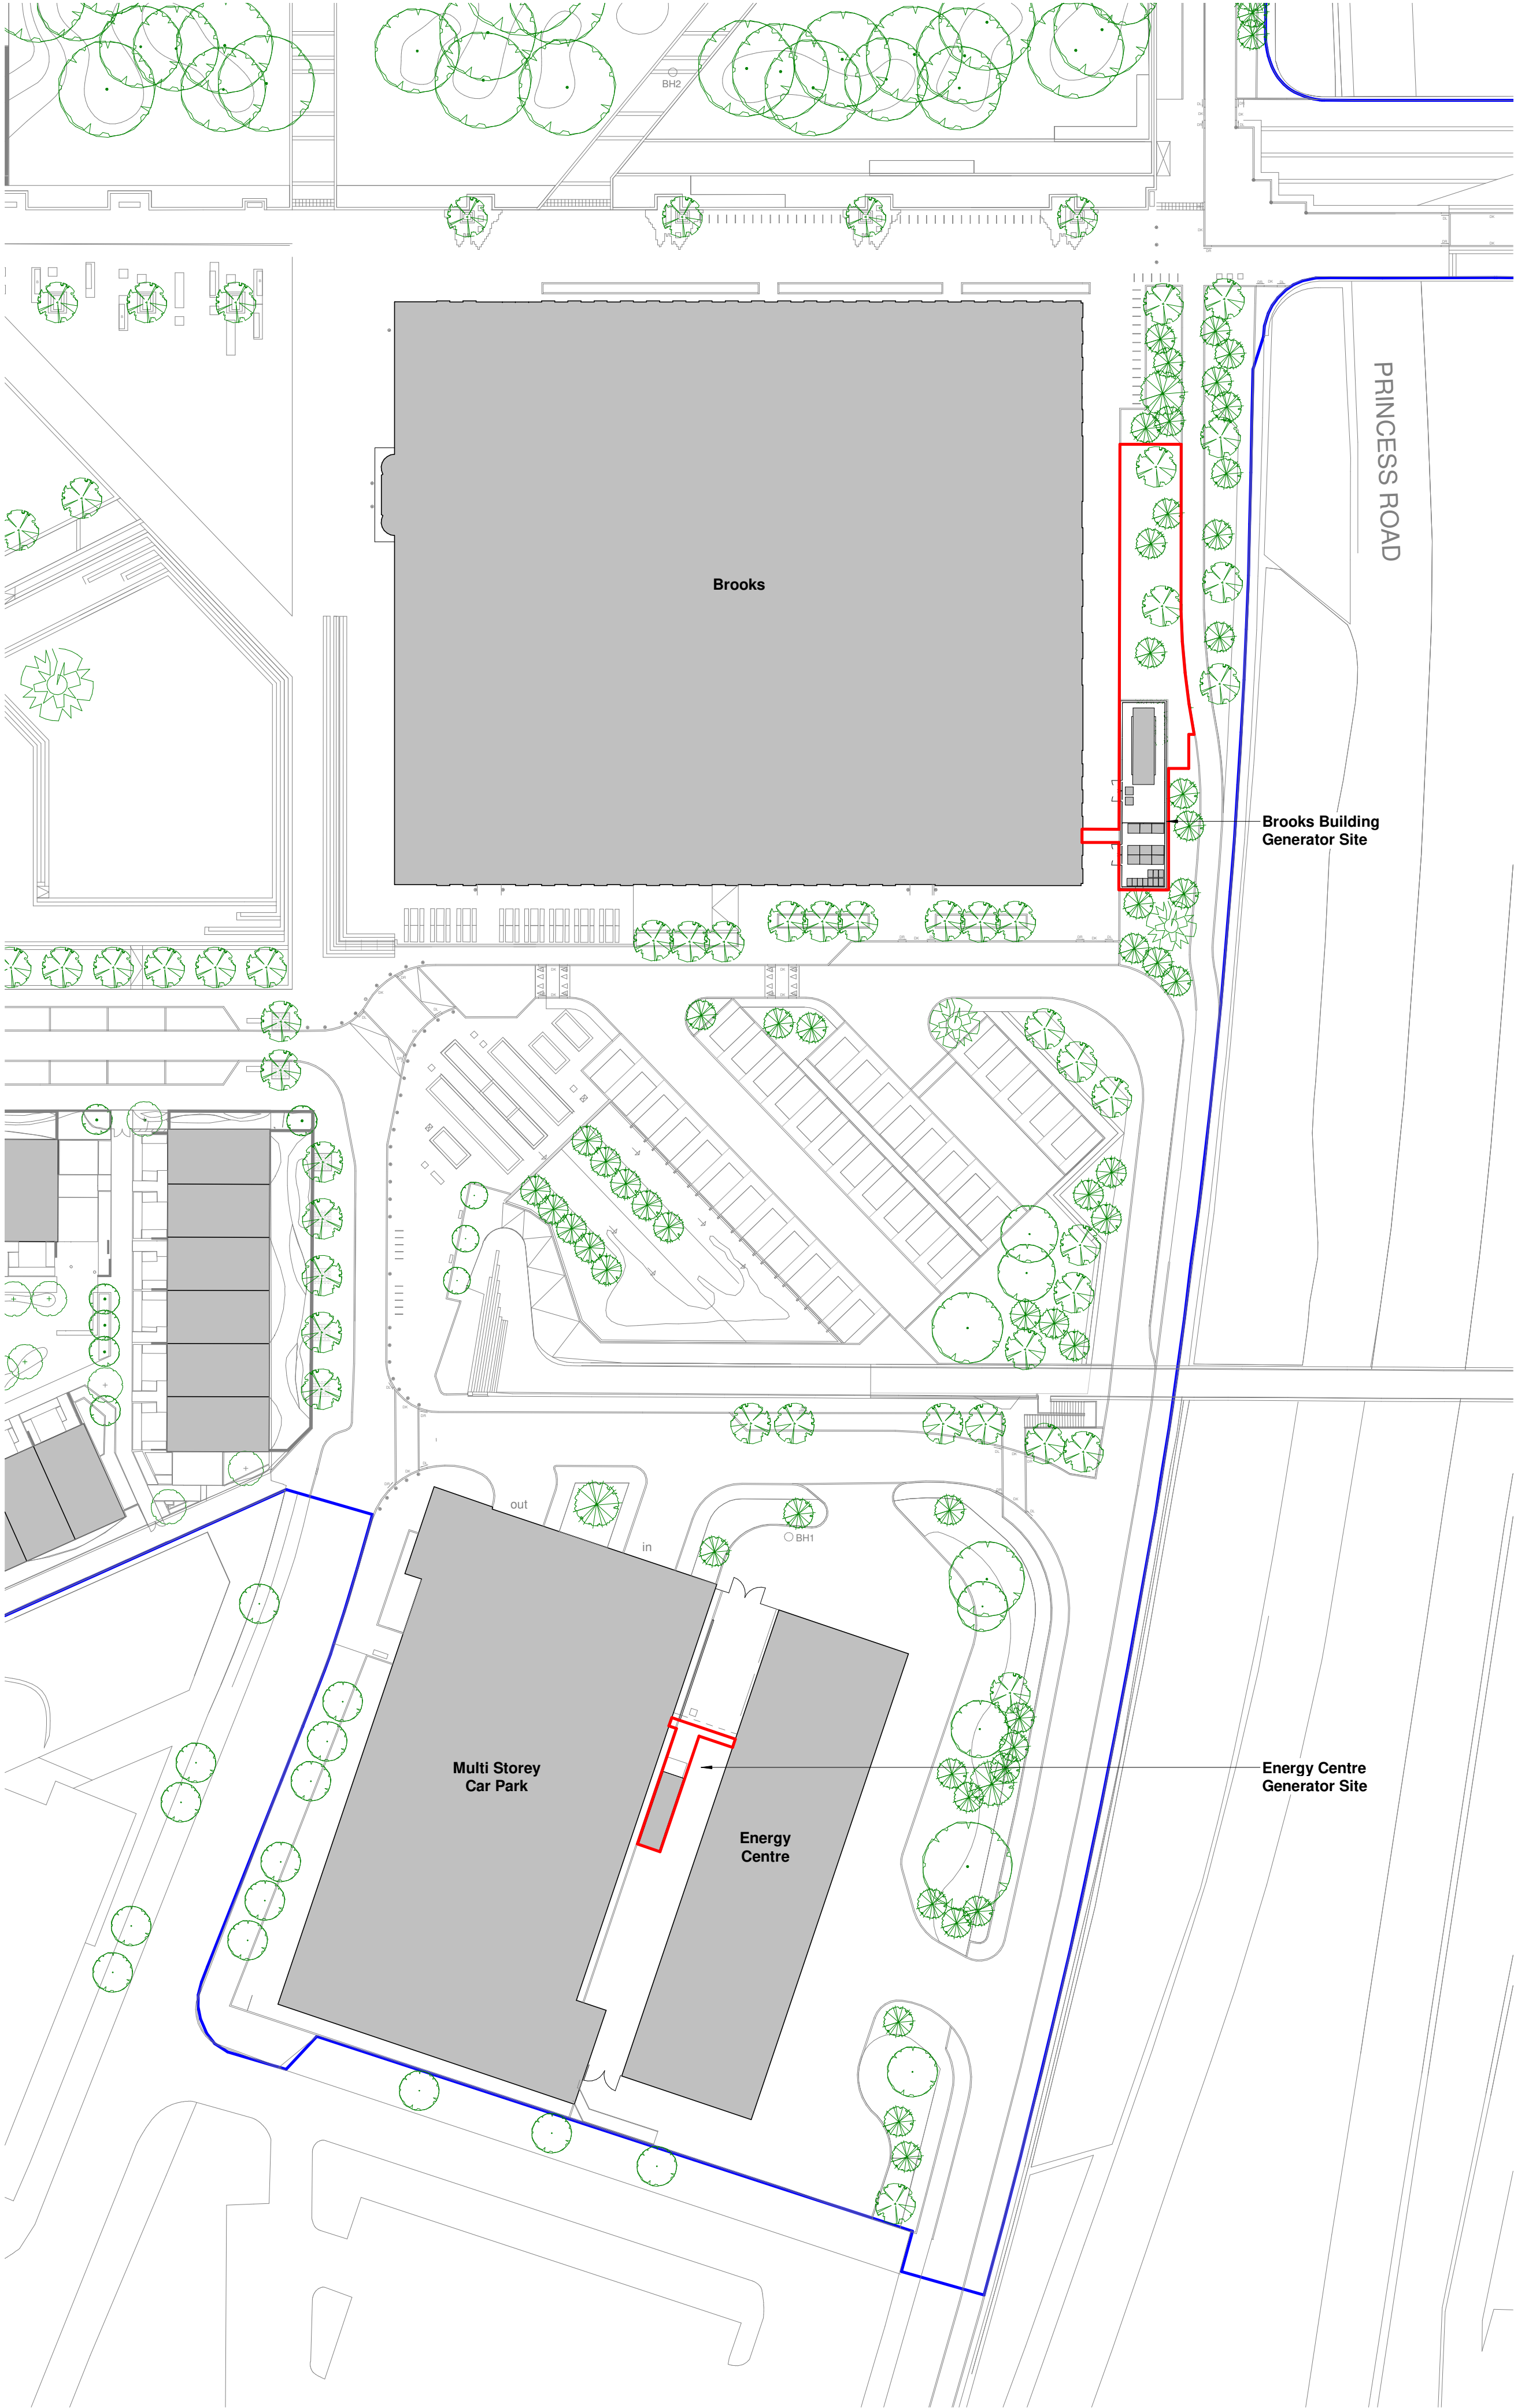


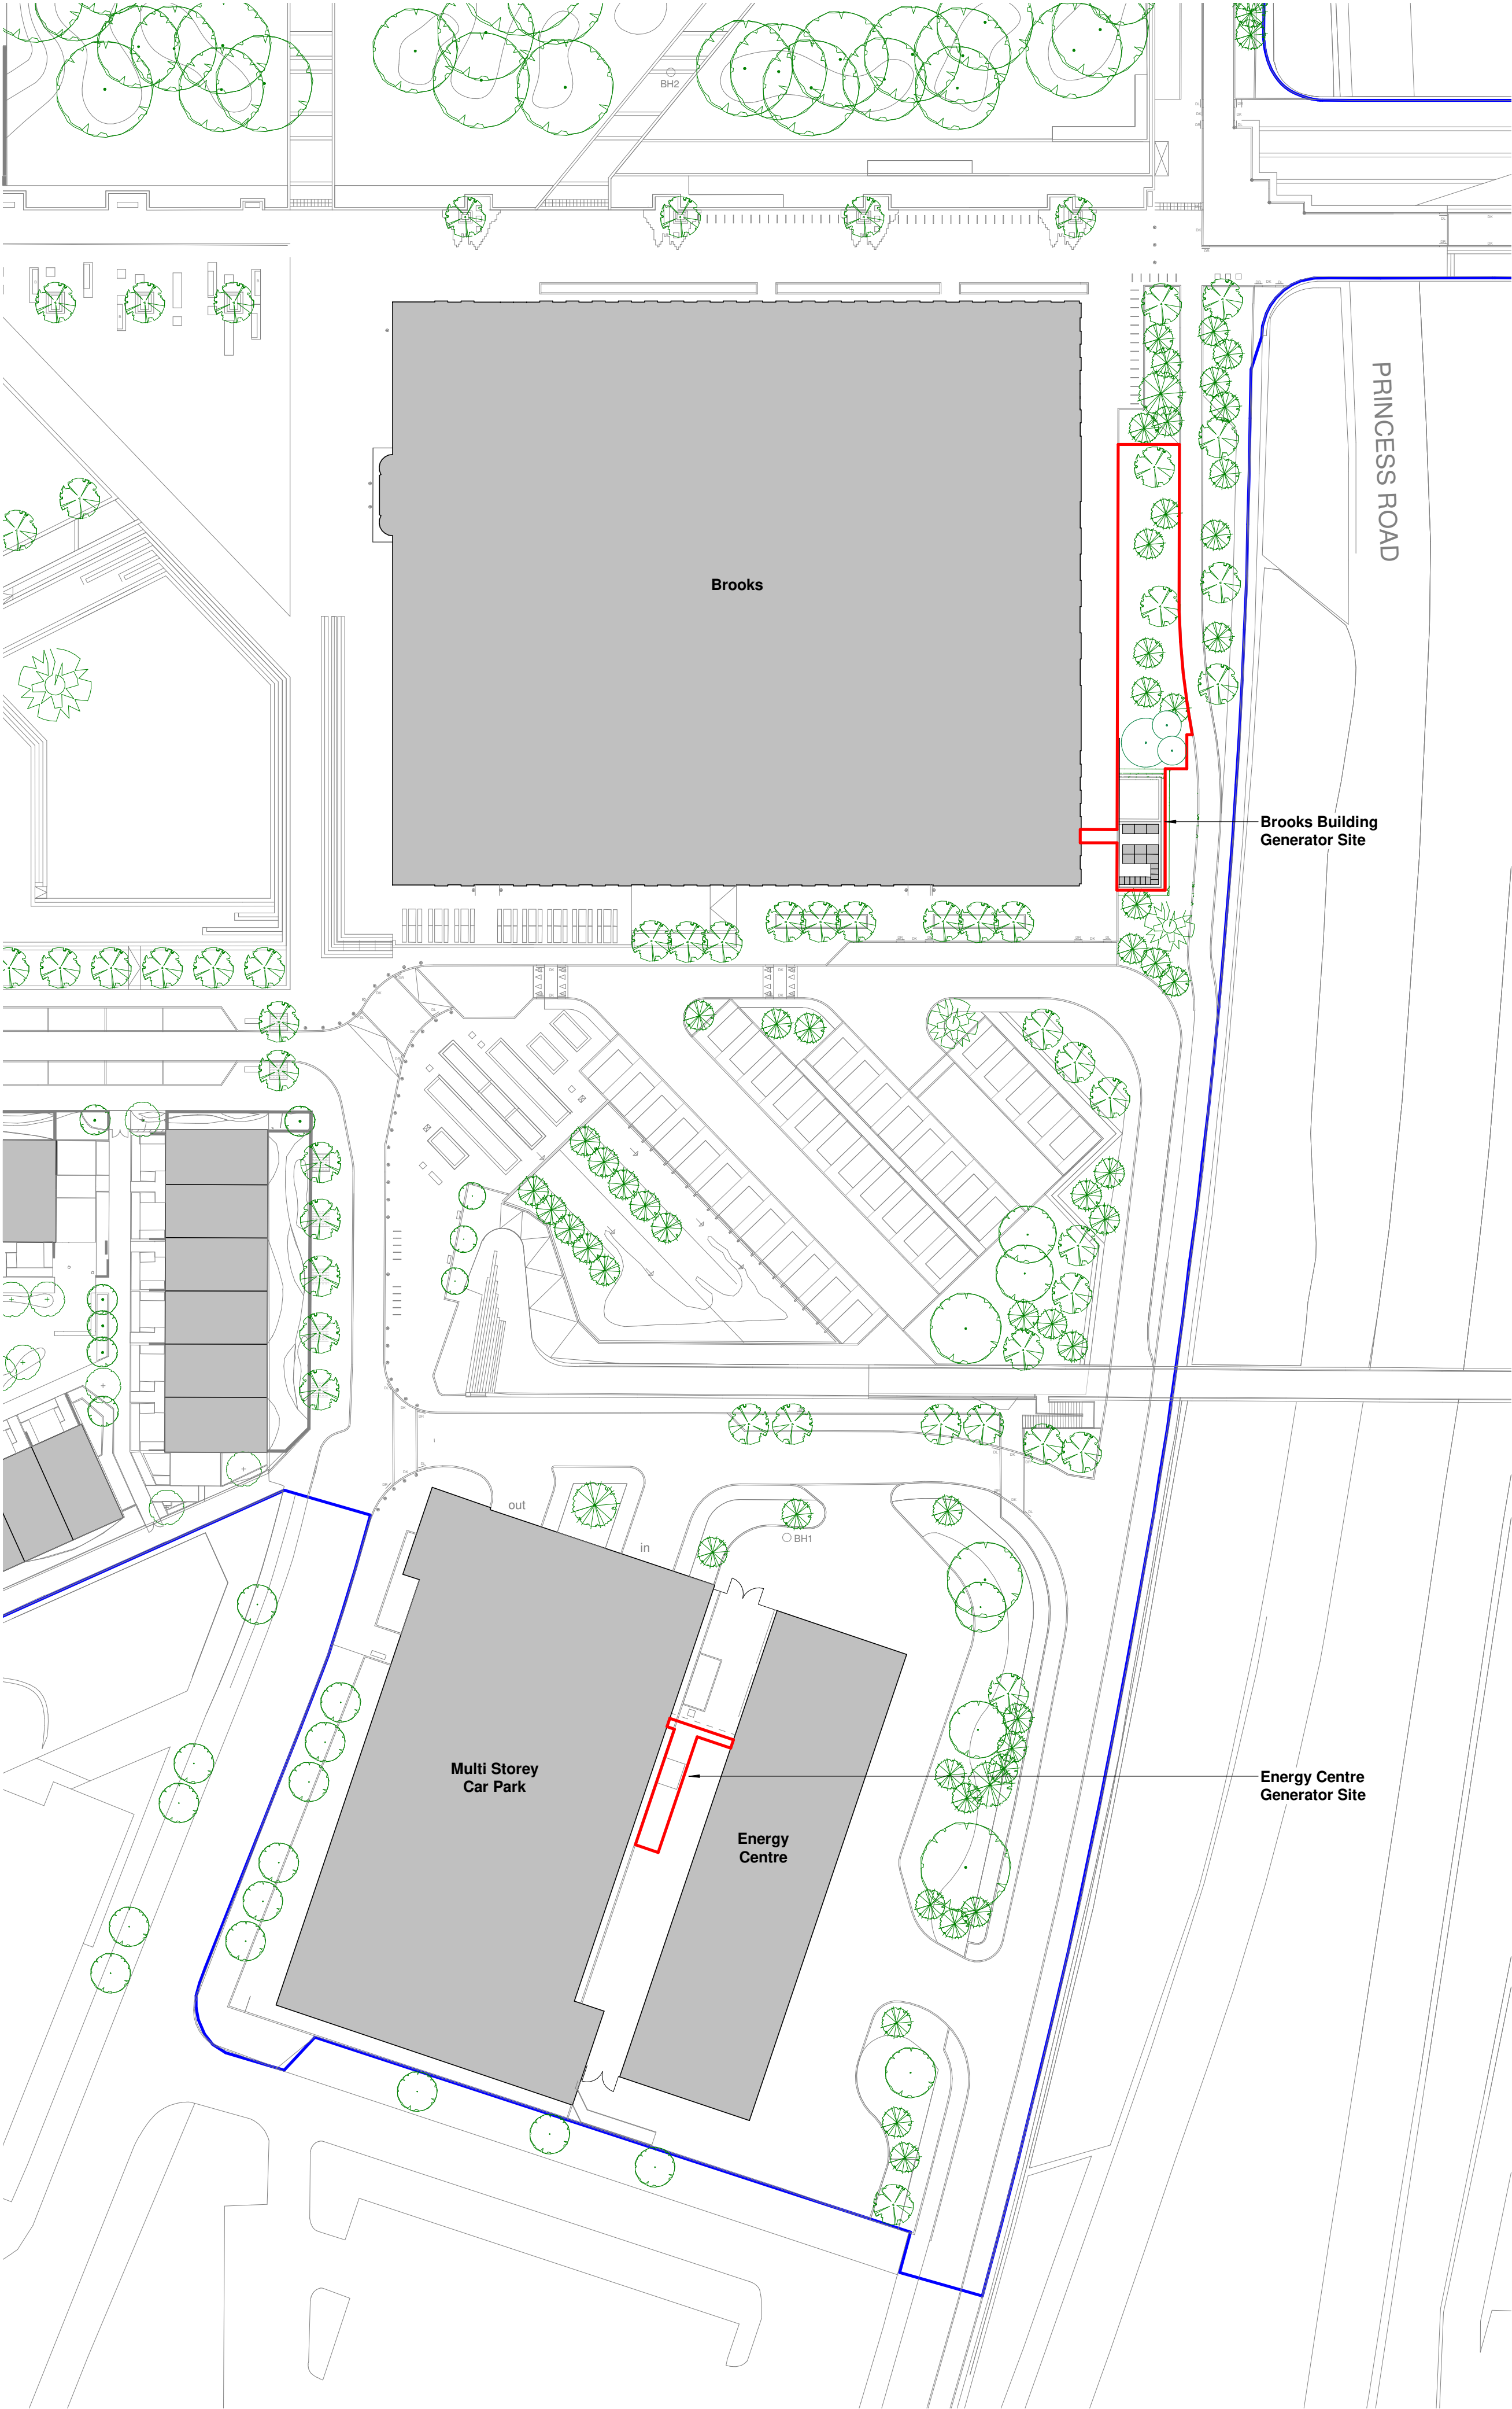

© COPYRIGHT
The copyright in this drawing is vested in Sheppard Robson and no license or assignment of any kind has been, or is, granted to any third party whether by provision of copies or originals or otherwise unless agreed in writing.

DO NOT SCALE FROM THIS DRAWING
The contractor shall check and verify all dimensions on site and report any discrepancies in writing to Sheppard Robson before proceeding work.

FOR ELECTRONIC DATA ISSUE
Electronic Data / drawings are issued as "read only" and should not be interrogated for measurement. All dimensions and levels should read, only from those values stated in text on the drawing.

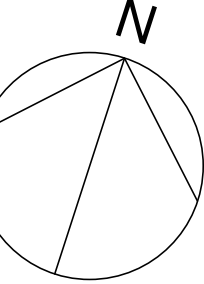


Key:

— MMU demise

— Generator site

REV.	DATE	AMENDMENT
P01	07.08.20	Issued for Planning
P02	15.03.21	Brooks Red Line Boundary increased
P03	16.03.21	Rev clouds removed for clarity
P04	08.11.21	Issued for Planning
P05	25.11.21	Issued for Planning

KEYPLAN

 

CLIENT

Manchester Metropolitan University



SHEPPARD ROBSON

27th Floor City Tower Piccadilly Plaza Manchester M1 4BT
T: +44 (0)161 233 8900 E: enquiries@sheppardrobson.com

PROJECT
Site Wide Resilience Project 7 Birley Fields

SCALE@A1	DATE	ORIGINATOR	CHECKED	AUTHORISED
1 : 500	25.11.21	SD	NM	RG

Site Plan - Existing and Proposed

Stage 2

STATUS	PURPOSE FOR ISSUE	SR NO.
S2	For Planning	6599
DRAWING NO.		REV.
6599 -SRA-XX-XX- DR - A - 02002		P05