

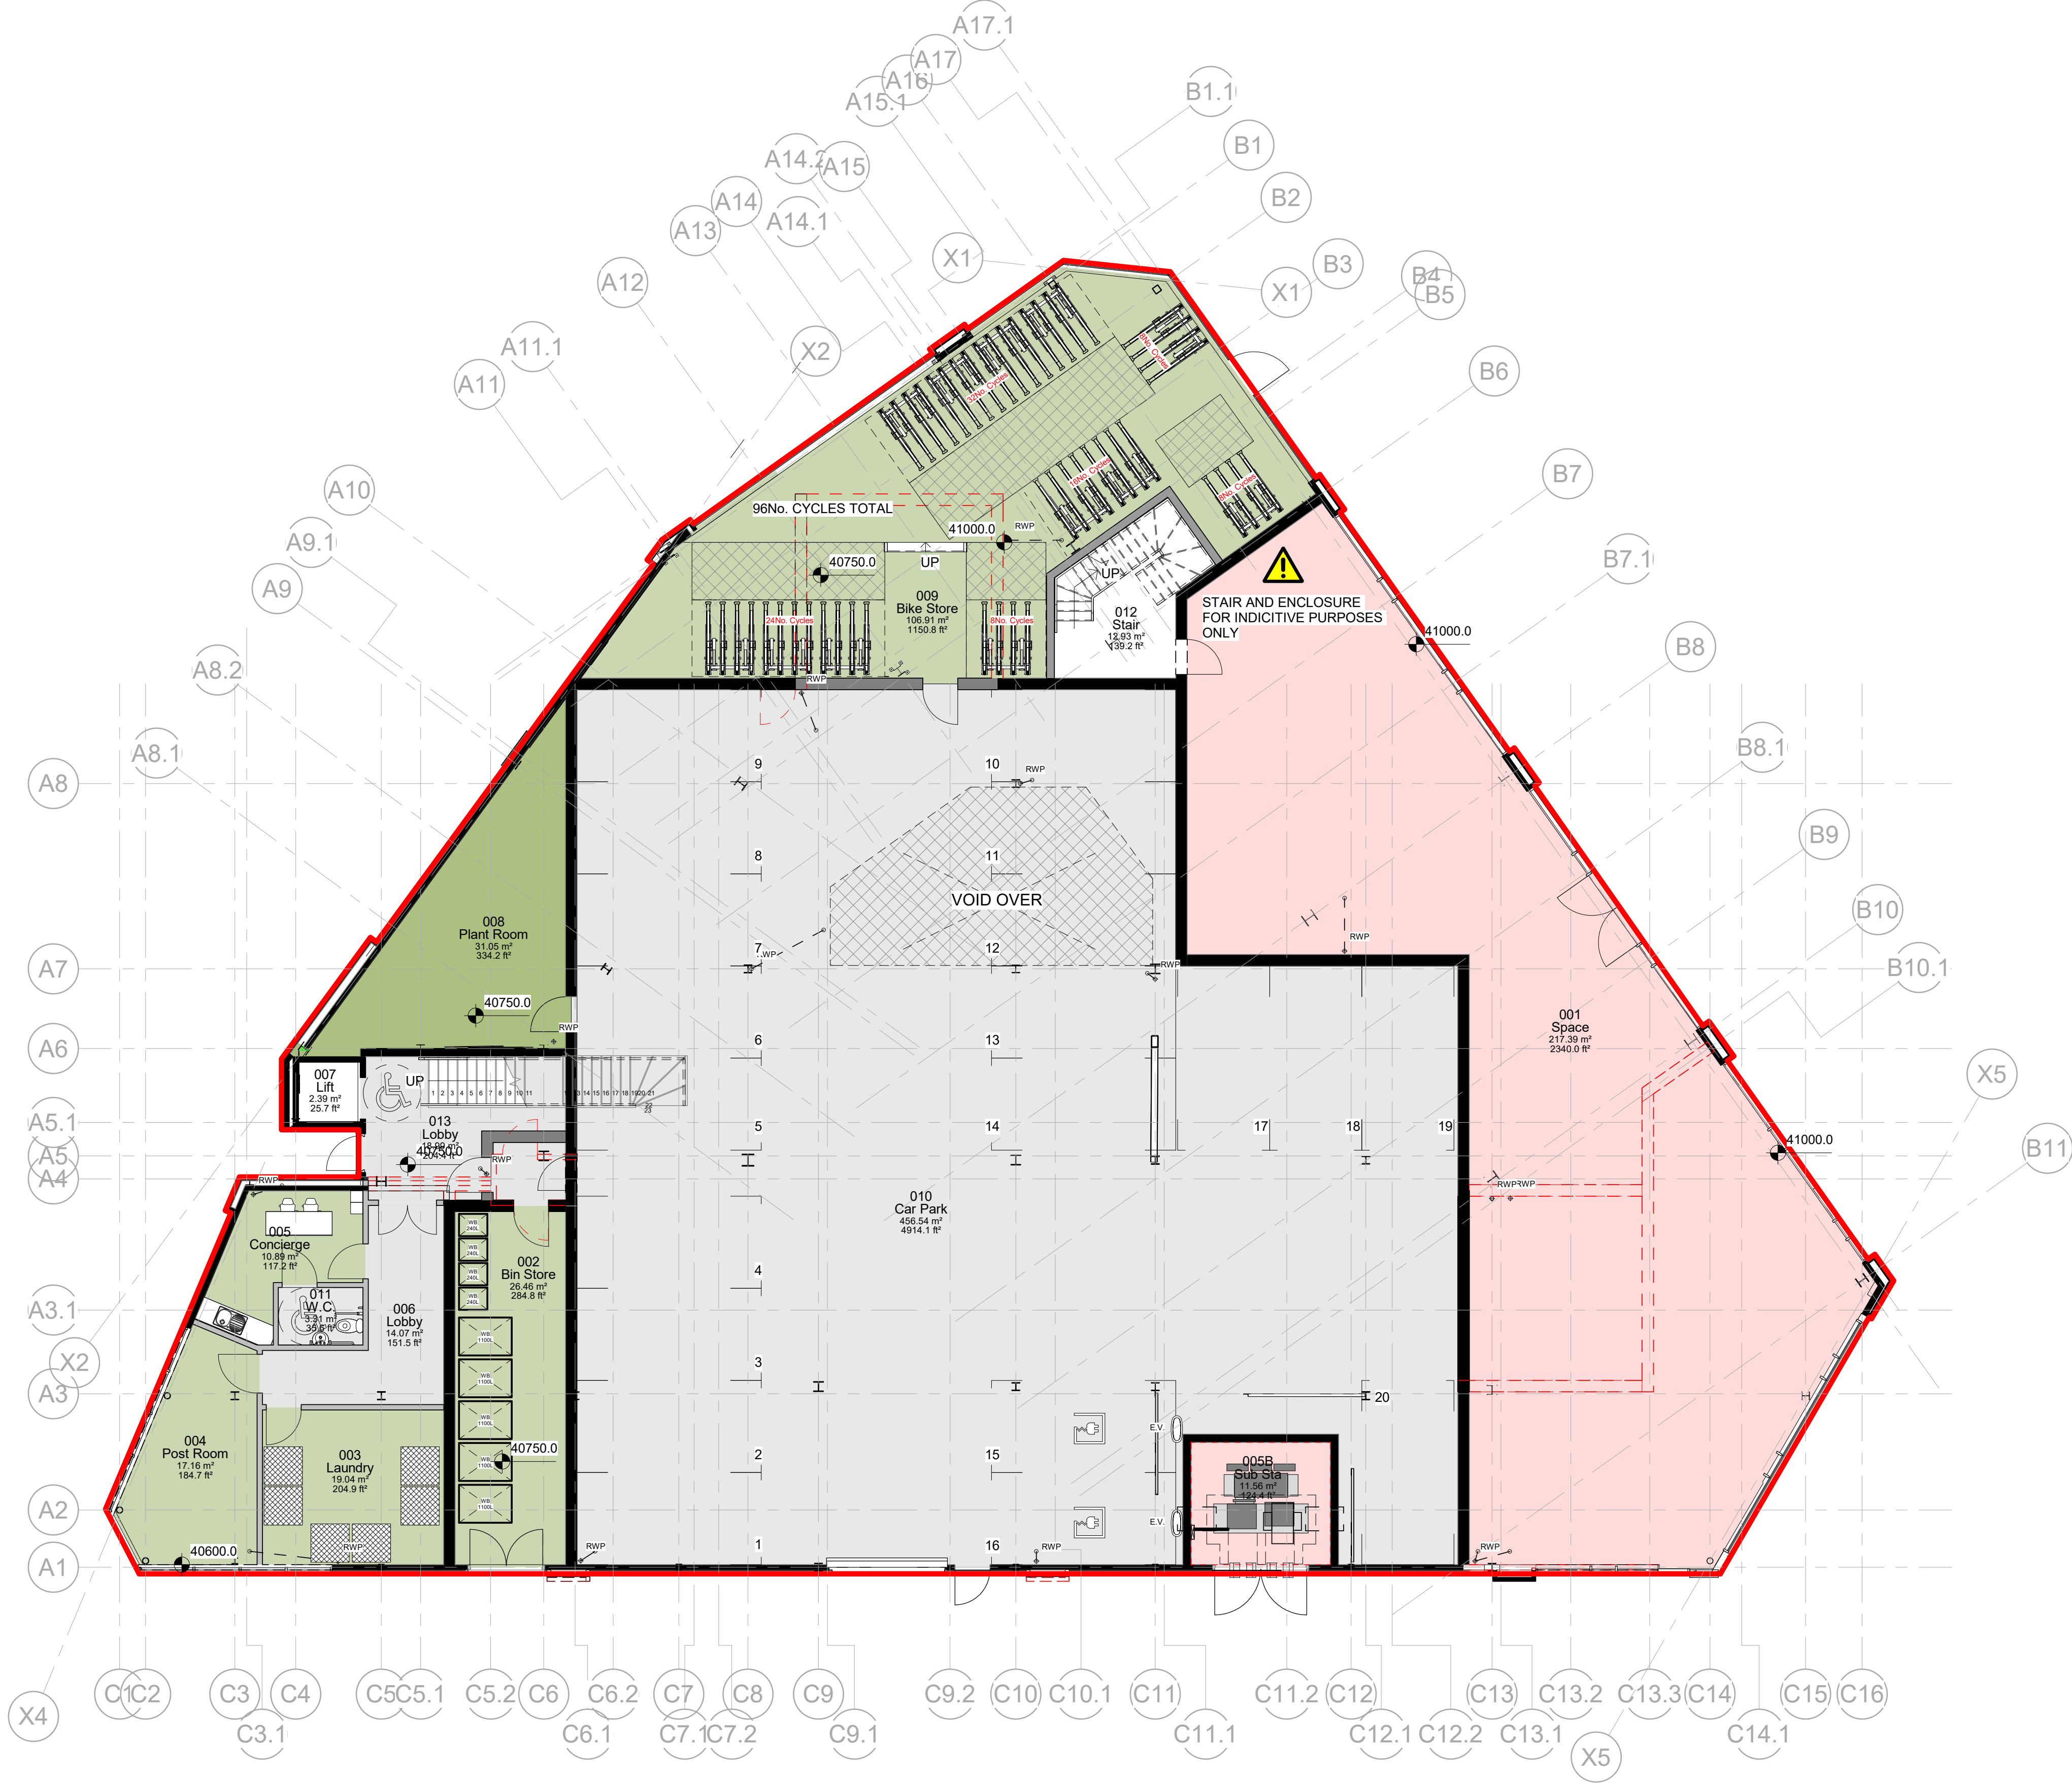


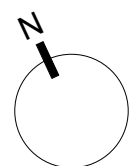

1 Proposed Ground Floor GA Plan
1 : 100

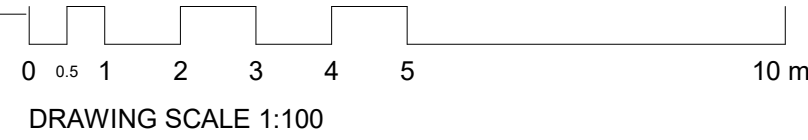

2	05.10.2020	Updated inline with planning issue
1	18.09.2020	Issued as draft for approval
REV	DATE	COMMENT

CLIENT:
KETTLE & TALBOT

PROJECT:
BRUNSWICK STREET

DRAWING:
PROPOSED GROUND FLOOR PLAN

PROJECT:	DRAWING:	REV:	SCALE:	CHECKED:	DRAWN:
2032	PL 0100	2	As indicated A1	GW	LG
				26.08.2020	

AUDER-BW
ARCHITECTS