




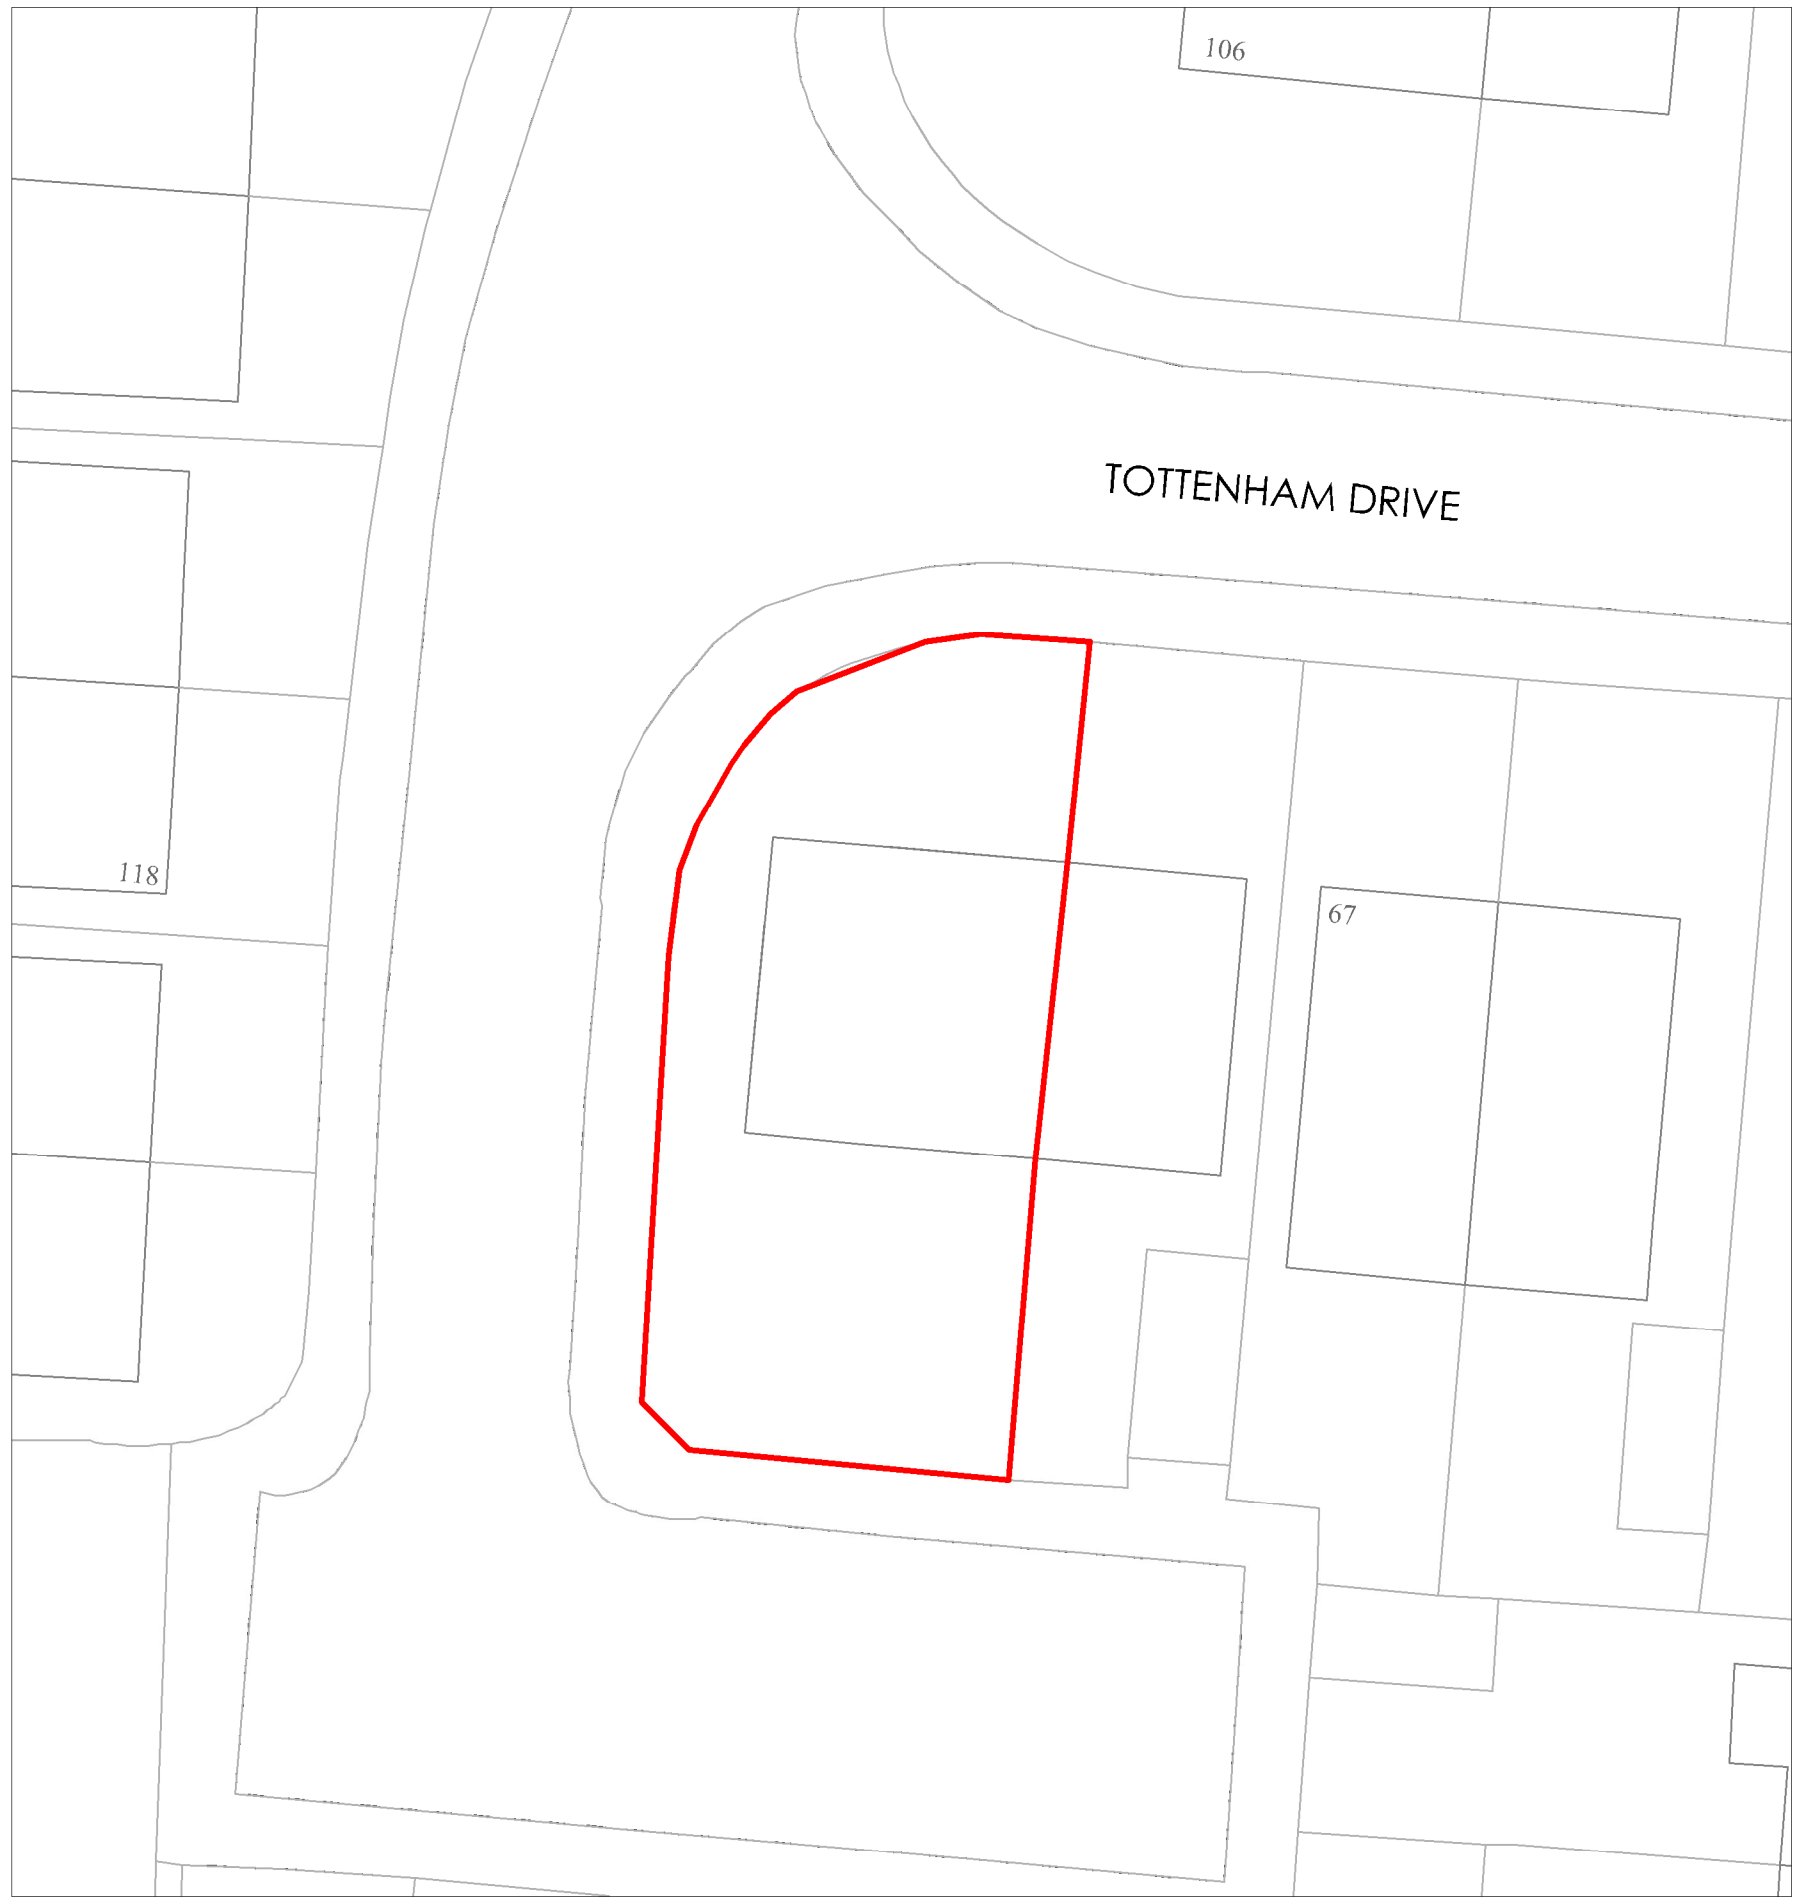


SITE PLAN AS EXISTING
1:200

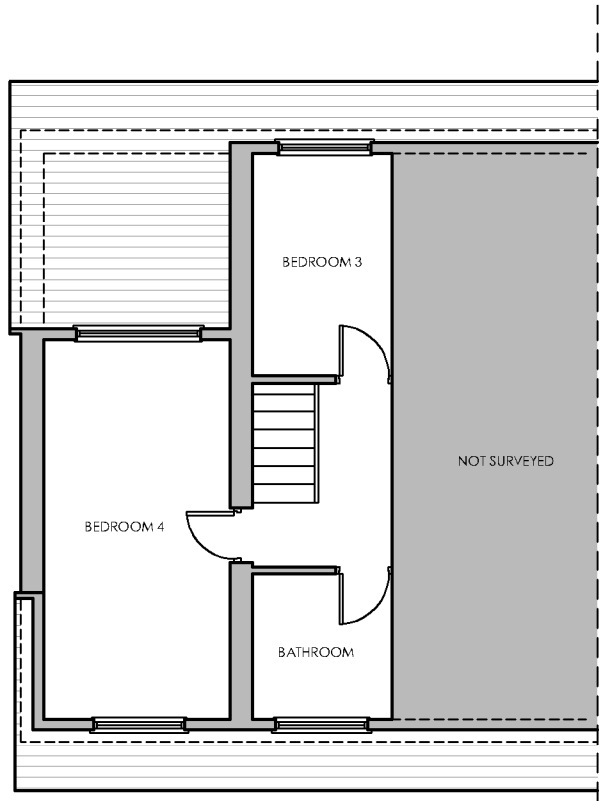


FIRST FLOOR PLAN AS EXISTING
1:100

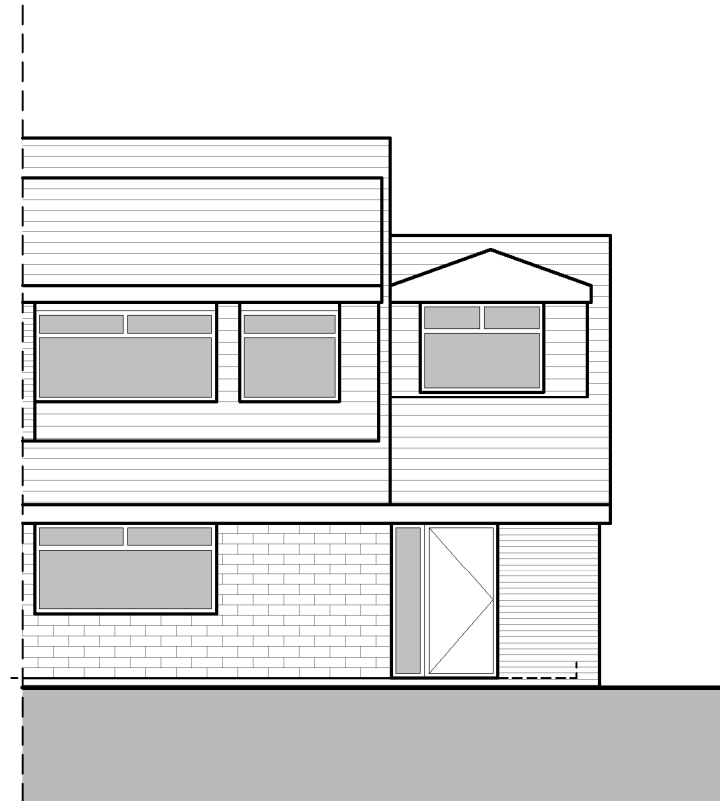


EXISTING FRONT [NORTH] ELEVATION
1:100

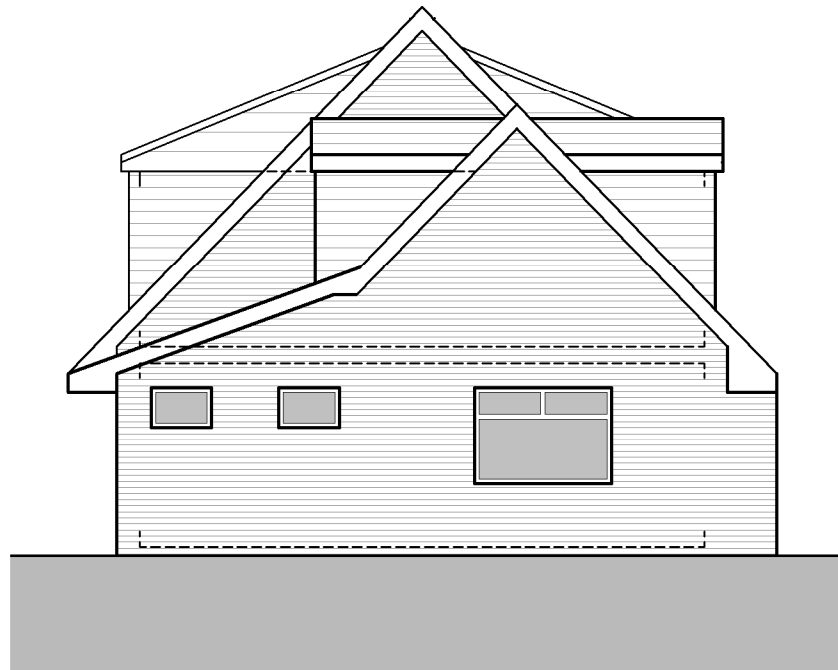


EXISTING SIDE [WEST] ELEVATION
1:100

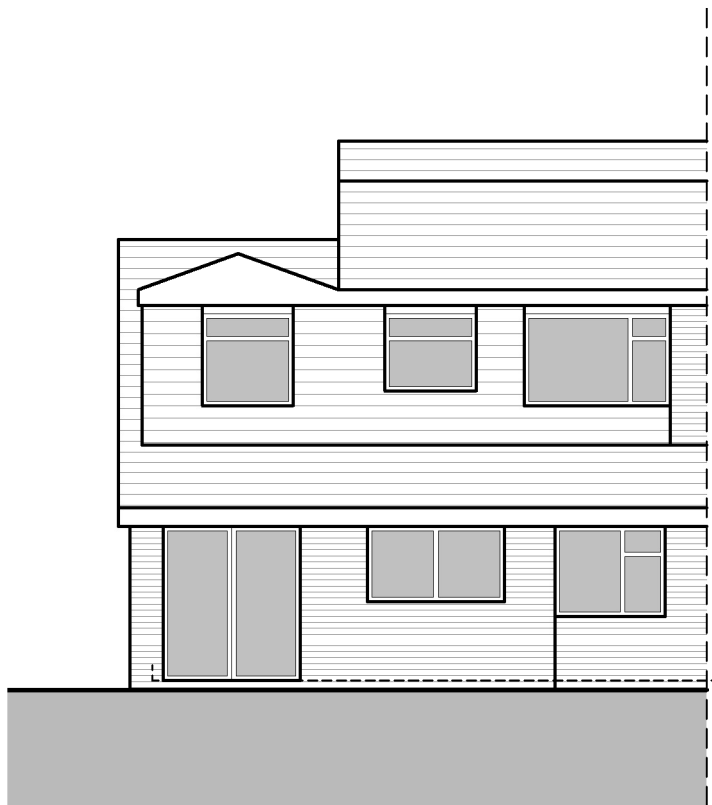


EXISTING REAR [SOUTH] ELEVATION
1:100

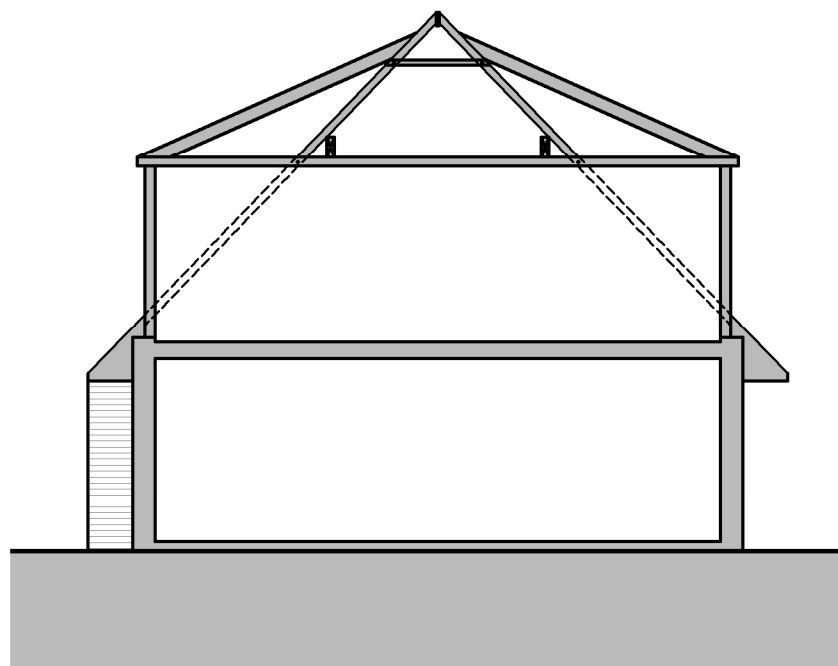


EXISTING SIDE [EAST] ELEVATION/SECTION
1:100

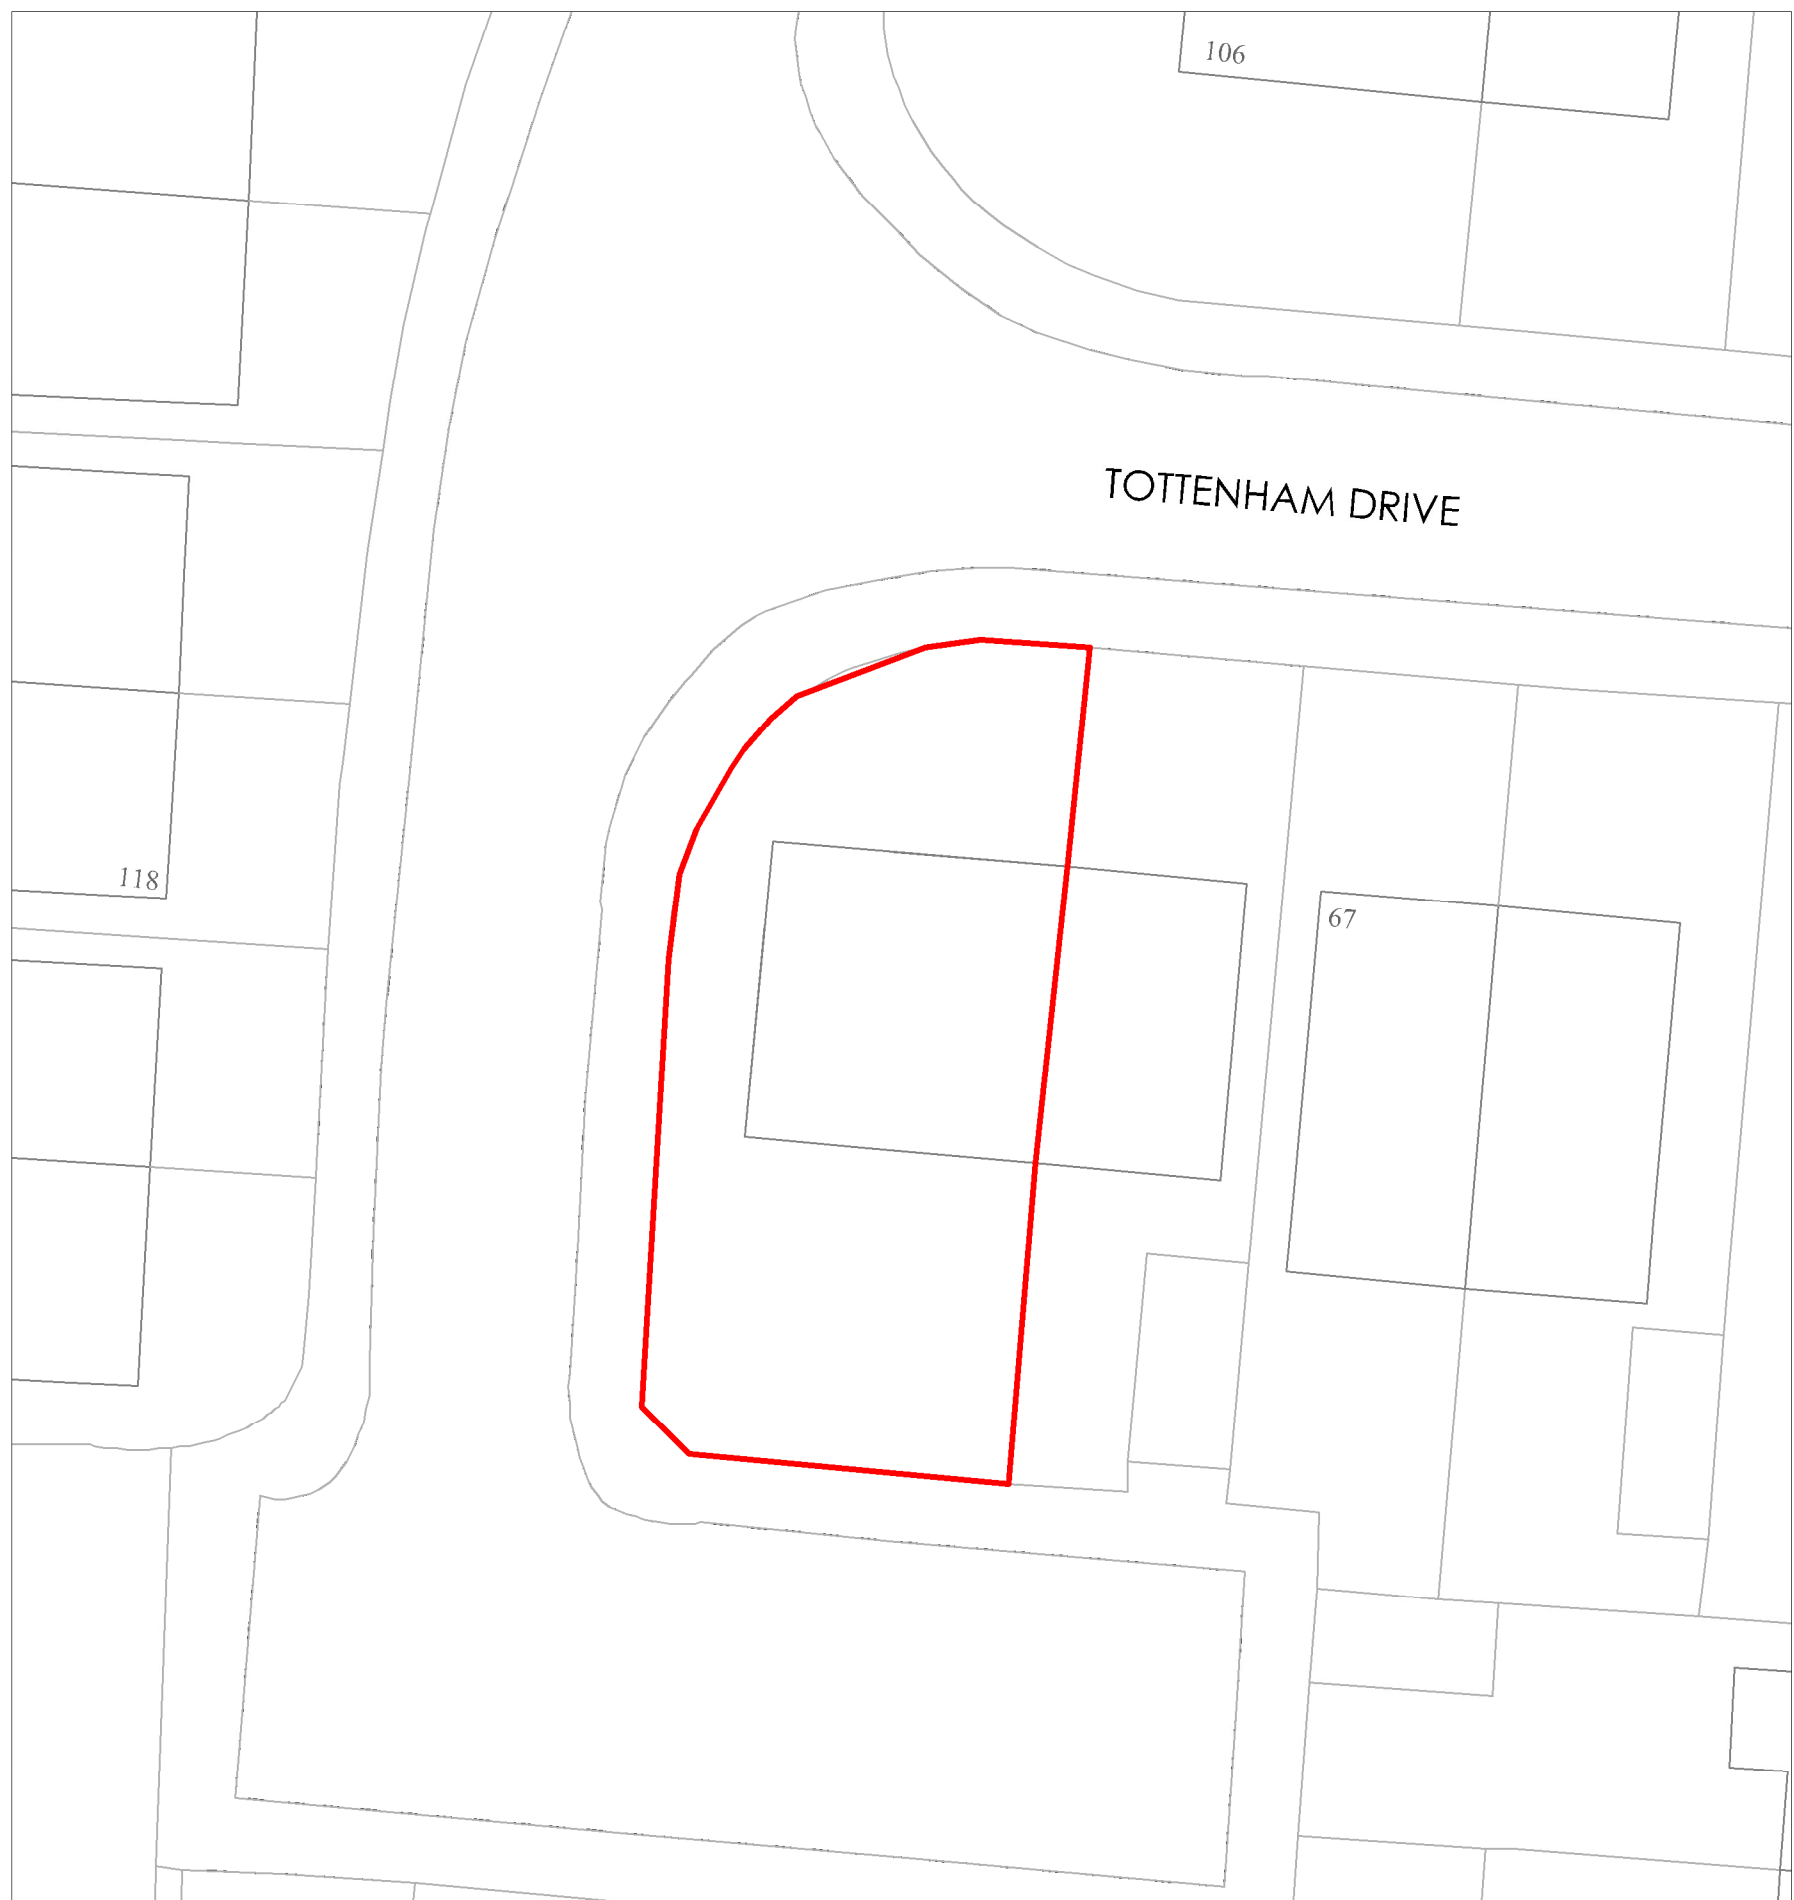


SITE PLAN AS PROPOSED
1:200

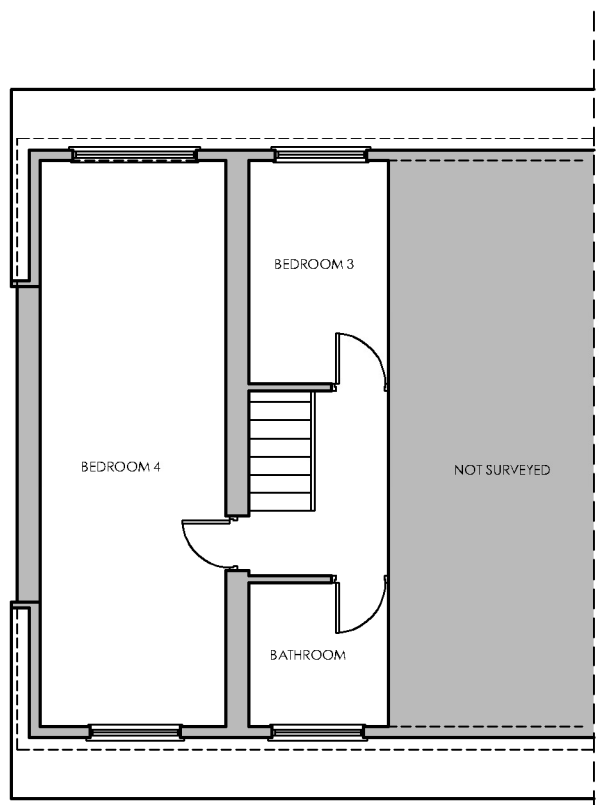


FIRST FLOOR PLAN AS PROPOSED
1:100

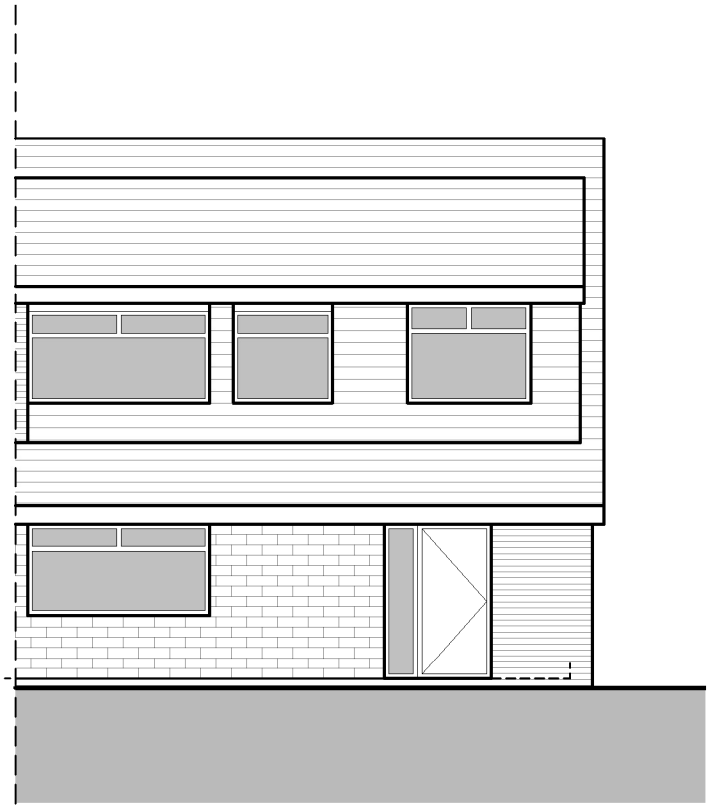


PROPOSED FRONT [NORTH] ELEVATION
1:100

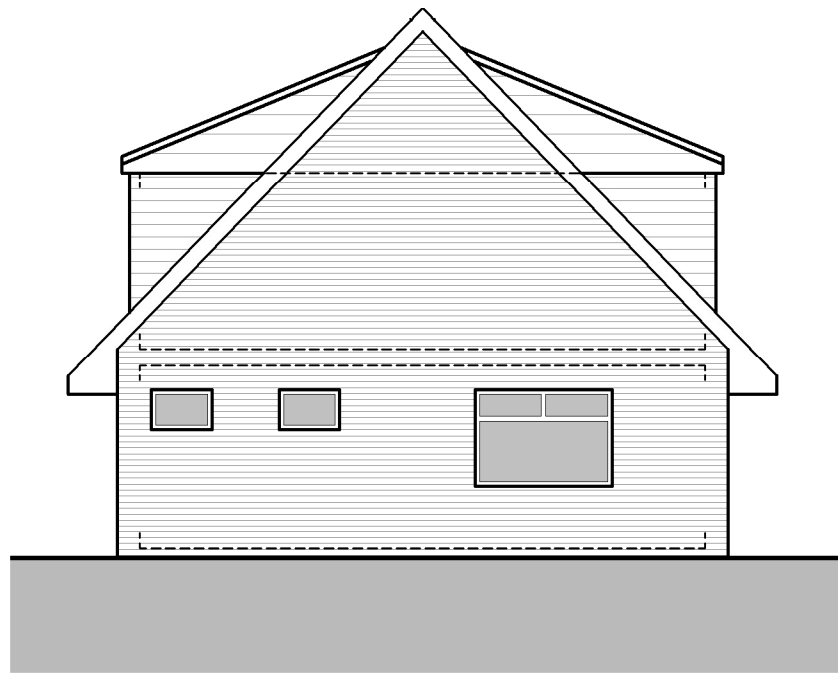

PROPOSED SIDE [WEST] ELEVATION
1:100

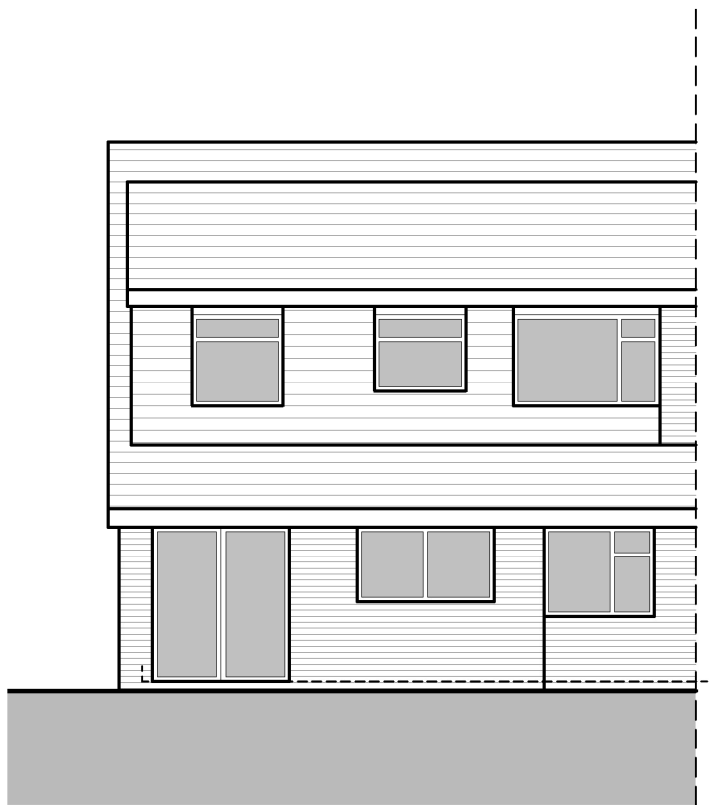


PROPOSED REAR [SOUTH] ELEVATION
1:100

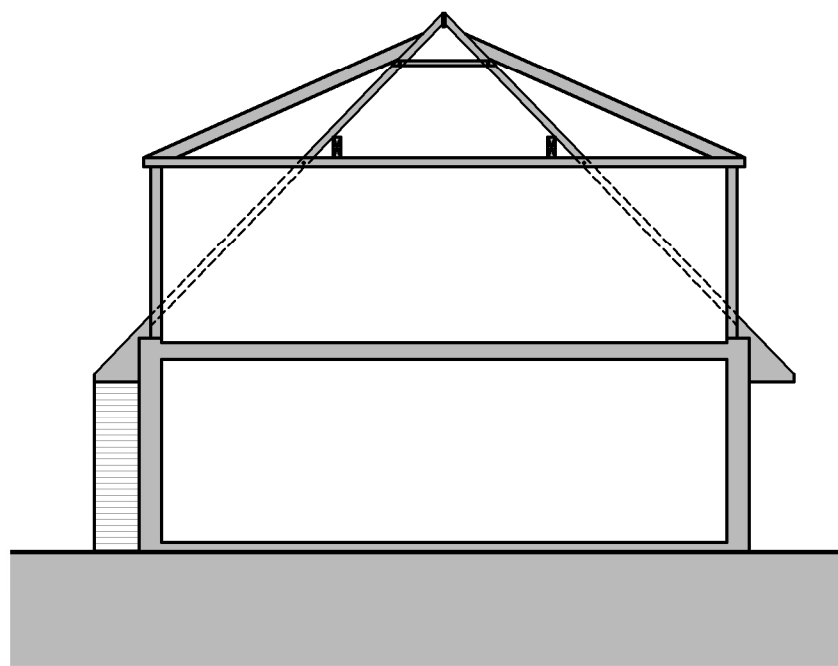

PROPOSED SIDE [EAST] ELEVATION/SECTION
1:100

REVISION

date	revision description	initl	rev
------	----------------------	-------	-----

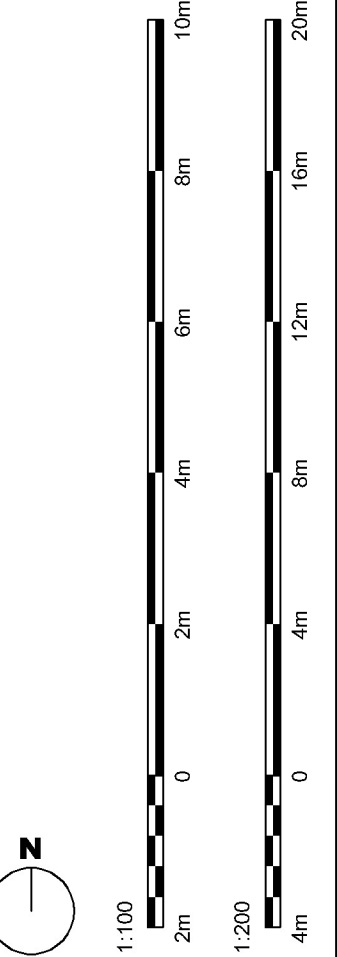

General Notes
The purpose of these drawings is for a
householder planning application OR lawful
development application and ultimately for
consideration by the local authority planning
department only. Drawings are not to be used
for building control review, building regulations,
construction, fabrication or any other work on
site.

PROJECT:
71 TOTTENHAM DRIVE

CLIENT:
MR. D. MABBOTT

DRAWING TITLE:
**EXISTING AND PROPOSED PLANS
[PLANNING STAGE]**

DRAWING No: **2210 PL 200**

SCALE: **SEE NOTES @A1**

DATE: **17.02.2022**

DRAWN BY: JE	CHECKED BY: **
------------------------	--------------------------

Edmondson Design Limited
Architectural Design and Planning Services
W: edmondsondesign.co.uk
T: 07881957321
E: john@edmondsondesign.co.uk