




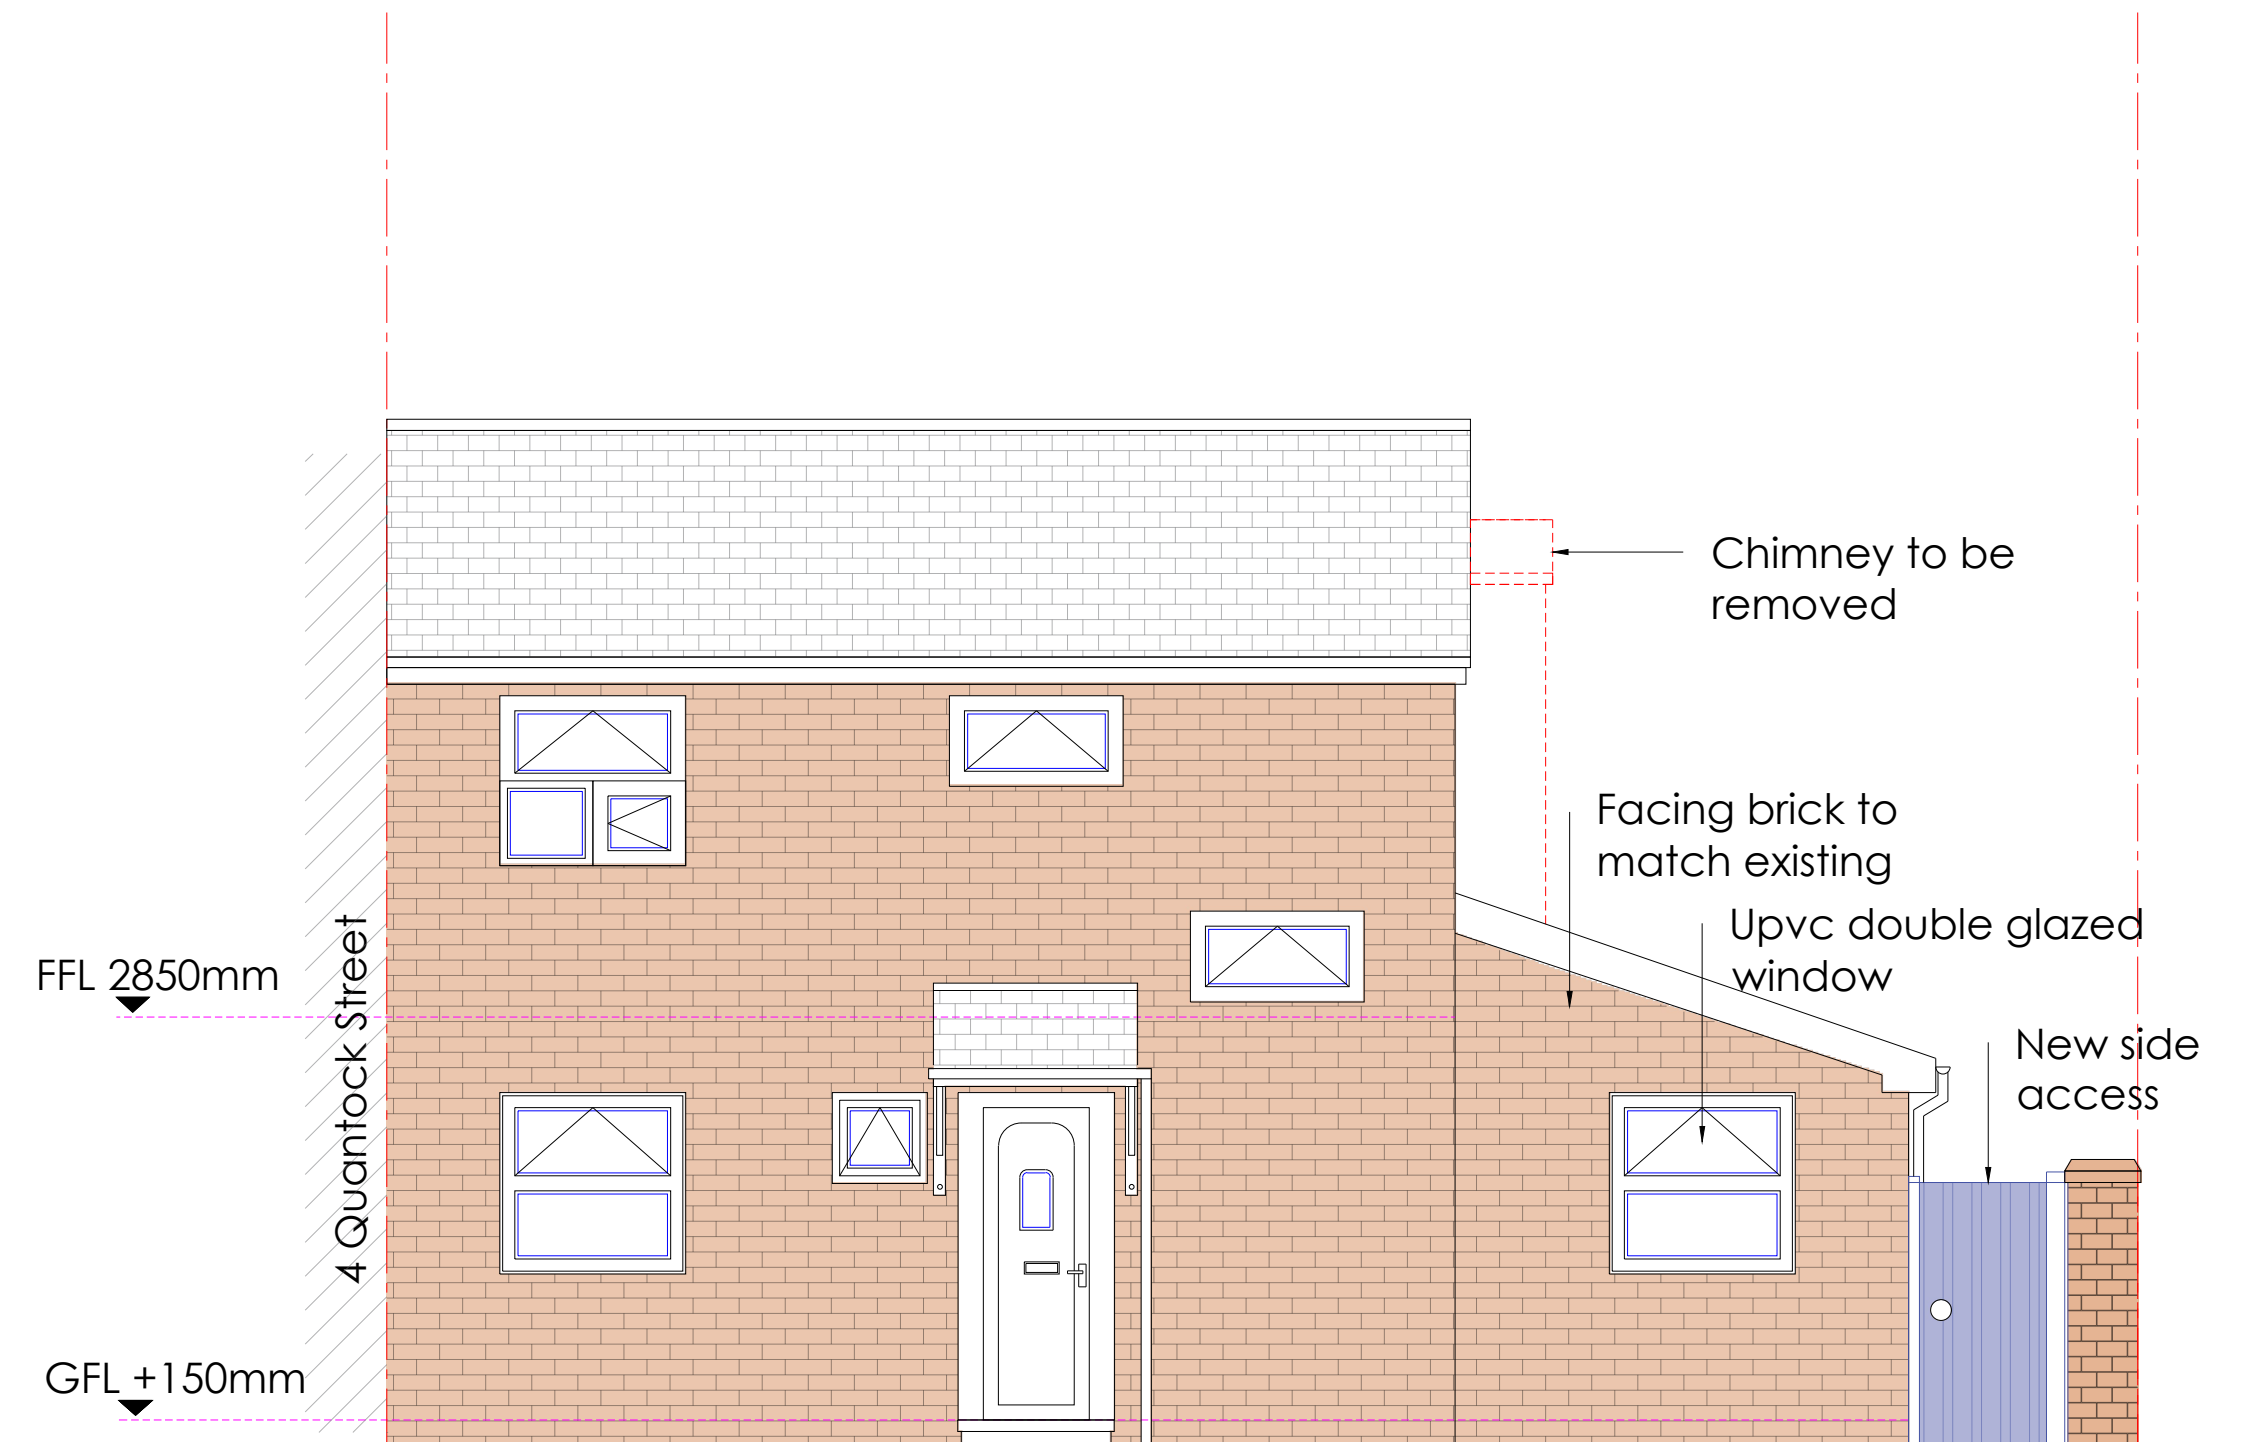


Proposed Front Elevations  
Scale 1:50

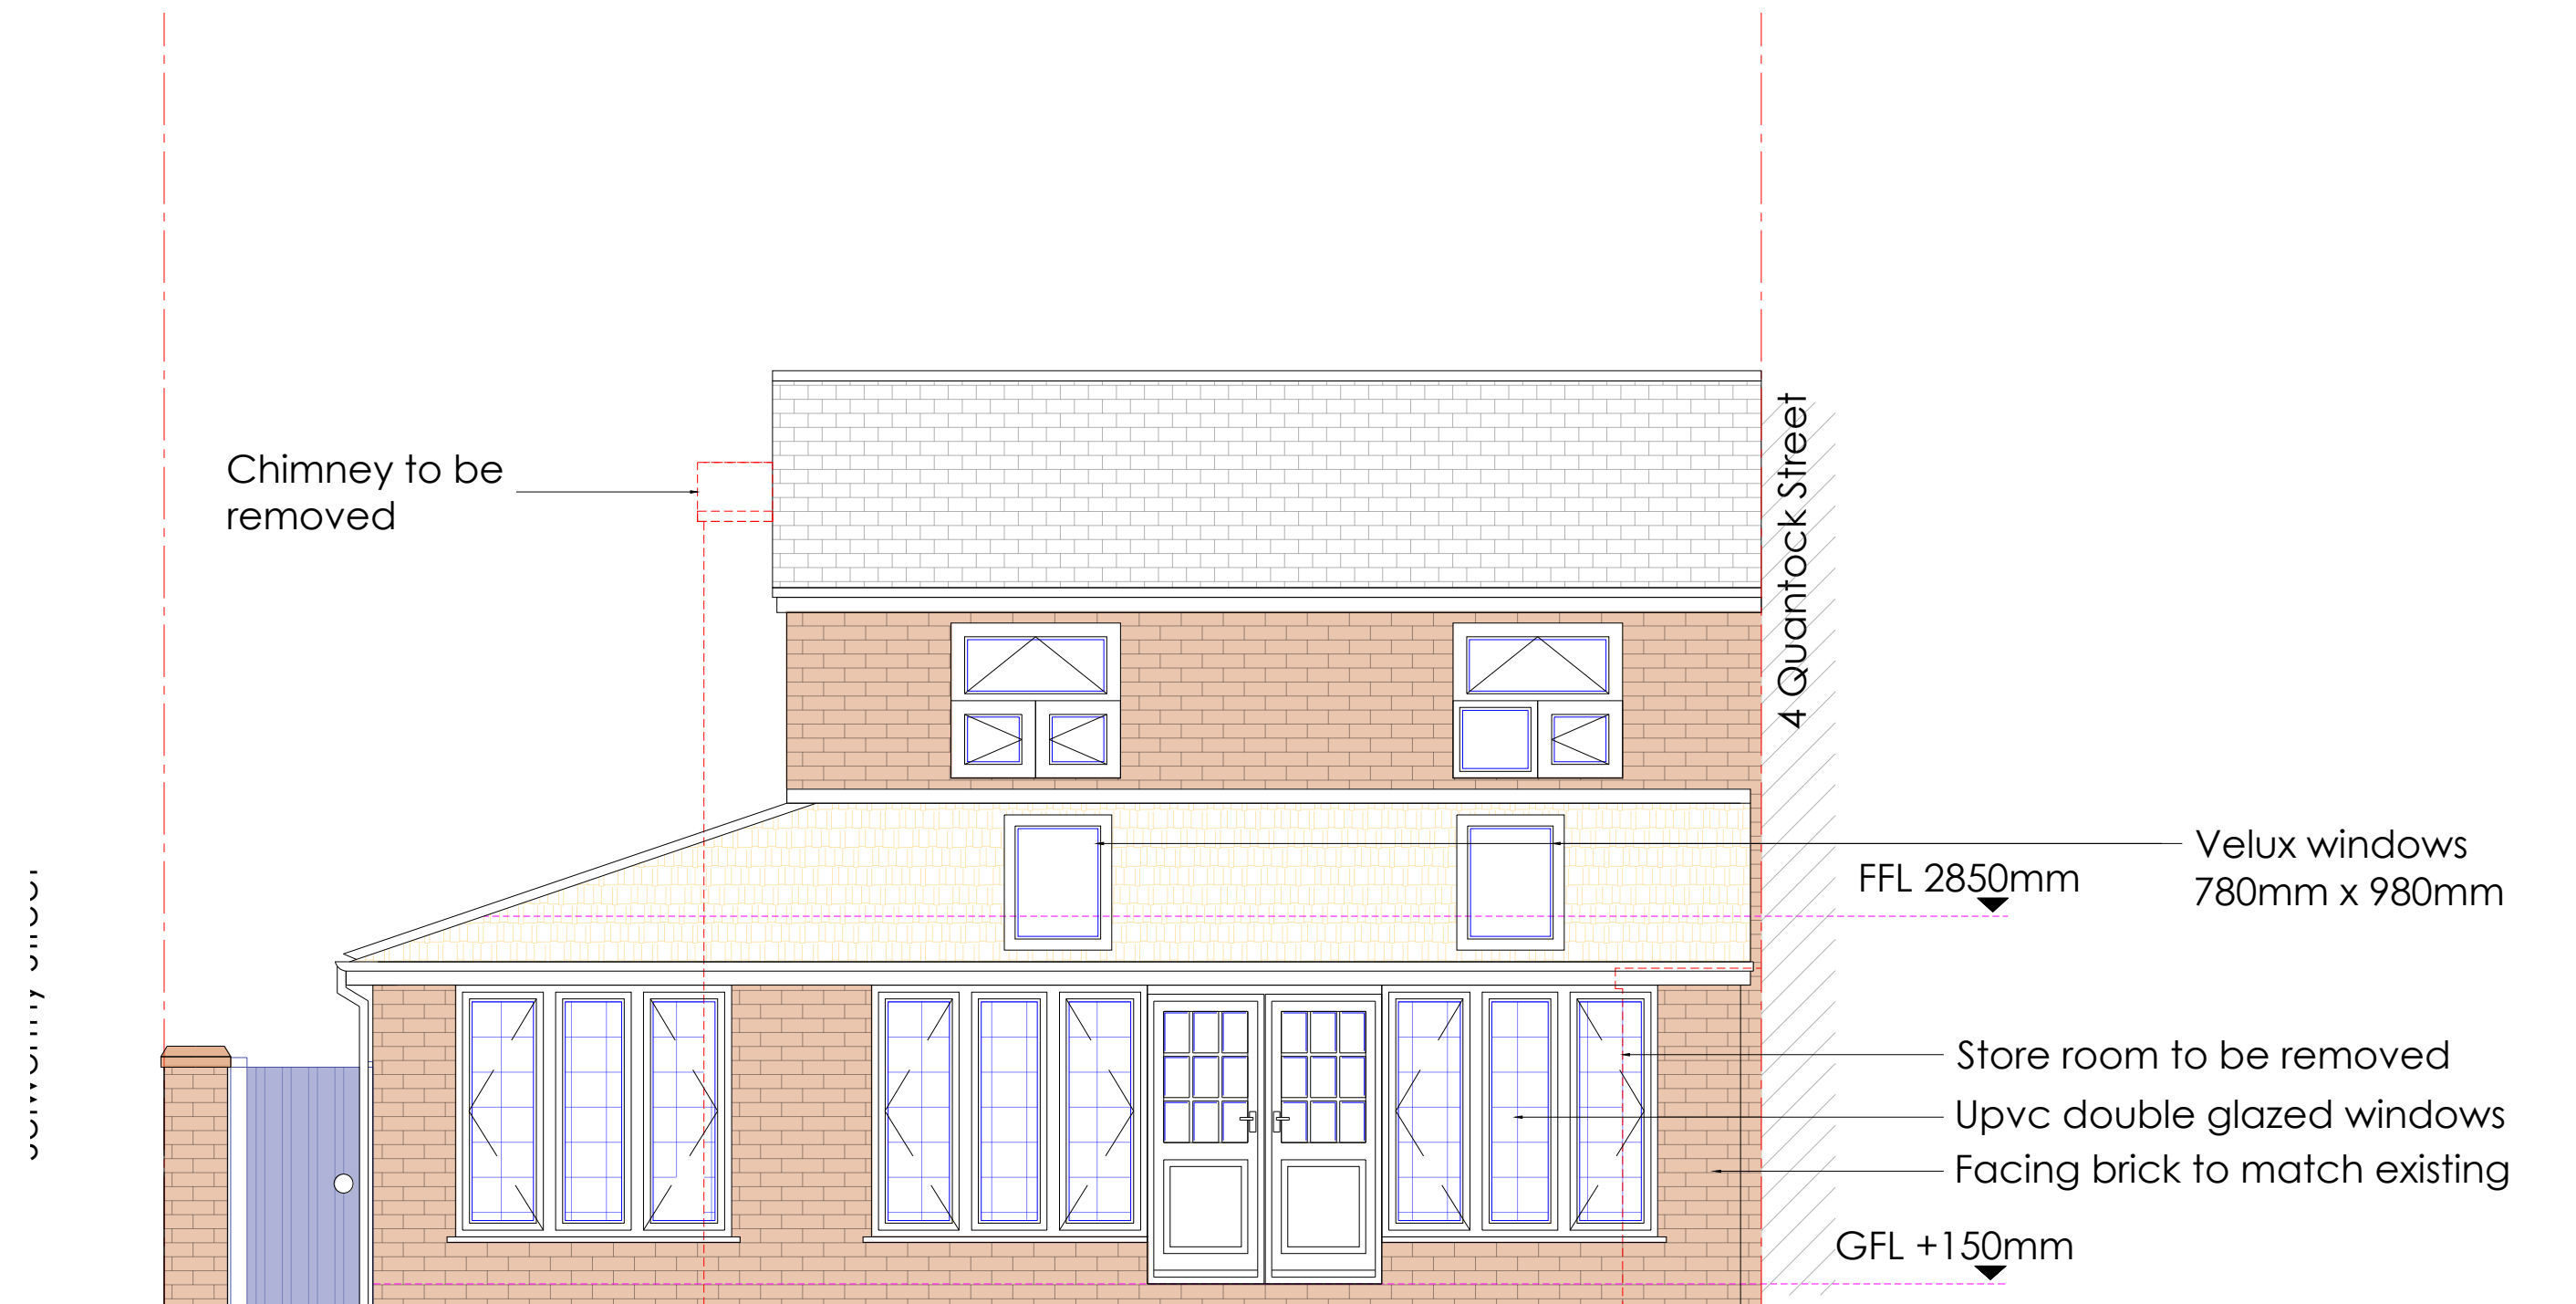

Proposed Elevations  
Scale 1:50

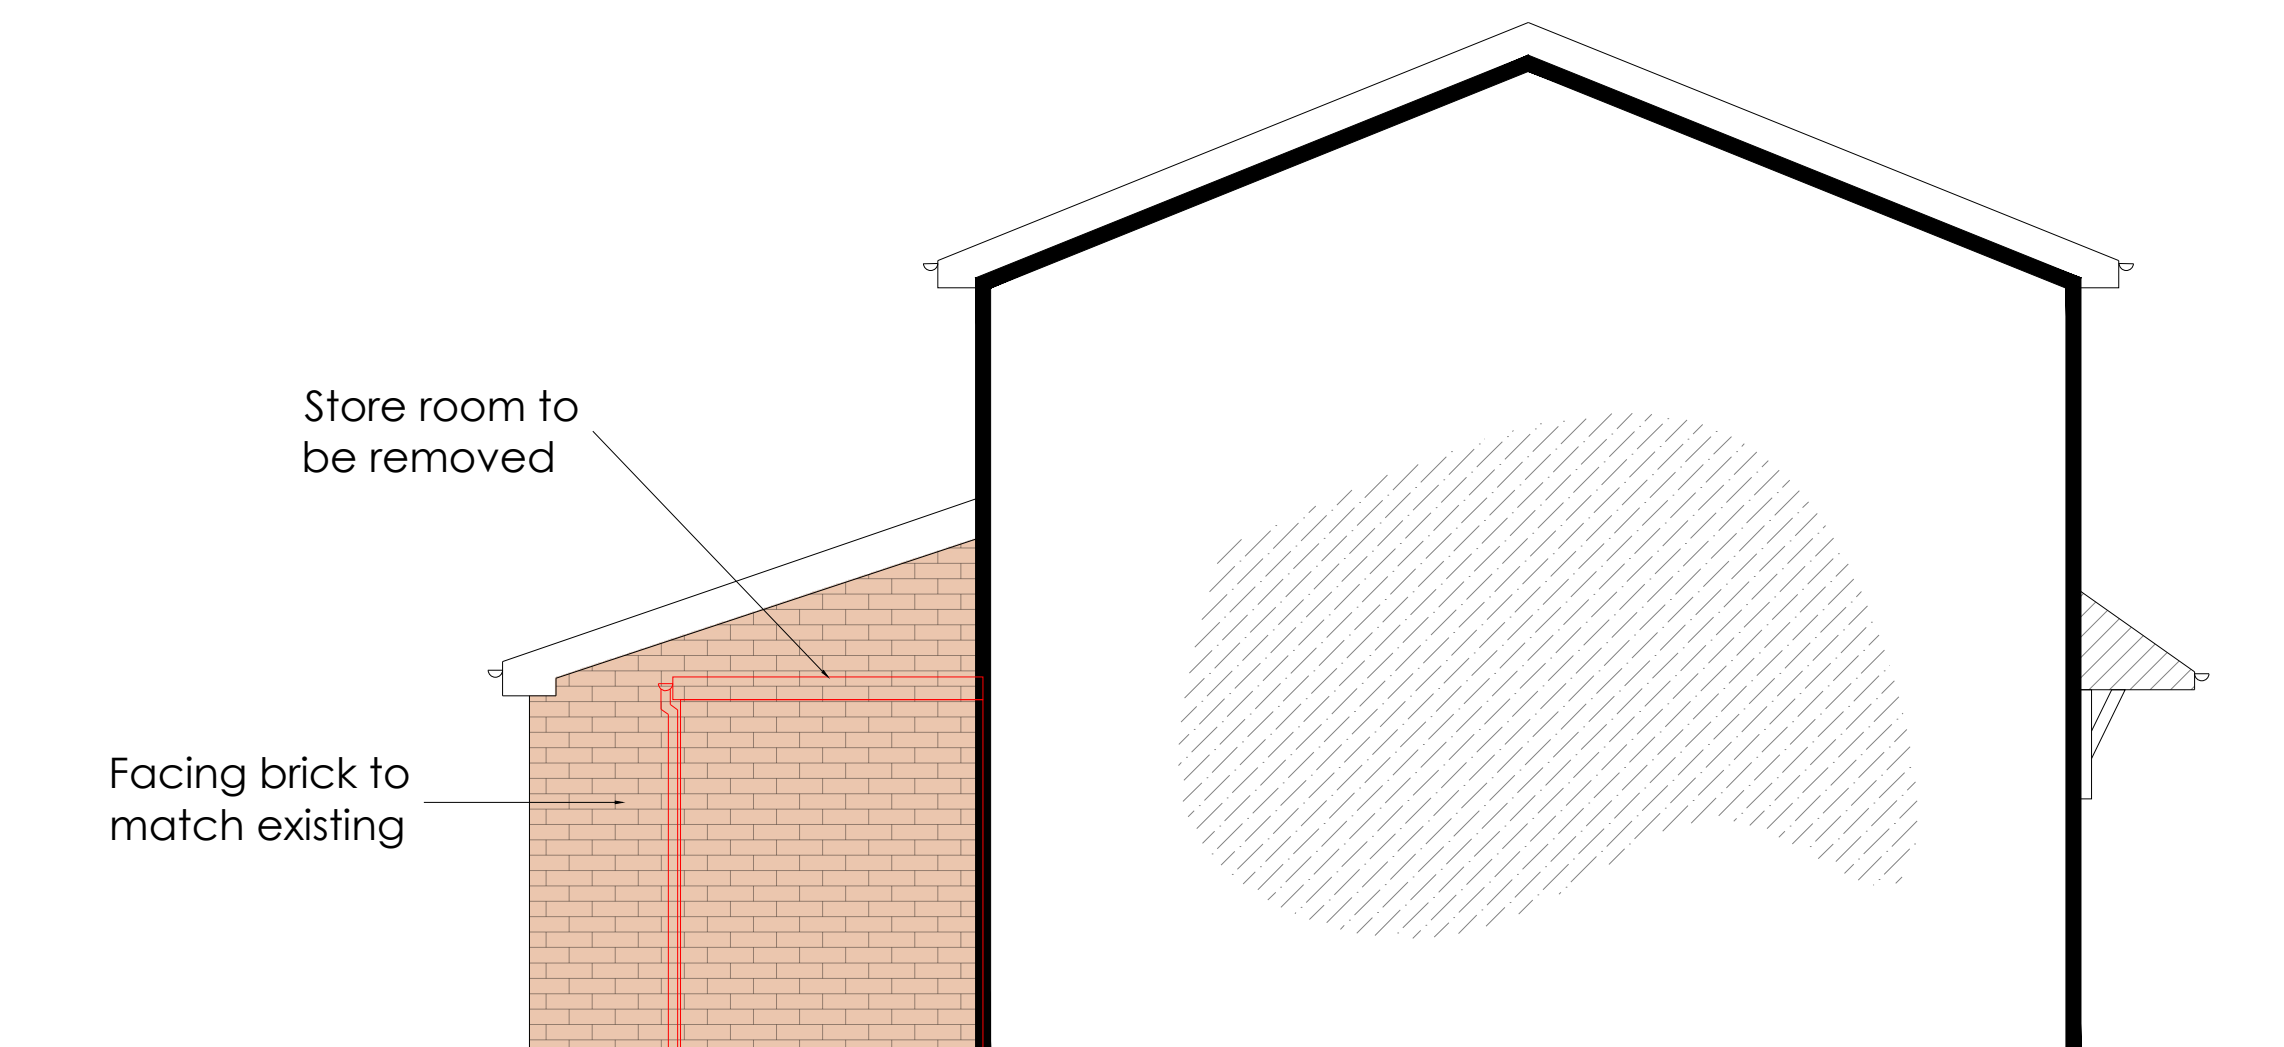

Proposed Partywall Elevation  
Scale 1:50

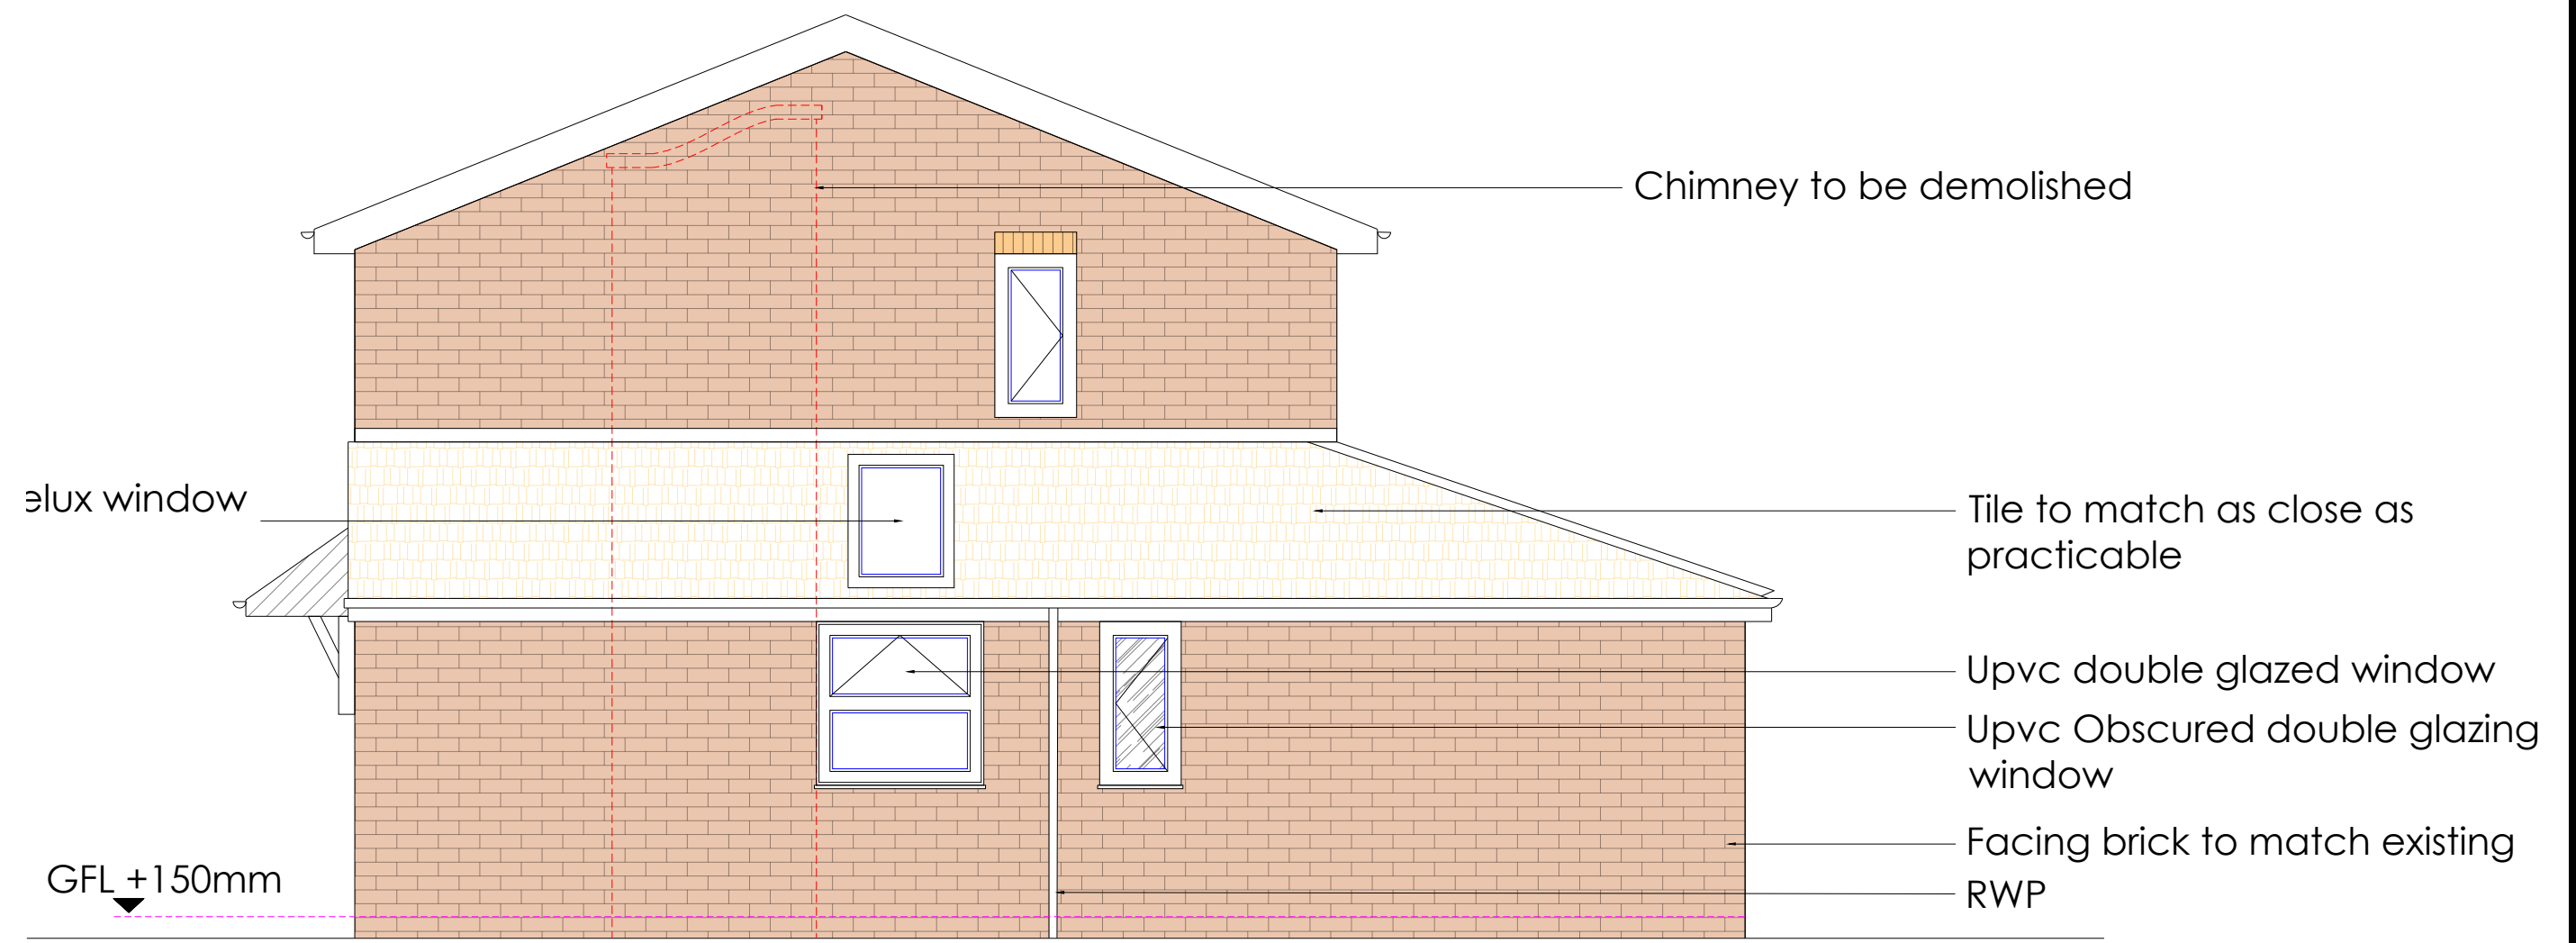

Proposed Side Elevation  
Scale 1:50

#### GENERAL NOTES

1. The contractor must check the site and the approved drawings before commencing the works and must take any working measurements as necessary and any discrepancy must be reported to the client.
2. Work shall comply with any current relevant BS/codes of practices and confirm to the Building Regulations including the latest amendment. The contractor is responsible for setting out the works.

#### PROJECT ADDRESS

2 Quantock Street  
Manchester  
M16 7AE

#### PROJECT

L shape single storey side and rear extension  
Metal railing on boundary wall

#### KEY

|     |                            |
|-----|----------------------------|
| RWP | Rain water pipe            |
| --- | Boundary                   |
| --- | Structure to be demolished |

Drawing No  
PP128(4)22

Scale  
1:50 @ A1

Date  
12.02.2022

Drawn by  
at

AT A. Design

Address:  
12 Hastings Gardens  
Stockport  
SK5 8BF

T. 07830039347

E. ata\_design@hotmail.com