


All dimensions are to be checked on site, any discrepancies are to be reported to the Architect before work commences. Do not scale from this drawing.

This drawing is to be read in conjunction with all relevant consultants and specialists drawings / documents, any discrepancies are to be reported to the Architect before the affected work commences.


All structural components shown are indicative only. Details / calculations of structural members are to be provided by the Structural Engineer.

This drawing is copyright.


A	First Issue	23/11/2021
B	Amendments following comments received from LPA 08/12/21	21/12/2021

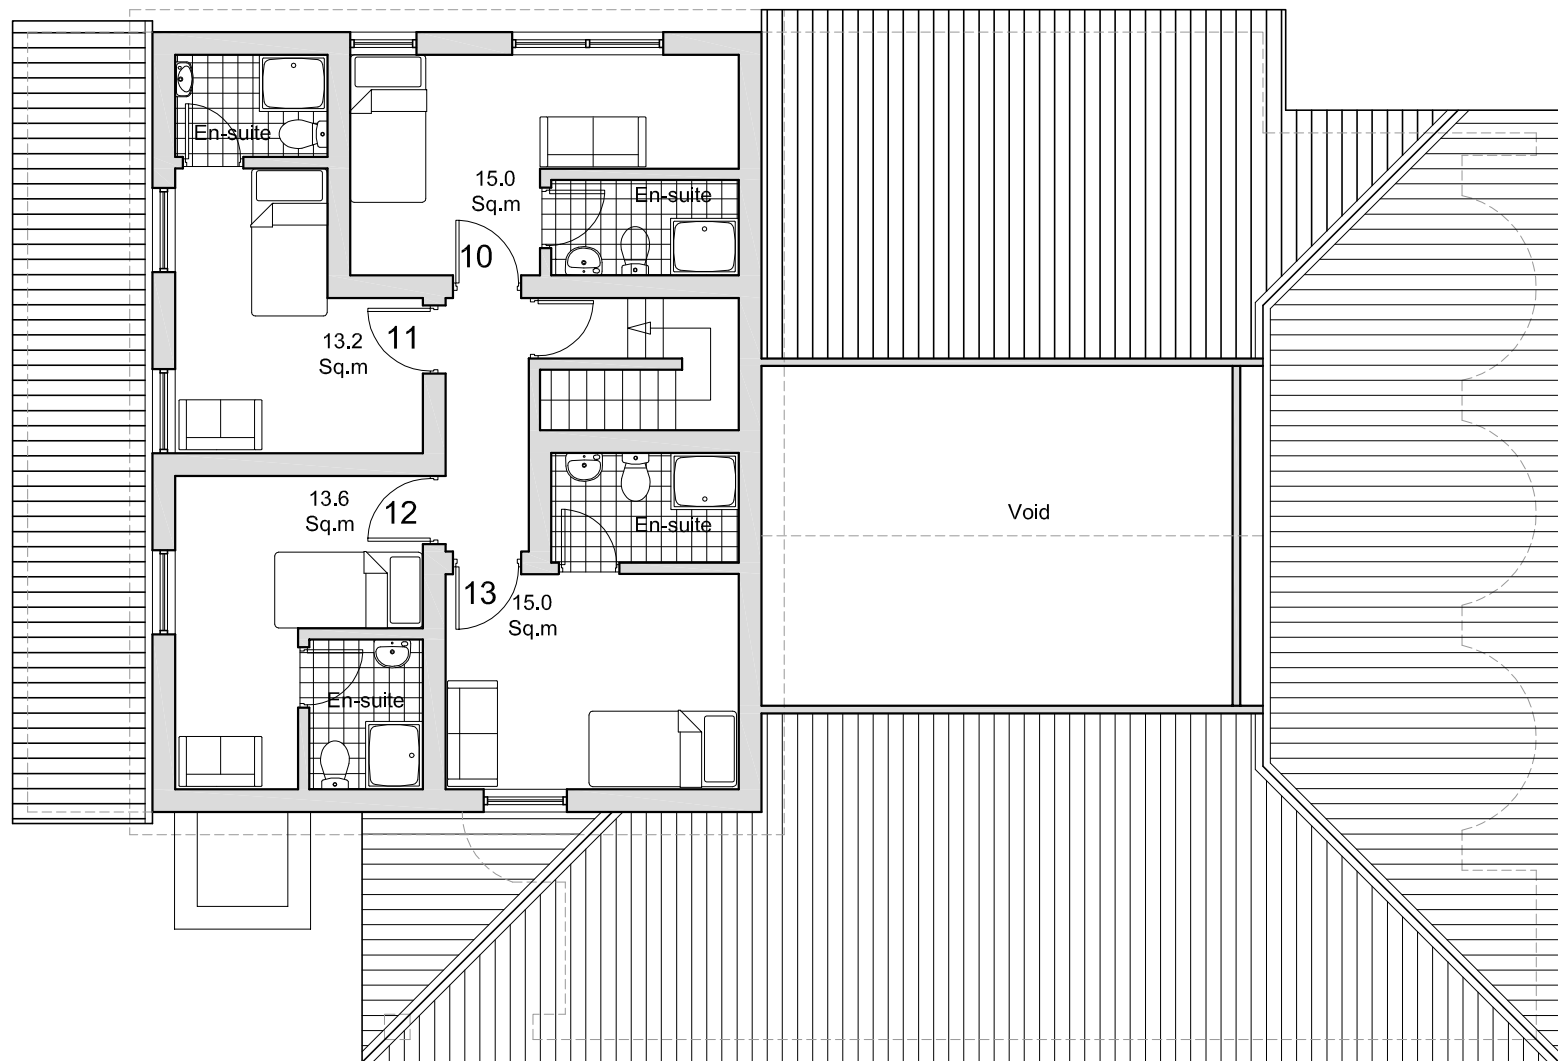



Proposed 1/F Plan 1:100

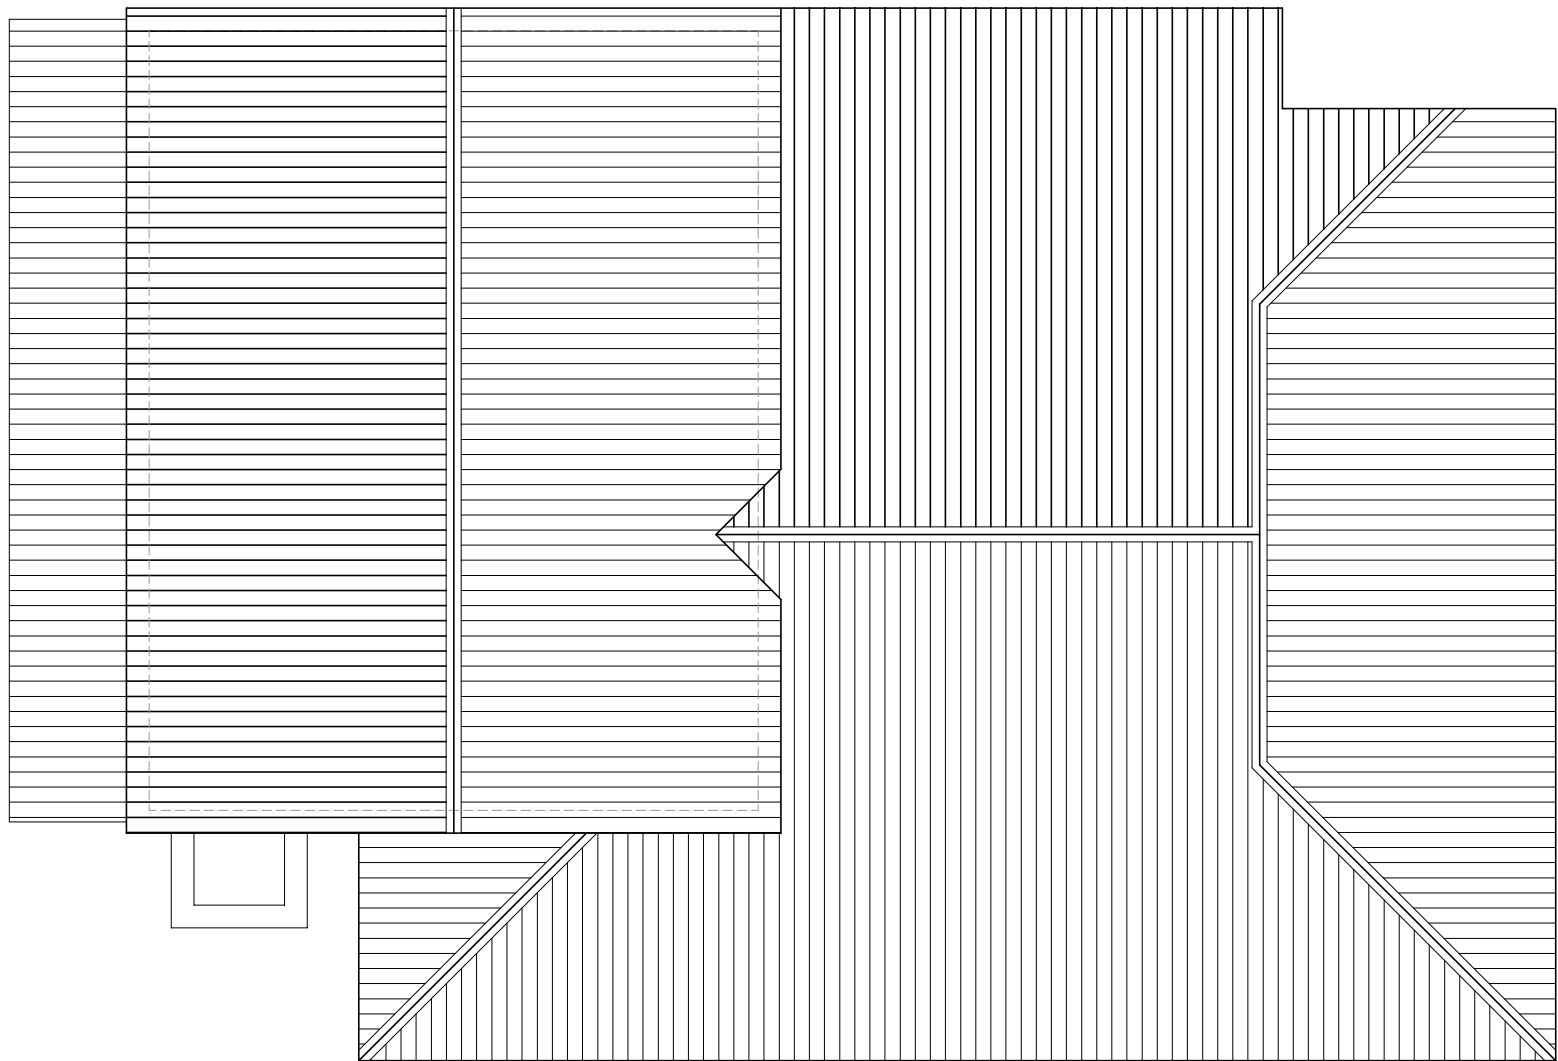

Proposed Roof Plan 1:100

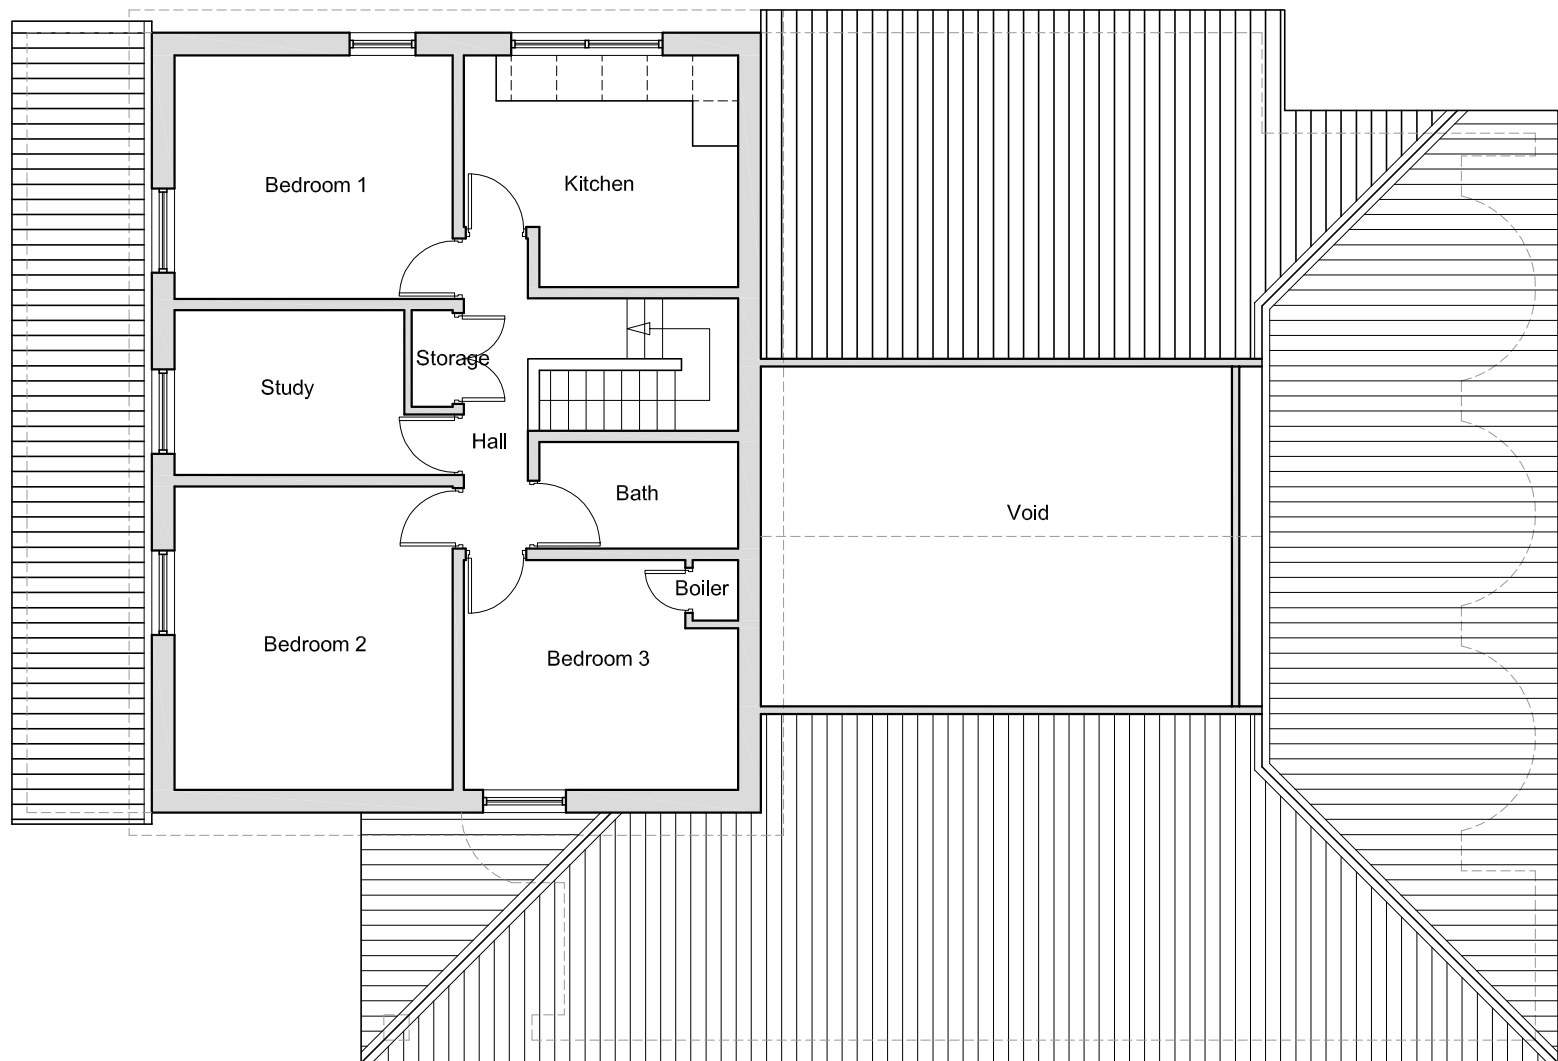

Existing 1/F Plan 1:100
Scale Bar 1:100

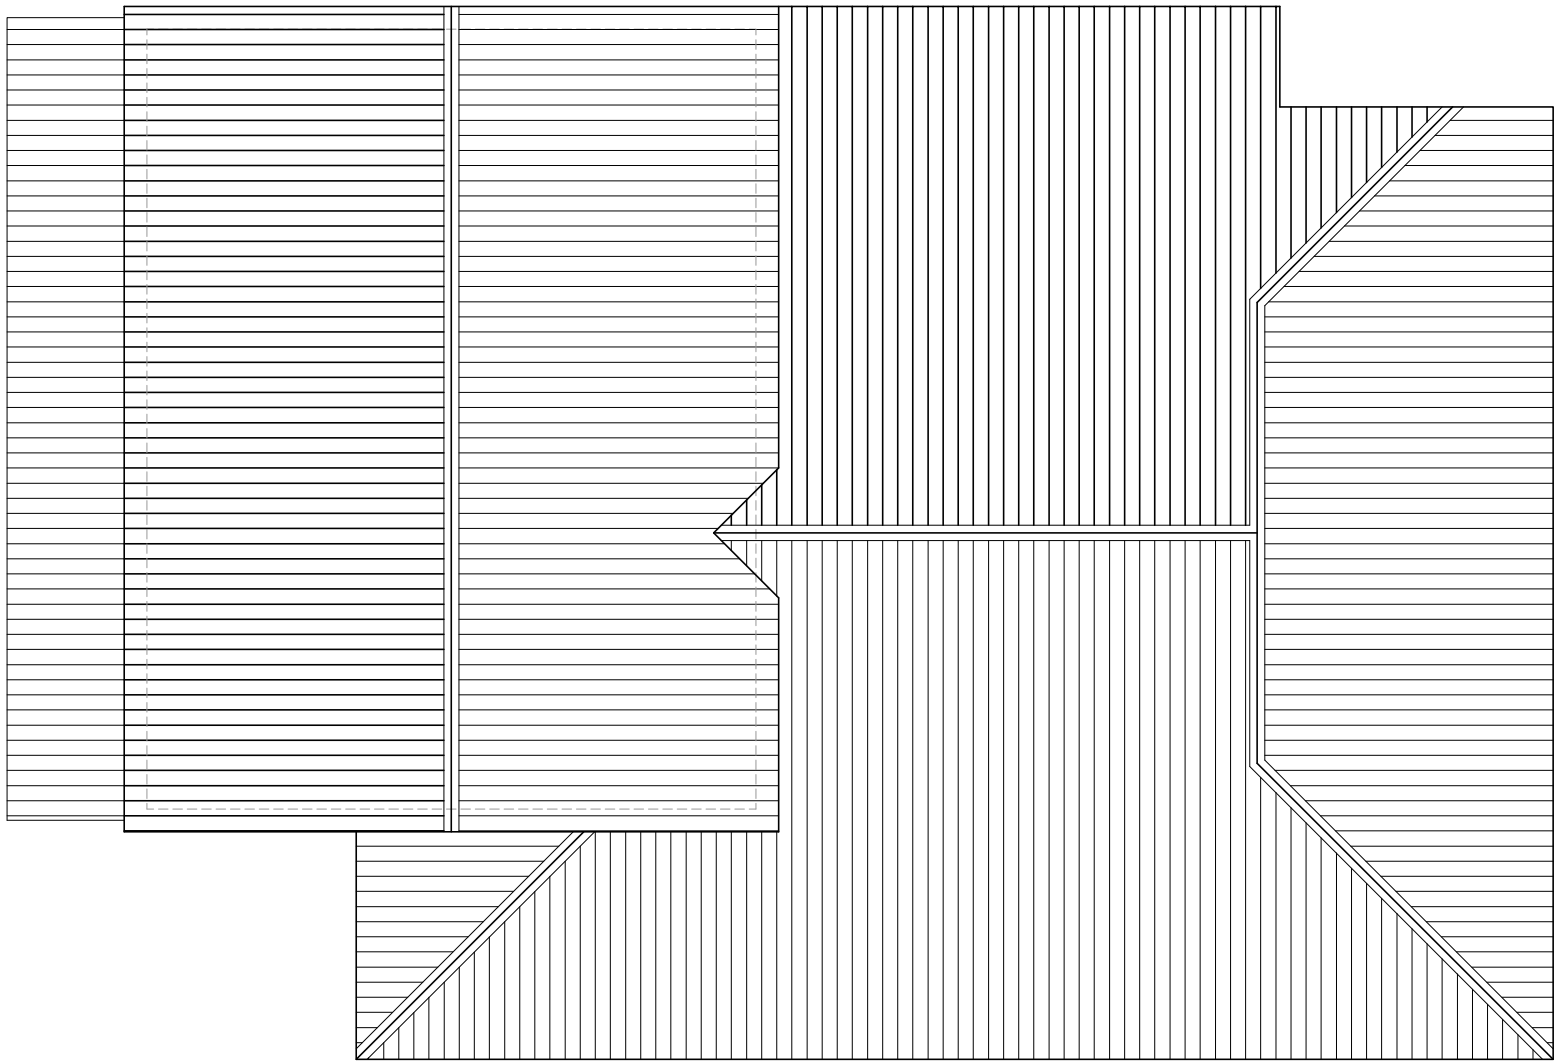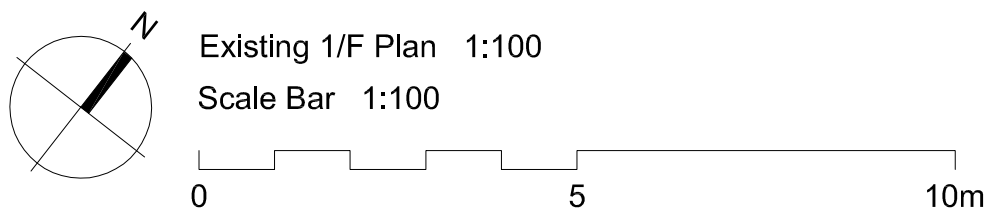

Existing Roof Plan 1:100

T+A Tang & Associates Ltd
Chartered Architects

Tel : 0161 877 9567
e-mail: barrytang@tangassociates.co.uk
Entrance W1, 1/F, Westwood House,
Greenwood Business Centre,
Manchester, M5 4GH, UK

Client:
Revolving Door Housing Trust

Project:
**Grosvenor Arms, 2 Eldridge Drive, Manchester
M40 2DF**

Drawing Title:
Existing and Proposed 1F and Roof Plans

Scale: 1:100 @ A1
Date: November 2021

Drawing No: 9726/112
Revision: B