




DO NOT SCALE FROM THIS DRAWING
ALL DIMENSIONS MUST BE CHECKED ON SITE BY
CONTRACTOR PRIOR TO CONSTRUCTION

 

Note:
Dimensions are idnicative only, set out
should be in line with the existing
walls and partitions.

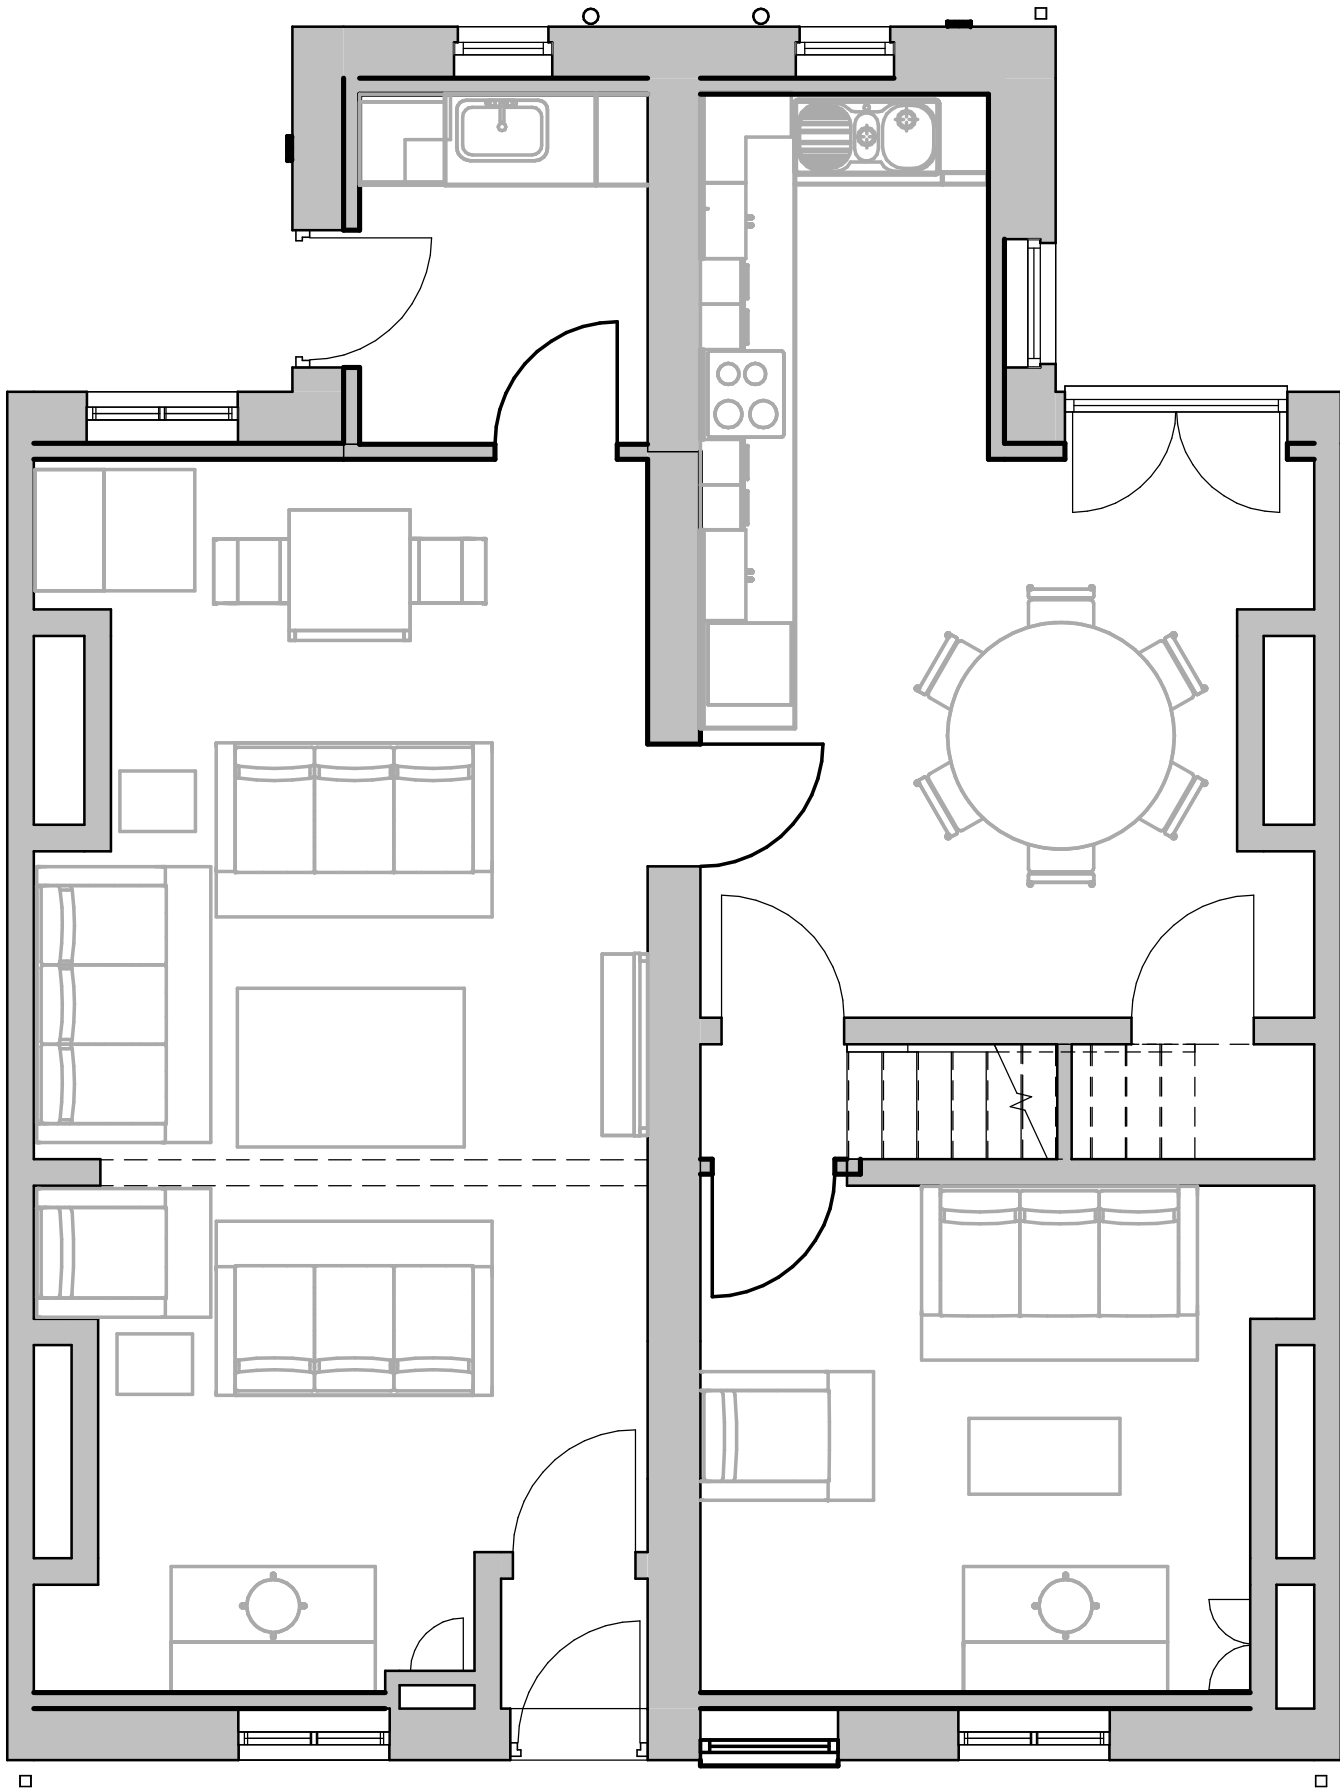

00 Proposed Ground Floor
1 : 50

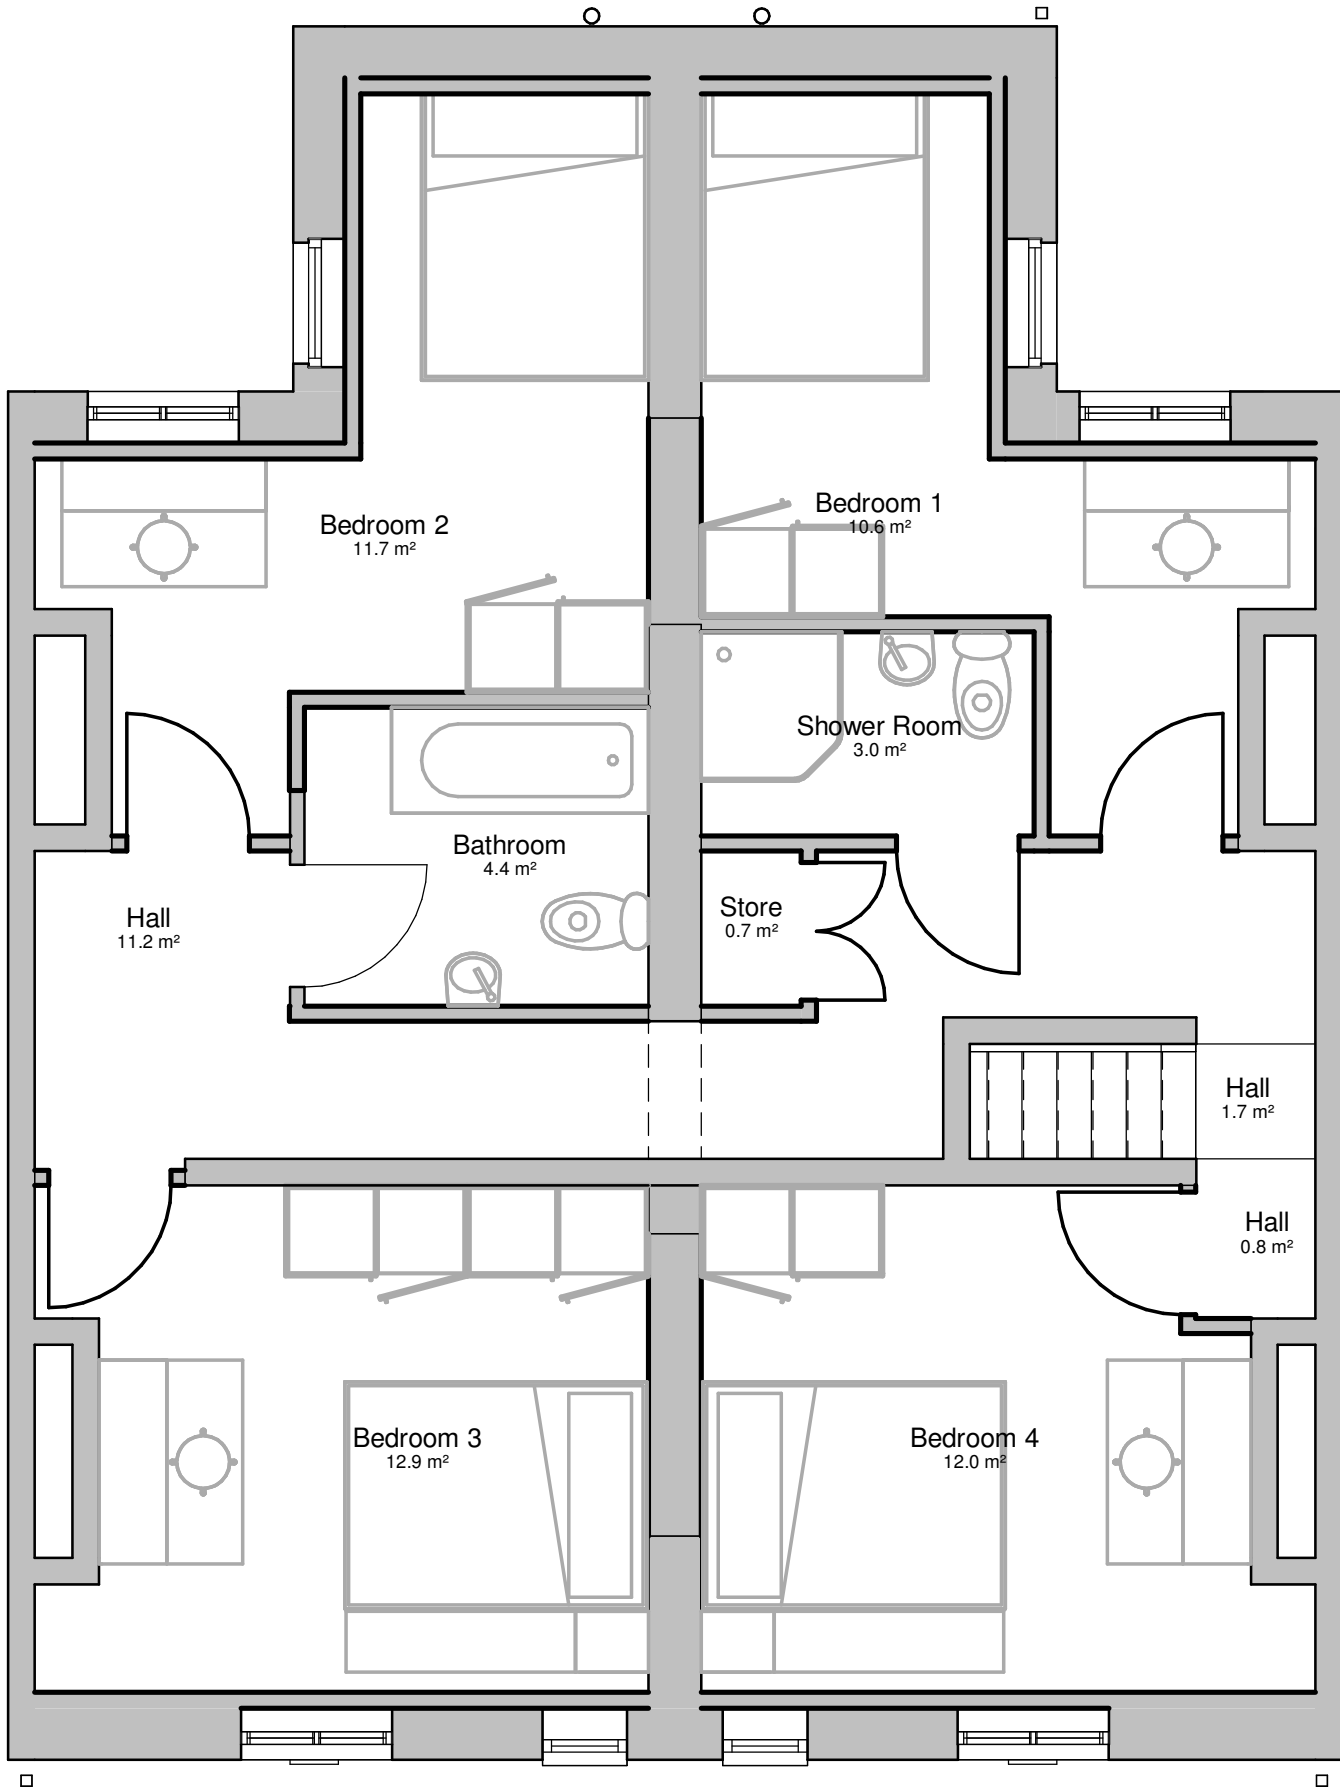

01 Proposed First Floor
1 : 50

1	01.10.21	AC	Configuration of the proposed layout
Rev	Date	Int	Description

btp
ARCHITECTS

RIBA
Chartered Practice

CLIENT:
One Manchester

PROJECT:
26 & 28 Penzance Street

DESCRIPTION:
Proposed Floor Plans

PURPOSE OF ISSUE:
Planning

DRAWN BY:	CHECKED	DATE:	SCALE @ A2:
AC	VS	23/09/21	1 : 50

JOB NO:	STATUS CODE:	DRAWING NO:	REV
3918	S2	121	1

FILE IDENTIFIER:
PS-BTP-00-ZZ-DR-A-3918_121.1