




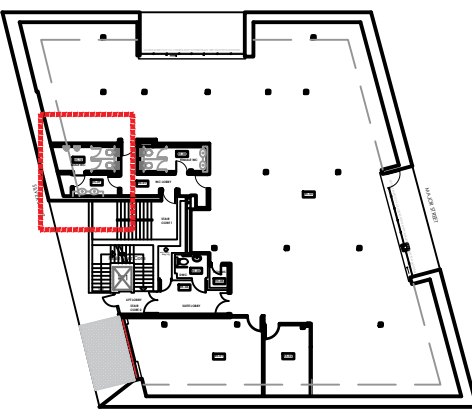


LOCATION PLAN

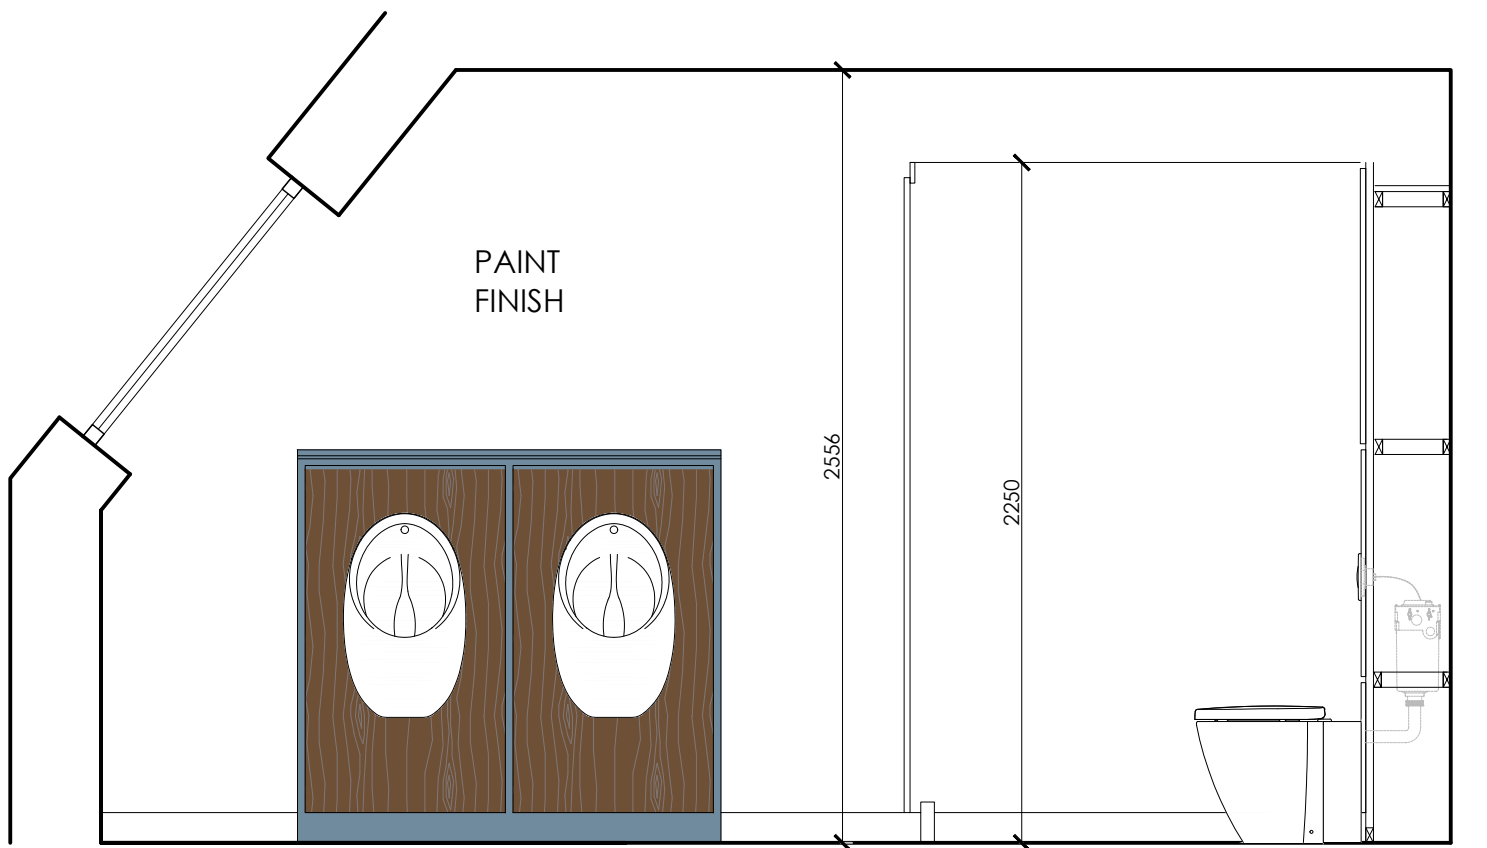


ELEVATION B-B

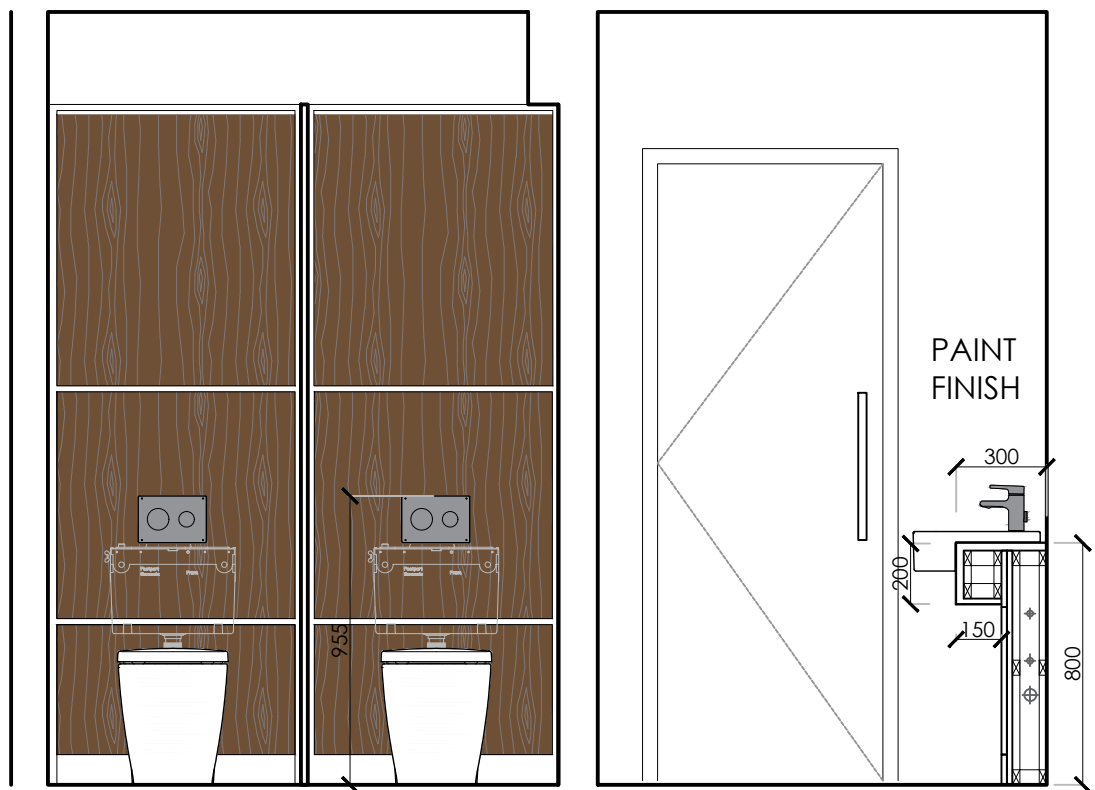


ELEVATION A-A

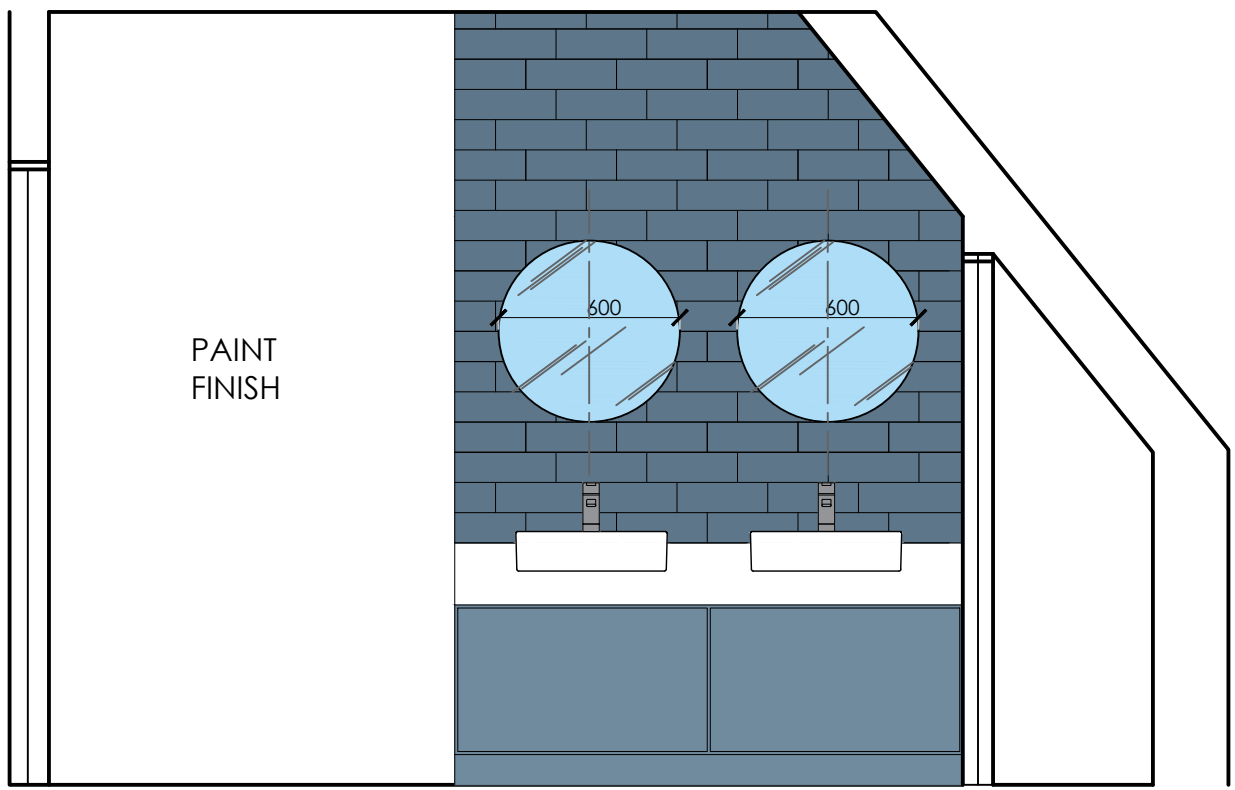

ELEVATION C-C

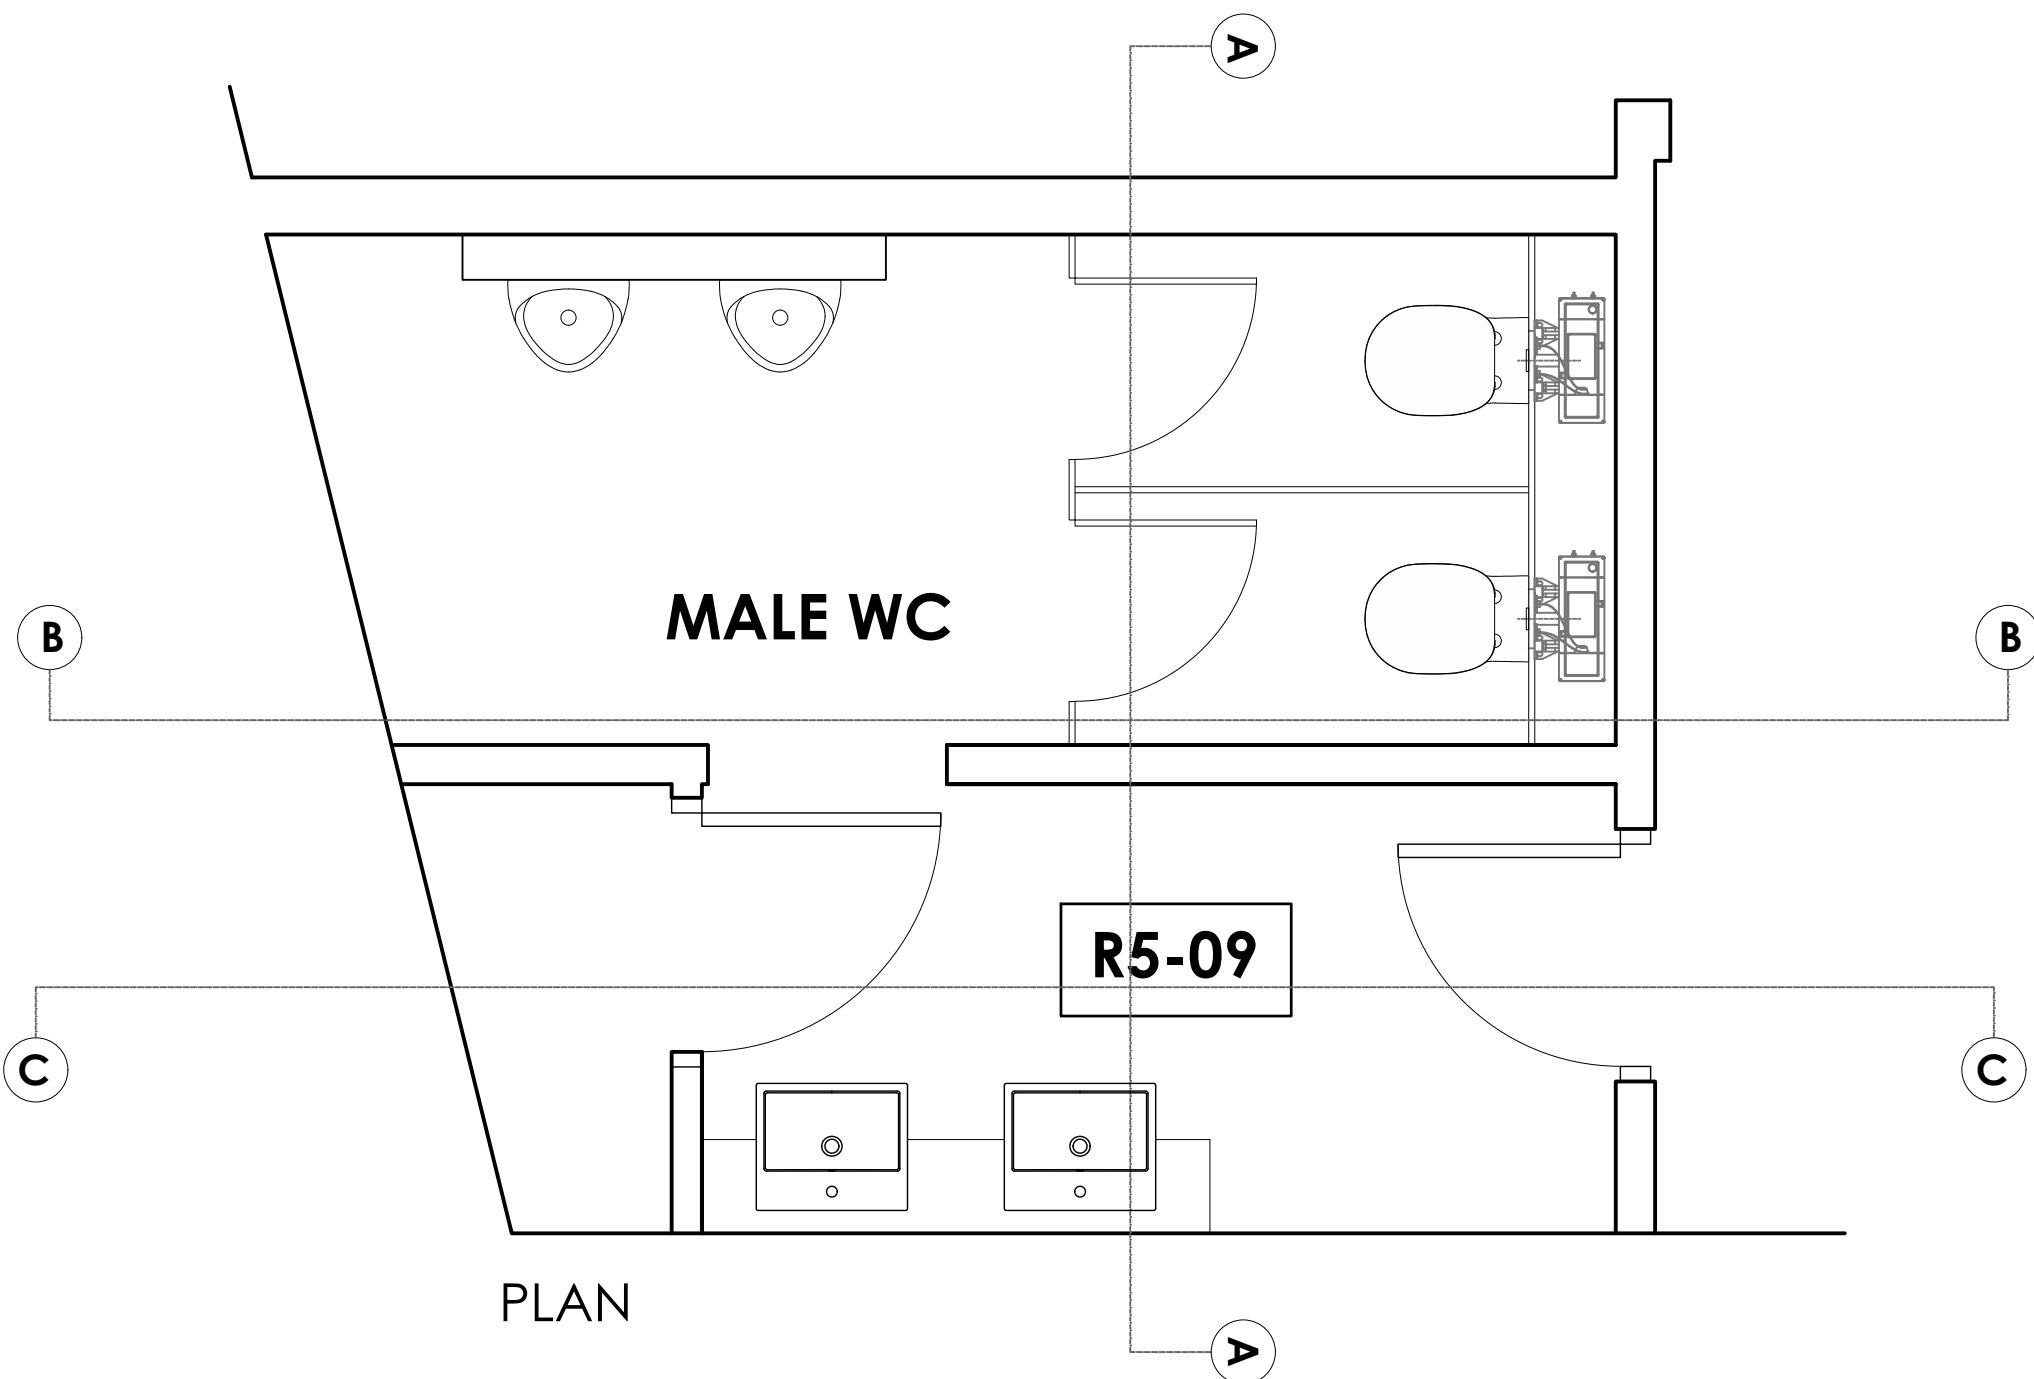

PLAN

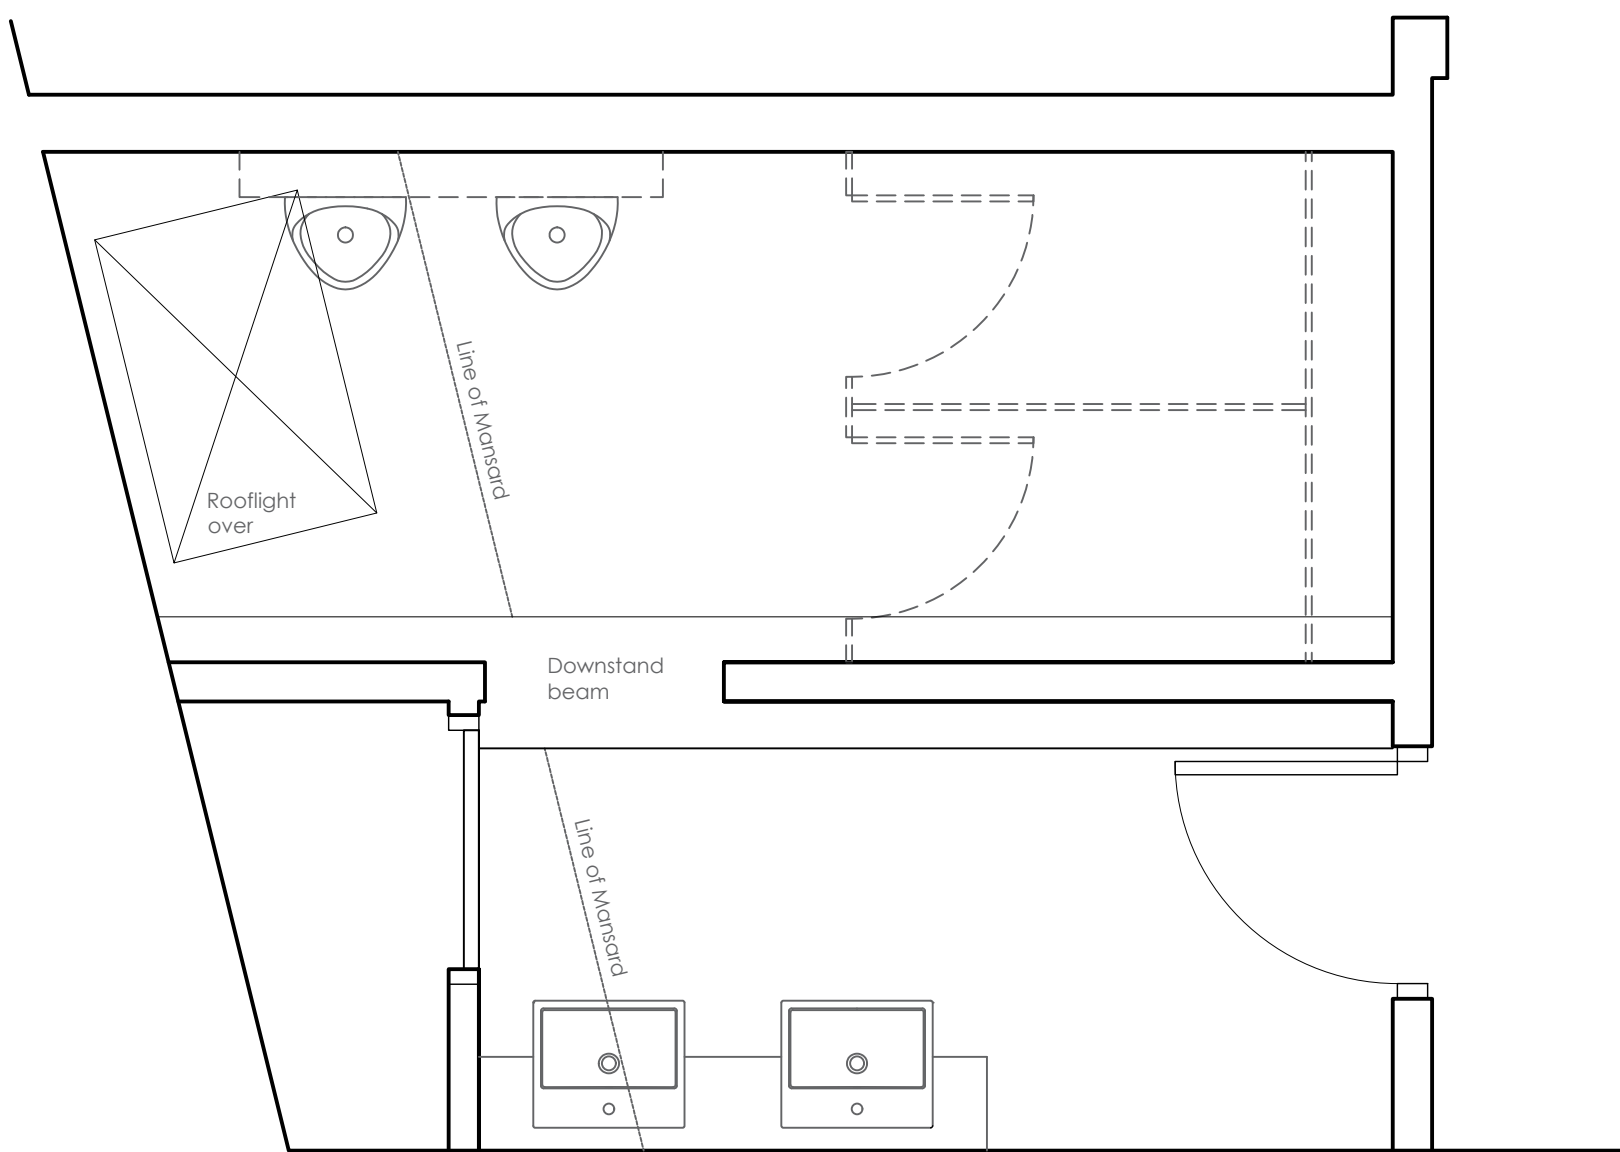

REFLECTED CEILING PLAN

SPECIFICATION

Flooring	Refer to Floor Finishes Drawing 1213-05-FL-01	Taps	GROHE EURO Eco Cosmopolitan sensor or similar approved.
Skirting tile	Range: Econciete Colour: GRIGIO Surface: NEUTRO Size: 9mm x 600mm length to align with floor tile With Mapei Grout Available from Ceramique Internationale Tel: 0113 231 0218. Allow 4 weeks delivery.	Urinal	IDEAL STANDARD SPHERO MAXI 62cm BACK INLET
Paint Wall Finish	Moisture Resistant paint. Refer to decoration drawing 1213-05-FL-01	Mirrors	Victoria Plumbing Arezzo Matt Black 600mm Round Mirror
Vanity Unit Tile 300x100	Range: FARROW Colour: ANTIBES BLUE Finish: GLOSS Size: 100mm x 300mm Laid offset 100mm as shown. With Mapei grout 174 TORNADO Available from Ceramique Internationale Tel: 0113 231 0218. Contact Danny Malone	Hand Dryers	Air force Warner Howard W230 x H270 x D156 With 400 x 1200 white acrylic splashback
Vanity Unit	Top: TBS AMWELL SALT TA352 Carcass and Access panels under: TBS AMWELL SEA GREEN TA377	Sealant	All joints to be sealed with clear mastic.
WC IPS	TBS AMWELL WOODLAND TA358 (WOOD GRAIN FINISH)		
URINAL IPS	TBS AMWELL WOODLAND TA358 (WOOD GRAIN FINISH) Carcass : TBS AMWELL SEA GREEN TA377		
Cubicle Doors & Pilasters	TBS AMWELL WOODLAND TA358 (WOOD GRAIN FINISH)		
Cubicle Dividers	TBS AMWELL SALT TA352 WHITE		
Wash Basins	IDEAL STANDARD STRADA RANGE 500cm Semi-Countertop Washbasin with 1 Taphole		
W/C	IDEAL STANDARD CONNECT RANGE Back To Wall Suite With Aquablade Technology		

Rev	Date	Description	Initials
A	23.11.21	FOR APPROVAL	CB

Client:	ASI
Project:	CAT A + REFURBISHMENT
Address:	101 PRINCESS ST MANCHESTER
Drawing Title:	5TH FLOOR PROPOSED WASHROOMS R5-09 SHEET 2
Date:	19.11.2021
Project Number:	1213
Scale:	1:20@A1
Drawn by:	FLC
Drawing Number:	1213-05-WC02(A)

FOR APPROVAL