



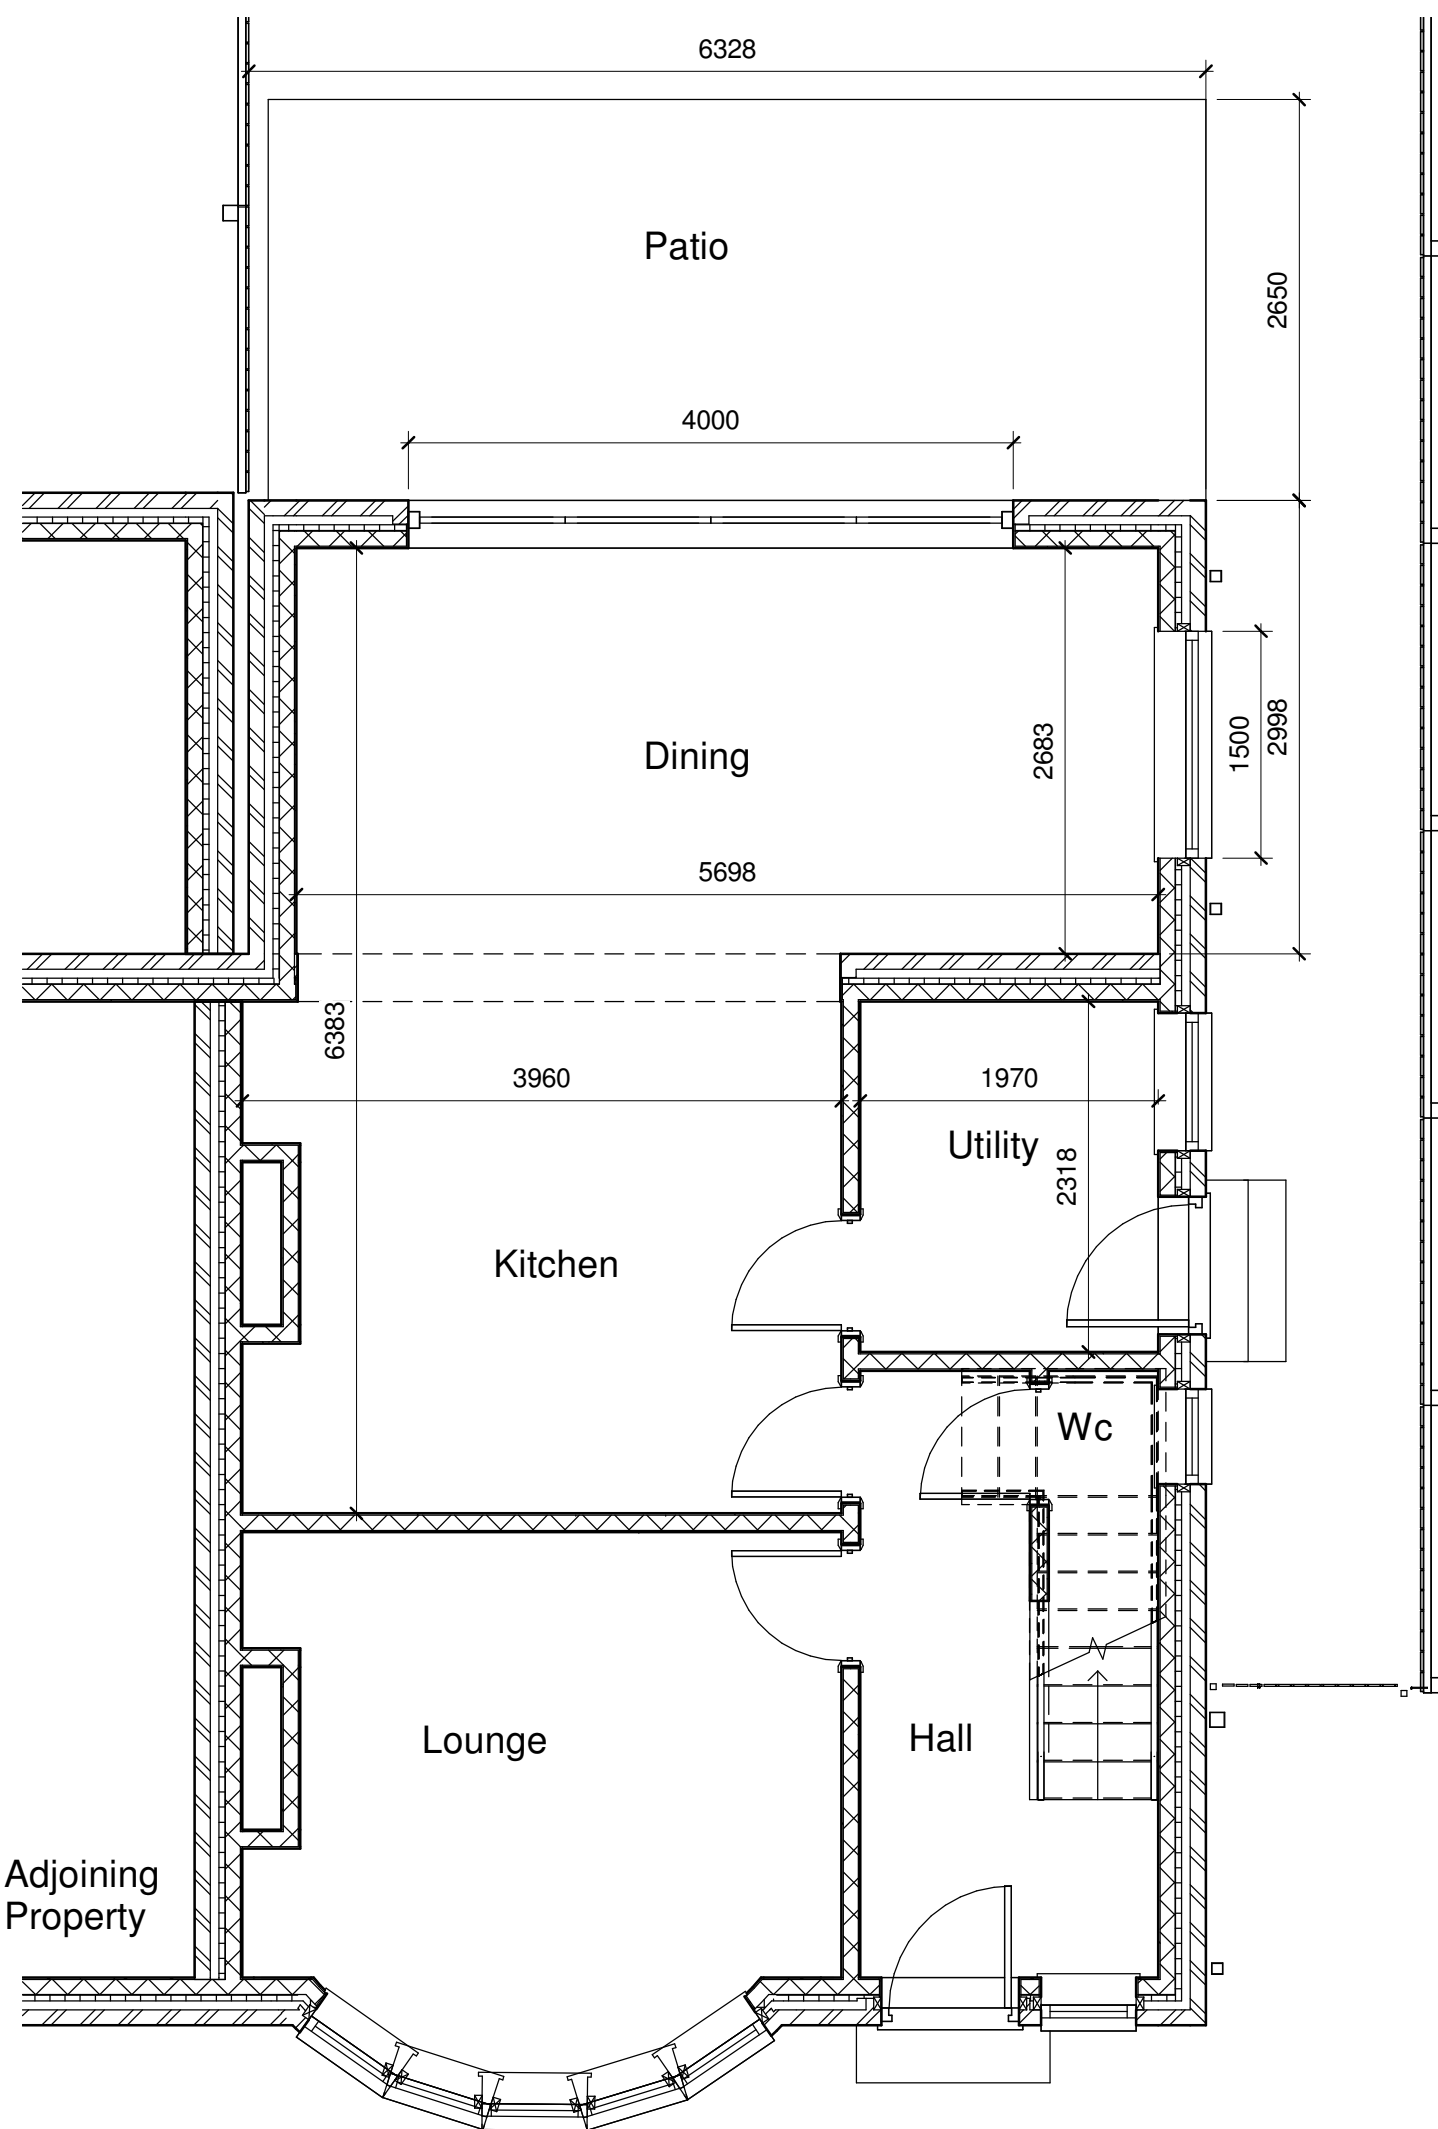

01 Proposed Ground Floor Plan
1 : 50

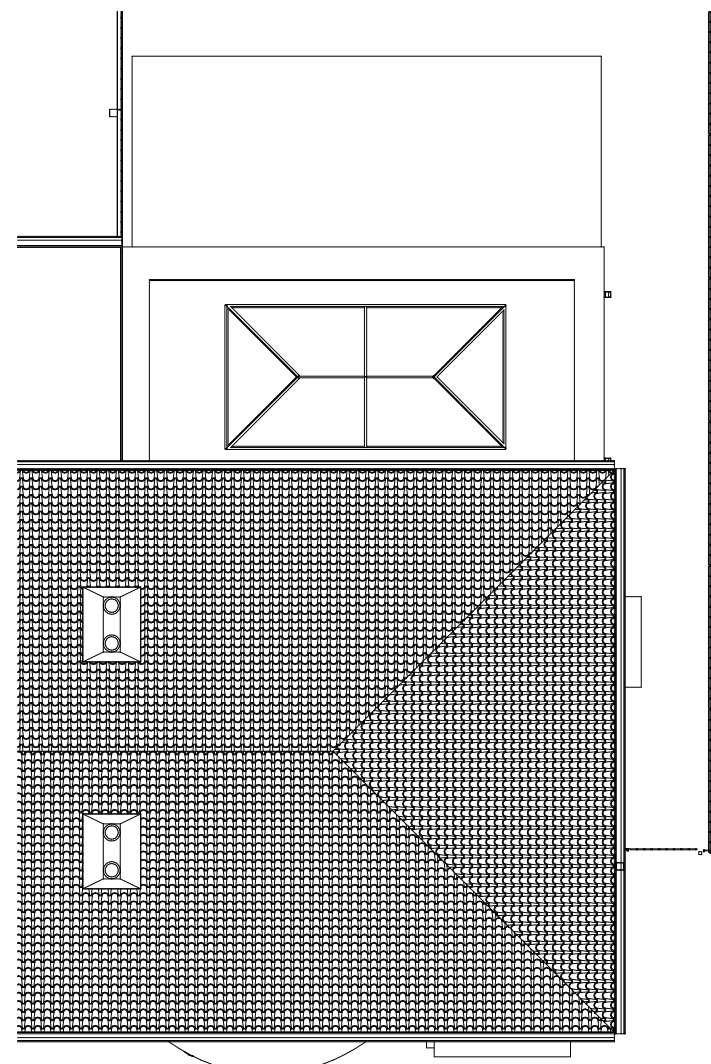


04 Proposed Roof Plan
1 : 100




Proposed Side Elevation
1 : 100




Proposed Rear Elevation
1 : 100

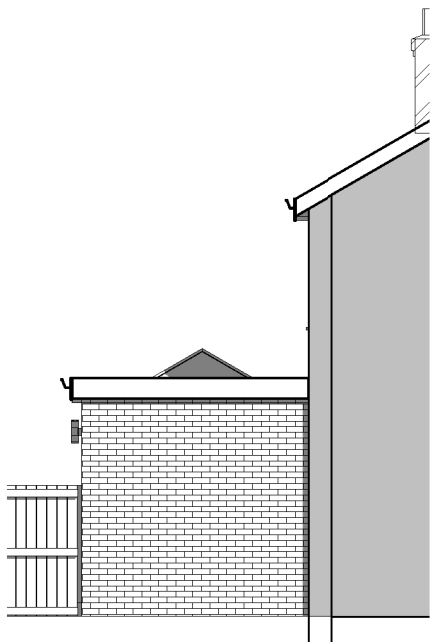


Proposed Side Elevation1
1 : 100

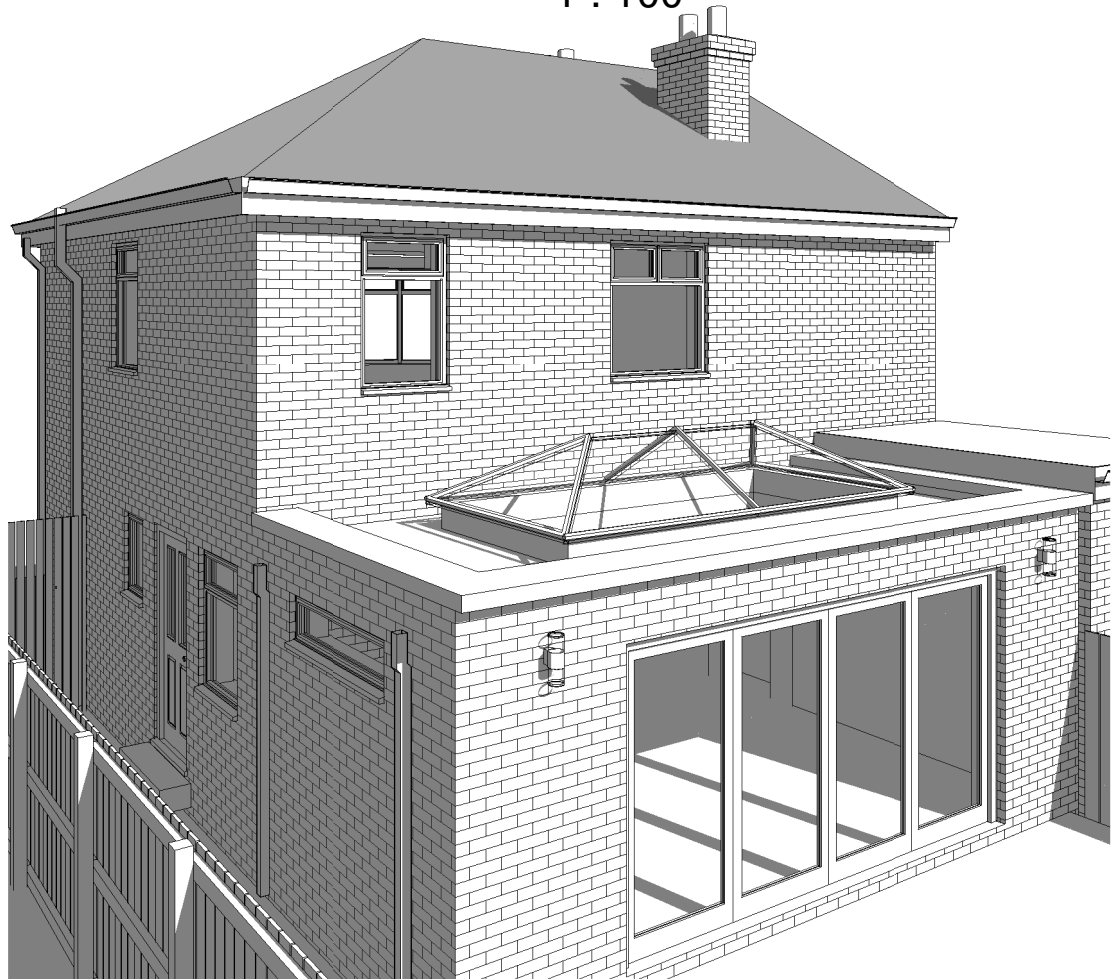

3D View 4

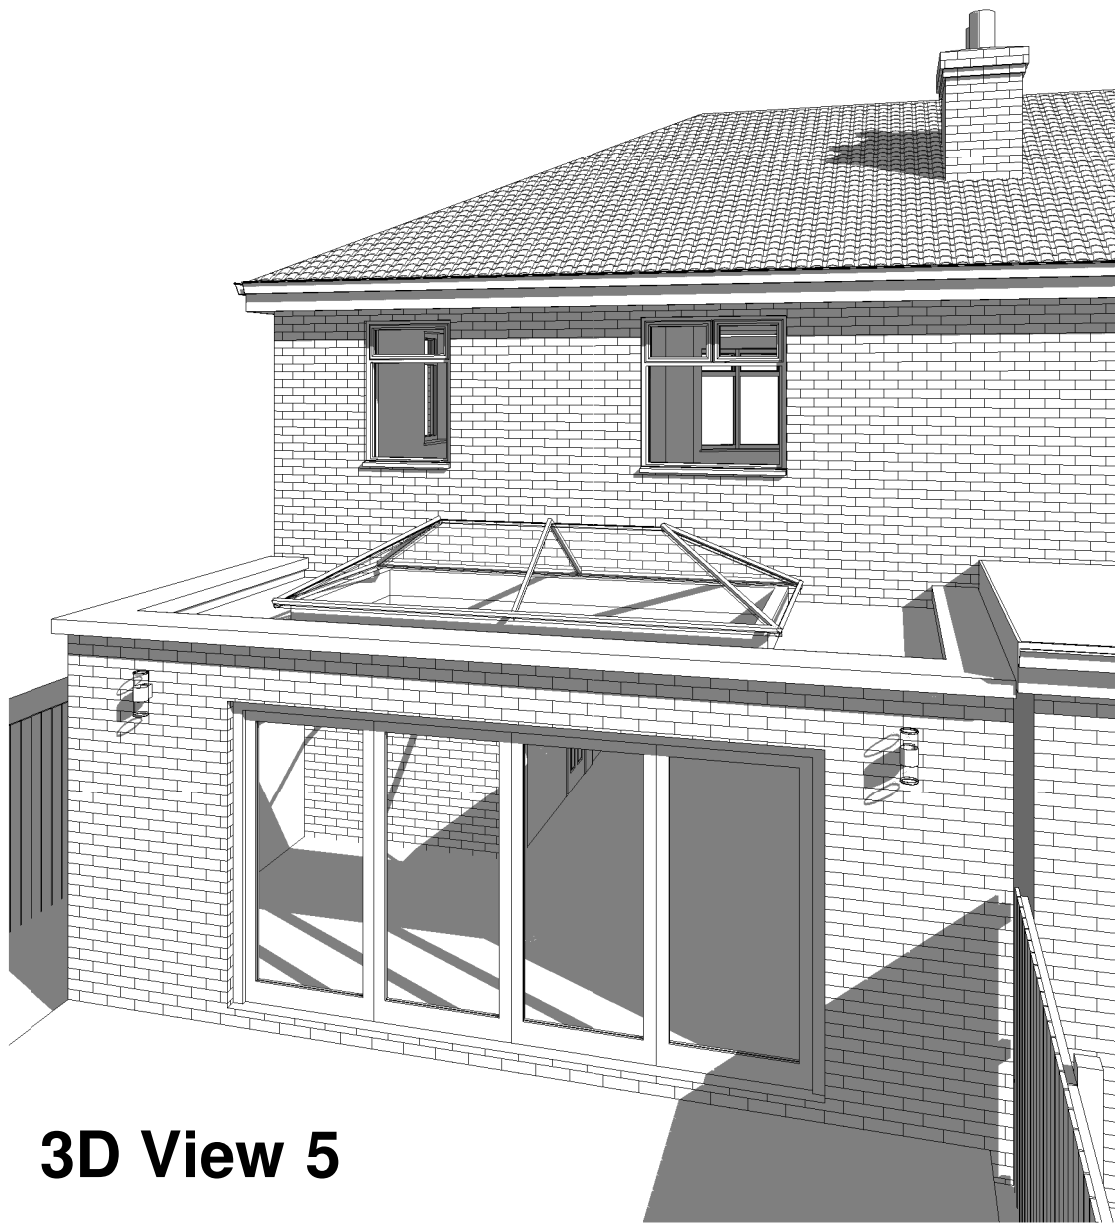

3D View 5

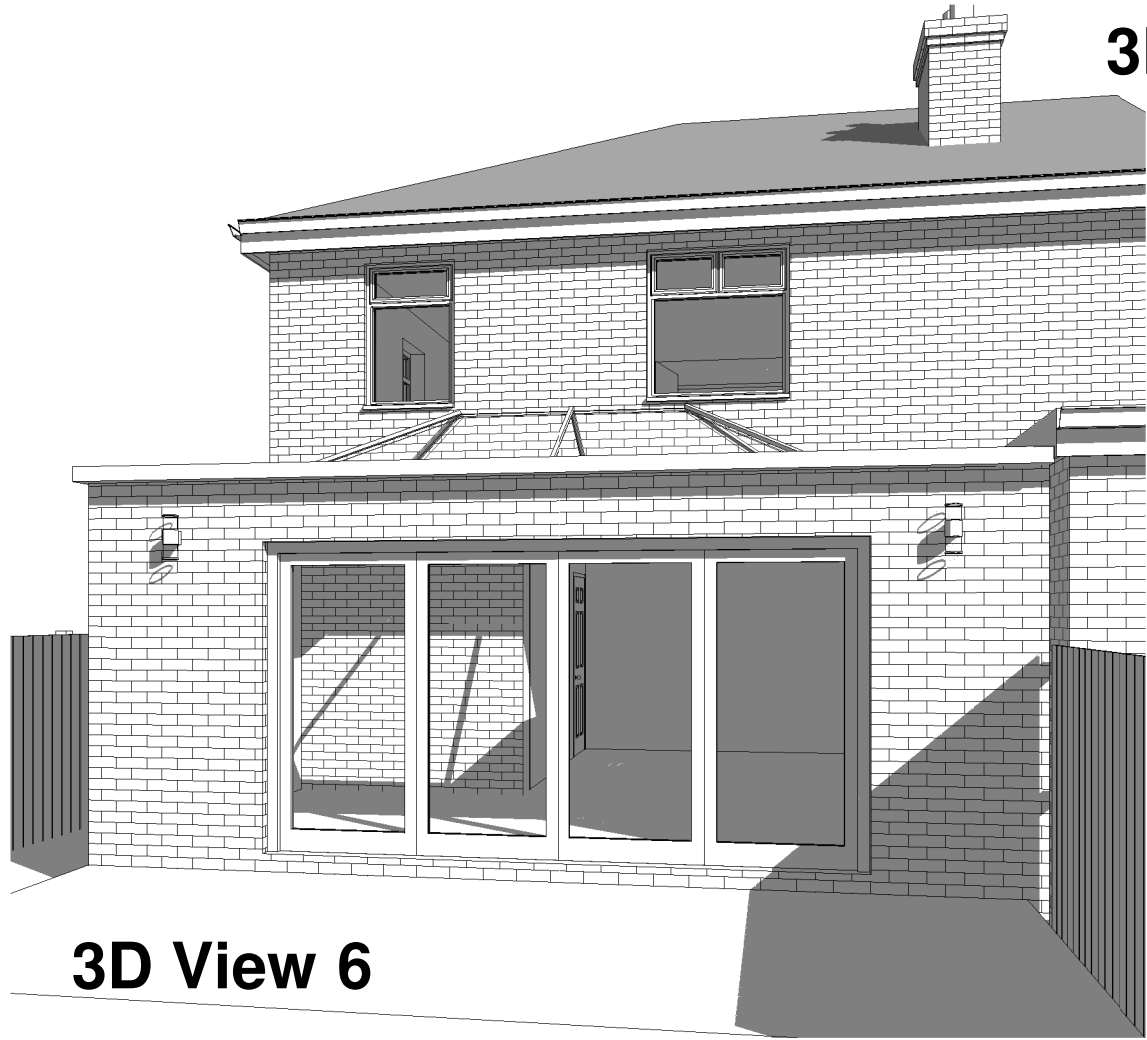

3D View 6

SCALEAs indicated
A2 DRAWING

Client:
Mr Dale Pendleton-
Briers
10 Lathom Road
Withington
Manchester M20 4NX



Bricks and Pieces
Suite 301
Broadstone Mill
Broadstone Road
Stockport
SK5 7DL
Tel: 0161 443 4117