



THIS DRAWING IS FOR
PLANNING APPLICATION
PURPOSES ONLY

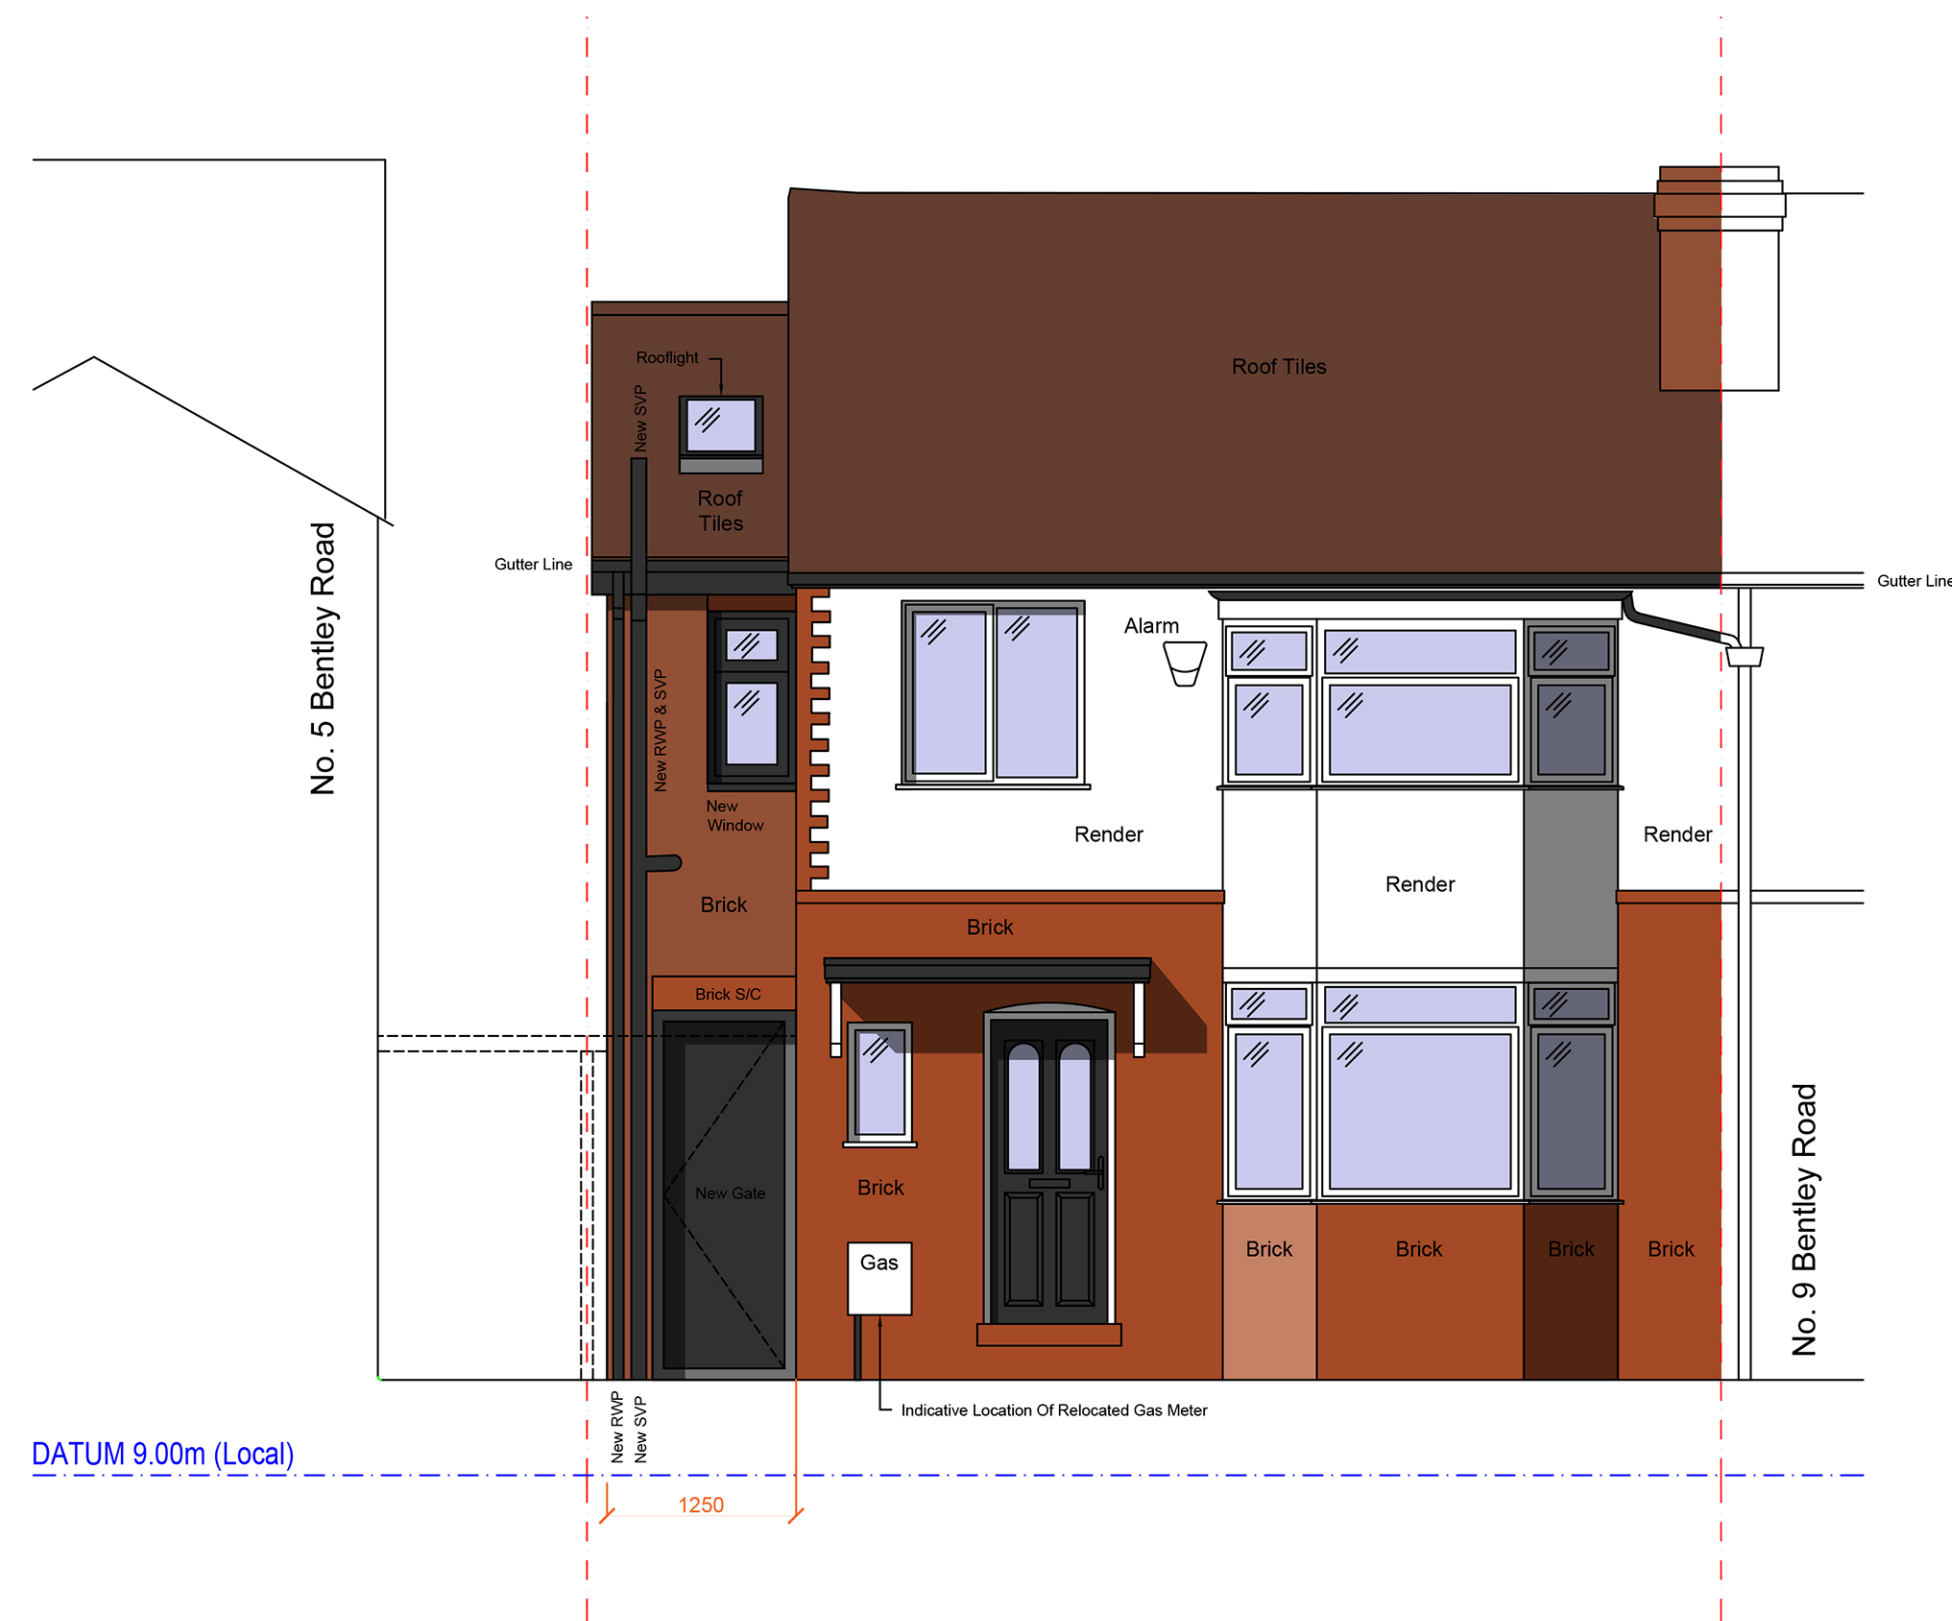

East Elevation - to Bentley Road

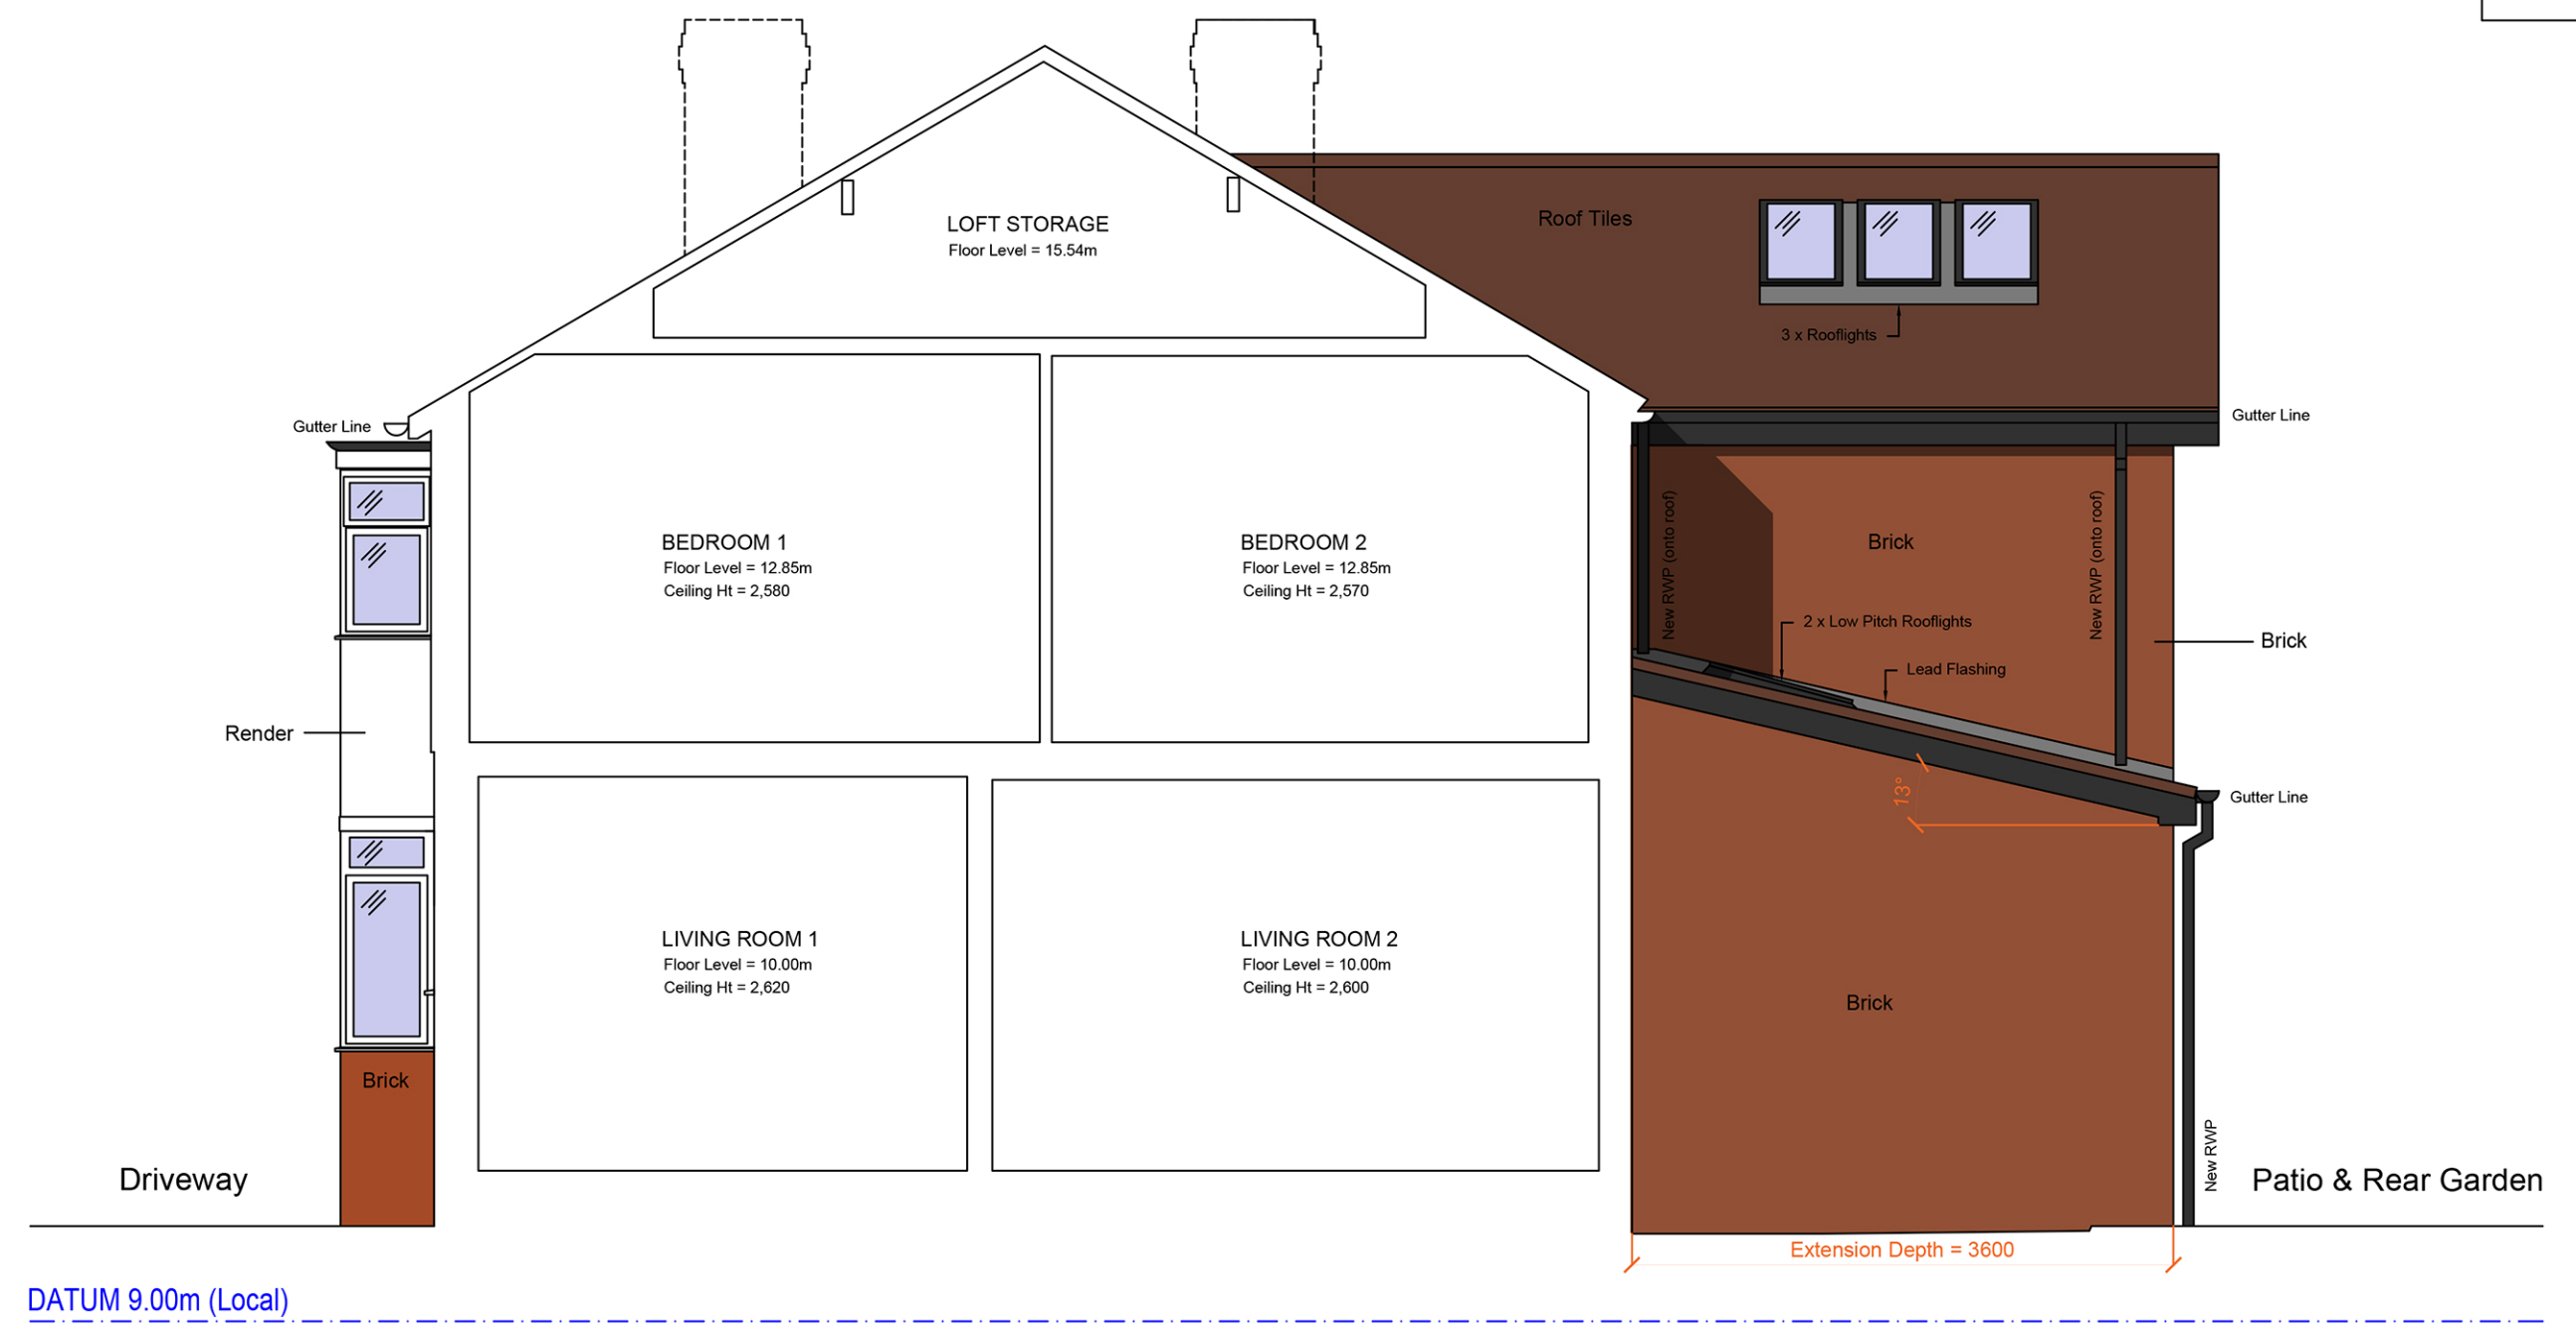

North Elevation / Cross Section - to No. 9 Bentley Road



West Elevation - to garden



South Elevation - to No. 5 Bentley Road

..... Approximate Client Ownership /
Planning Application Boundary

Drawing History:			
Revision	Description	Author	Date
-	Initial Issue	MW	02/12/2021
A	Planning Application	MW	18/01/2022

This drawing is the property of Whitfield Architects and must not be reproduced without prior written agreement. This drawing is provided to scale, for design and cost estimation purposes (not for construction). Any financial decisions relating to this information must make due allowance for dimensional or area variation resulting from the design development and construction processes. We recommend that all dimensions and levels should be cross-checked on site (for construction) and any discrepancies should be reported to Whitfield Architects immediately. Design responsibility cannot be accepted for alteration to (or deviation from) this drawing without the prior acknowledgement of Whitfield Architects. Please email hello@whitfieldarchitects.com with any questions.

Project Title
7 Bentley Road, Chorlton, M21 9WD

Drawing Title
Proposed Elevations

Project No: E016 Date: 02/12/2021
Drawn: Mark Whitfield Scale @ A1: 1:50

Client Name
P. Gregg &
J. Lemmonier

Drawing Number
P(03)11

Revision
A

WA
WHITFIELD ARCHITECTS
27, High Grove Road, Cheshire, SK9 1NS
Contact us: hello@whitfieldarchitects.com
Or visit: www.whitfieldarchitects.com