

© COPYRIGHT
The copyright in this drawing is vested in Sheppard Robson and no license or assignment of any kind has been, or is, granted to any third party whether by provision of copies or originals or otherwise unless agreed in writing.

DO NOT SCALE FROM THIS DRAWING
The contractor shall check and verify all dimensions on site and report any discrepancies in writing to Sheppard Robson before proceeding work


FOR ELECTRONIC DATA ISSUE
Electronic Data / drawings are issued as "read only" and should not be interrogated for measurement. All dimensions and levels should read, only from those values stated in text, on the drawing.

MATERIALS KEY.

- B Window / Balcony Reveals
- D Glazed look-a-like panel.
- E Full Height Glazed Curtain Wall - With opaque spandrel glazing in front of structure.
- G Opaque Glazing - Between fully glazed windows / doors with aluminium frames.
- H Metal balconies.
- I Glazed Corridor Ends - Full height glazing with vents at each floor.

REV.	DATE	AMENDMENT
P01	30.10.2020	Issued for Planning
P02	05.11.2020	Updated following PIC comments
P03	11.11.2020	Updated following PIC comments
P04	12.11.2020	Updated following Chroma comments
P05	25.02.2021	Balustrade updated
P06	17.09.2021	NMA Changes

KEYPLAN

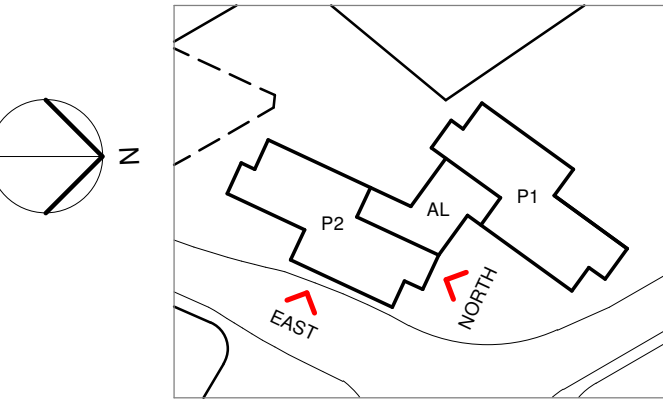

This drawing supersedes drawing 5219-P2-11-20-911 rev A

CLIENT

Vinci Construction



SHEPPARD ROBSON

27th Floor City Tower Piccadilly Plaza Manchester M1 4BT
T: +44 (0)161 233 8900 E: manchester@sheppardrobson.com

PROJECT
New Victoria

SCALE@A1	DATE	ORIGINATOR	CHECKED	AUTHORISED
1 : 200	26/10/20	RD	MA	NAB


RESIDENTIAL 2
Elevations
Sheet 1

Stage 4

STATUS	PURPOSE FOR ISSUE	SR NO.
S2	PLANNING	6621
DRAWING NO.	REV.	
VIC - SRA - 02 - XX - DR - A - 20911	P06	



NORTH Elevation

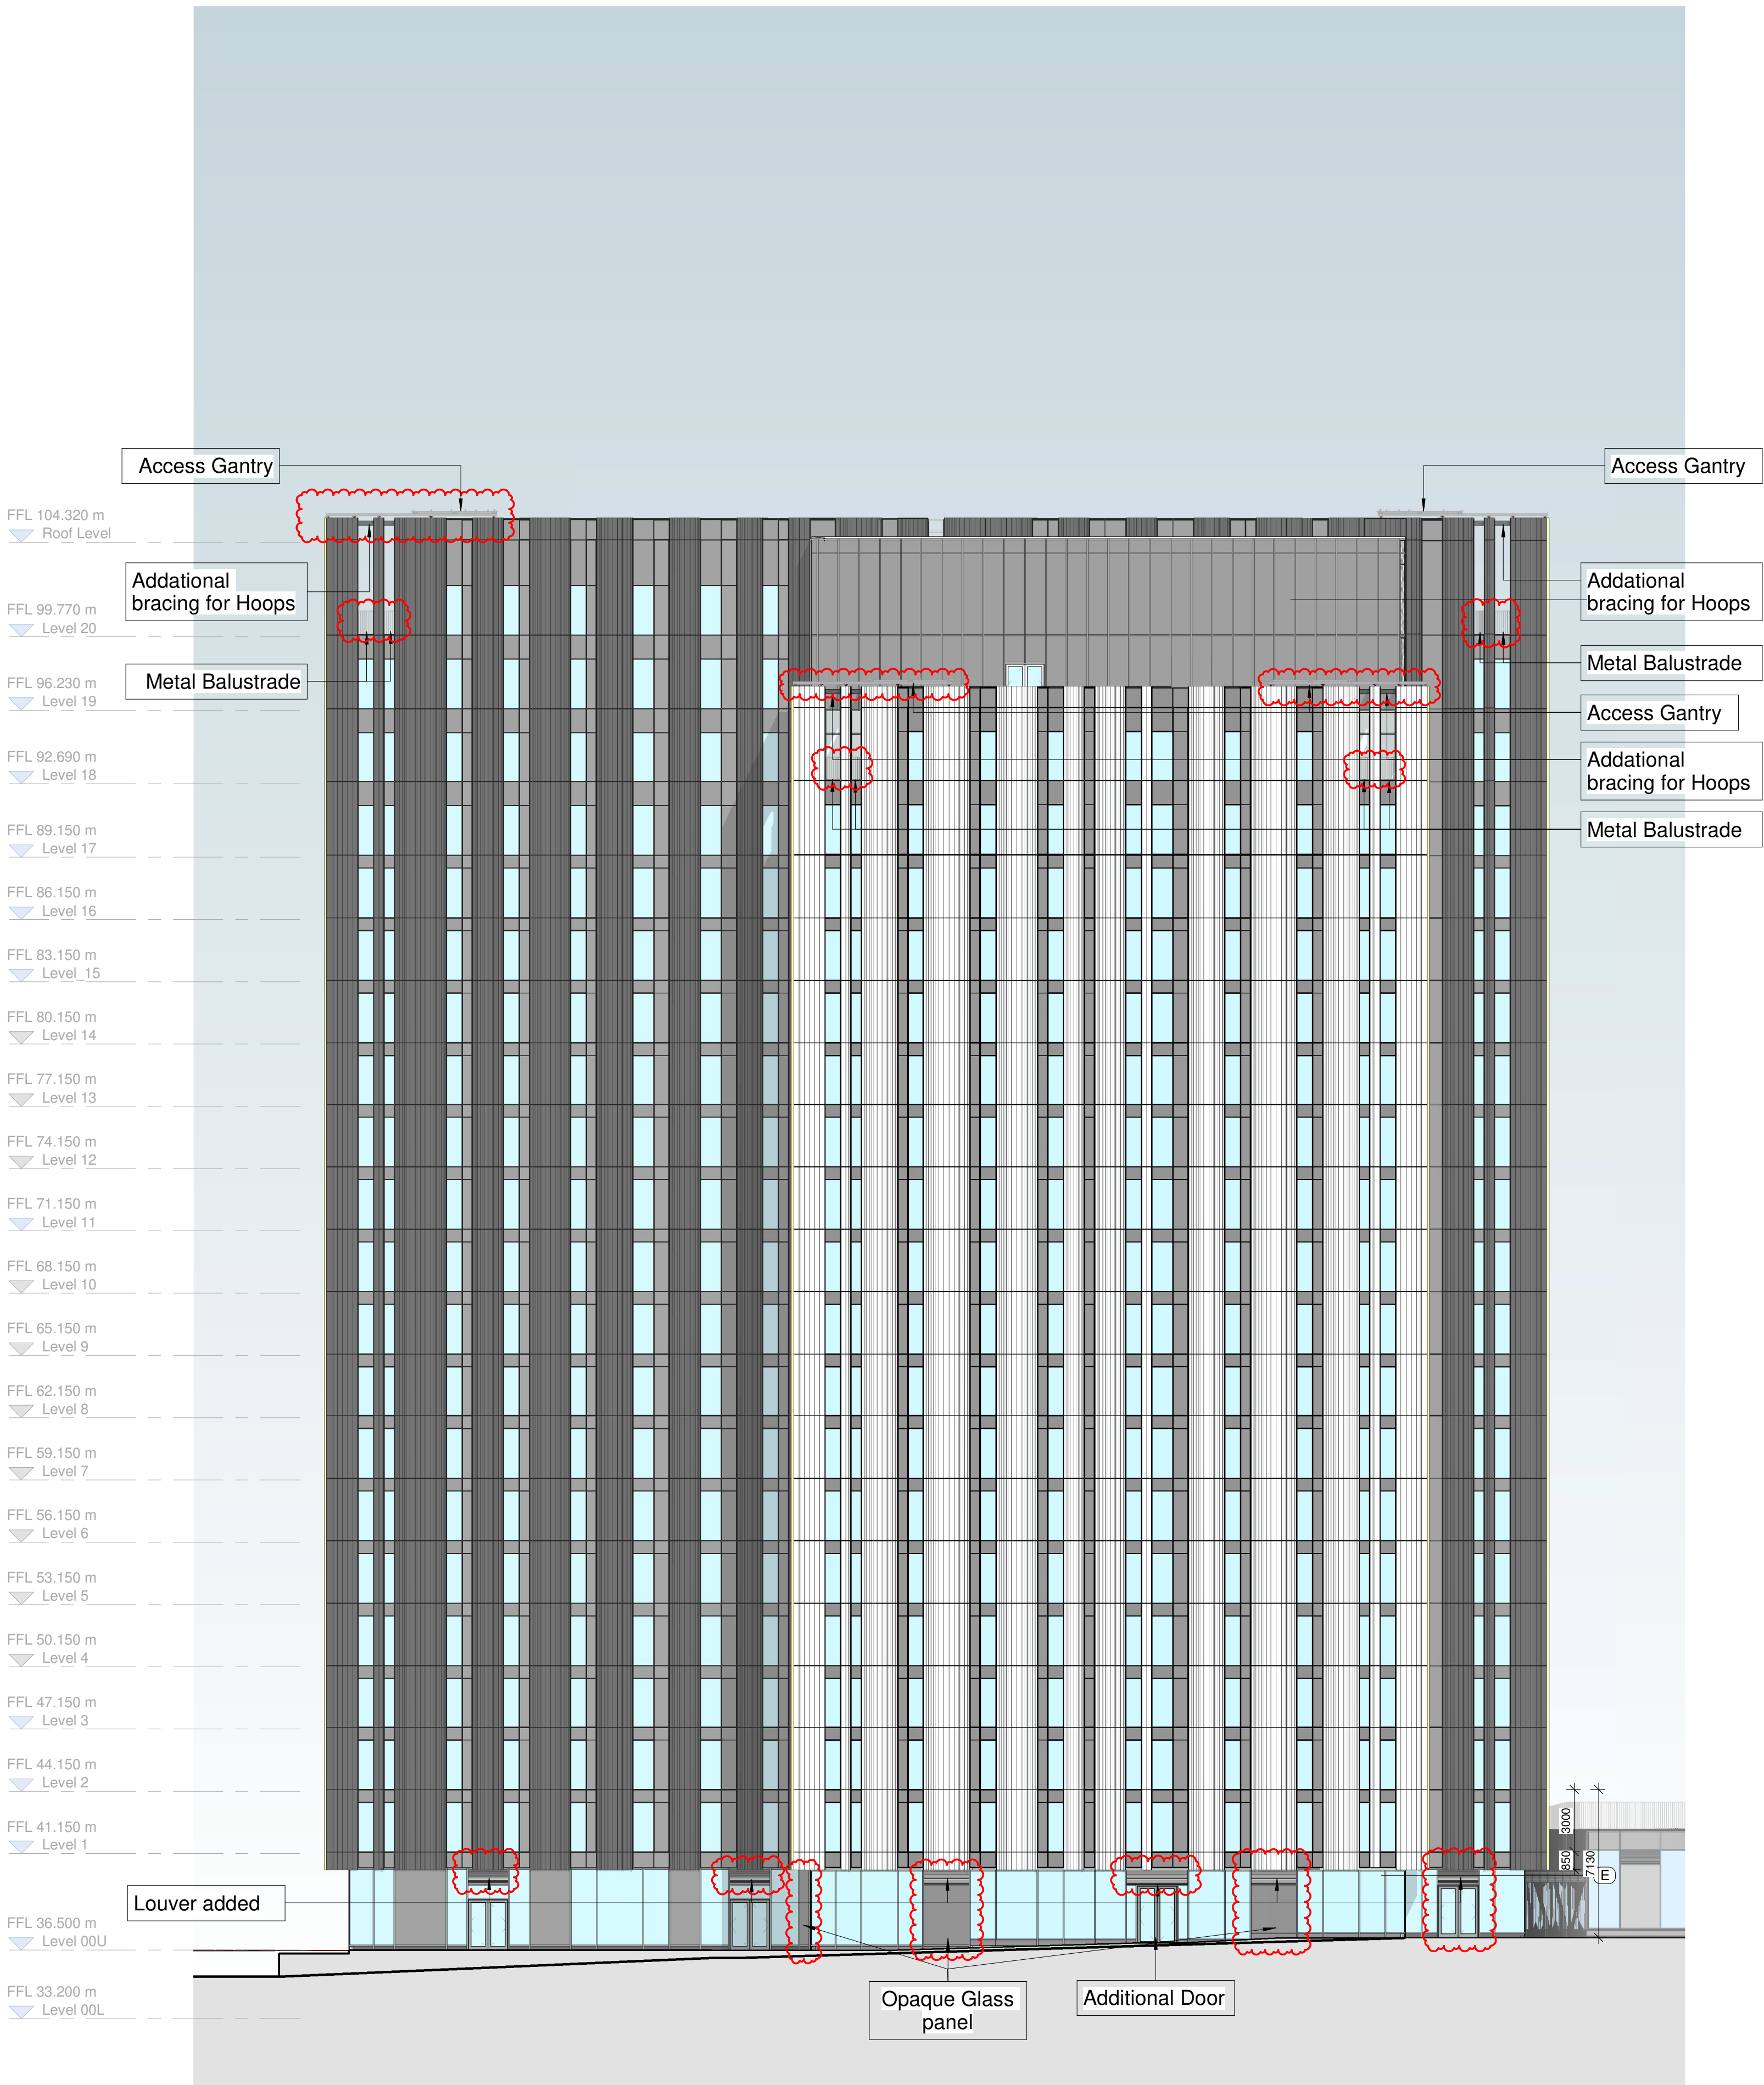

EAST Elevation