

General Notes

The Architect shall have no responsibility for any use made of this document other than for that which it was prepared and issued.
All dimensions should be checked on site. Do not scale from this drawing. To be read in conjunction with all other Consultant's drawings. The Architect to be immediately notified of any discrepancies.

Copyright on this drawing retained by the Architect.

LEGEND

Site Boundary

C	06/12/21	SA	SH	Amended proposed trade flue	
B	30/11/21	SA	SH	Proposed new trade flue	
A	18/08/21	SA	SH	Amended Proposed	
-	09/08/21	SA	SH	Initial Issue	
No.	Date	Dwn	Chk	App	Revision or reason for issue

Client

createit studios
Architects & Designers


Create It Studios (NW) Ltd
Universal Square
Devonshire Street North
Manchester M12 6JH
0161 974 6165
www.createitstudios.co.uk
info@createitstudios.co.uk

Project Title
572 Hyde Rd, Manchester M18 7EE


Scale / North Point
1 : 100

Drawing Title
Proposed Floor Plans


Drawing Number A1378(02)AP002	Revision C
Drawing Status Preliminary	

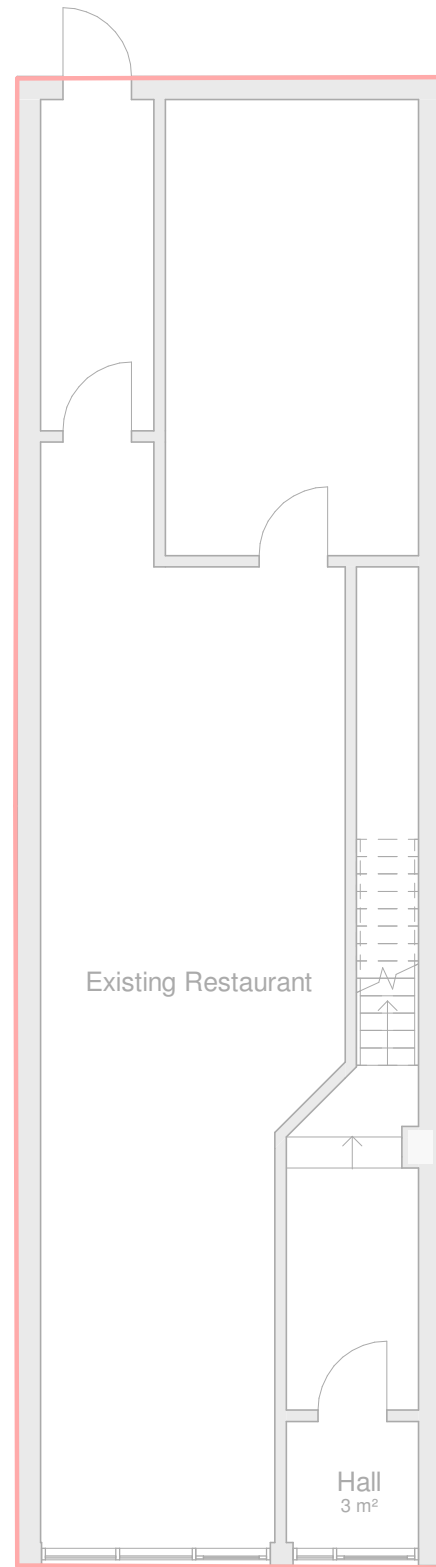


1 Existing Ground Floor
1 : 100

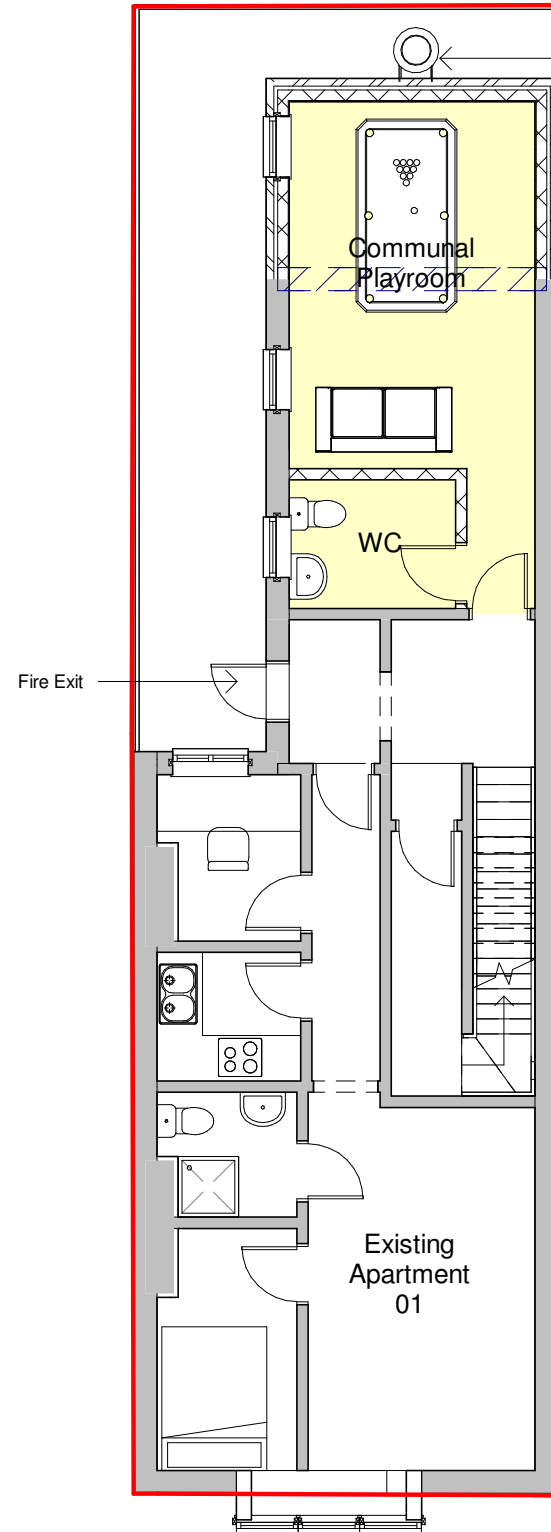

2 Proposed First Floor
1 : 100

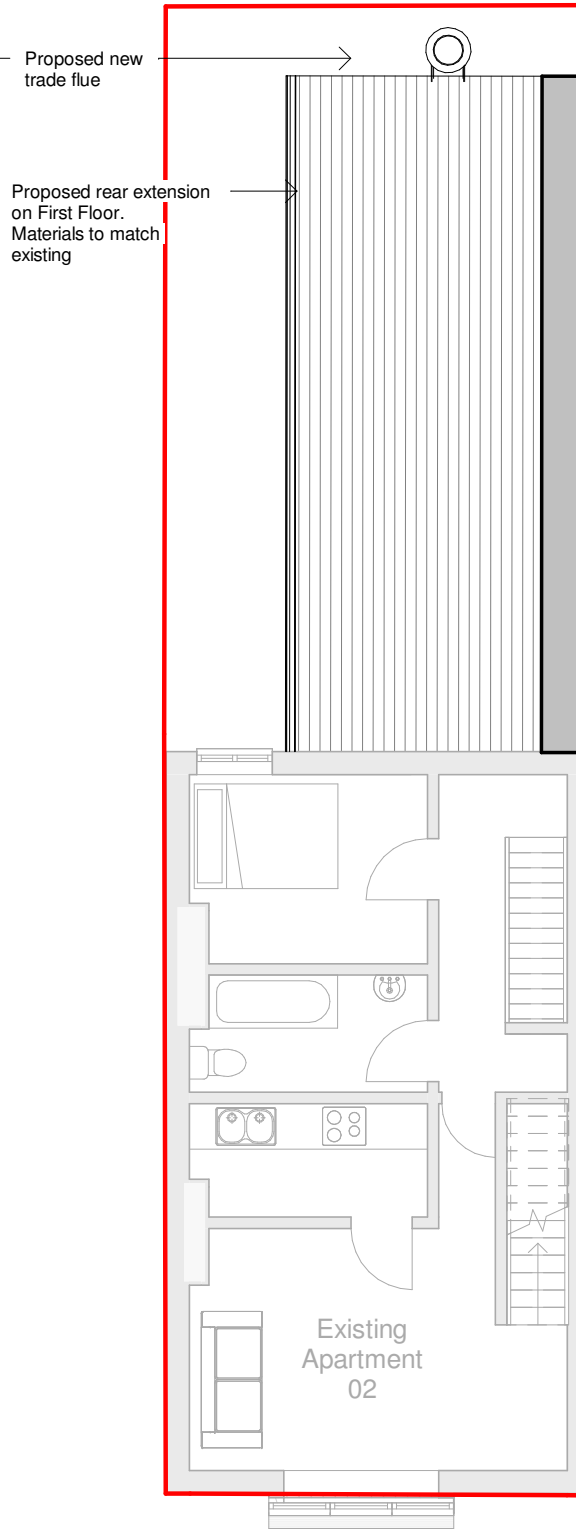

3 Proposed Second Floor
1 : 100

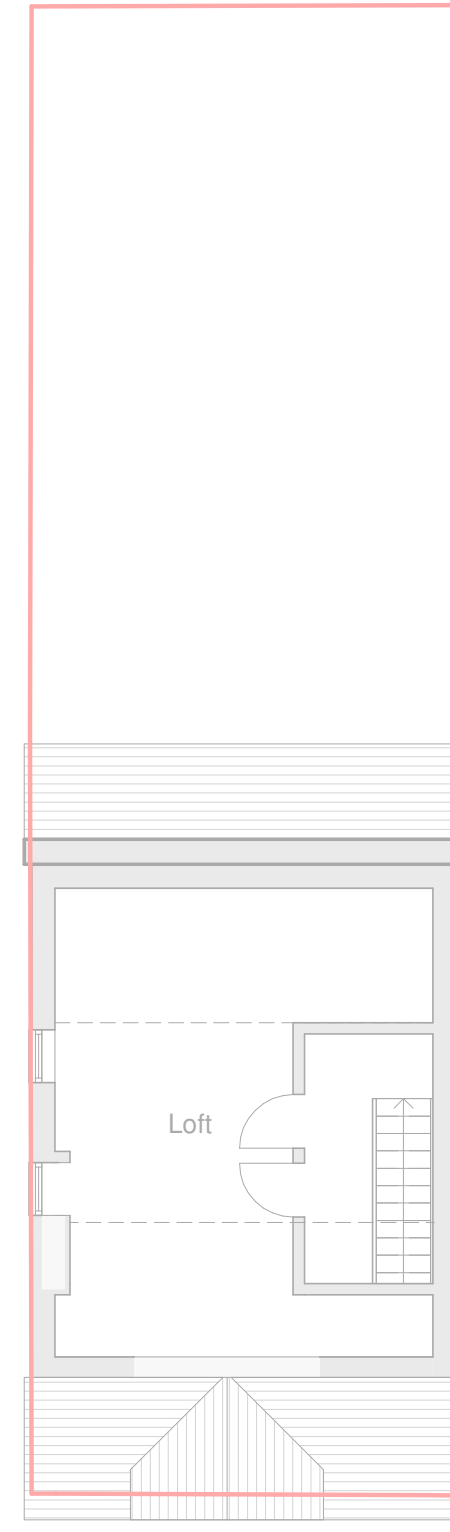

4 Existing Loft Floor
1 : 100

0 1 2 3 4m
1:100

