



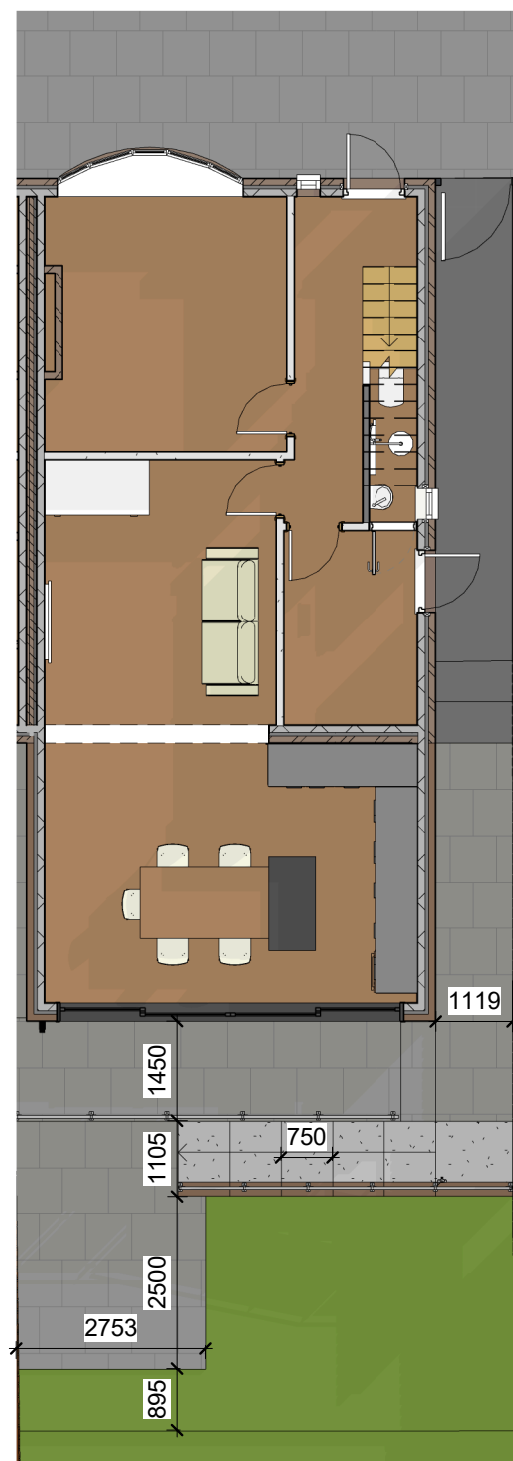

Scale 1:100 - Overall Ground Floor Plan

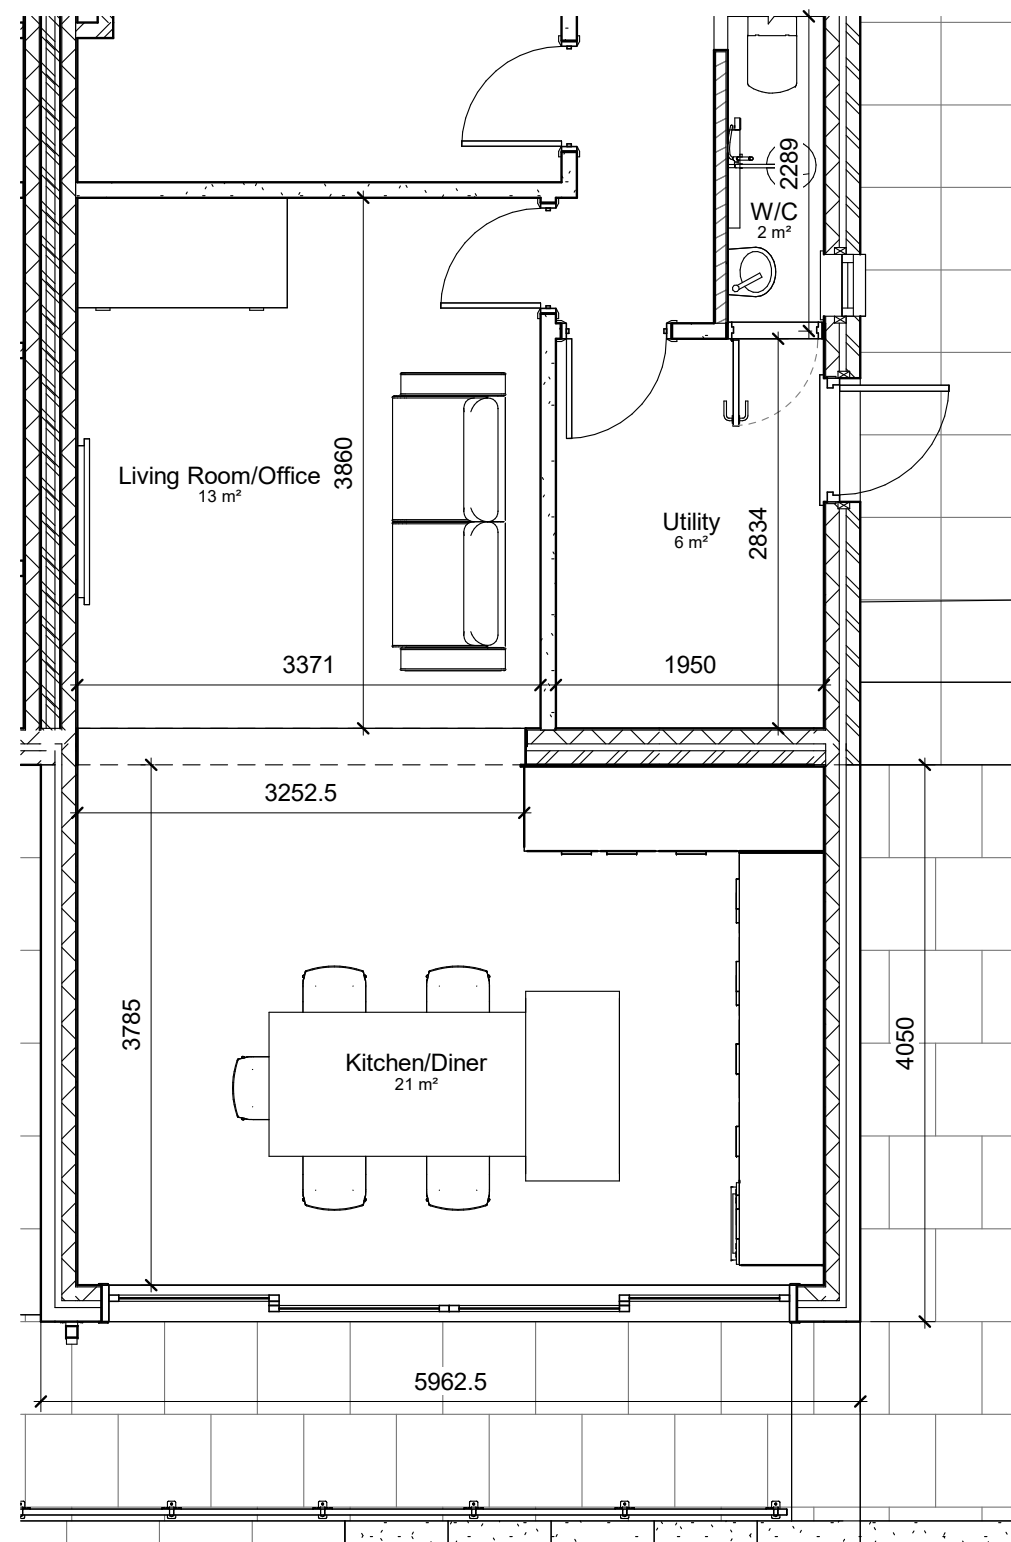

Scale 1:50 - Proposed Extension Ground Floor Plan

Do not scale from this drawing. Work to figured dimensions only.
 All information should be checked by the contractor site before work.
 Any discrepancies should be reported to the architect or designer immediately.
 All rights are reserved and are not transferable. Unauthorised reproduction of this drawing are not permitted.
 Land registry title and ownership boundaries are produced by A+Z Studio using all reasonable endeavours. We cannot be held responsible for scale discrepancy of plans supplied to us.

No.	Description	Date

**IONIC
DESIGN**

PROJECT Single Storey Rear Extension to 36 Hillcrest Drive

SHEET Proposed Plans

CLIENT Catherine Collinson

Date 24/01/2022	Project number P004	Scale (@ A3) As indicated
Drawn by Author	DRAWING NUMBER CAT-EB-03-DD-03	
Checked by Checker	REV	

01/02/2022 22:10:08