



0 0.5 1.0 1.5 2.0 2.5m
Scale 1:50

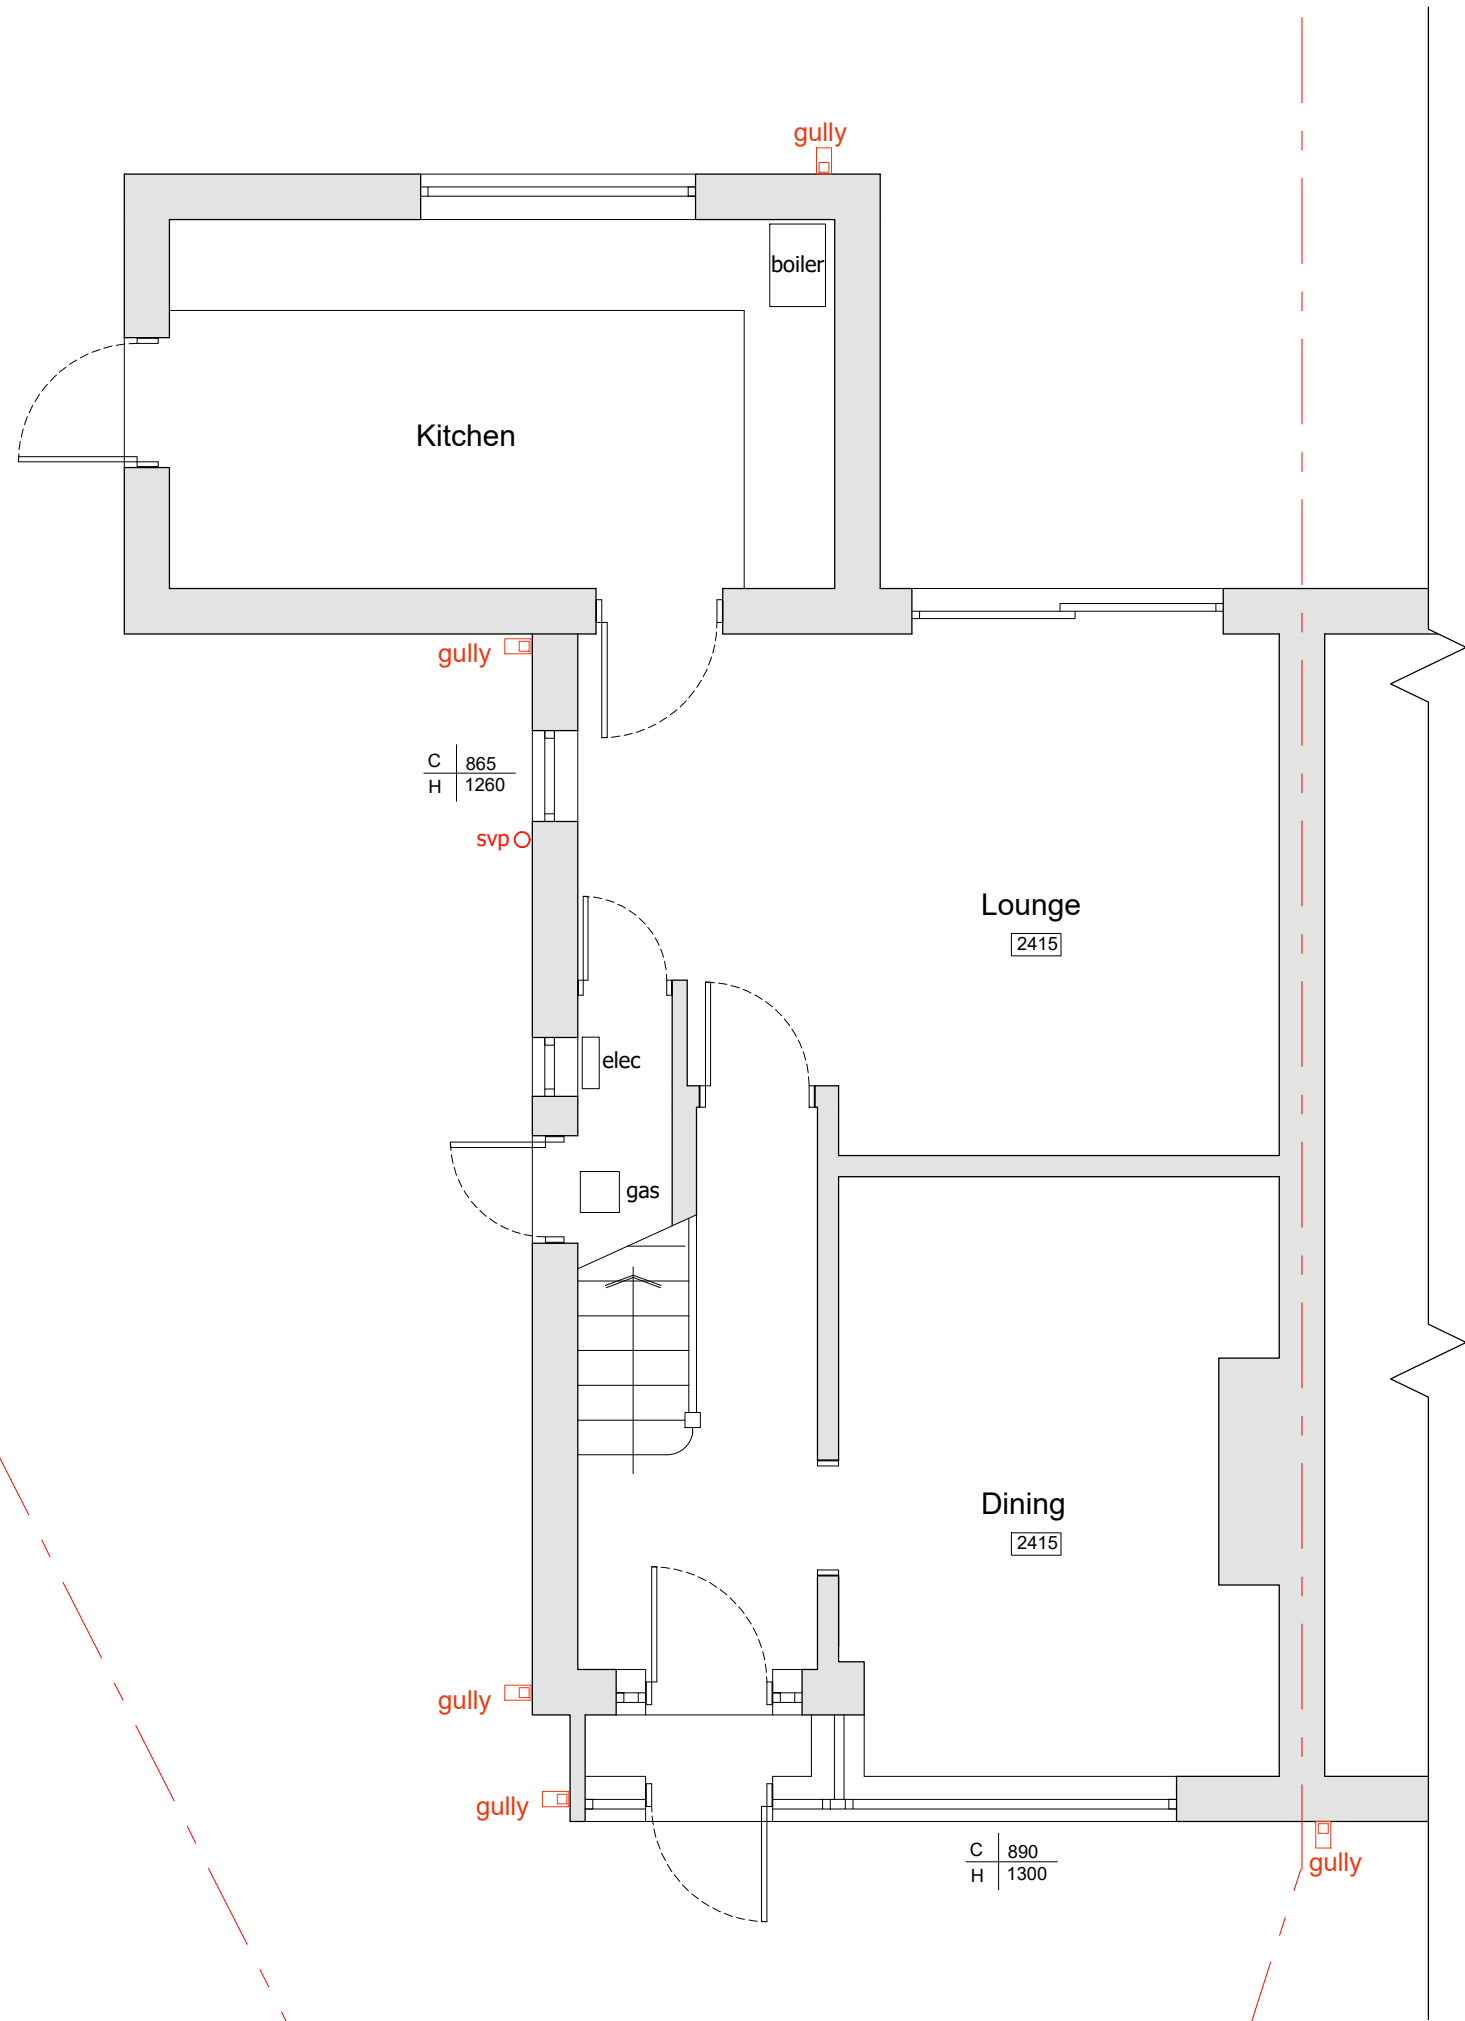

Ground Floor Plan

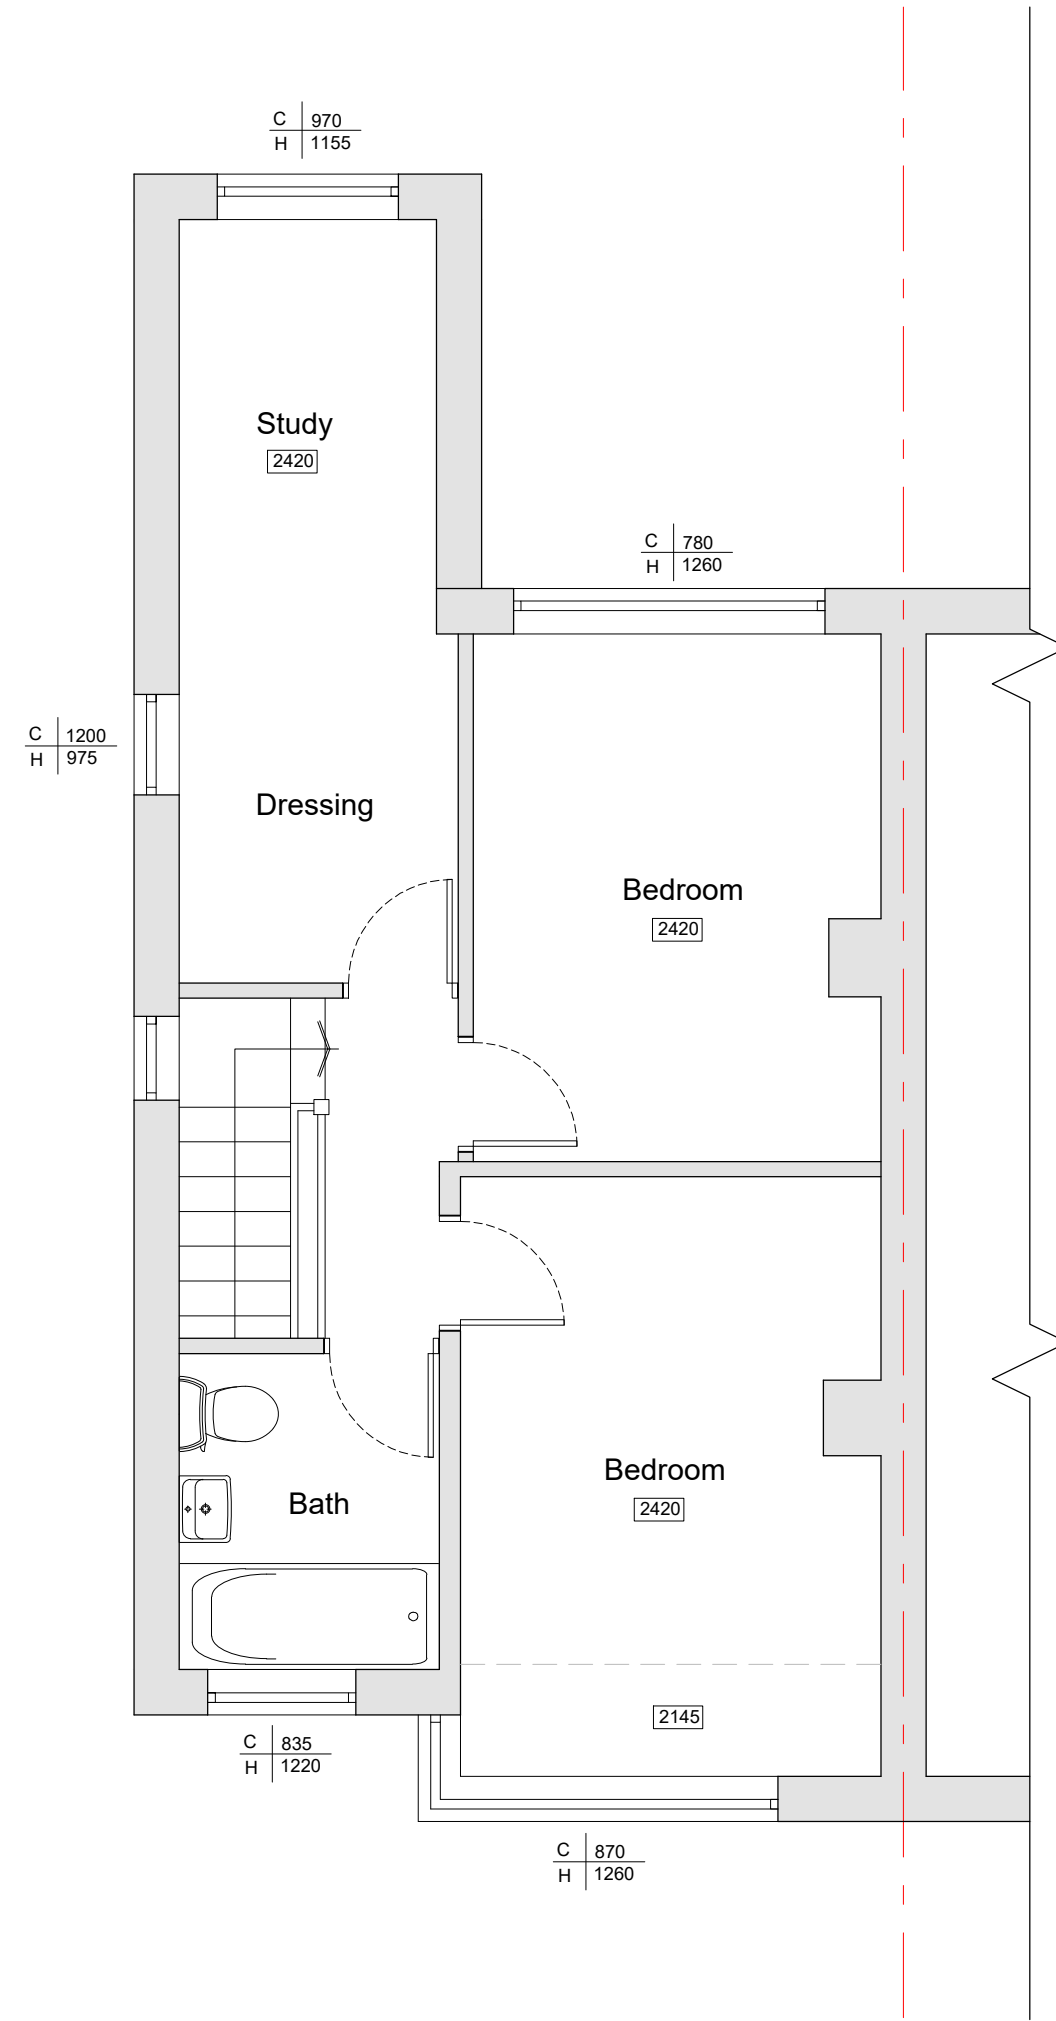

First Floor Plan

Rev.	Date.
Description	
Mr and Mrs Latchem 58 Lynnwood Road, Manchester, M19 1RJ Existing Plans August 21	
Scale: 1:50@A2	
21-025-002	
Rev _	