


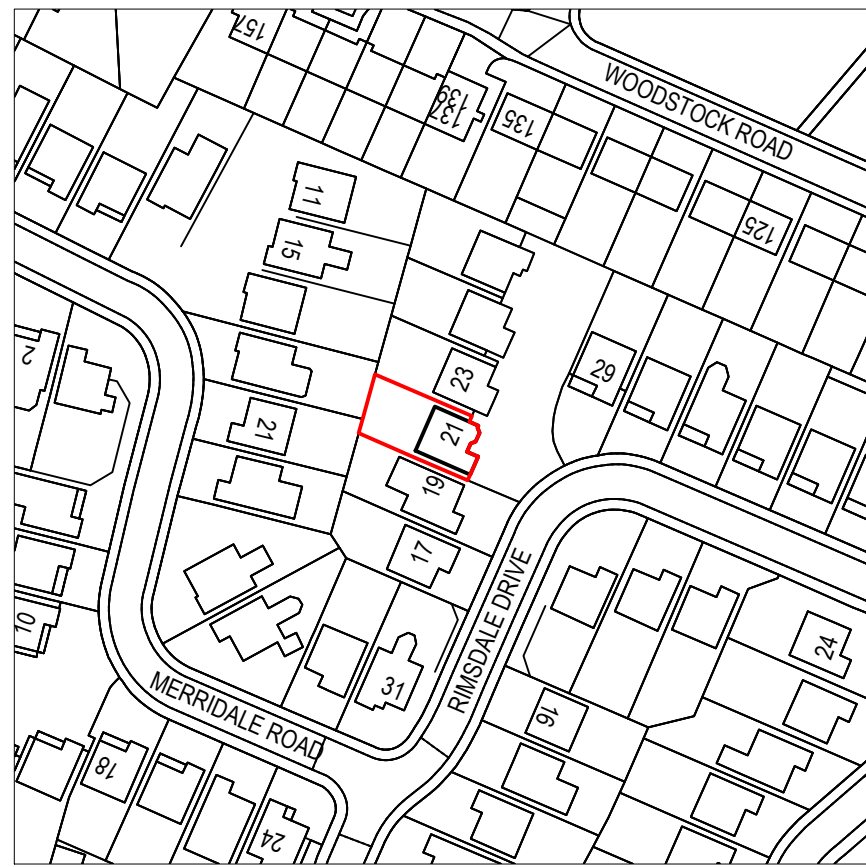
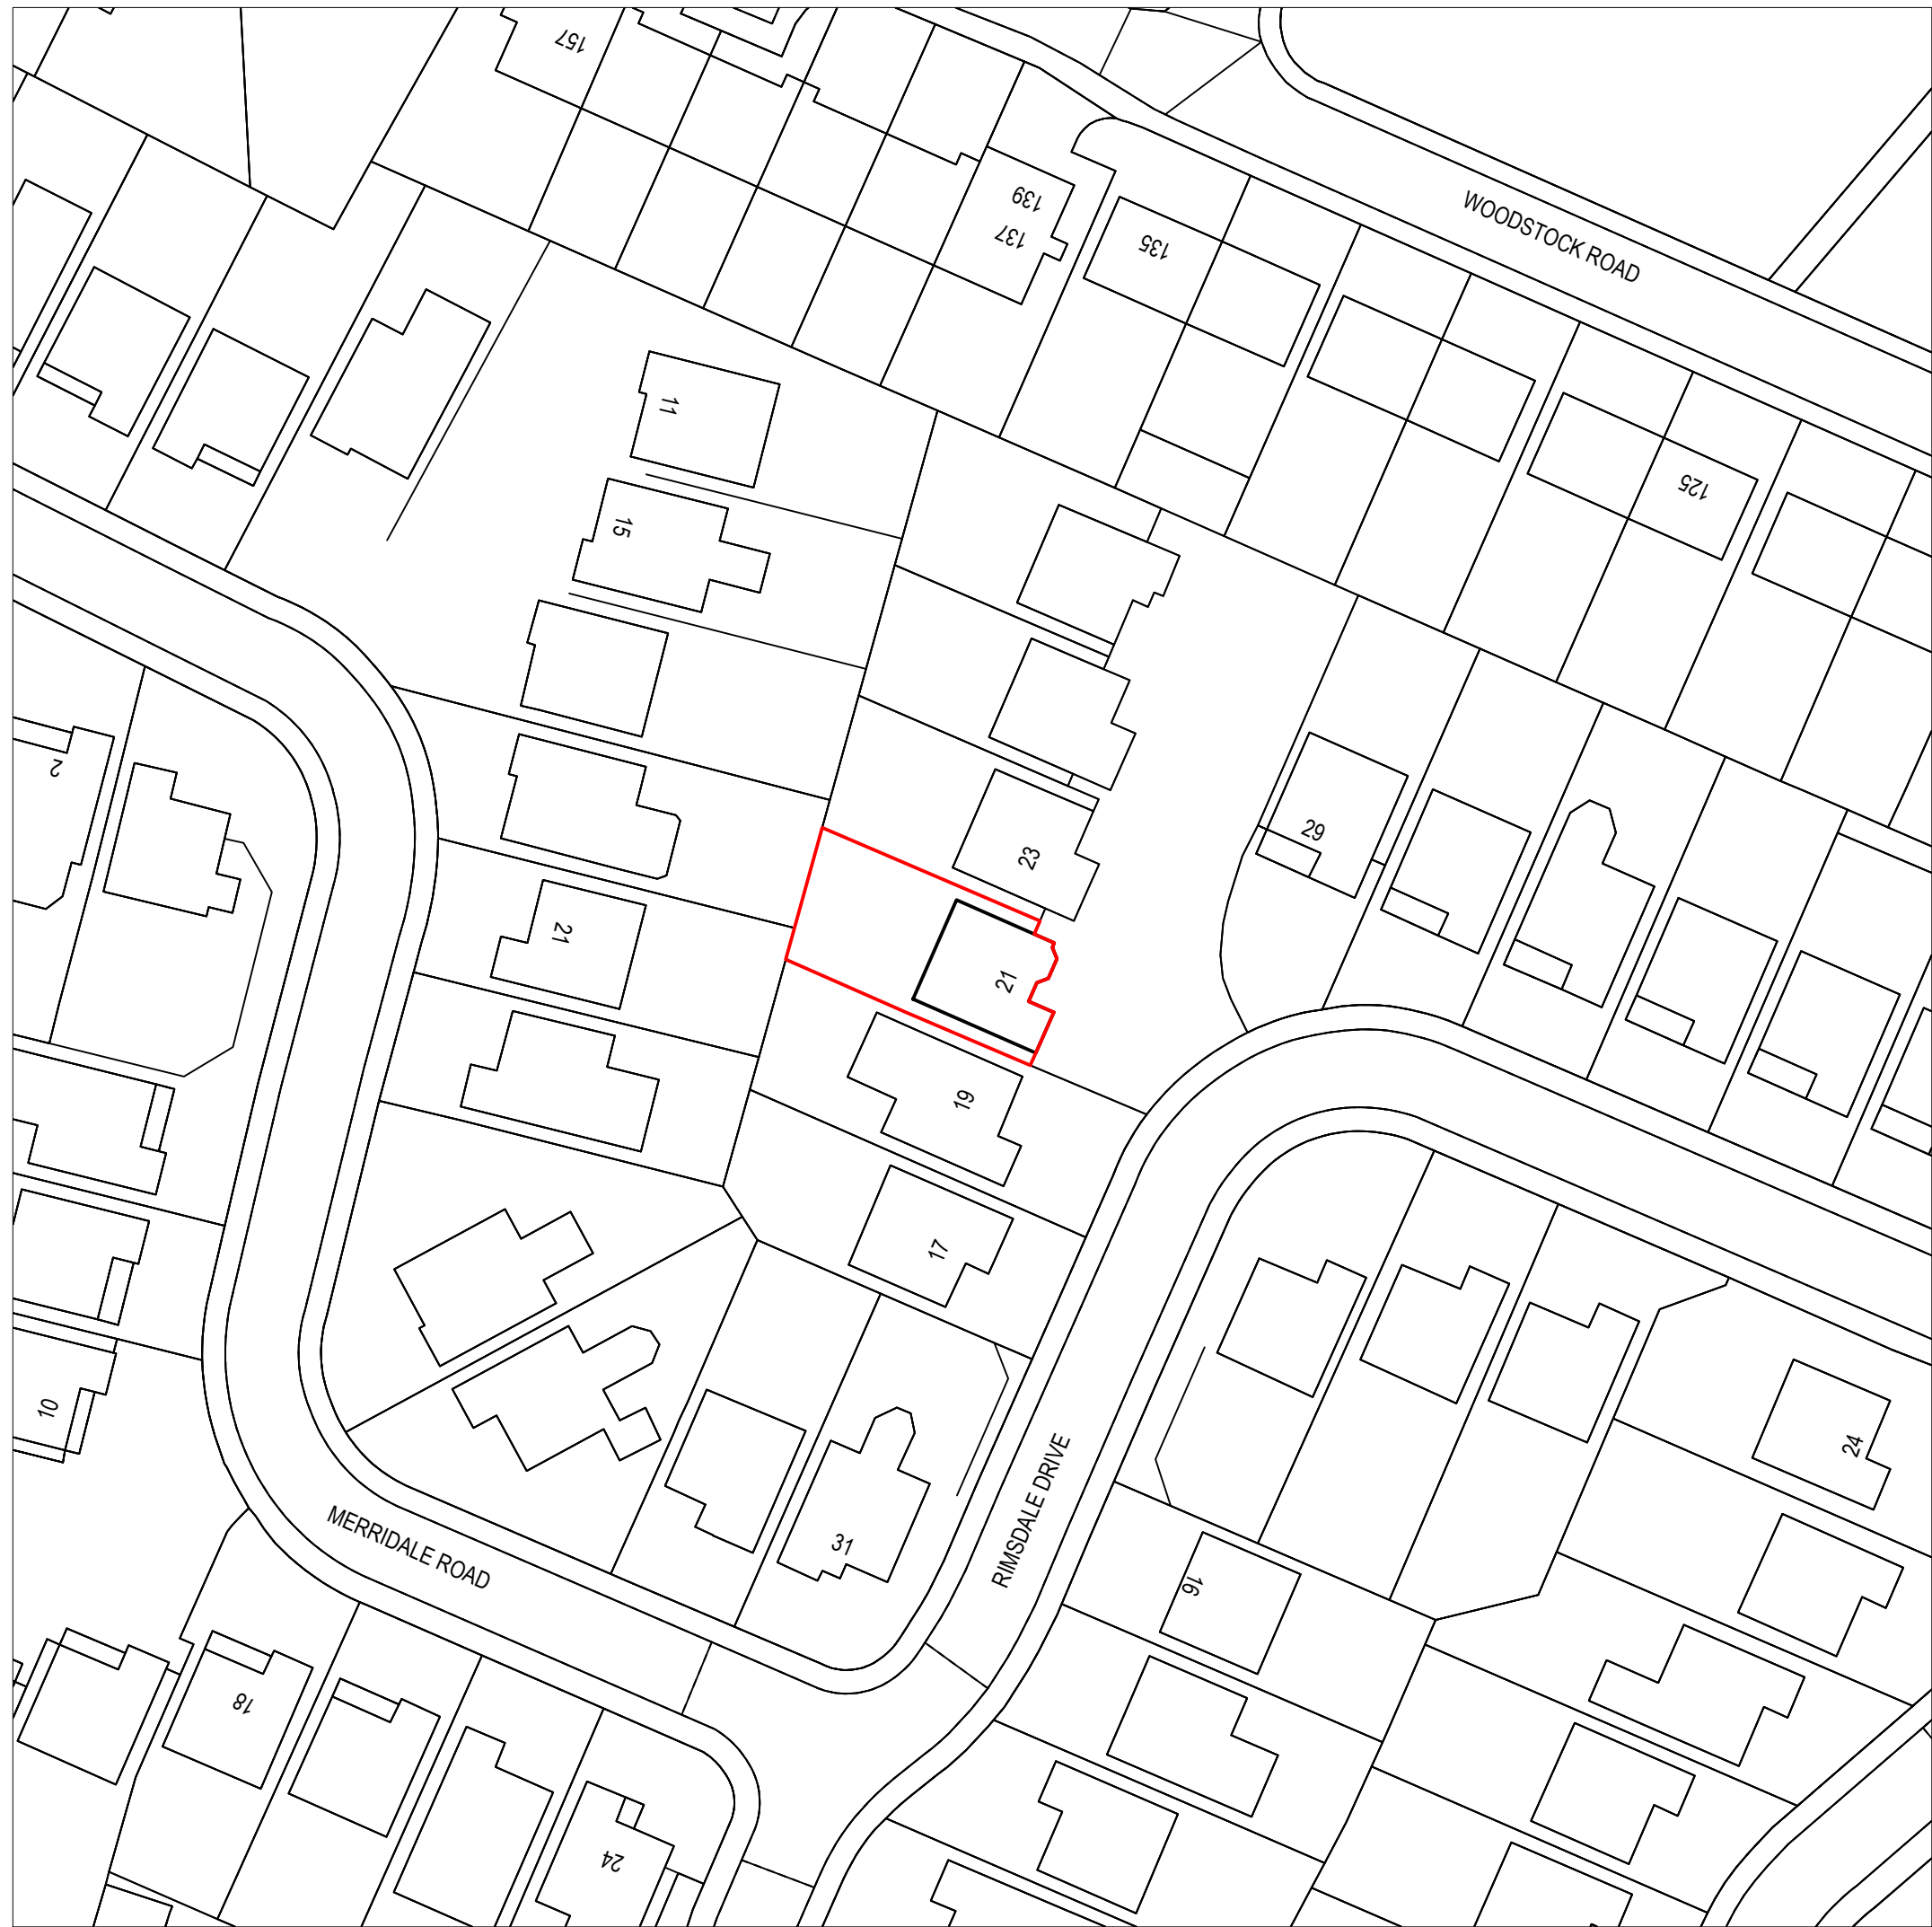


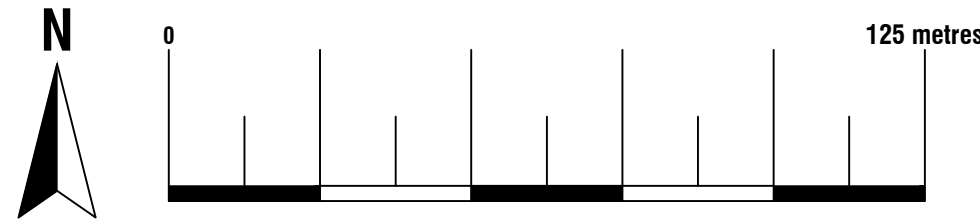


Location Plan
Scale 1:1250
© Crown Copyright and database rights 2022
OS 100047474

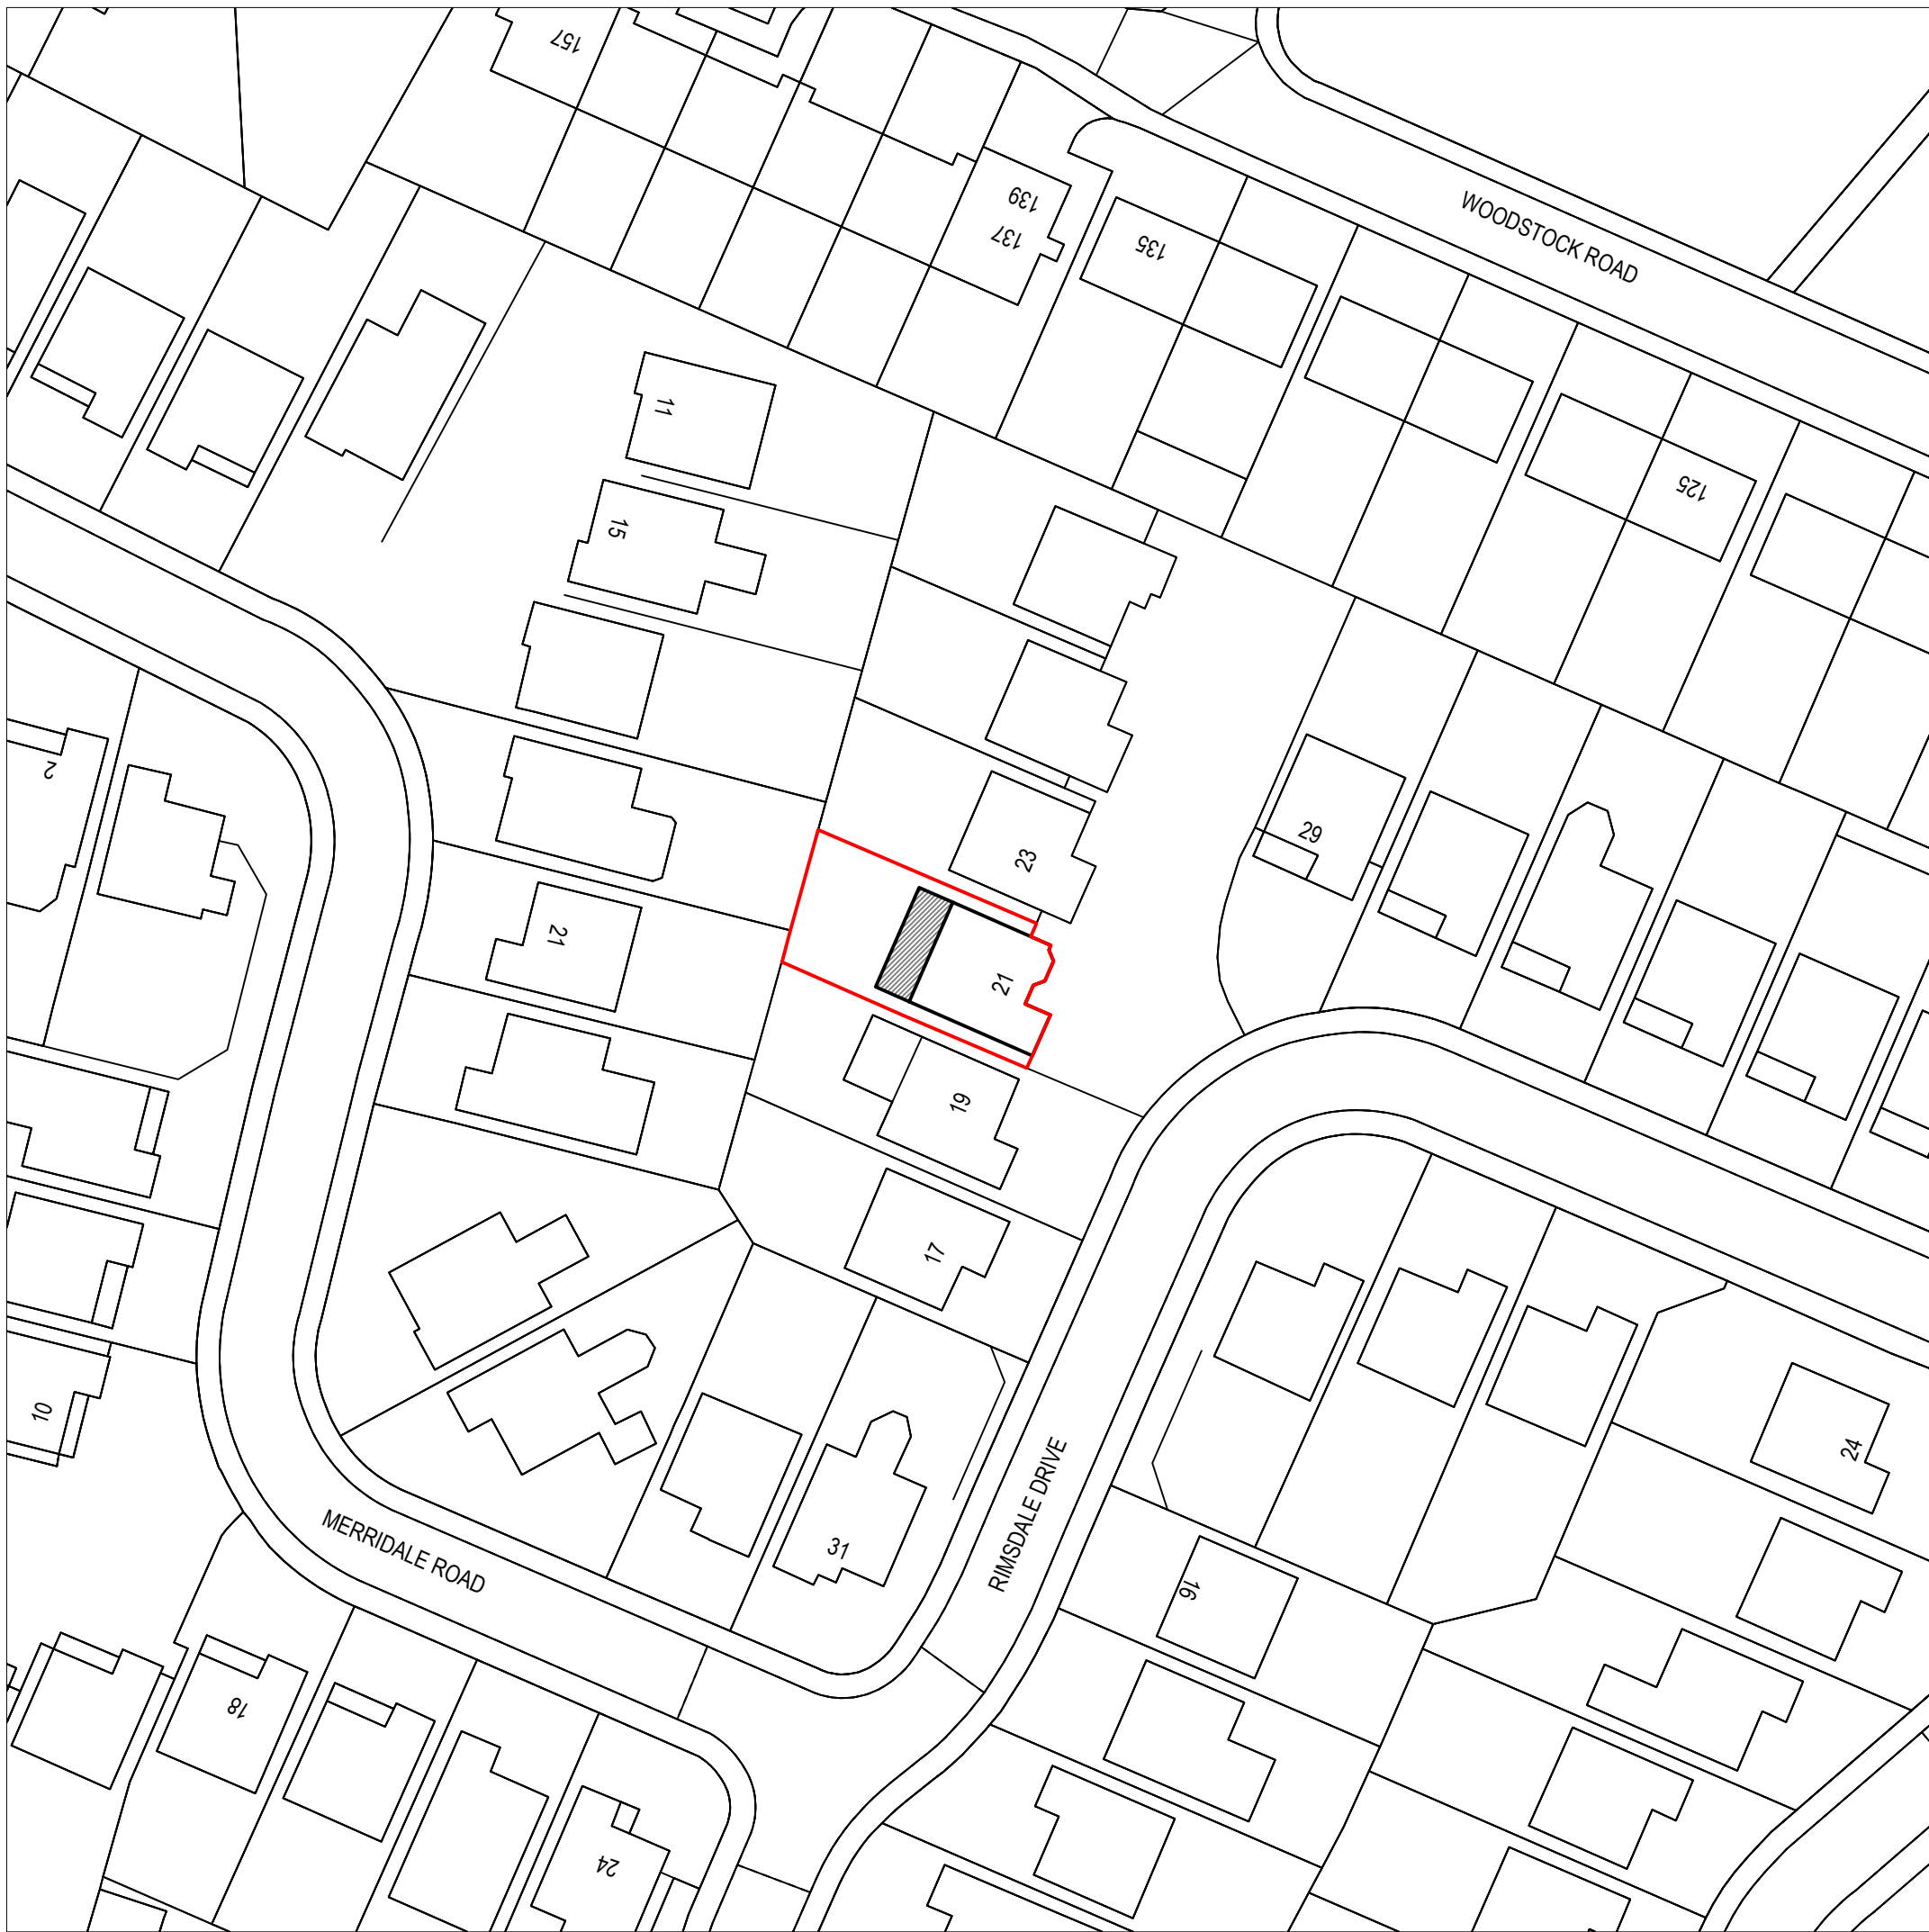

Existing Block Plan
Scale 1:500
© Crown Copyright and database rights 2022
OS 100047474

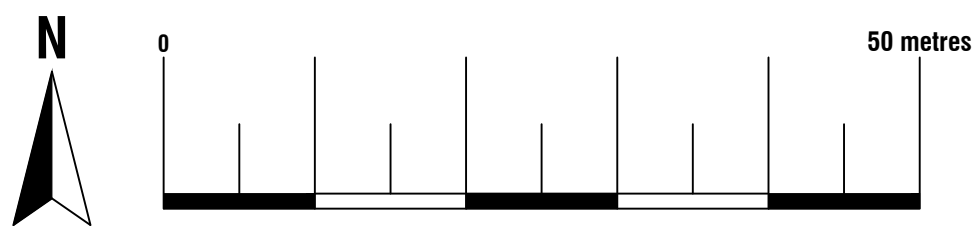


Proposed Block Plan
Scale 1:500
© Crown Copyright and database rights 2022
OS 100047474

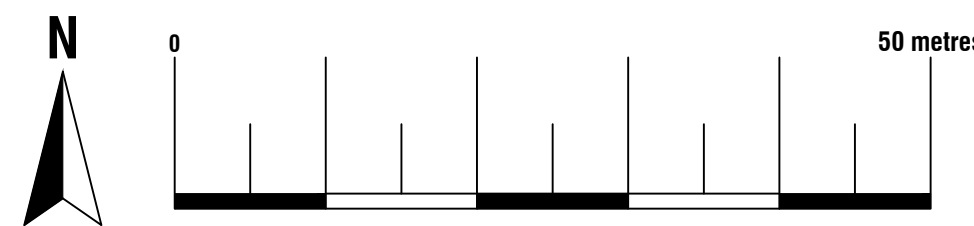


Arkiplan

74 Cardiff Road, CF15 7QE • Enquiries@ArkiPlan.co.uk


Site	21 Rimsdale Drive, Manchester M40 0GN	Date	24.02.2022
		Sheet	22-0365 D01 Rev 0
		Job	New Extension & Garage Conv.
		Scale	As Shown@A1
		Title	As Shown

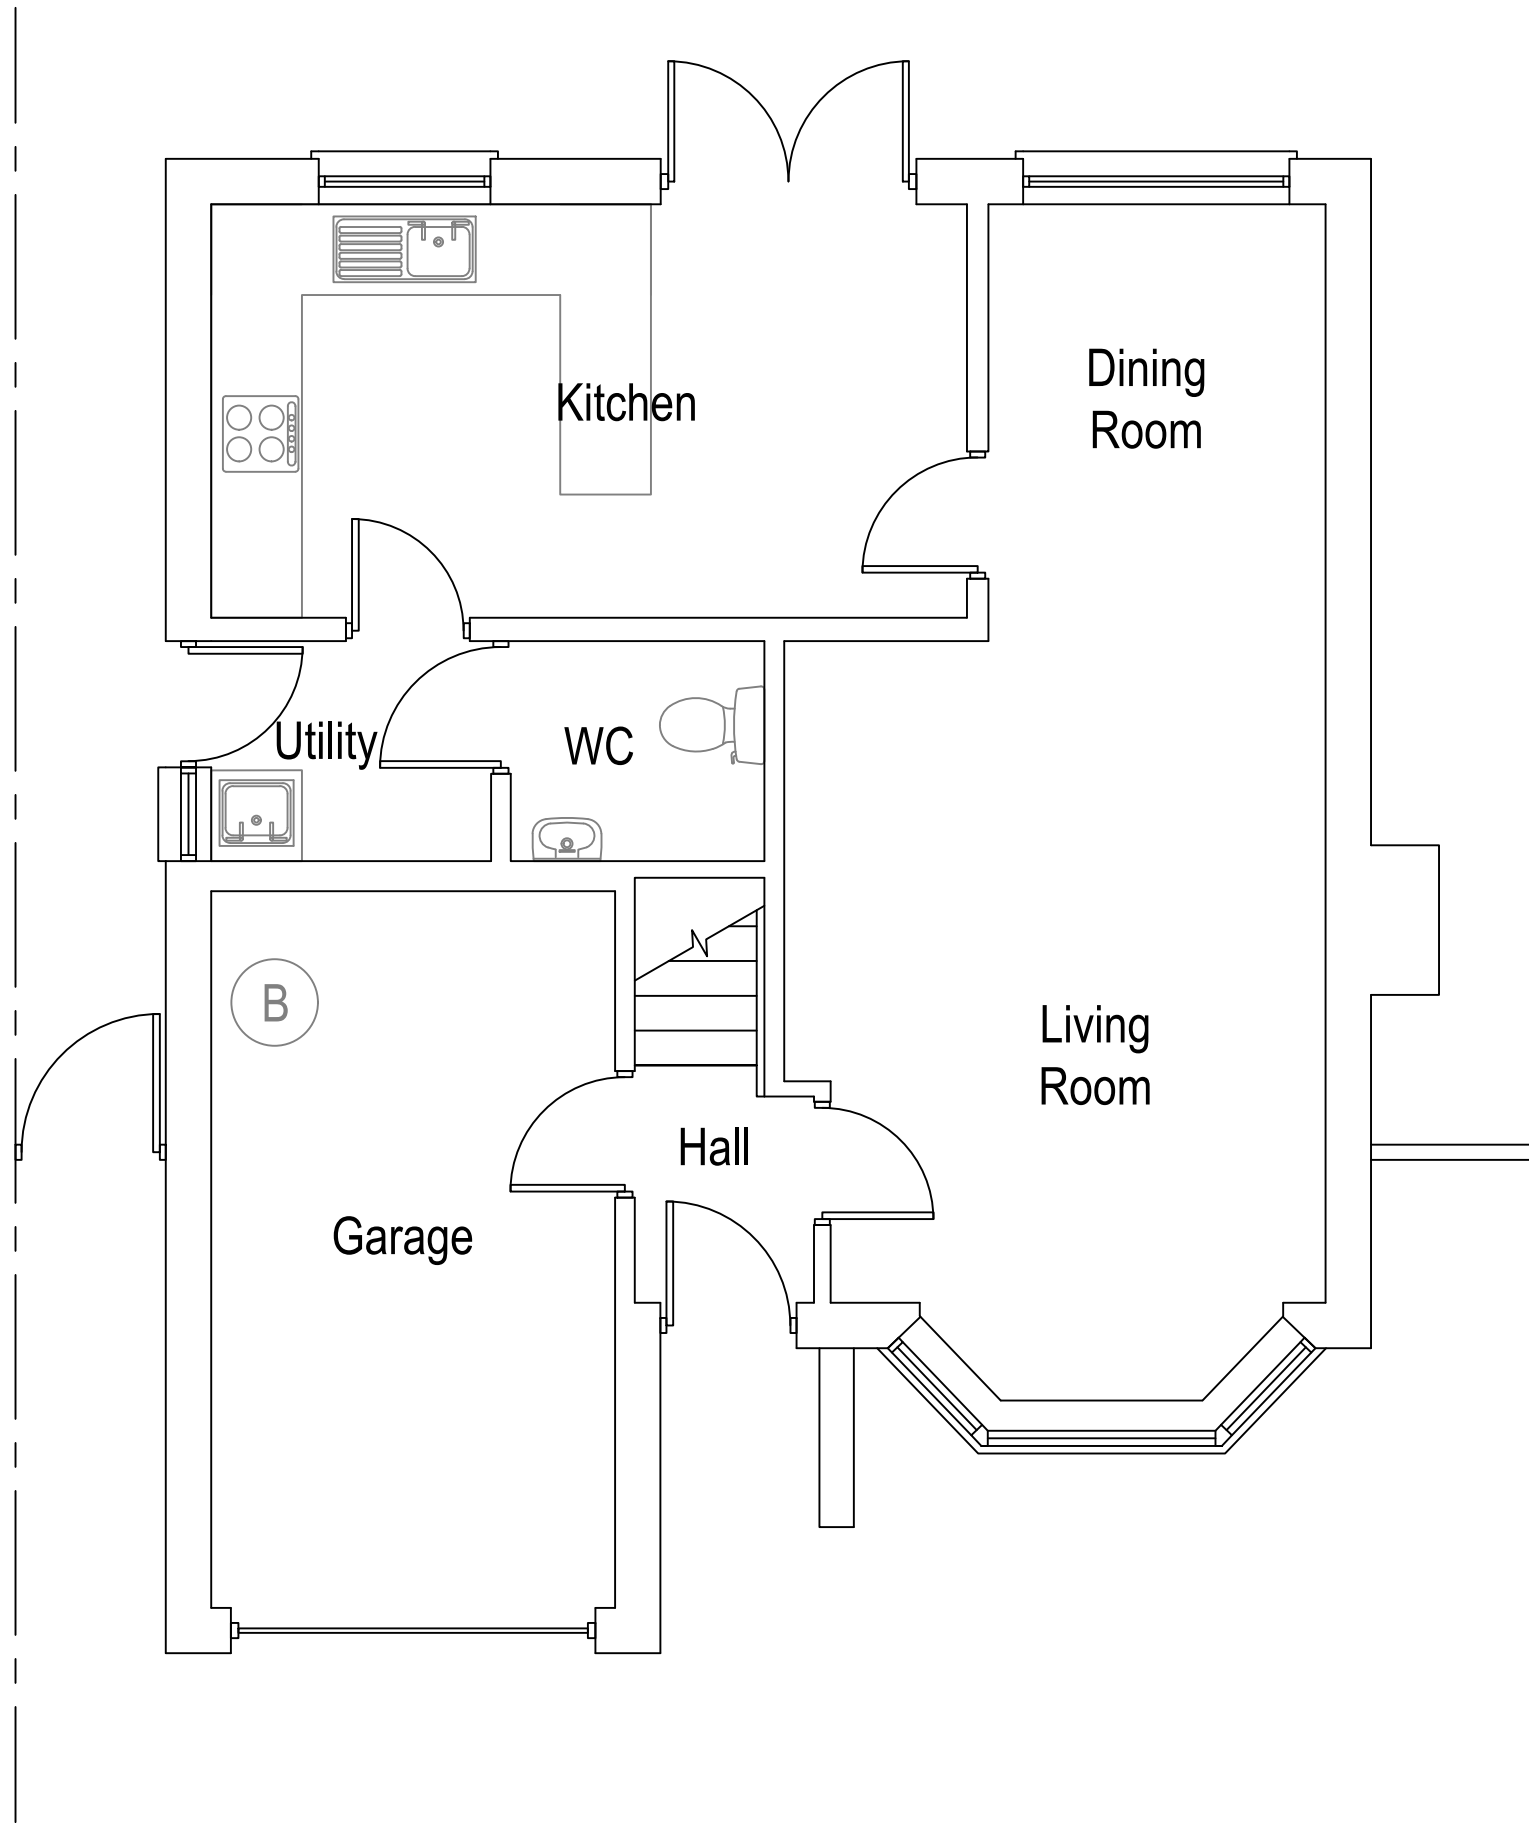

Existing Ground Floor Plan
Scale 1:50

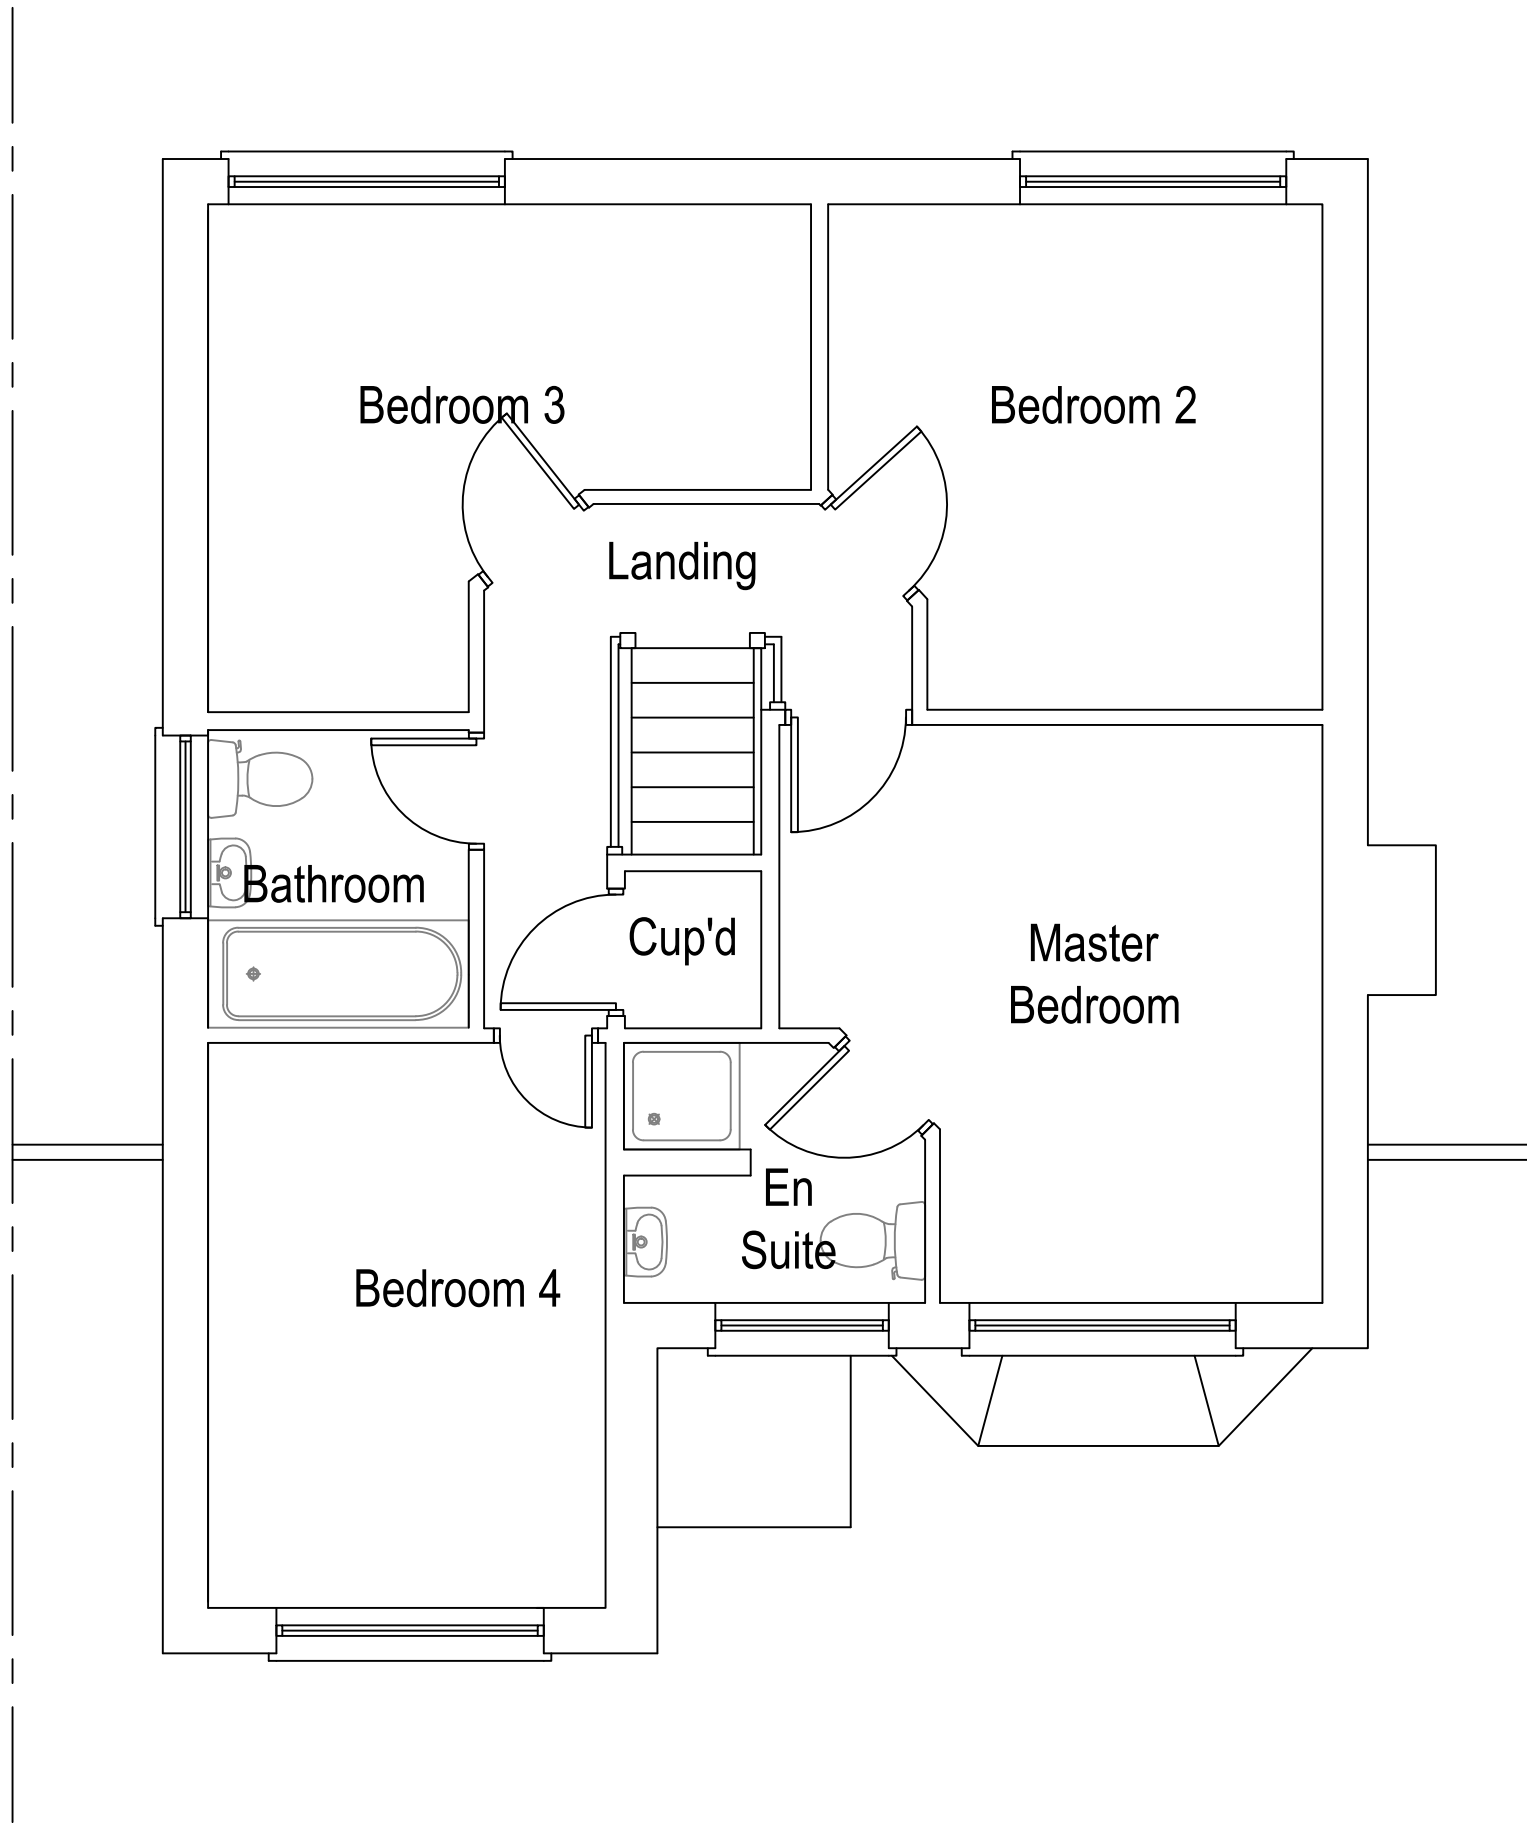

Existing First Floor Plan
Scale 1:50

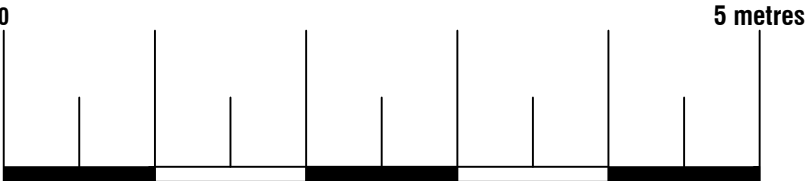




74 Cardiff Road, CF15 7QE • Enquiries@ArkiPlan.co.uk

Site	21 Rimsdale Drive, Manchester M40 0GN	Date	24.02.2022
		Sheet	22-0365 D02 Rev 0
		Job	New Extension & Garage Conv.
		Scale	As Shown@A1
		Title	As Shown



Existing East Elevation
Scale 1:50

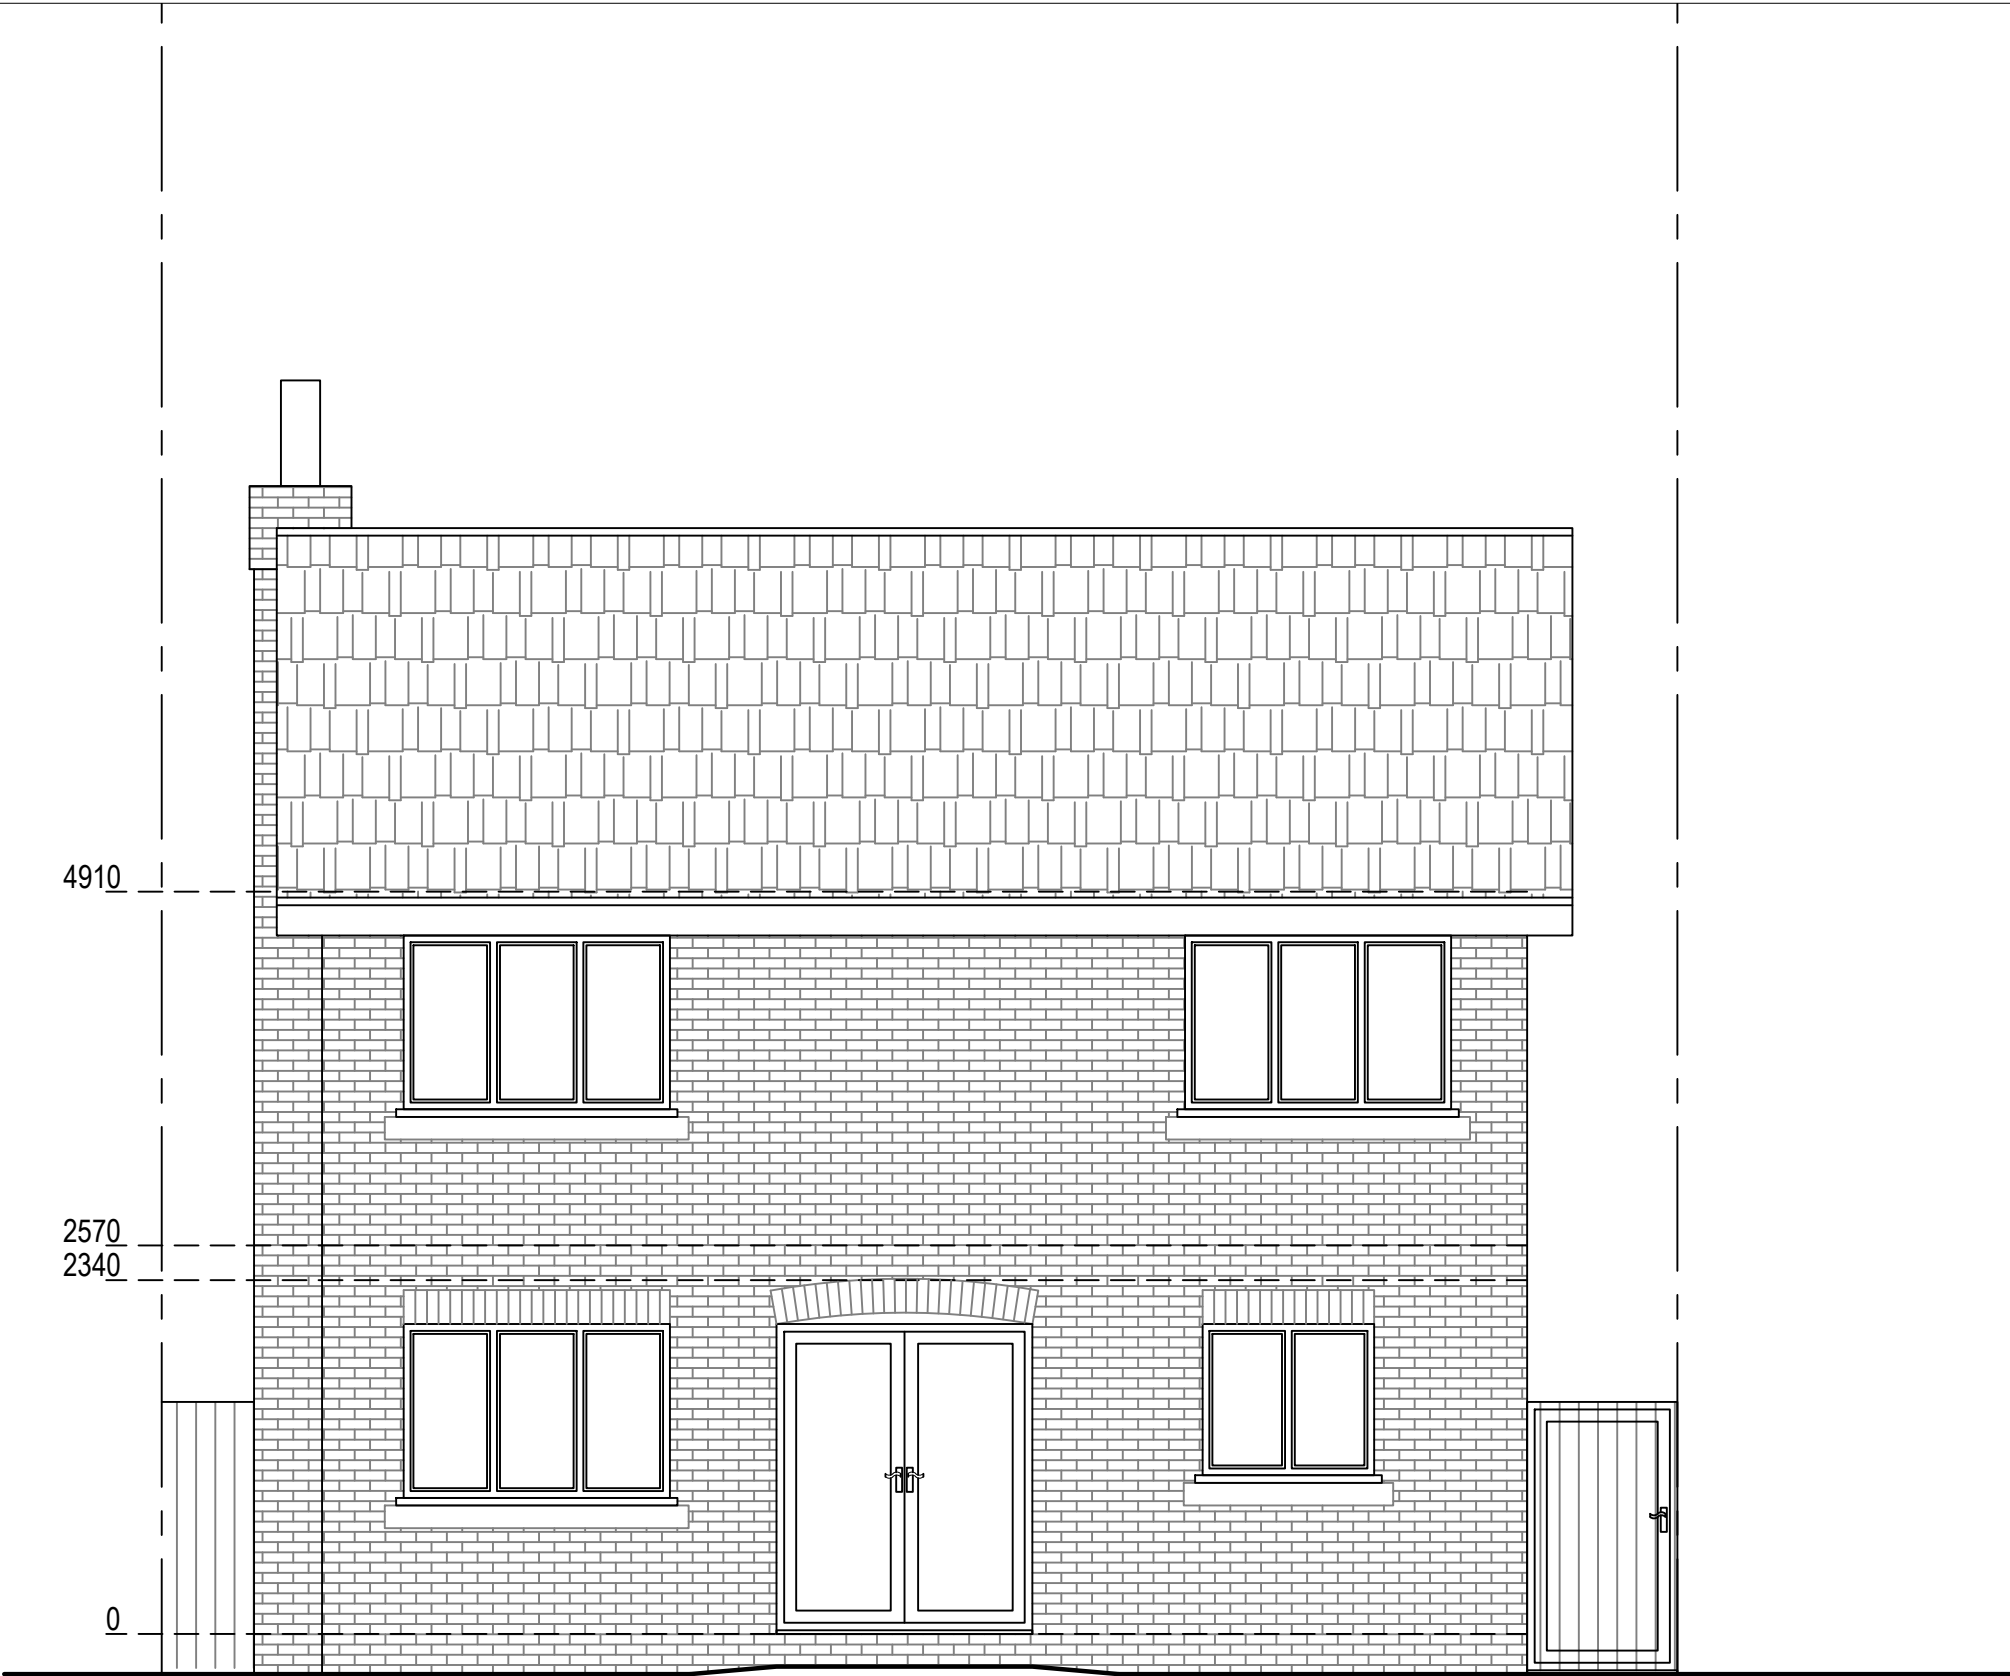


Existing West Elevation
Scale 1:50




Existing South Elevation
Scale 1:50




Existing North Elevation
Scale 1:50

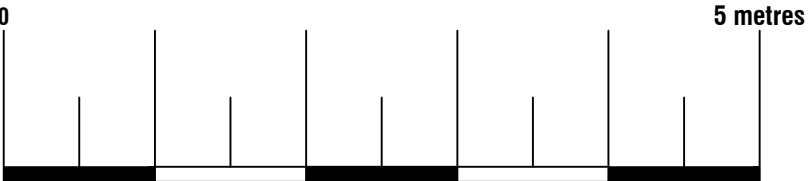


Arkiplan 74 Cardiff Road, CF15 7QE • Enquiries@ArkiPlan.co.uk			
Site	21 Rimsdale Drive, Manchester M40 0GN	Date	24.02.2022
		Sheet	22-0365 D03 Rev 0
		Job	New Extension & Garage Conv.
		Scale	As Shown@A1
		Title	As Shown

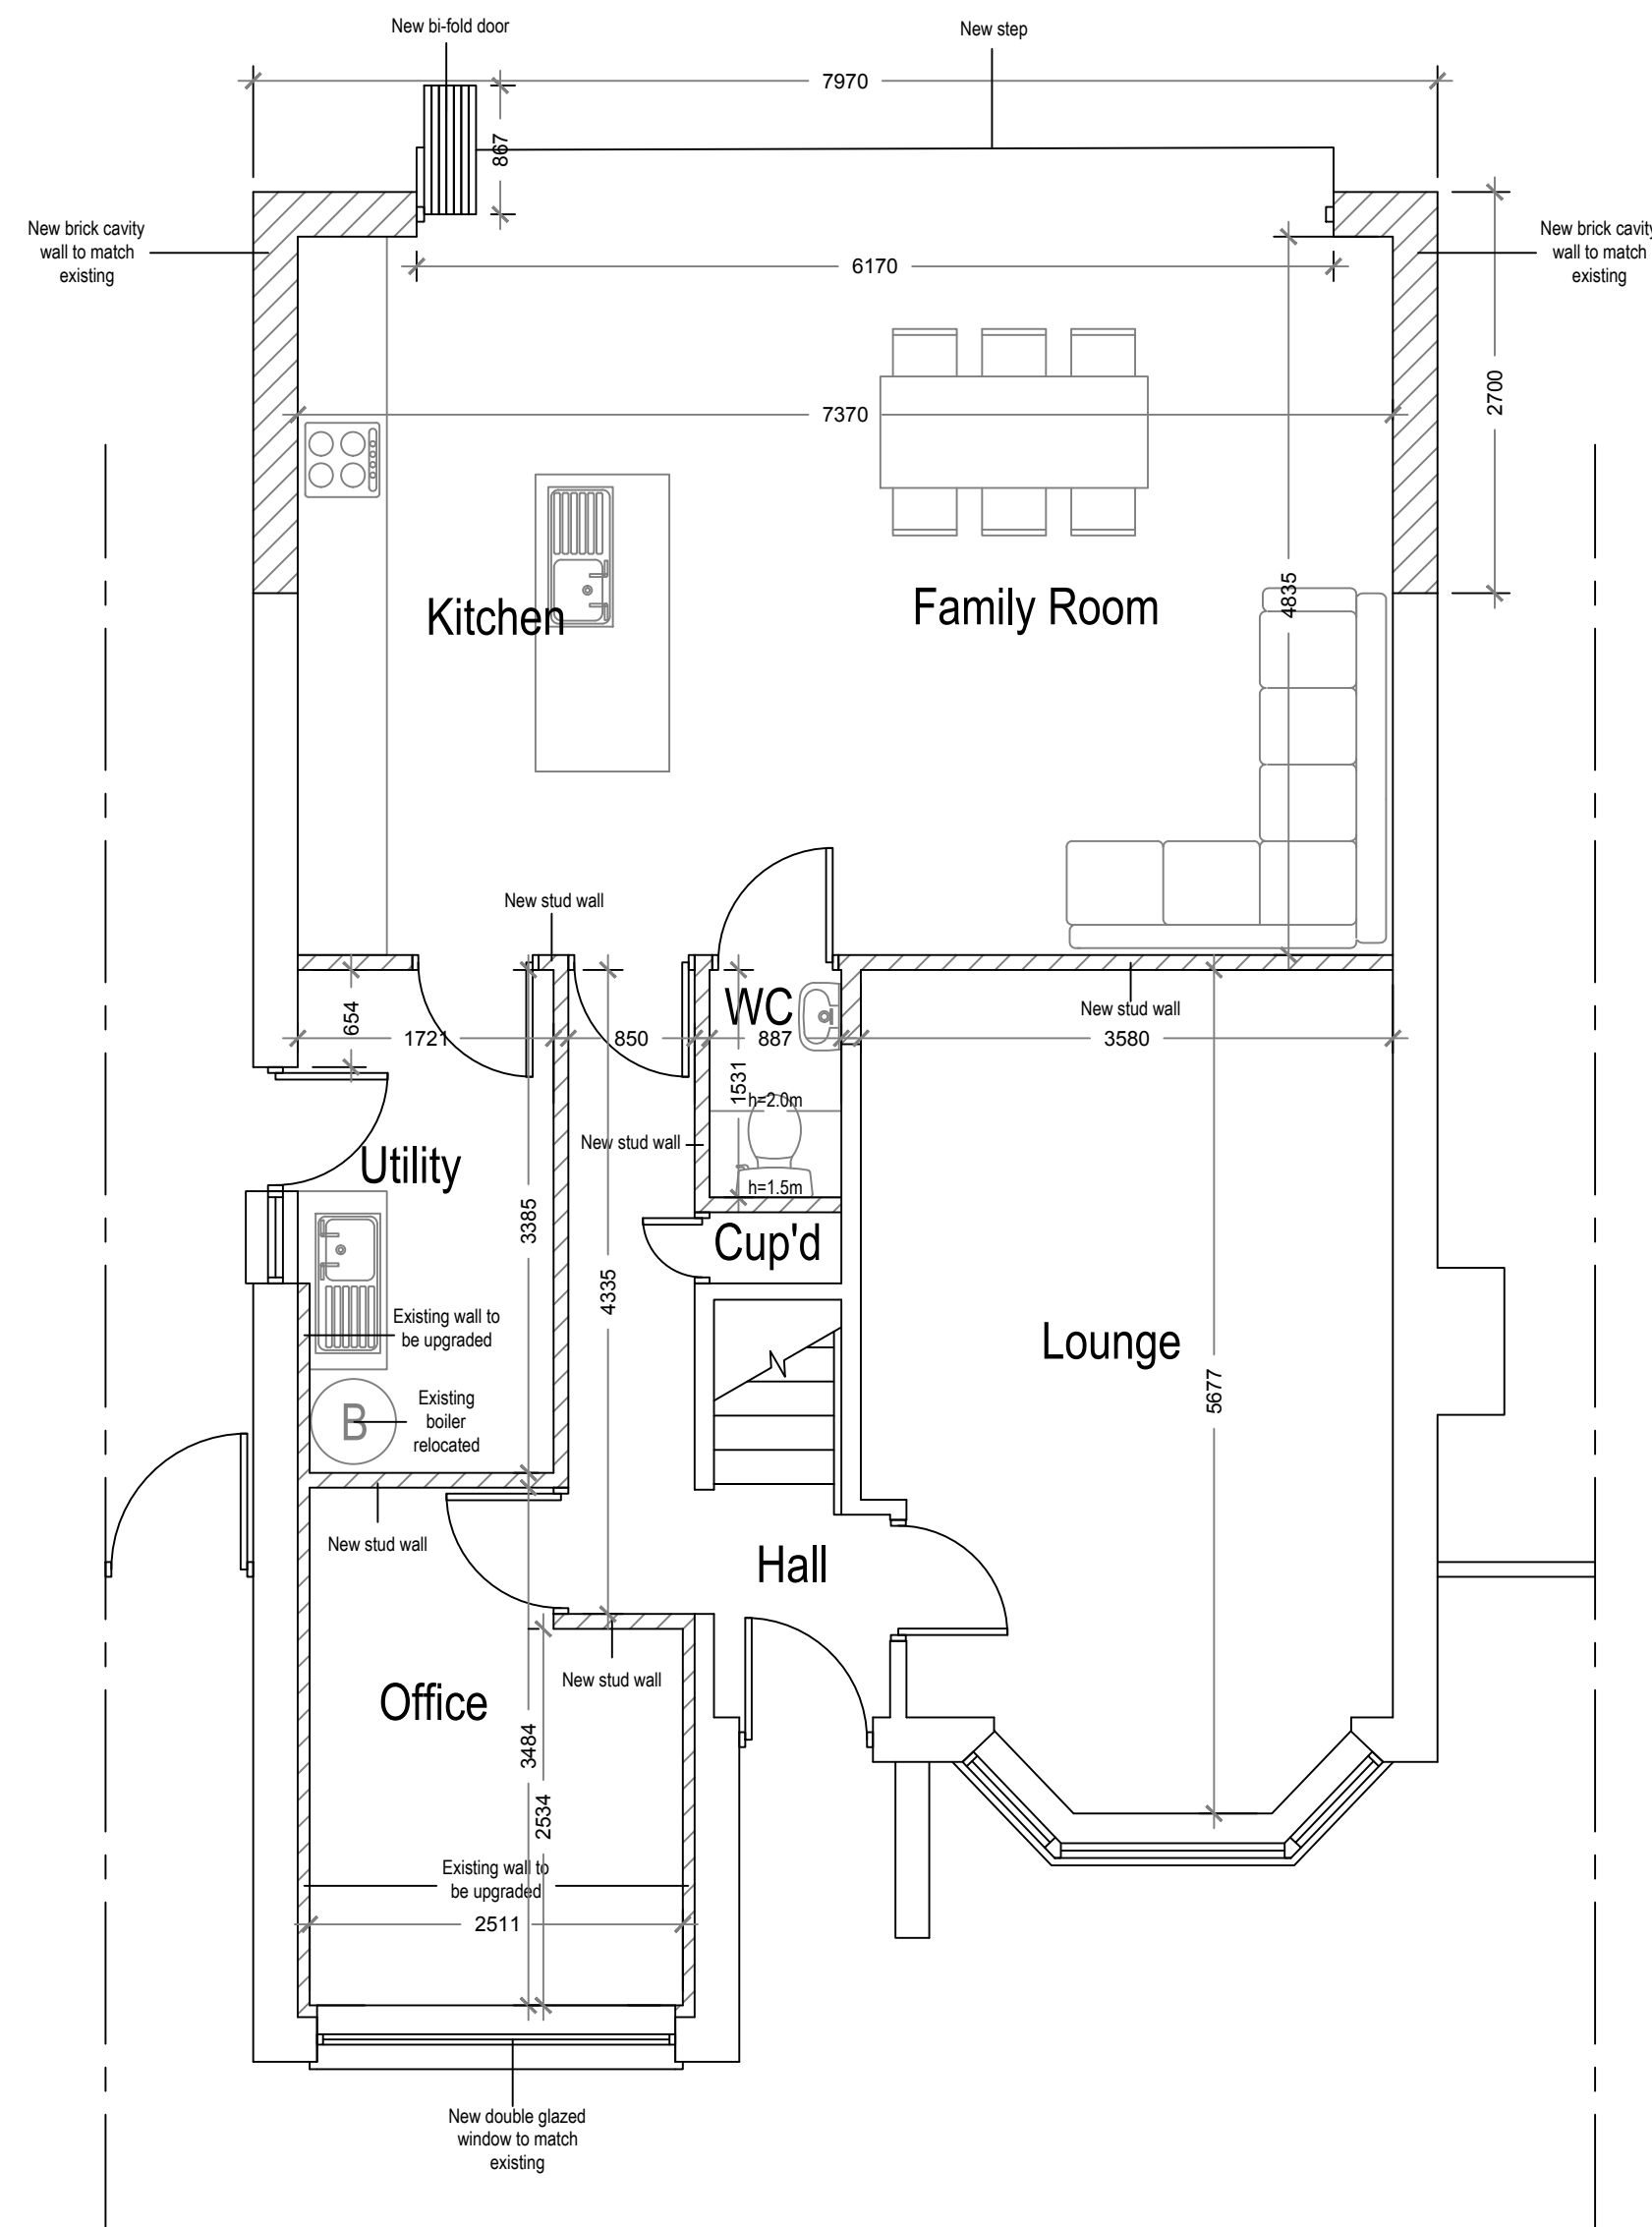

Proposed Ground Floor Plan
Scale 1:50

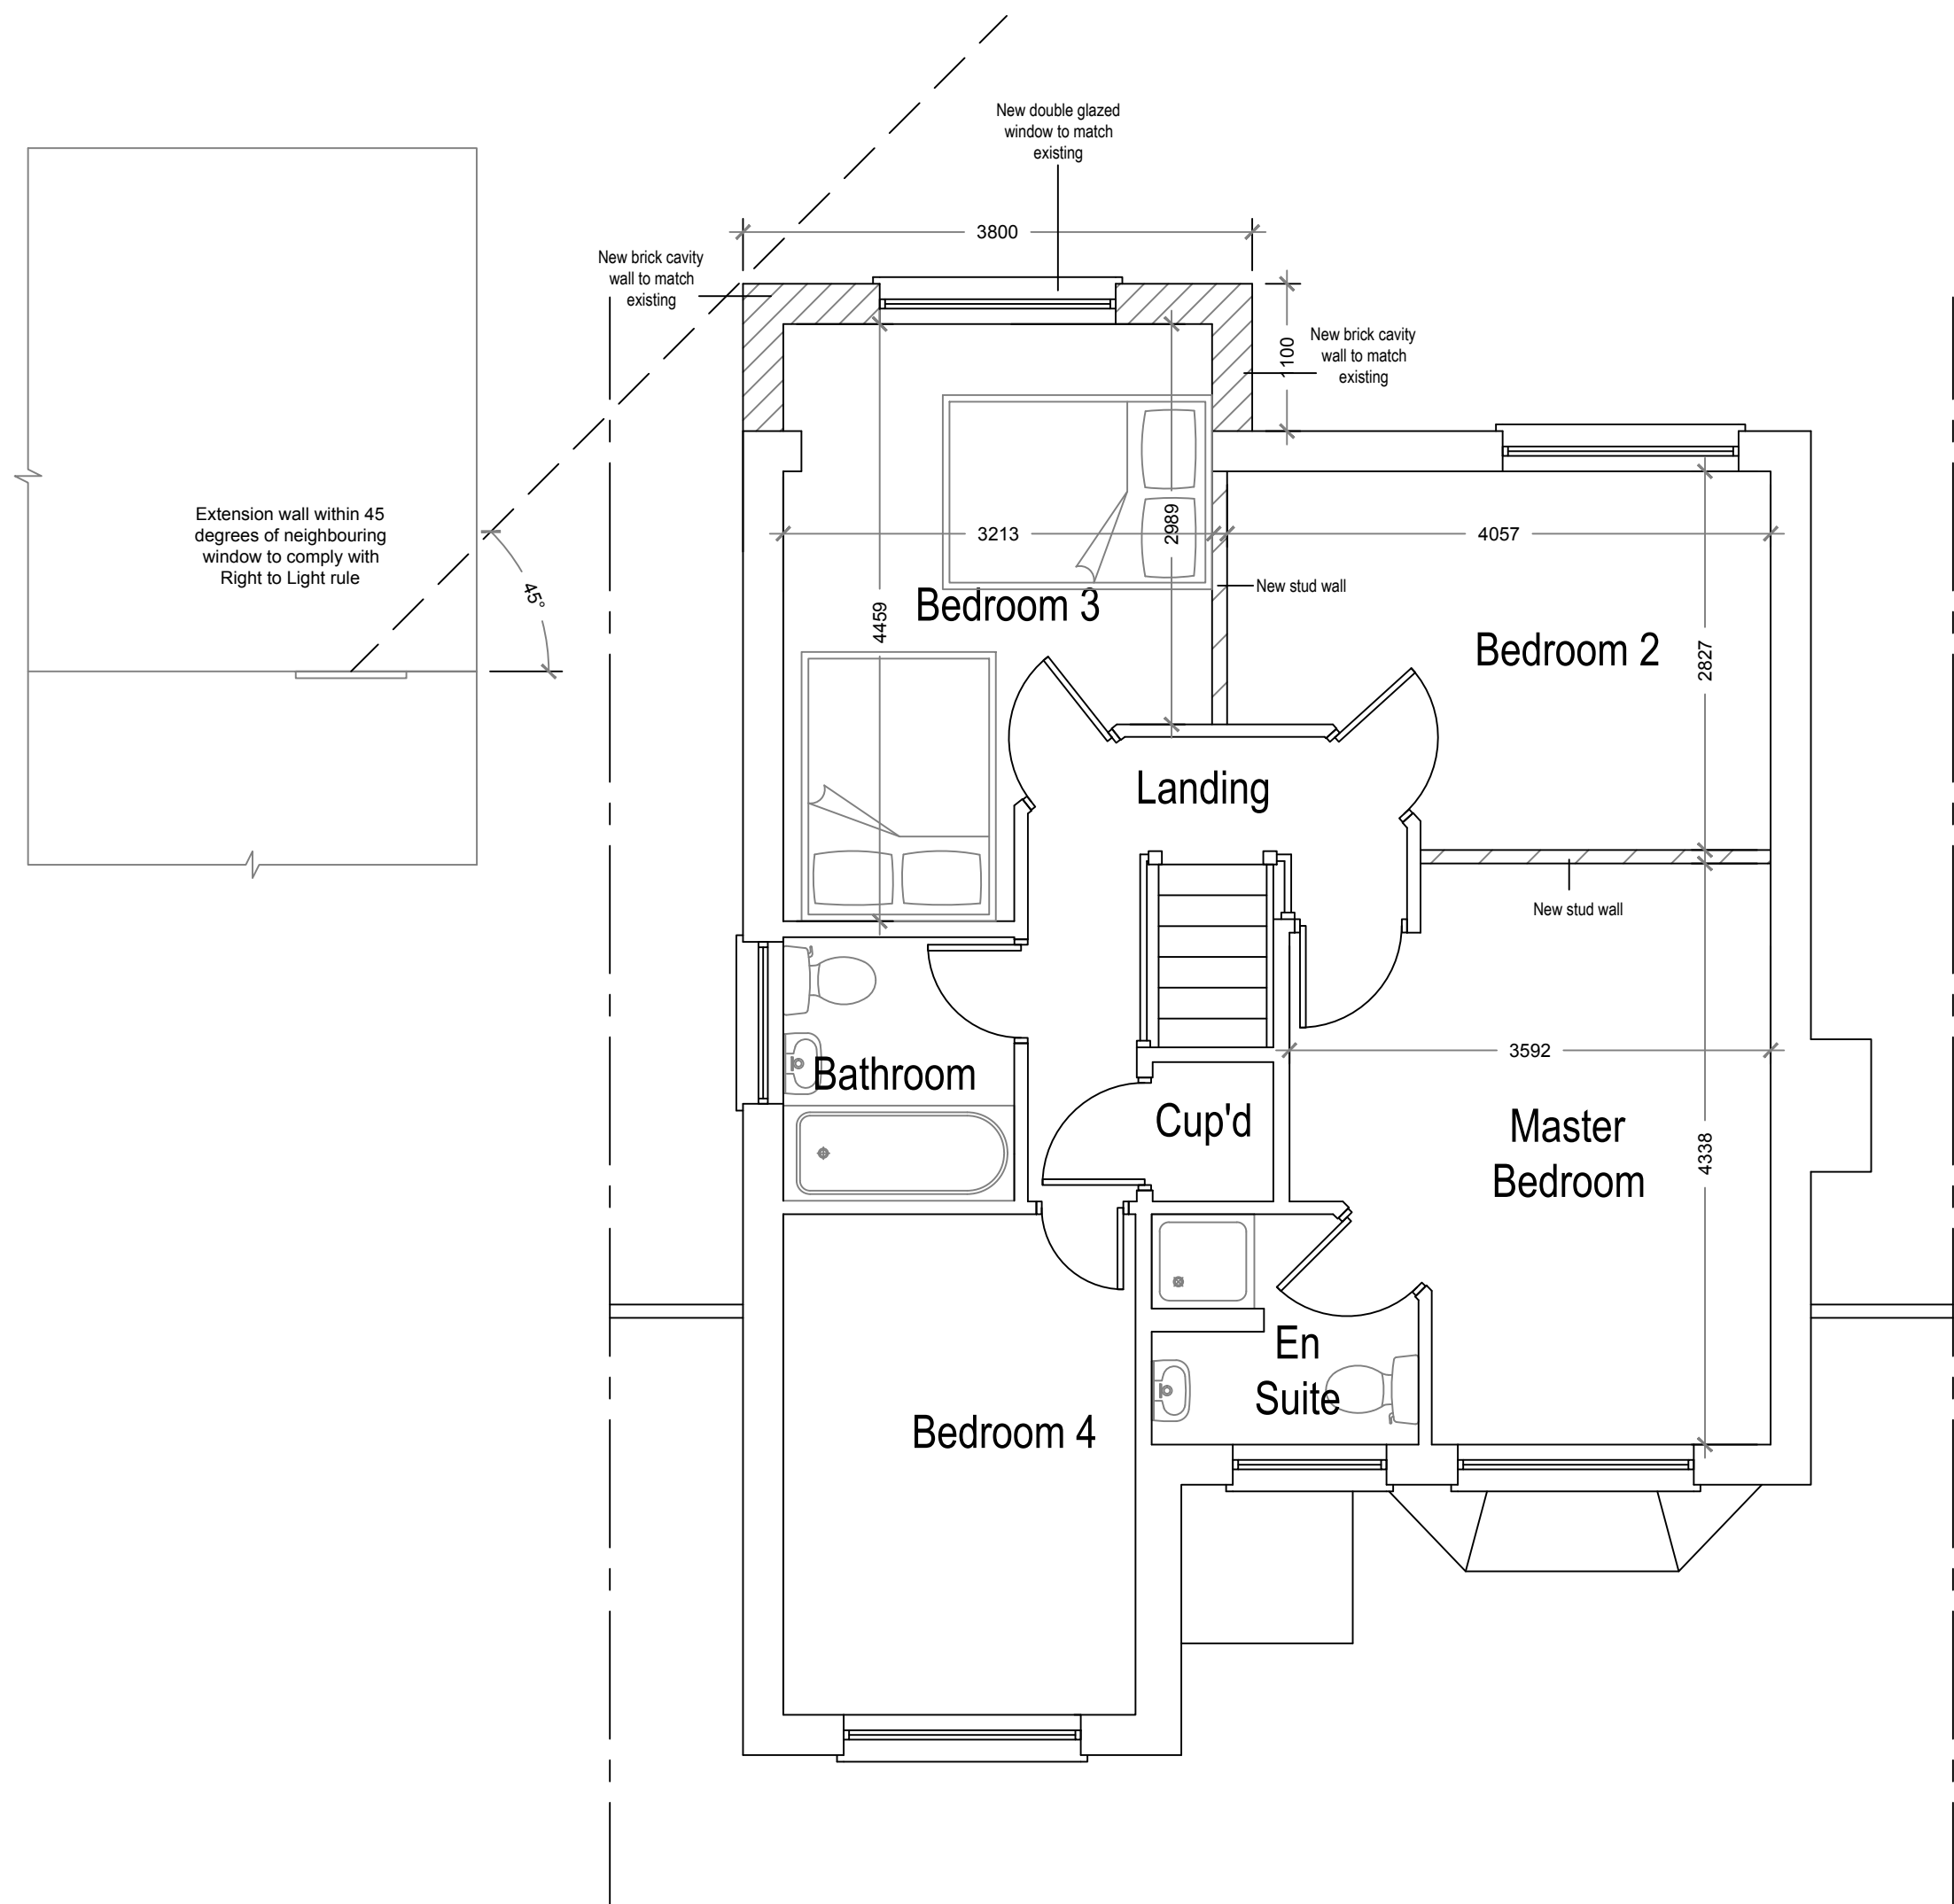


Proposed First Floor Plan
Scale 1:50

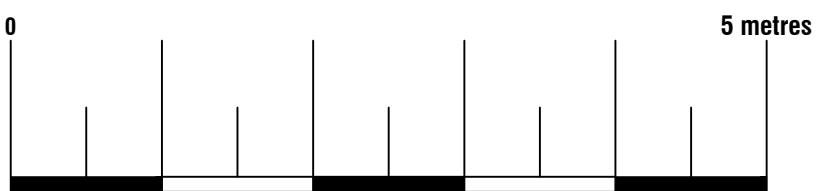


<




Proposed East Elevation
Scale 1:50

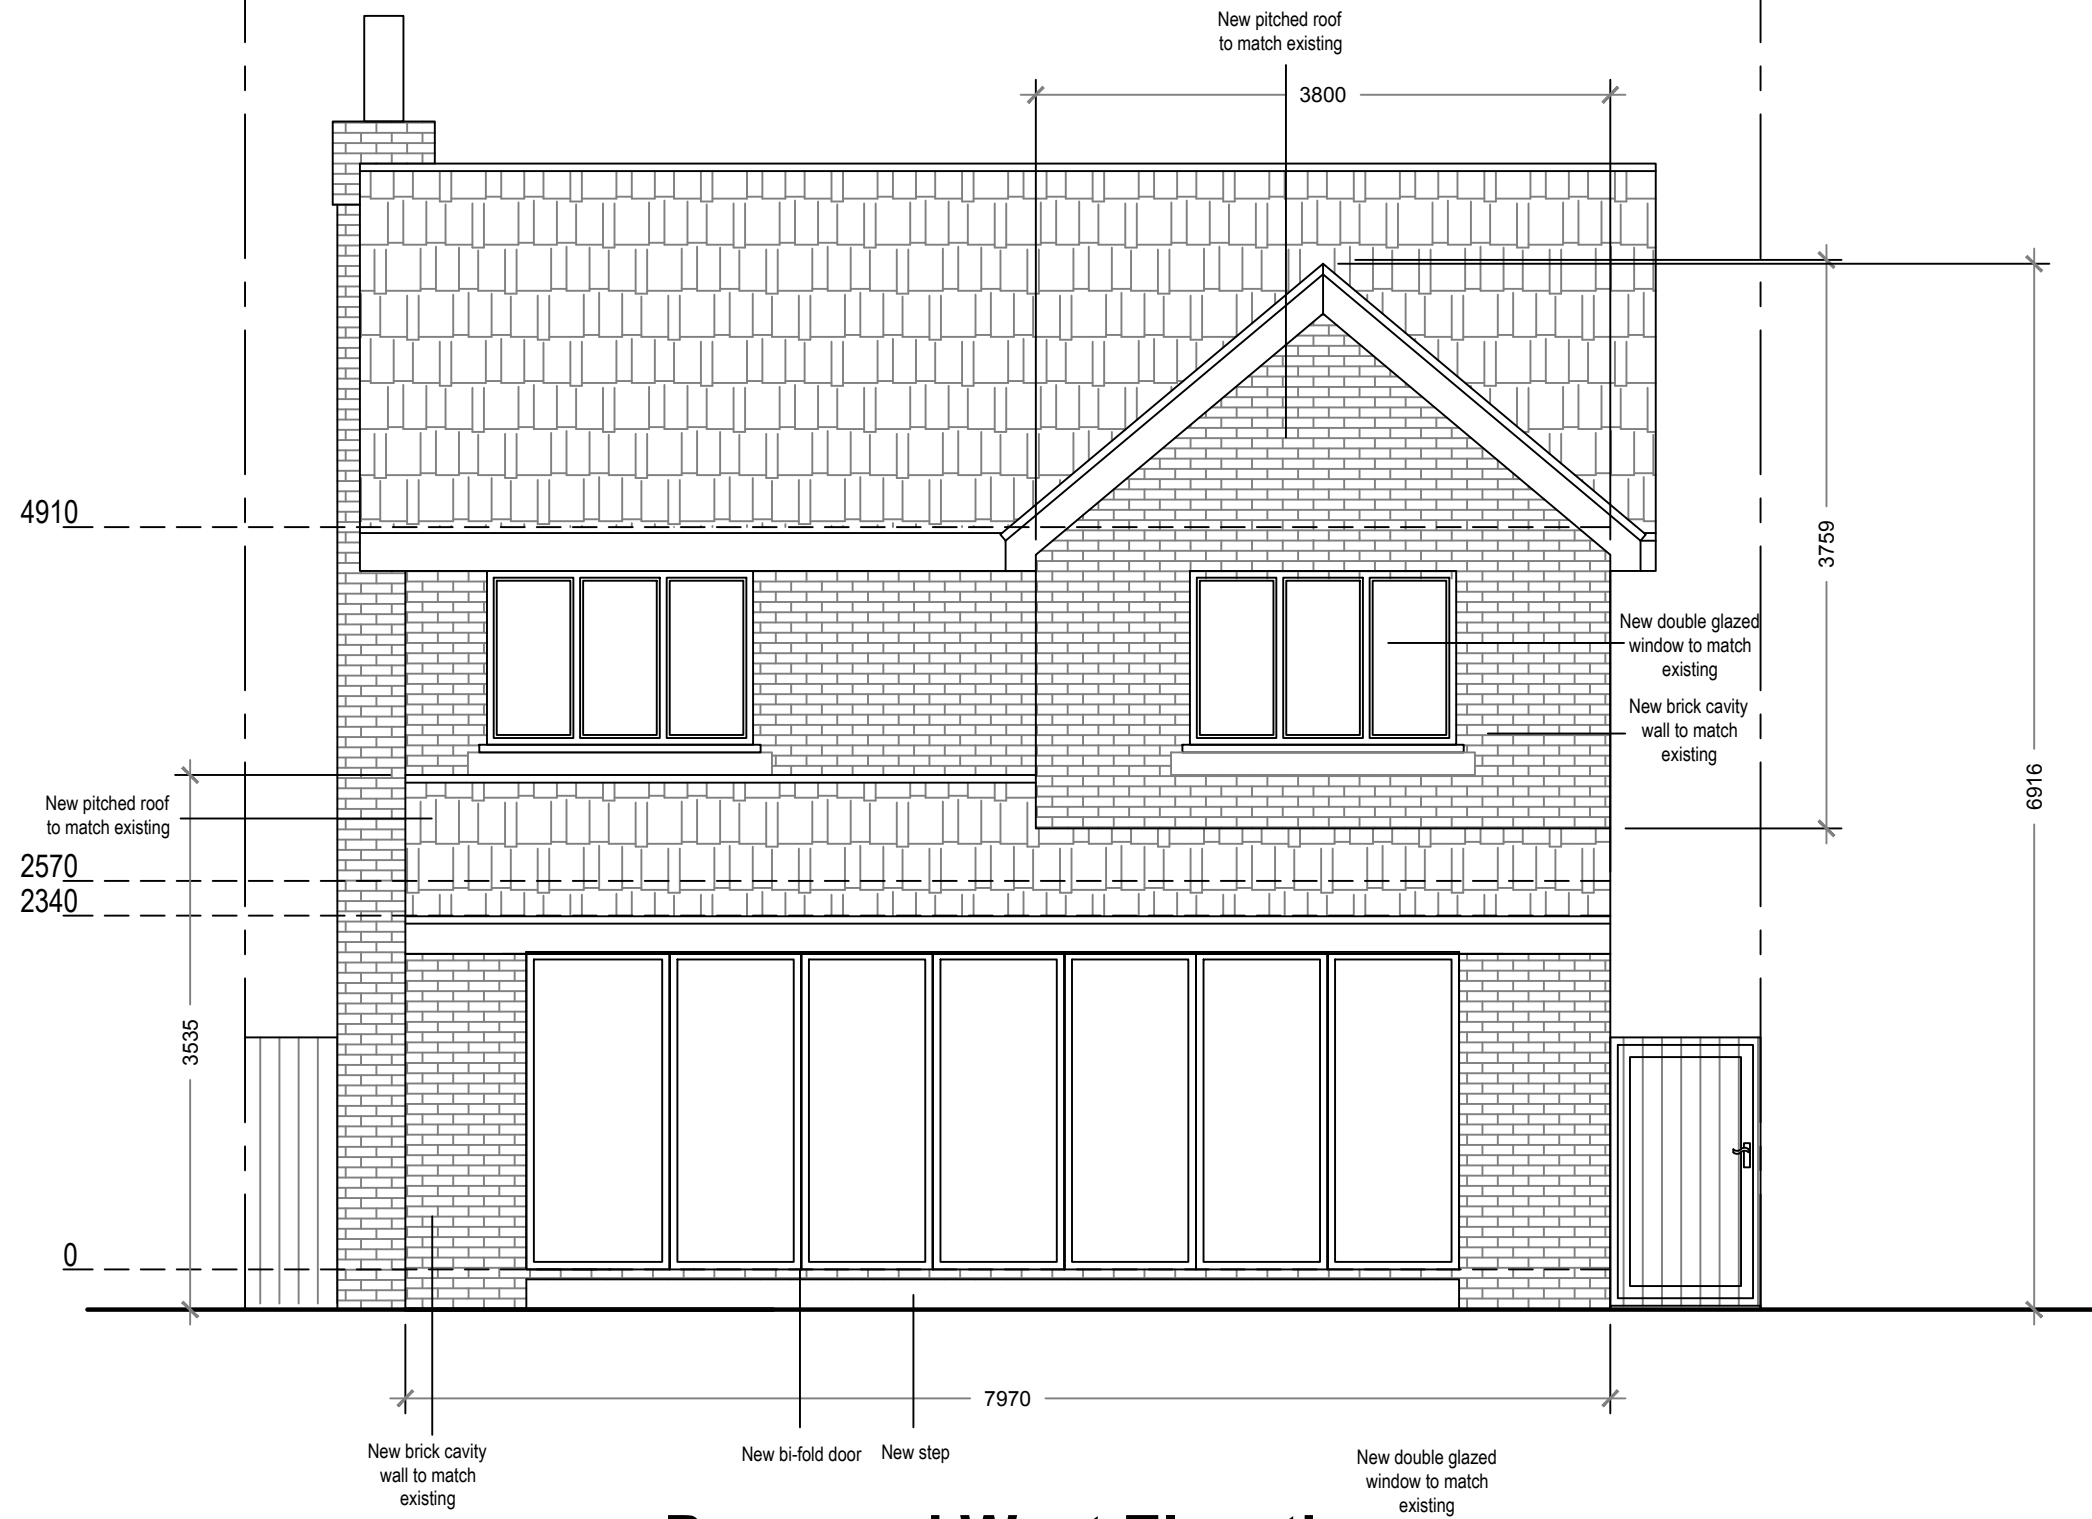


Proposed West Elevation
Scale 1:50

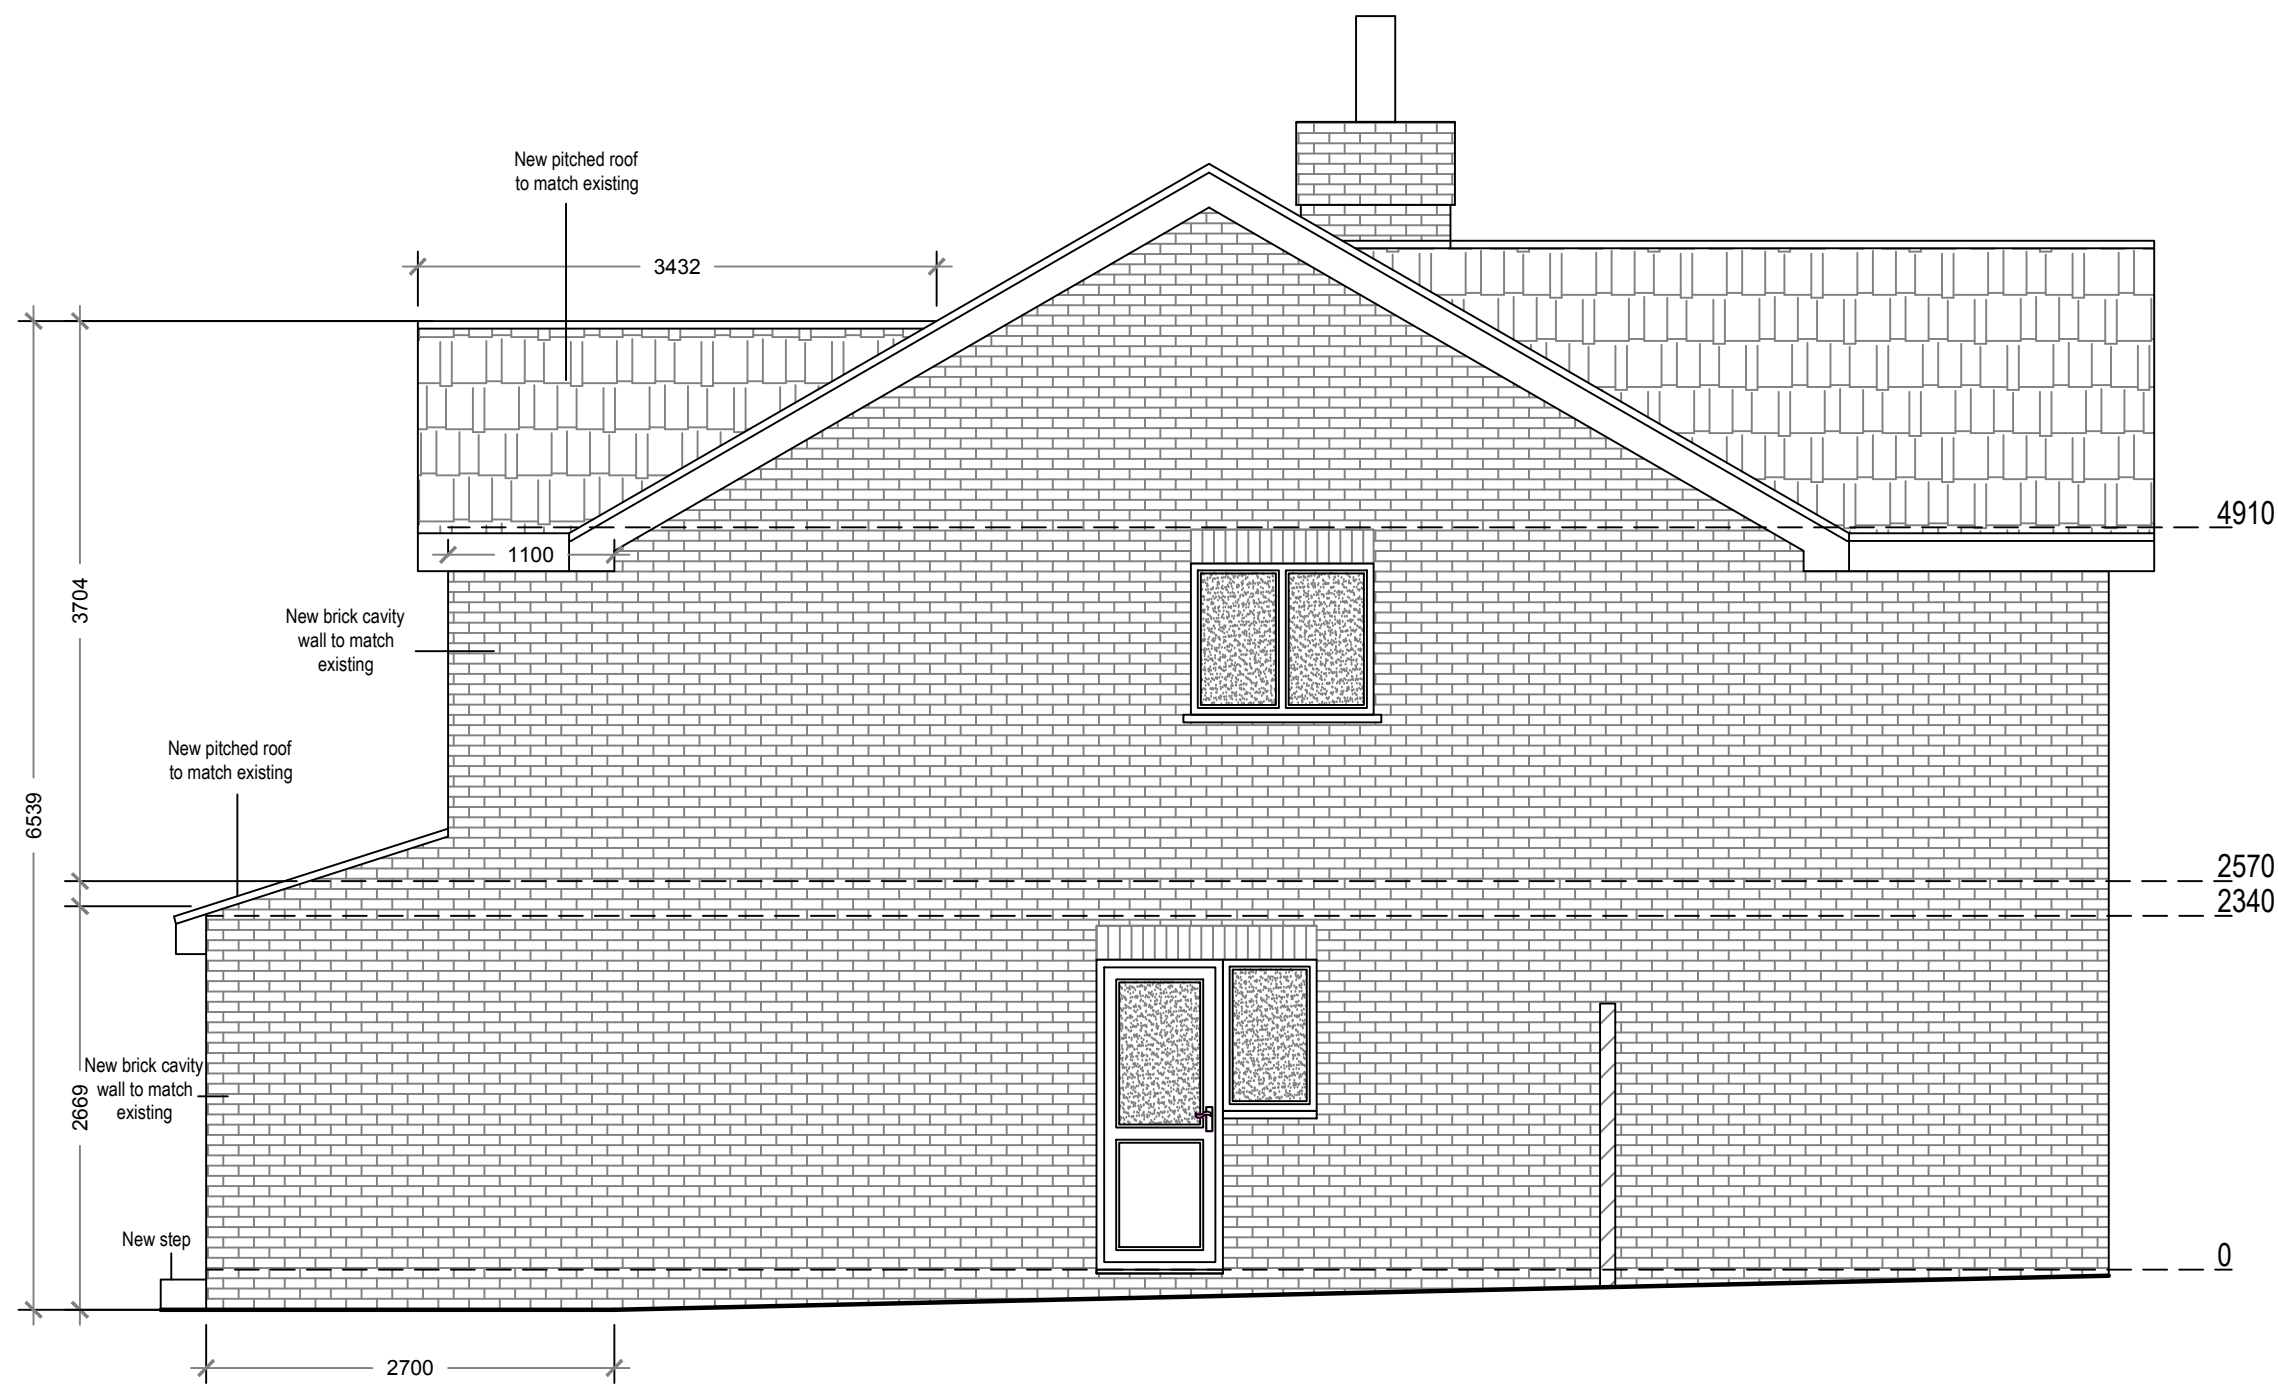

Proposed South Elevation
Scale 1:50

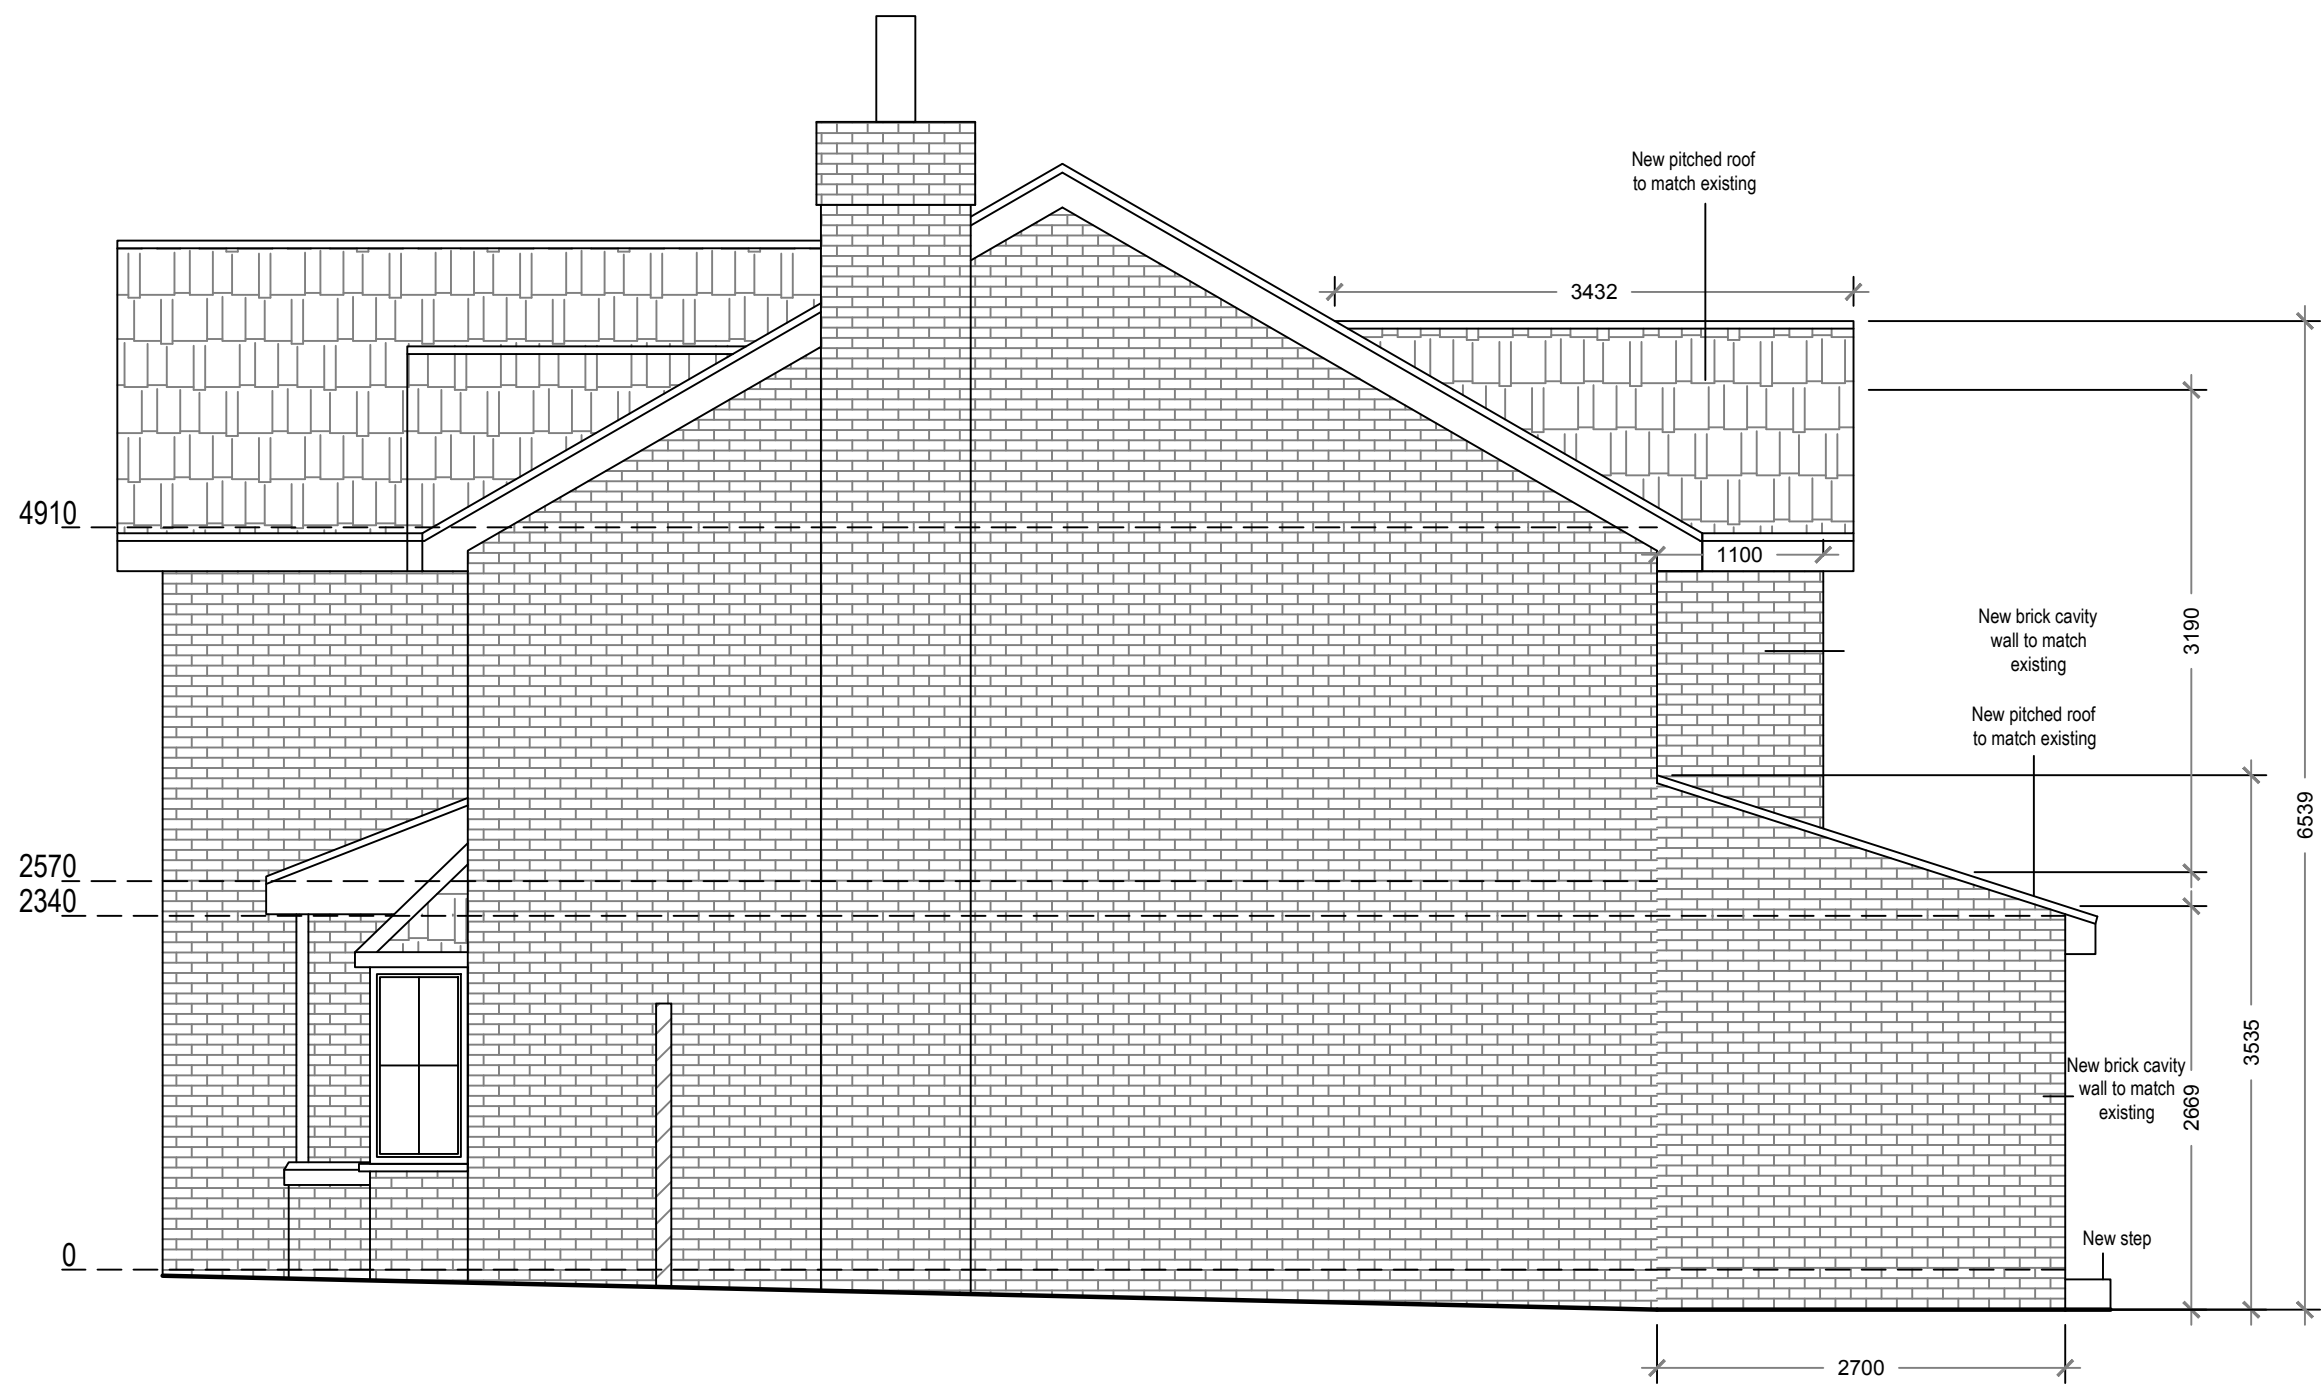

Proposed North Elevation
Scale 1:50

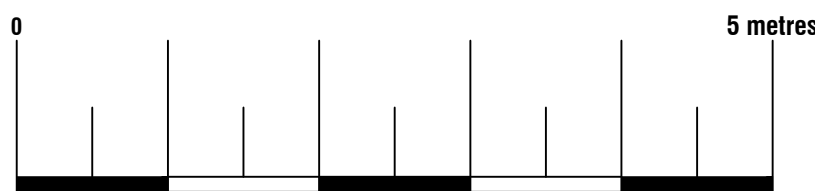



74 Cardiff Road, CF15 7QE • Enquiries@ArkiPlan.co.uk

Site	21 Rimsdale Drive, Manchester M40 0GN	Date	24.02.2022
		Sheet	22-0365 D05 Rev 0
		Job	New Extension & Garage Conv.
		Scale	As Shown@A1
		Title	As Shown