



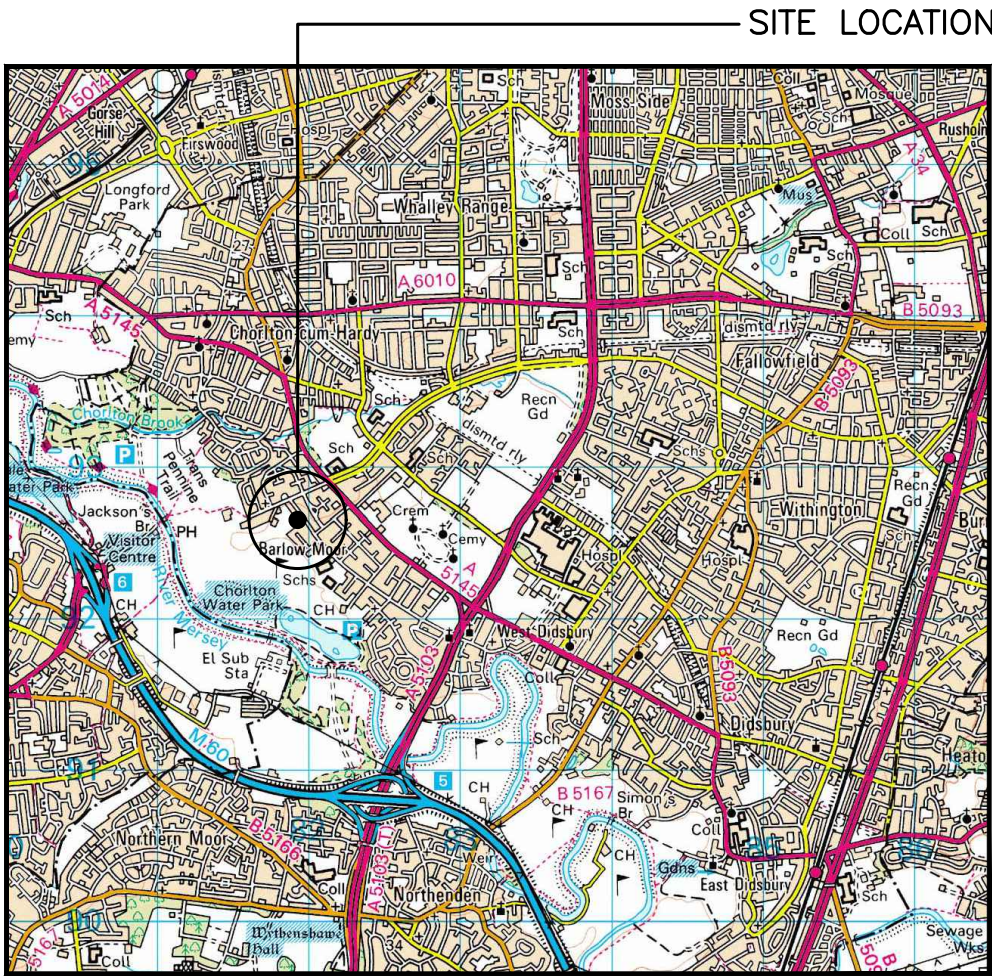



SITE LOCATION
(Scale 1:50000)

Ordnance Survey MAP extract based upon Landranger MAP series with the permission of the controller of Her Majesty's Stationery Office Crown copyright. All rights reserved.

 


SITE PHOTOGRAPH

The drawings comply with TEF & Vodafone Standard ICNIRP guidelines.
Designed in accordance with CORNERSTONE document: SDN0013 + SDN0009

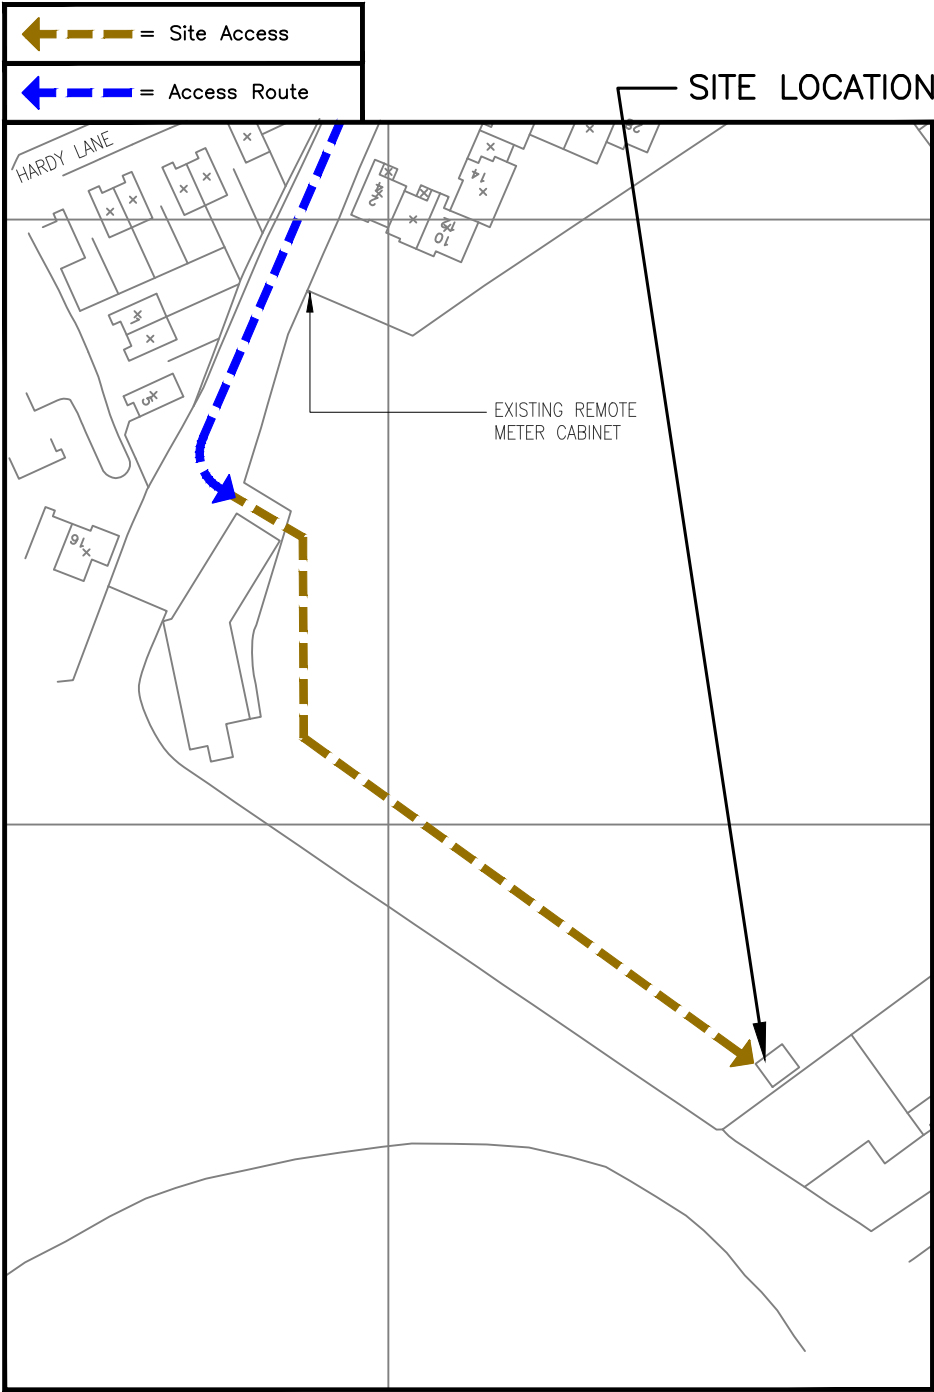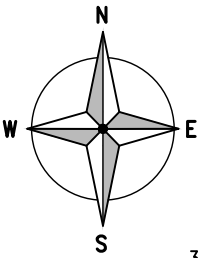

DETAILED SITE LOCATION
(Scale 1:1250)

Based upon Ordnance Survey MAP extract with the permission of the Controller of Her Majesty's Stationery Office. Crown copyright. All rights reserved.

 

ALL DIMENSIONS ARE IN mm UNLESS NOTED OTHERWISE

N.G.R | E: 381863 N: 392560

DIRECTIONS TO SITE:

EXIT M60 AT JUNCTION 6 AND CONTINUE TOWARDS CENTRAL MANCHESTER, CONTINUE TO FIRST MAJOR TRAFFIC LIGHT JUNCTION, TURN LEFT. CONTINUE TO NEXT SET OF TRAFFIC LIGHTS AND TURN LEFT ONTO HARDY LANE. CONTINUE FOR APPROXIMATELY 200M AND ENTER CHORLTON-CUM-HARDY CRICKET CLUB VIA SMALL LANE. PROCEED TO CARPARK AND MAST IS AT FAR END OF SPORTS PITCH.

NOTES:

A	Issued for Approval	CT	TR	01.04.21
REV	MODIFICATION	BY	CH	DATE



Unit E, Madison Place, Northampton Road,
Manchester, M40 5AG
Tel: 0161 785 4500
Fax: 0161 785 4501
Web: www.clarke-telecom.com




CORNERSTONE - BEACON 3

Cell Name	Opt.
CHORLTON CUM HARDY CRICKET CLUB	A

Cell ID No		
CORNERSTONE	TEF	VF
12411327 E322475	092512	06970




Site Address / Contact Details		
CHORLTON CUM HARDY CRICKET CLUB HARDY LANE MANCHESTER M21 7LZ		

Drawing Title: SITE LOCATION MAPS				
Purpose of issue: PLANNING				Dwg Rev:
Drawing Number: 100				A
Surveyed By: CT		Original Sheet Size: A3		Pack Issue:
Drawn: CT	Date: 01.04.21	Checked: TR	Date: 01.04.21	C

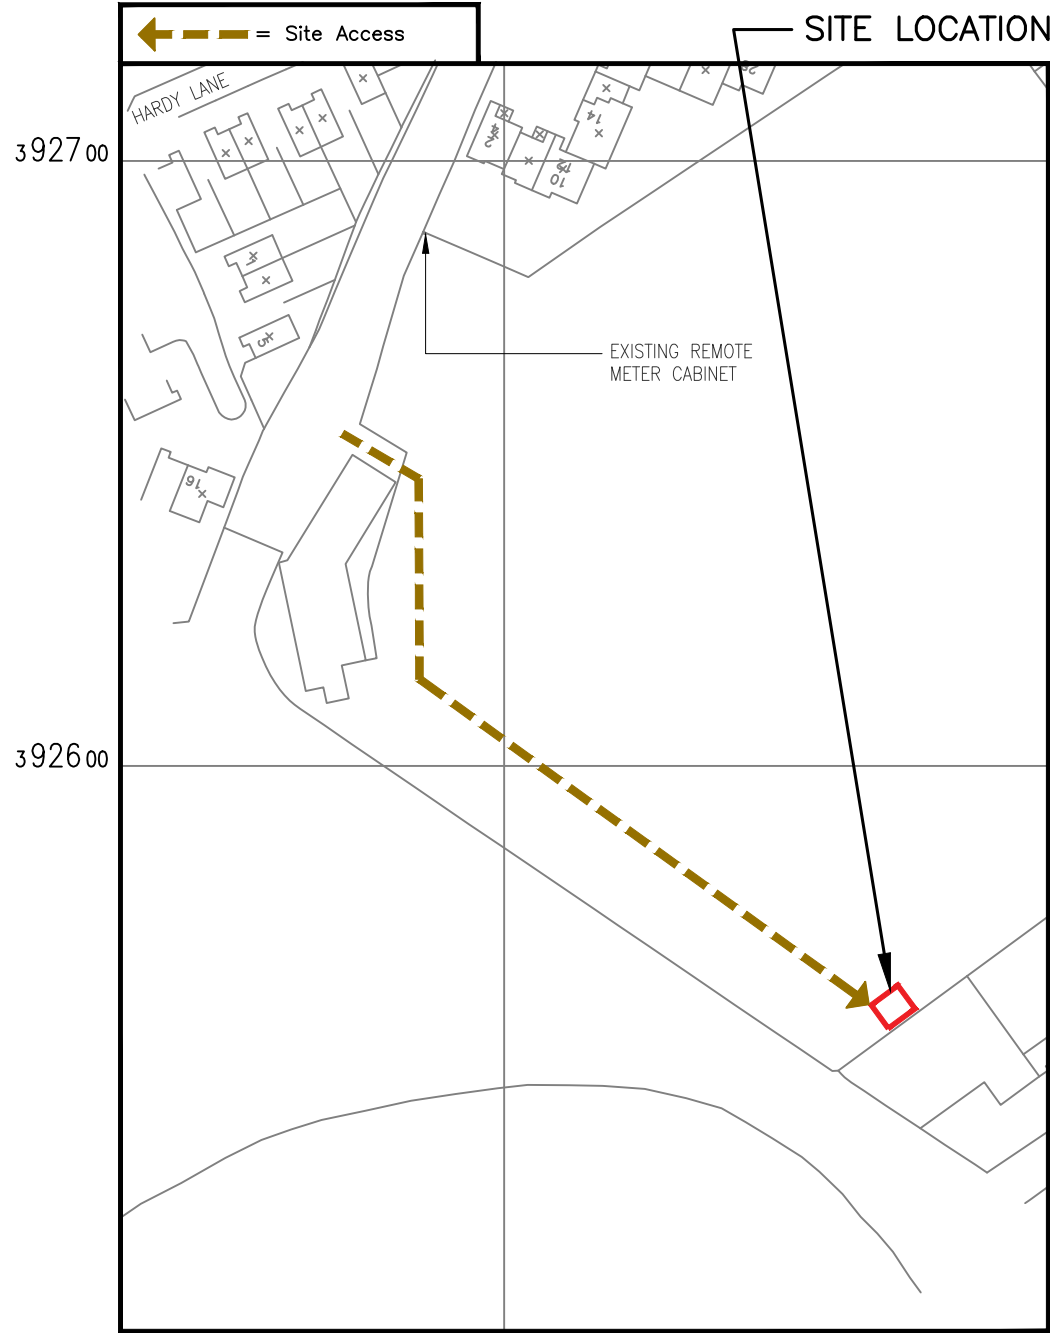


DETAILED SITE LOCATION
(Scale 1:1250)

Based upon Ordnance Survey MAP extract
with the permission of the Controller of
Her Majesty's Stationery Office.
Crown copyright. All rights reserved.

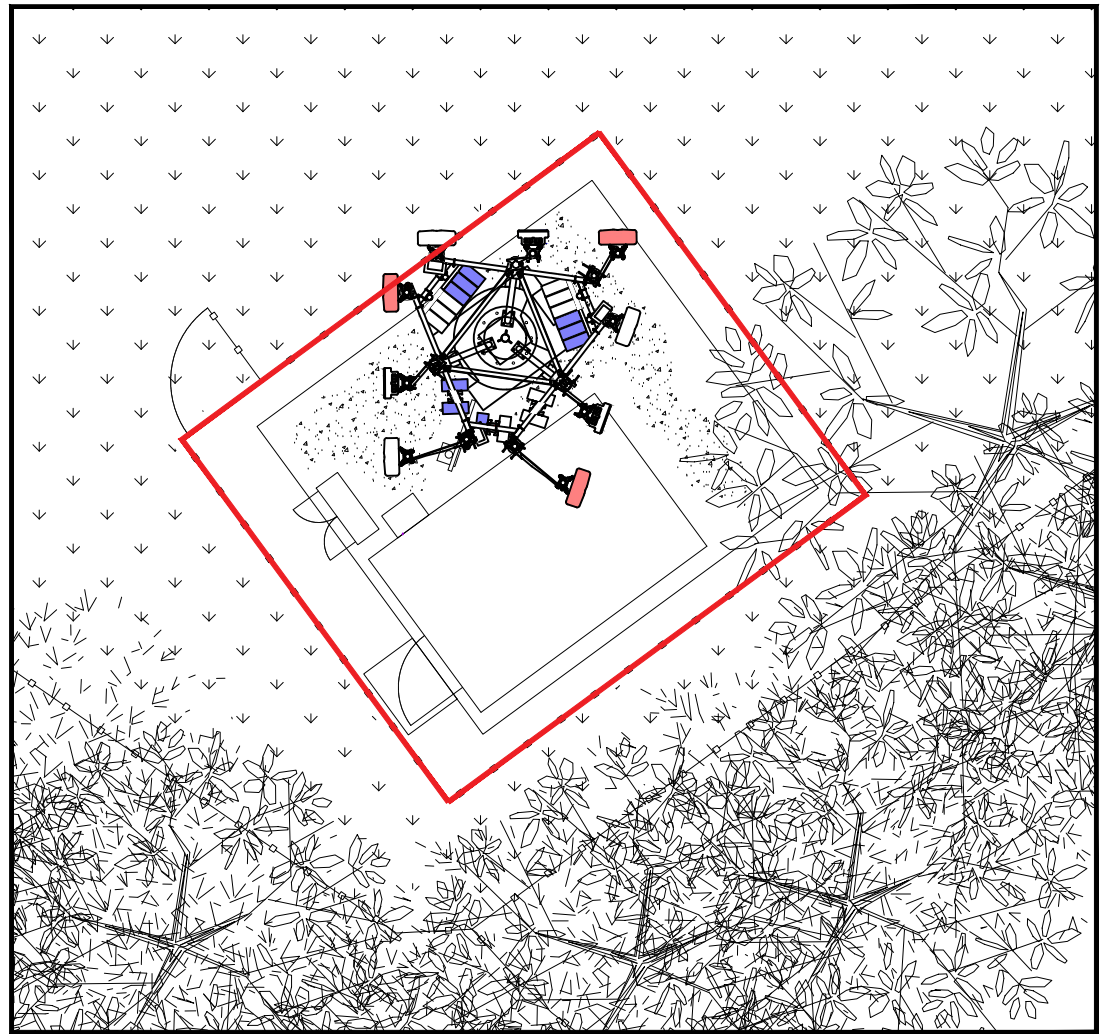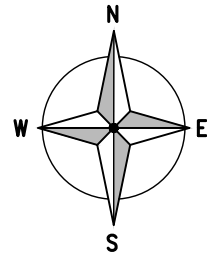 

DEMISE PLAN
(Scale 1:100)

 

ALL DIMENSIONS ARE IN mm UNLESS NOTED OTHERWISE

N.G.R. E: 381863 N: 392560

NOTES:

REV	MODIFICATION	BY	CH	DATE
B	Proposed Design Amended	CT	TR	11.08.21
A	Issued for Approval	CT	TR	01.04.21

CLARKE
telecom
Unit E, Madison Place, Northampton Road,
Manchester, M40 5AG
Tel: 0161 785 4500
Fax: 0161 785 4501
Web: www.clarke-telecom.com

O₂

CORNERSTONE - BEACON 3


Cell Name	Opt.
CHORLTON CUM HARDY CRICKET CLUB	A

Cell ID No		
CORNERSTONE	TEF	VF
12411327 E322475	092512	06970

Site Address / Contact Details		
CHORLTON CUM HARDY CRICKET CLUB HARDY LANE MANCHESTER M21 7LZ		

Drawing Title: LEASE DRAWING			
Purpose of issue: PLANNING			Dwg Rev:
Drawing Number: 101			B
Surveyed By: CT		Original Sheet Size: A3	
Drawn: CT	Date: 01.04.21	Checked: TR	Date: 01.04.21
Pack Issue: C			

The drawings comply with TEF & Vodafone Standard ICNIRP guidelines.
Designed in accordance with CORNERSTONE document: SDN0013 + SDN0009

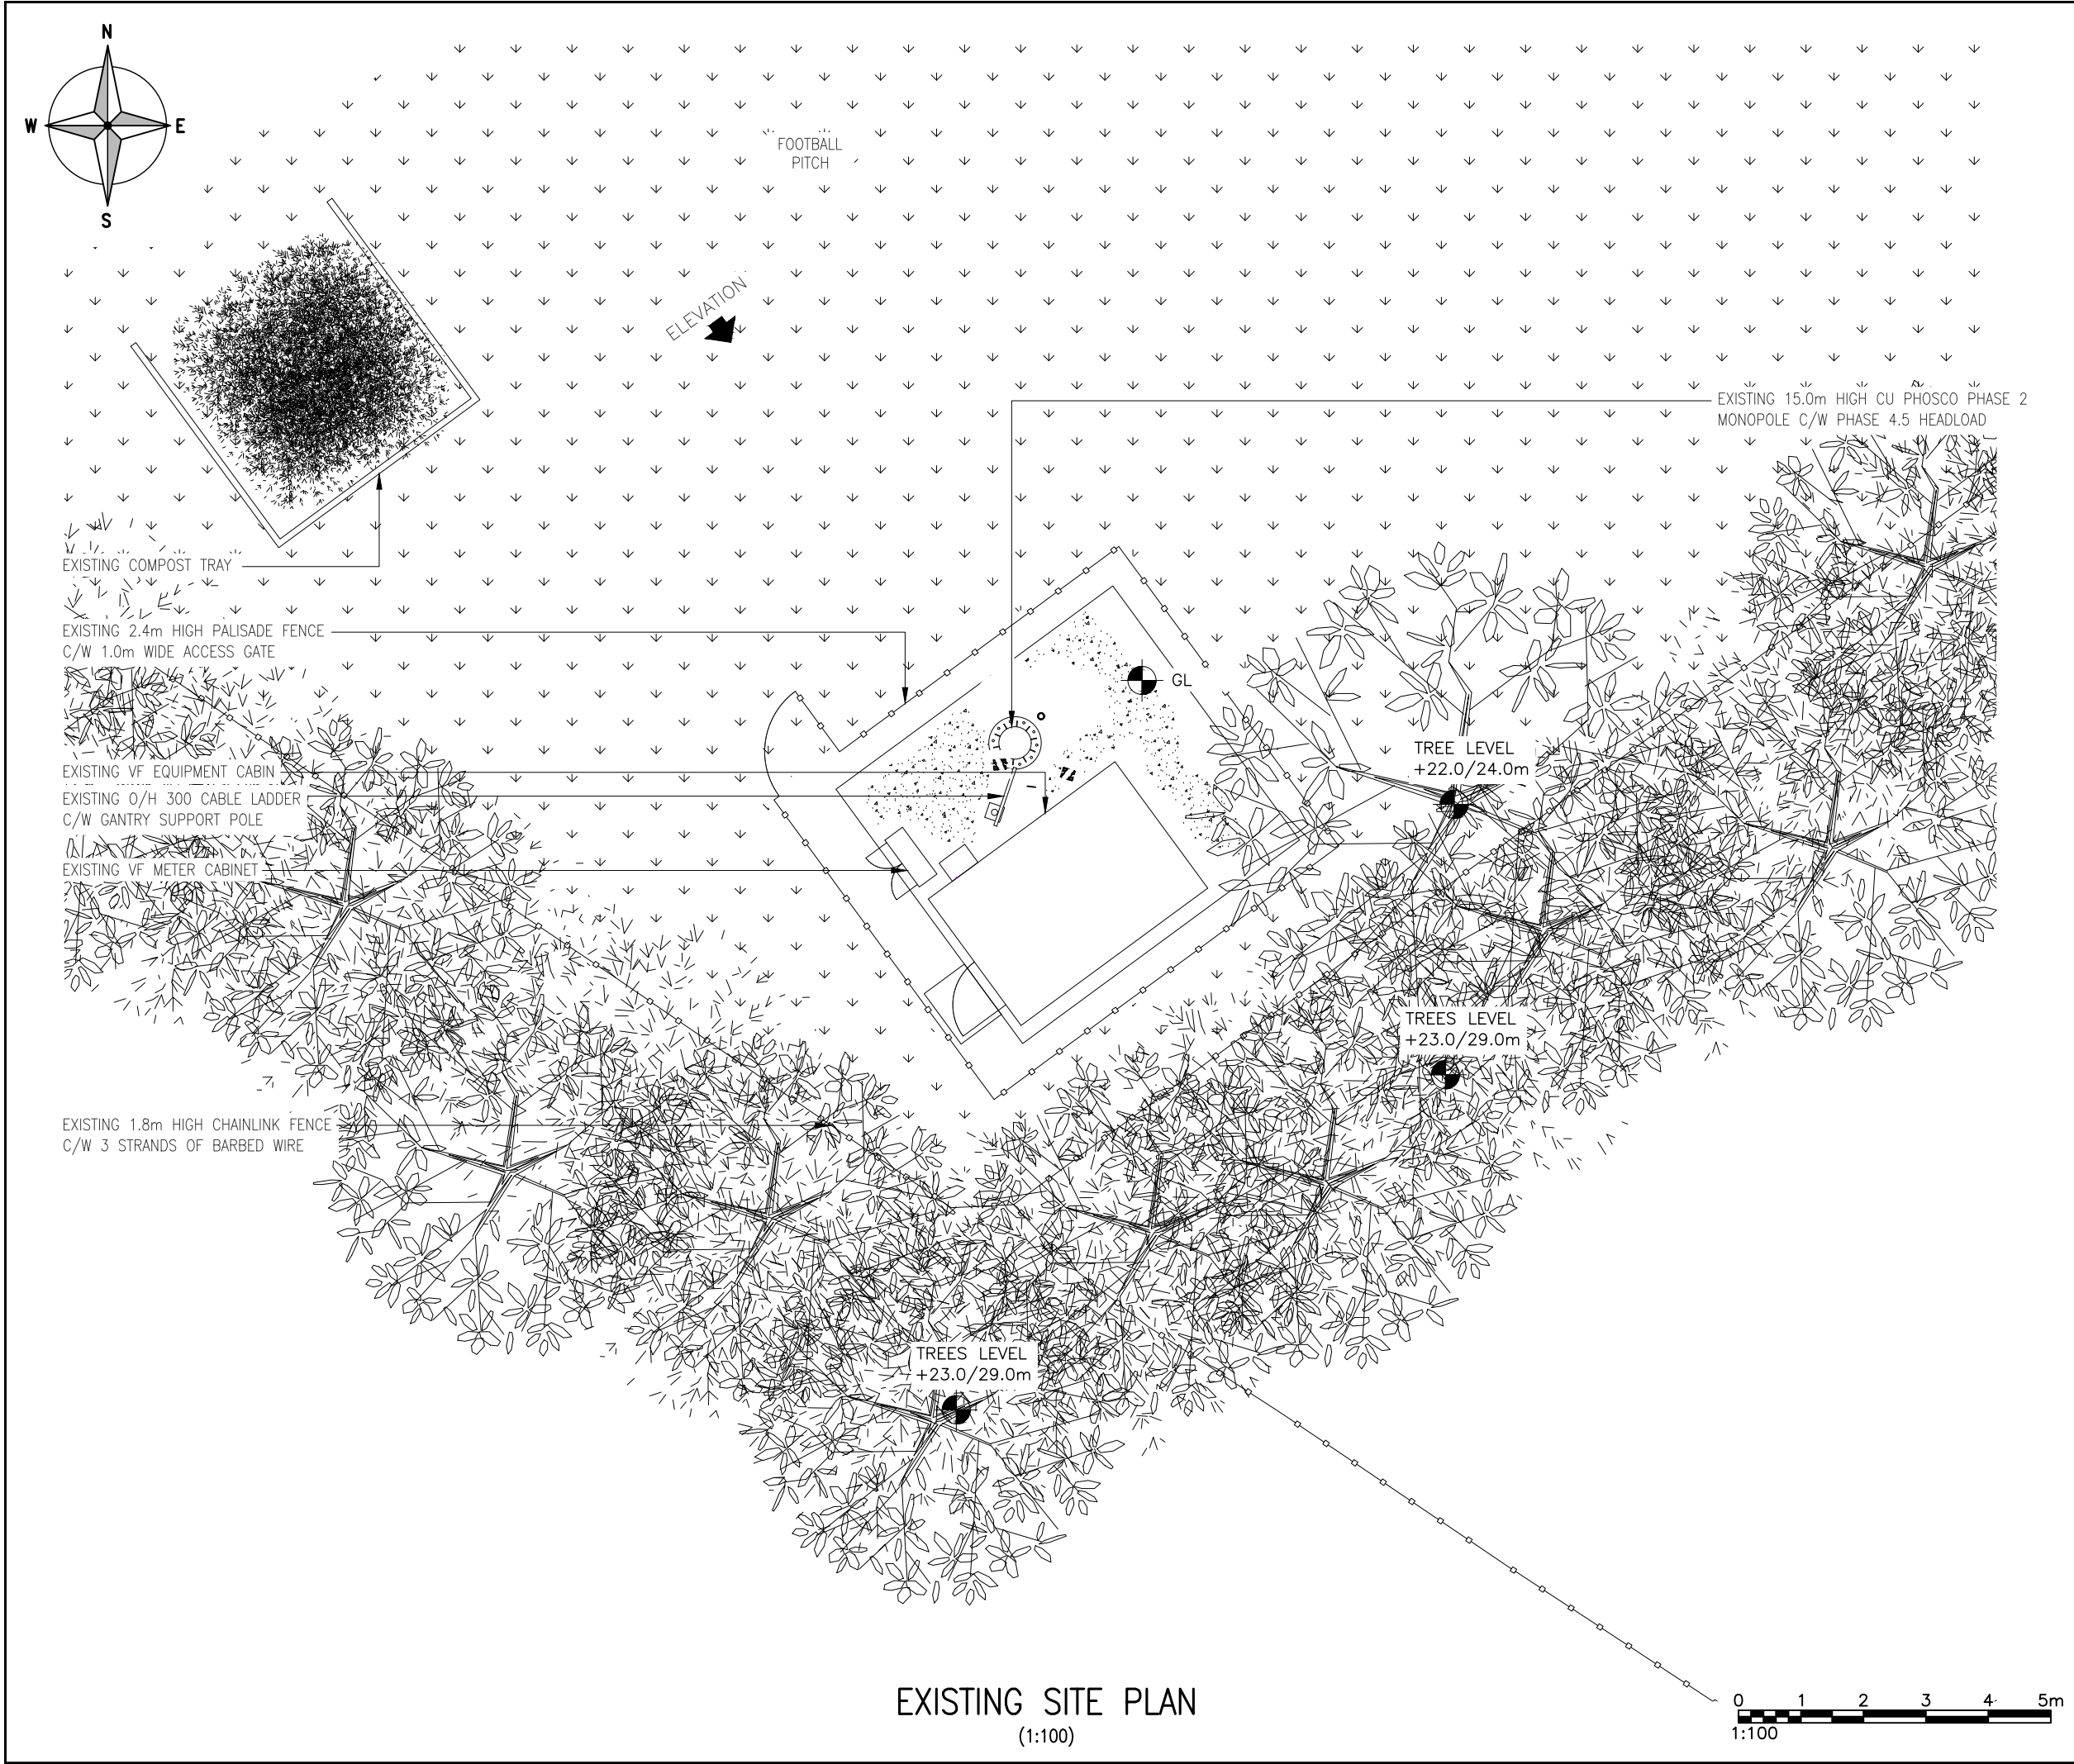

EXISTING SITE PLAN
(1:100)

ALL DIMENSIONS ARE IN mm UNLESS NOTED OTHERWISE

N.G.R E: 381863 N: 392560

NOTES:

A	Issued for Approval	CT	TR	01.04.21
REV	MODIFICATION	BY	CH	DATE



Unit E, Madison Place, Northampton Road,
Manchester, M40 5AG
Tel: 0161 785 4500
Fax: 0161 785 4501
Web: www.clarke-telecom.com




CORNERSTONE - BEACON 3

Cell Name	Opt.
CHORLTON CUM HARDY CRICKET CLUB	A

Cell ID No		
CORNERSTONE	TEF	VF
12411327 E322475	092512	06970

Site Address / Contact Details	
CHORLTON CUM HARDY CRICKET CLUB HARDY LANE MANCHESTER M21 7LZ	

Drawing Title:		EXISTING SITE PLAN	
Purpose of issue:		PLANNING	Dwg Rev:
Drawing Number:		200	A
Surveyed By:	CT	Original Sheet Size:	A3
Drawn:	CT	Checked:	TR
Date:	01.04.21	Date:	01.04.21
Pack Issue:		C	

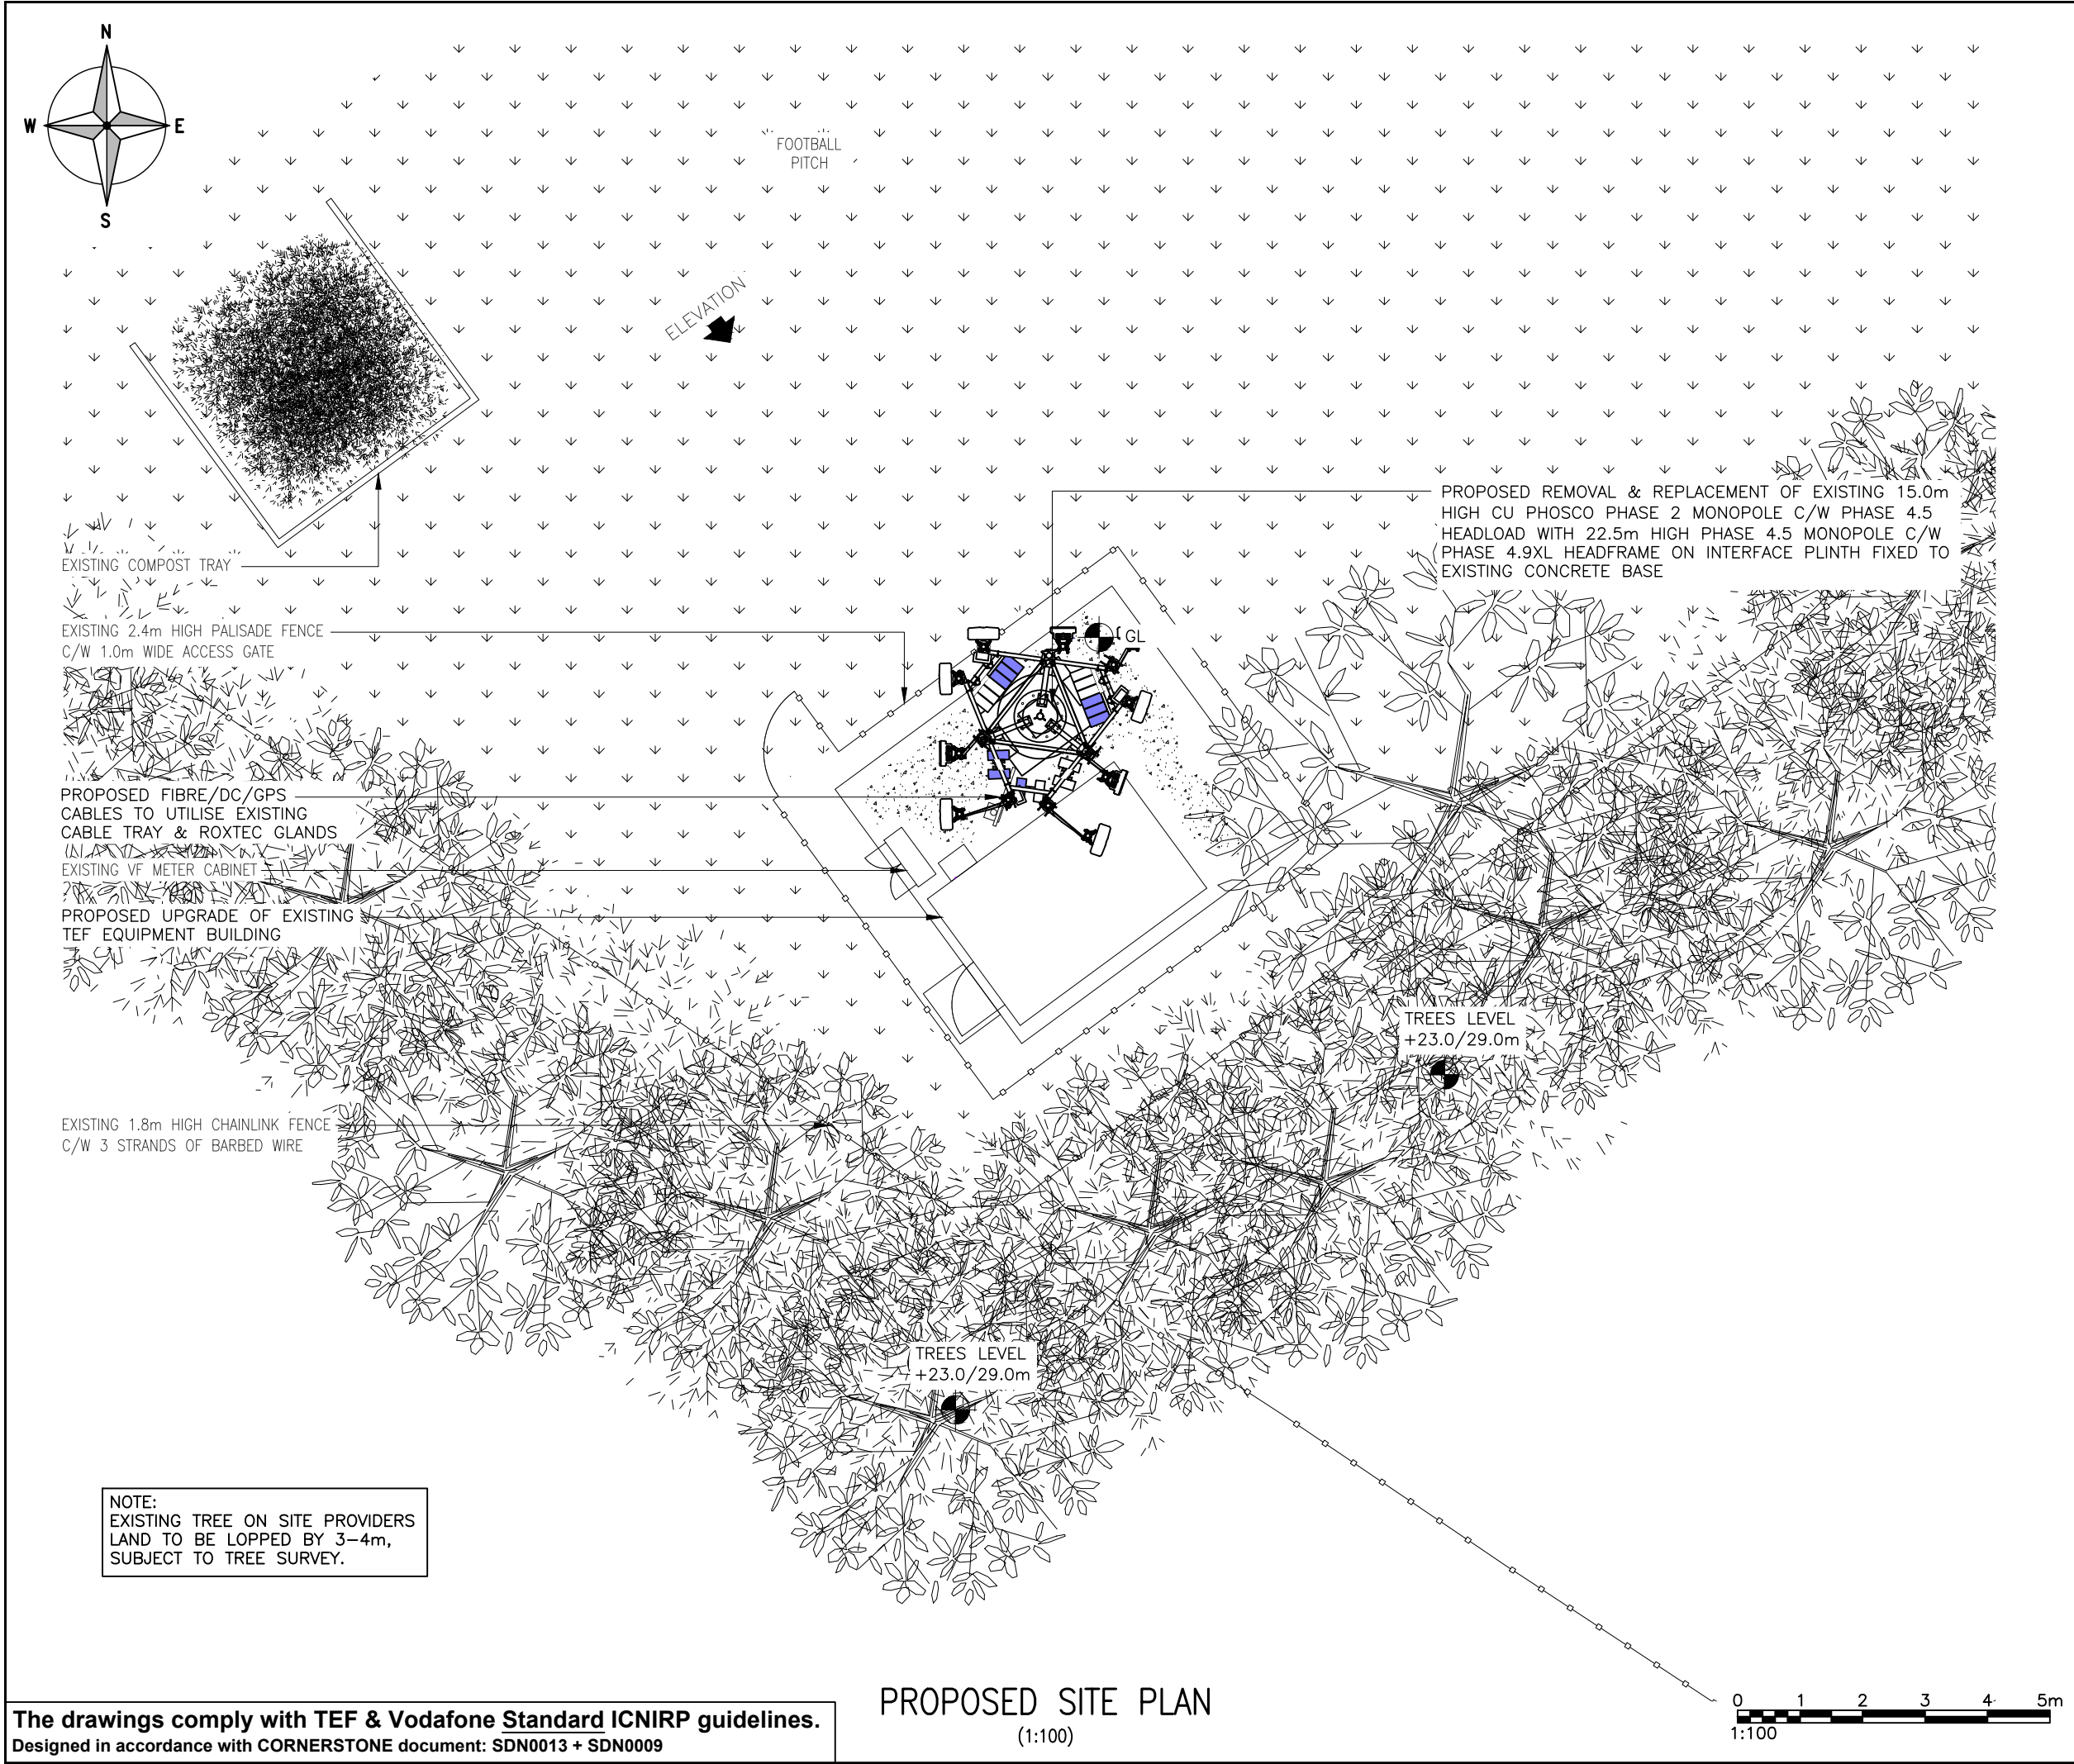

NOTE:
EXISTING TREE ON SITE PROVIDERS
LAND TO BE LOPPED BY 3-4m,
SUBJECT TO TREE SURVEY.

The drawings comply with TEF & Vodafone Standard ICNIRP guidelines.
Designed in accordance with CORNERSTONE document: SDN0013 + SDN0009

PROPOSED SITE PLAN
(1:100)

ALL DIMENSIONS ARE IN mm UNLESS NOTED OTHERWISE

N.G.R

E: 381863 N: 392560

NOTES:


PROPOSED REMOVAL OF EXISTING MONOPOLE.

B	Proposed Design Amended	CT	TR	11.08.21
A	Issued for Approval	CT	TR	01.04.21
REV	MODIFICATION	BY	CH	DATE

Unit E, Madison Place, Northampton Road,
Manchester, M40 5AG
Tel: 0161 785 4500
Fax: 0161 785 4501
Web: www.clarke-telecom.com

CORNERSTONE - BEACON 3

Cell Name			Opt.
CHORLTON CUM HARDY CRICKET CLUB			A
Cell ID No			
CORNERSTONE	TEF	VF	
12411327 E322475	092512	06970	
Site Address / Contact Details			
CHORLTON CUM HARDY CRICKET CLUB HARDY LANE MANCHESTER M21 7LZ			
Drawing Title: PROPOSED SITE PLAN			
Purpose of issue: PLANNING			Dwg Rev:
Drawing Number: 201			B
Surveyed By: CT		Original Sheet Size: A3	Pack Issue:
Drawn: CT	Date: 01.04.21	Checked: TR	Date: 01.04.21 C

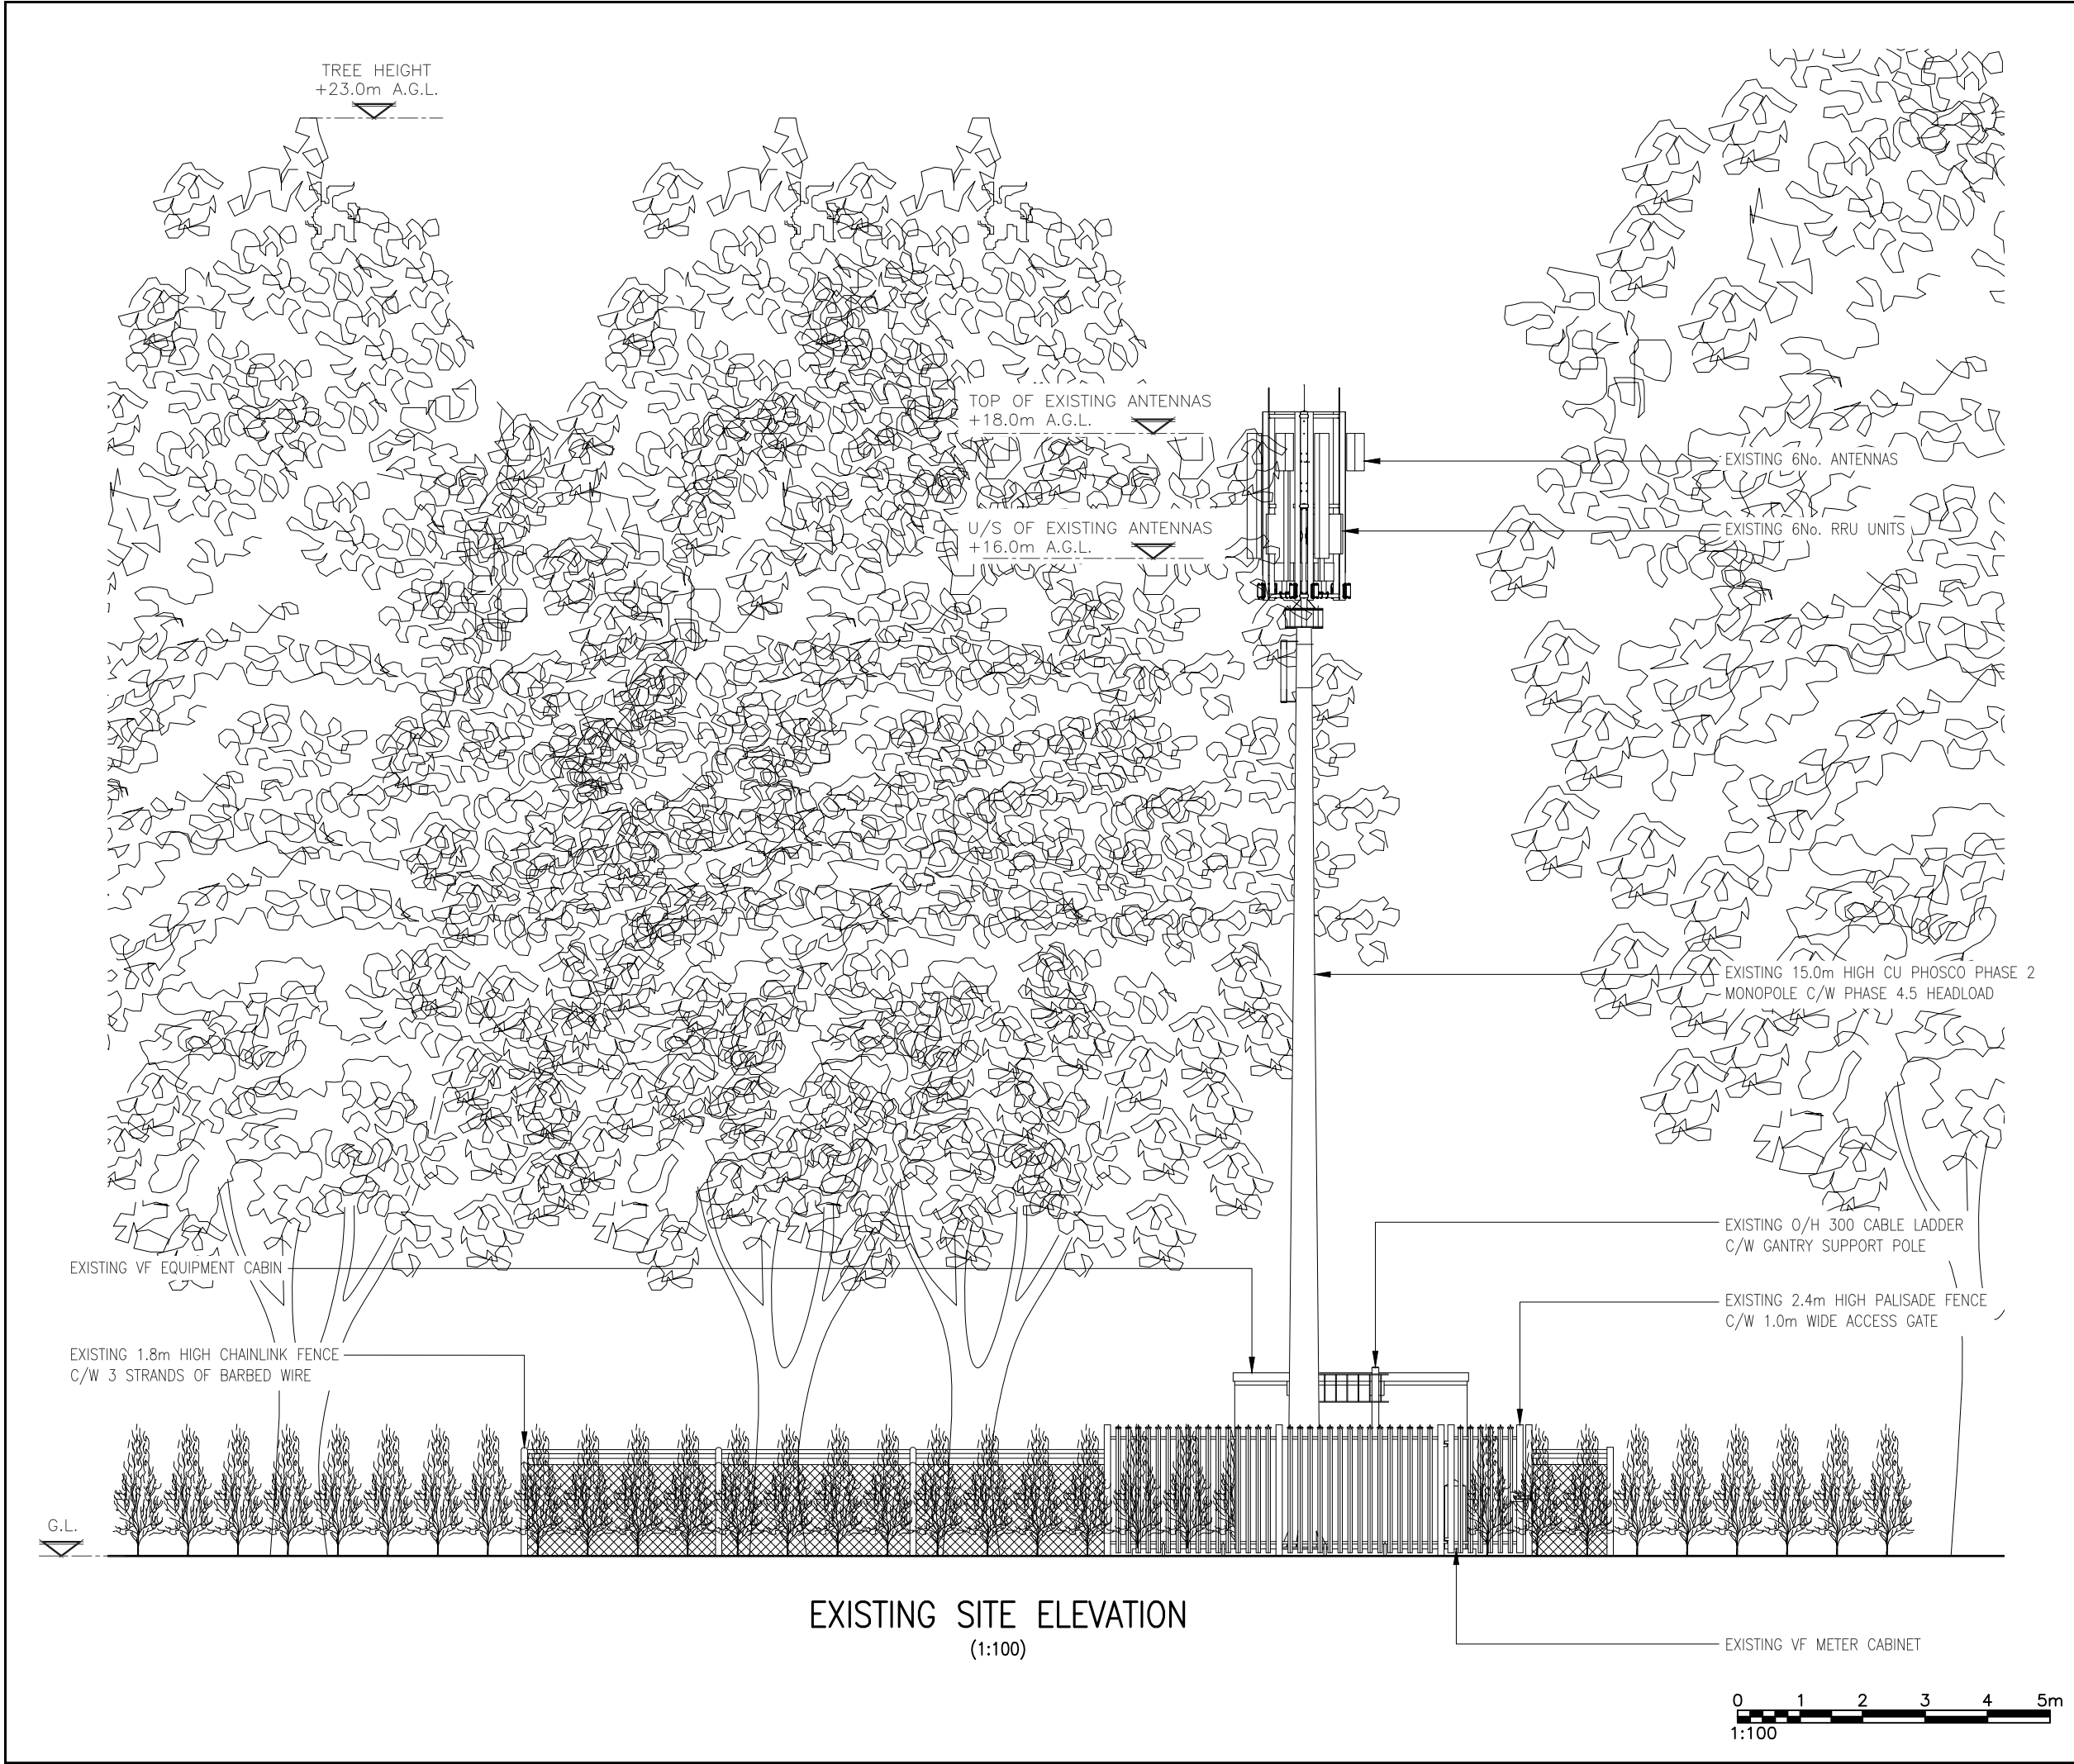

ALL DIMENSIONS ARE IN mm UNLESS NOTED OTHERWISE

N.G.R

E: 381863

N: 392560

NOTES:

A	Issued for Approval	CT	TR	01.04.21
REV	MODIFICATION	BY	CH	DATE



Unit E, Madison Place, Northampton Road,
Manchester, M40 5AG
Tel: 0161 785 4500
Fax: 0161 785 4501
Web: www.clarke-telecom.com



CORNERSTONE - BEACON 3

Cell Name			Opt.
CHORLTON CUM HARDY CRICKET CLUB			A
Cell ID No			
CORNERSTONE	TEF	VF	
12411327 E322475	092512	06970	
Site Address / Contact Details			
CHORLTON CUM HARDY CRICKET CLUB HARDY LANE MANCHESTER M21 7LZ			

Drawing Title:

EXISTING SITE ELEVATION

Purpose of issue:

PLANNING

Dwg Rev:

A

Drawing Number:

300

Pack Issue:

C

Surveyed By:

CT

Original Sheet Size:

A3

Drawn:

CT

Date:

01.04.21

Checked:

TR

Date:

01.04.21

PROPOSED VF 1No. GPS MODULE
ABOVE ANTENNA POLE

TREE HEIGHT
+23.0m A.G.L.

PROPOSED TEF 6No. ANTENNAS
ON NEW TOWER HEADFRAME

PROPOSED VF 6No. ANTENNAS
ON NEW TOWER HEADFRAME

PROPOSED VF 9No. DCDU'S & 3No.
FILTER ON PROPOSED HEADFRAME
C/L OF PROPOSED VF/TEF DISHES
+18.7m A.G.L.

PROPOSED VF 18No. ERS
UNITS BELOW ANTENNAS
ON PROPOSED HEADFRAME

NOTE:
EXISTING TREE ON SITE PROVIDERS
LAND TO BE LOPPED BY 3-4m,
SUBJECT TO TREE SURVEY.

PROPOSED FIBRE/DC/GPS
CABLES TO RUN UP TOWER

EXISTING 1.8m HIGH CHAINLINK FENCE
C/W 3 STRANDS OF BARBED WIRE

G.L.

PROPOSED TEF 1No. GPS BEACON
ABOVE ANTENNA POLE

TOP OF PROPOSED ANTENNAS
+22.5m A.G.L.

U/S OF PROPOSED ANTENNAS
+21.7m A.G.L.

TOP OF PROPOSED ANTENNAS
+21.6m A.G.L.

U/S OF PROPOSED ANTENNAS
+20.8m A.G.L.

U/S OF PROPOSED ANTENNAS
+20.4m A.G.L.

PROPOSED TEF 6No. COMBINERS ON
PROPOSED HEADFRAME

PROPOSED TEF 18No. RRU UNITS BELOW
ANTENNAS ON PROPOSED HEADFRAME

PROPOSED TEF 2No. 300Ø DISHES

PROPOSED VF 2No. 300Ø DISHES

PROPOSED REMOVAL & REPLACEMENT OF
EXISTING 15.0m HIGH CU PHOSCO
PHASE 2 MONOPOLE C/W PHASE 4.5
HEADLOAD WITH 22.5m HIGH PHASE 4.5
MONOPOLE C/W PHASE 4.9XL
HEADFRAME ON INTERFACE PLINTH FIXED
TO EXISTING CONCRETE BASE

PROPOSED UPGRADE OF EXISTING
TEF EQUIPMENT BUILDING

PROPOSED FIBRE/DC/GPS
CABLES TO UTILISE EXISTING
CABLE TRAY & ROXTEC GLANDS

EXISTING 2.4m HIGH PALISADE FENCE
C/W 1.0m WIDE ACCESS GATE

EXISTING VF METER CABINET

ALL DIMENSIONS ARE IN mm UNLESS NOTED OTHERWISE

N.G.R | E: 381863 N: 392560

NOTES:

PROPOSED REMOVAL OF EXISTING
MONOPOLE.

REV	MODIFICATION	BY	CH	DATE
C	Dishes added	DP	MC	02.11.21
B	Proposed Design Amended	CT	TR	11.08.21
A	Issued for Approval	CT	TR	01.04.21

CLARKE
telecom

Unit E, Madison Place, Northampton Road,
Manchester, M40 5AG
Tel: 0161 785 4500
Fax: 0161 785 4501
Web: www.clarke-telecom.com

O₂

CORNERSTONE - BEACON 3

Cell Name	Opt.
CHORLTON CUM HARDY CRICKET CLUB	A

Cell ID No		
CORNERSTONE	TEF	VF
12411327 E322475	092512	06970

Site Address / Contact Details		
CHORLTON CUM HARDY CRICKET CLUB HARDY LANE MANCHESTER M21 7LZ		

Drawing Title: PROPOSED SITE ELEVATION			
Purpose of issue: PLANNING			Dwg Rev:
Drawing Number: 301			B
Surveyed By: CT	Original Sheet Size: A3		Pack Issue:
Drawn: CT	Date: 01.04.21	Checked: TR	Date: 01.04.21 C

PROPOSED SITE ELEVATION

(1:100)

0 1 2 3 4 5m
1:100

The drawings comply with TEF & Vodafone Standard ICNIRP guidelines.
Designed in accordance with CORNERSTONE document: SDN0013 + SDN0009