


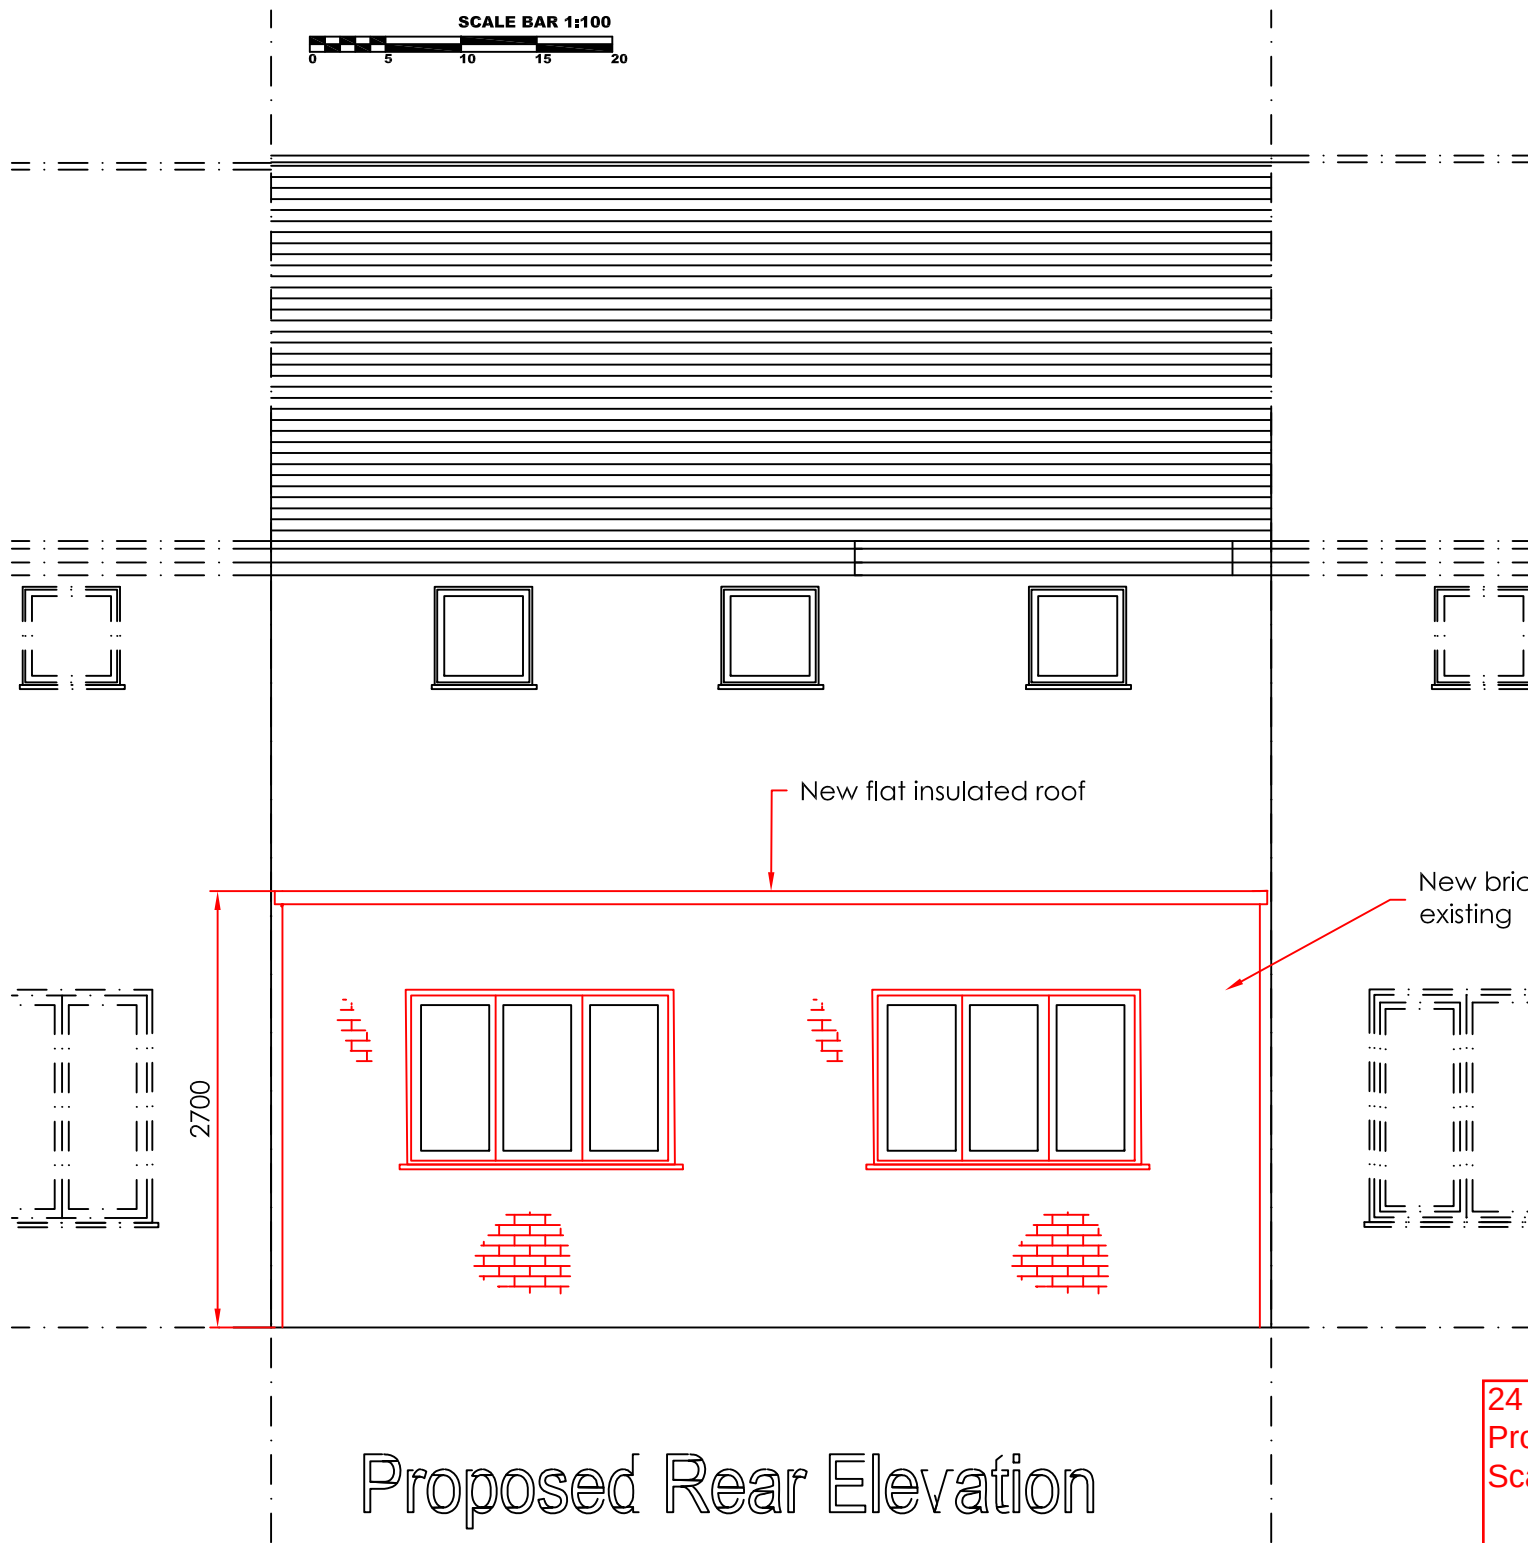

24 Victory Street
Proposed Rear Elevation
Scale: 1:100 @ A4