



FOR PLANNING PURPOSES ONLY. SUBJECT TO SITE SURVEY AND ALL NECESSARY CONSENTS. ALL DIMENSIONS TO BE CHECKED BY USER AND ANY DISCREPANCIES, ERRORS OR OMISSIONS TO BE REPORTED TO THE ARCHITECT BEFORE THE WORK COMMENCES. THIS DRAWING IS TO BE READ WITH ALL OTHER RELEVANT MATERIALS			
Revision	Notes	Date	Drawn
A	Client name revised. Planning resubmission	-	-
B	Updated	Feb '22	

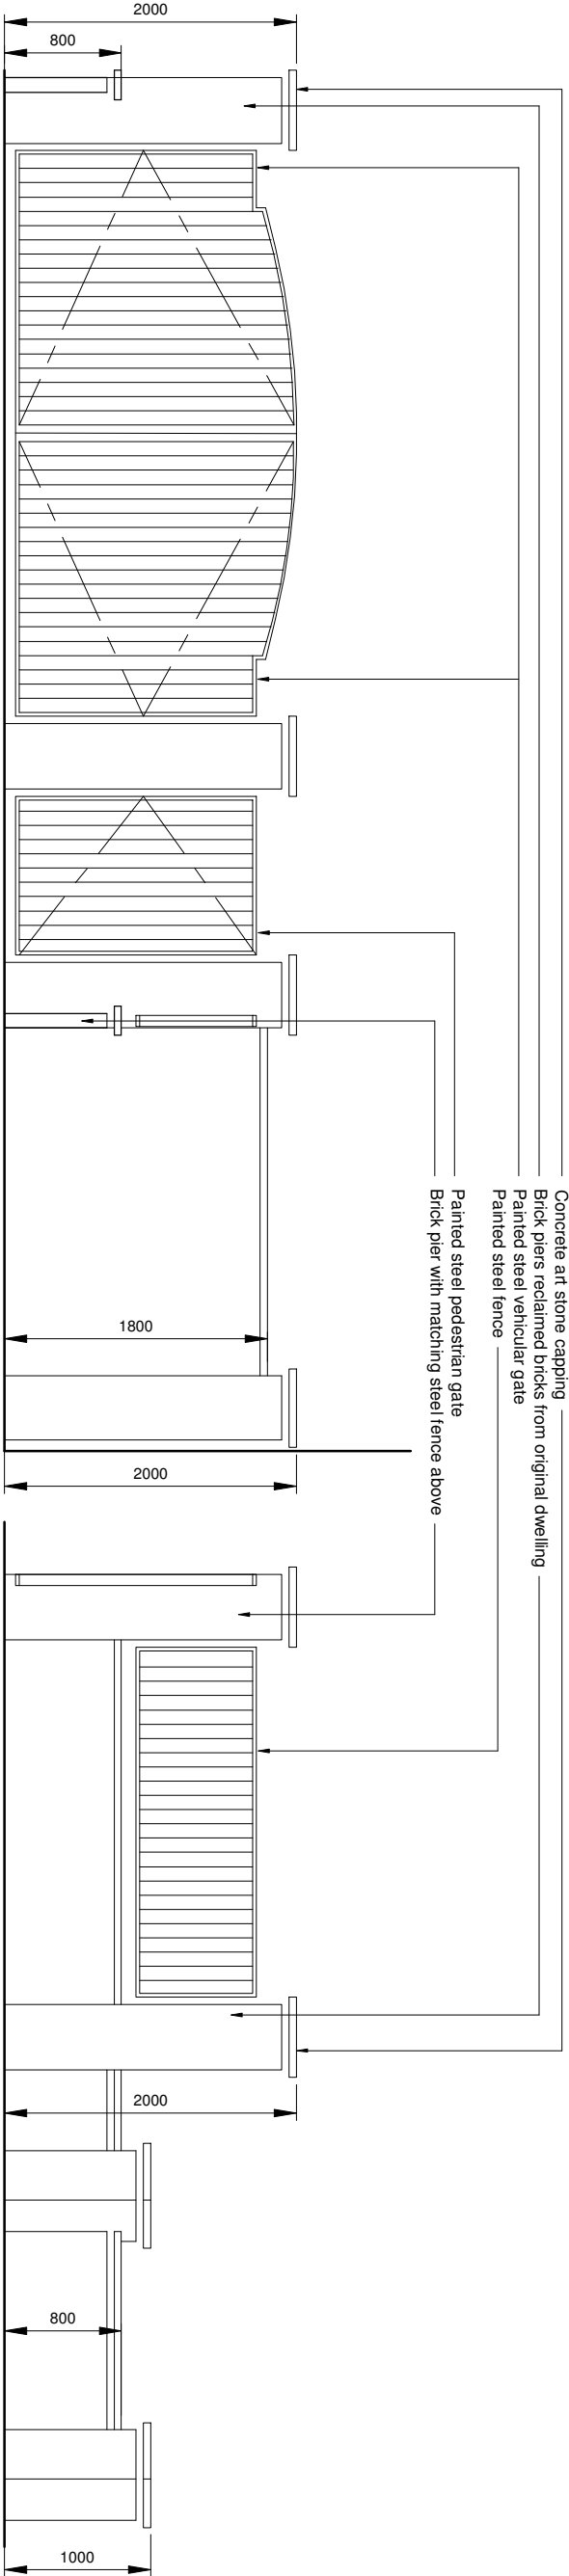

Proposed Front Elevation

Proposed Side Elevation

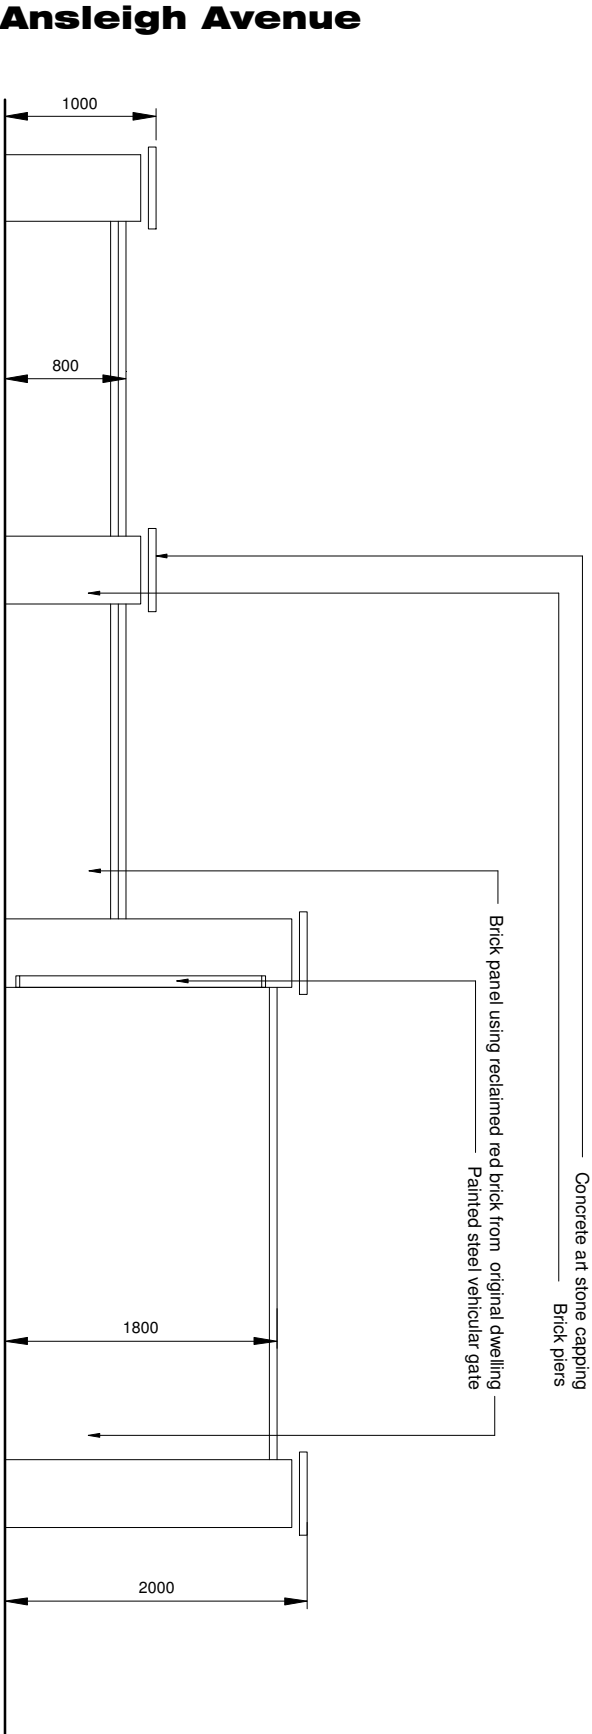

Proposed Side Elevation



FA +D

FUZED A+D Ltd, 74A Water Street, Radcliffe, Manchester M26 4DF • Tel/Fax: 0161 724 8006 • E: fuzedarchitects@gmail.com
Project: Detached dwelling at 9 Ansleigh Avenue, Crumpsall
Client: Claire, Christina and Alex Senechko
Comment: Proposed entrance gate/access

Scale	Drawn	Checked	Date	Contract No.	Dwg No.	Rev
1:50 @ A3	-	-	July '21	1022	5.05	B